


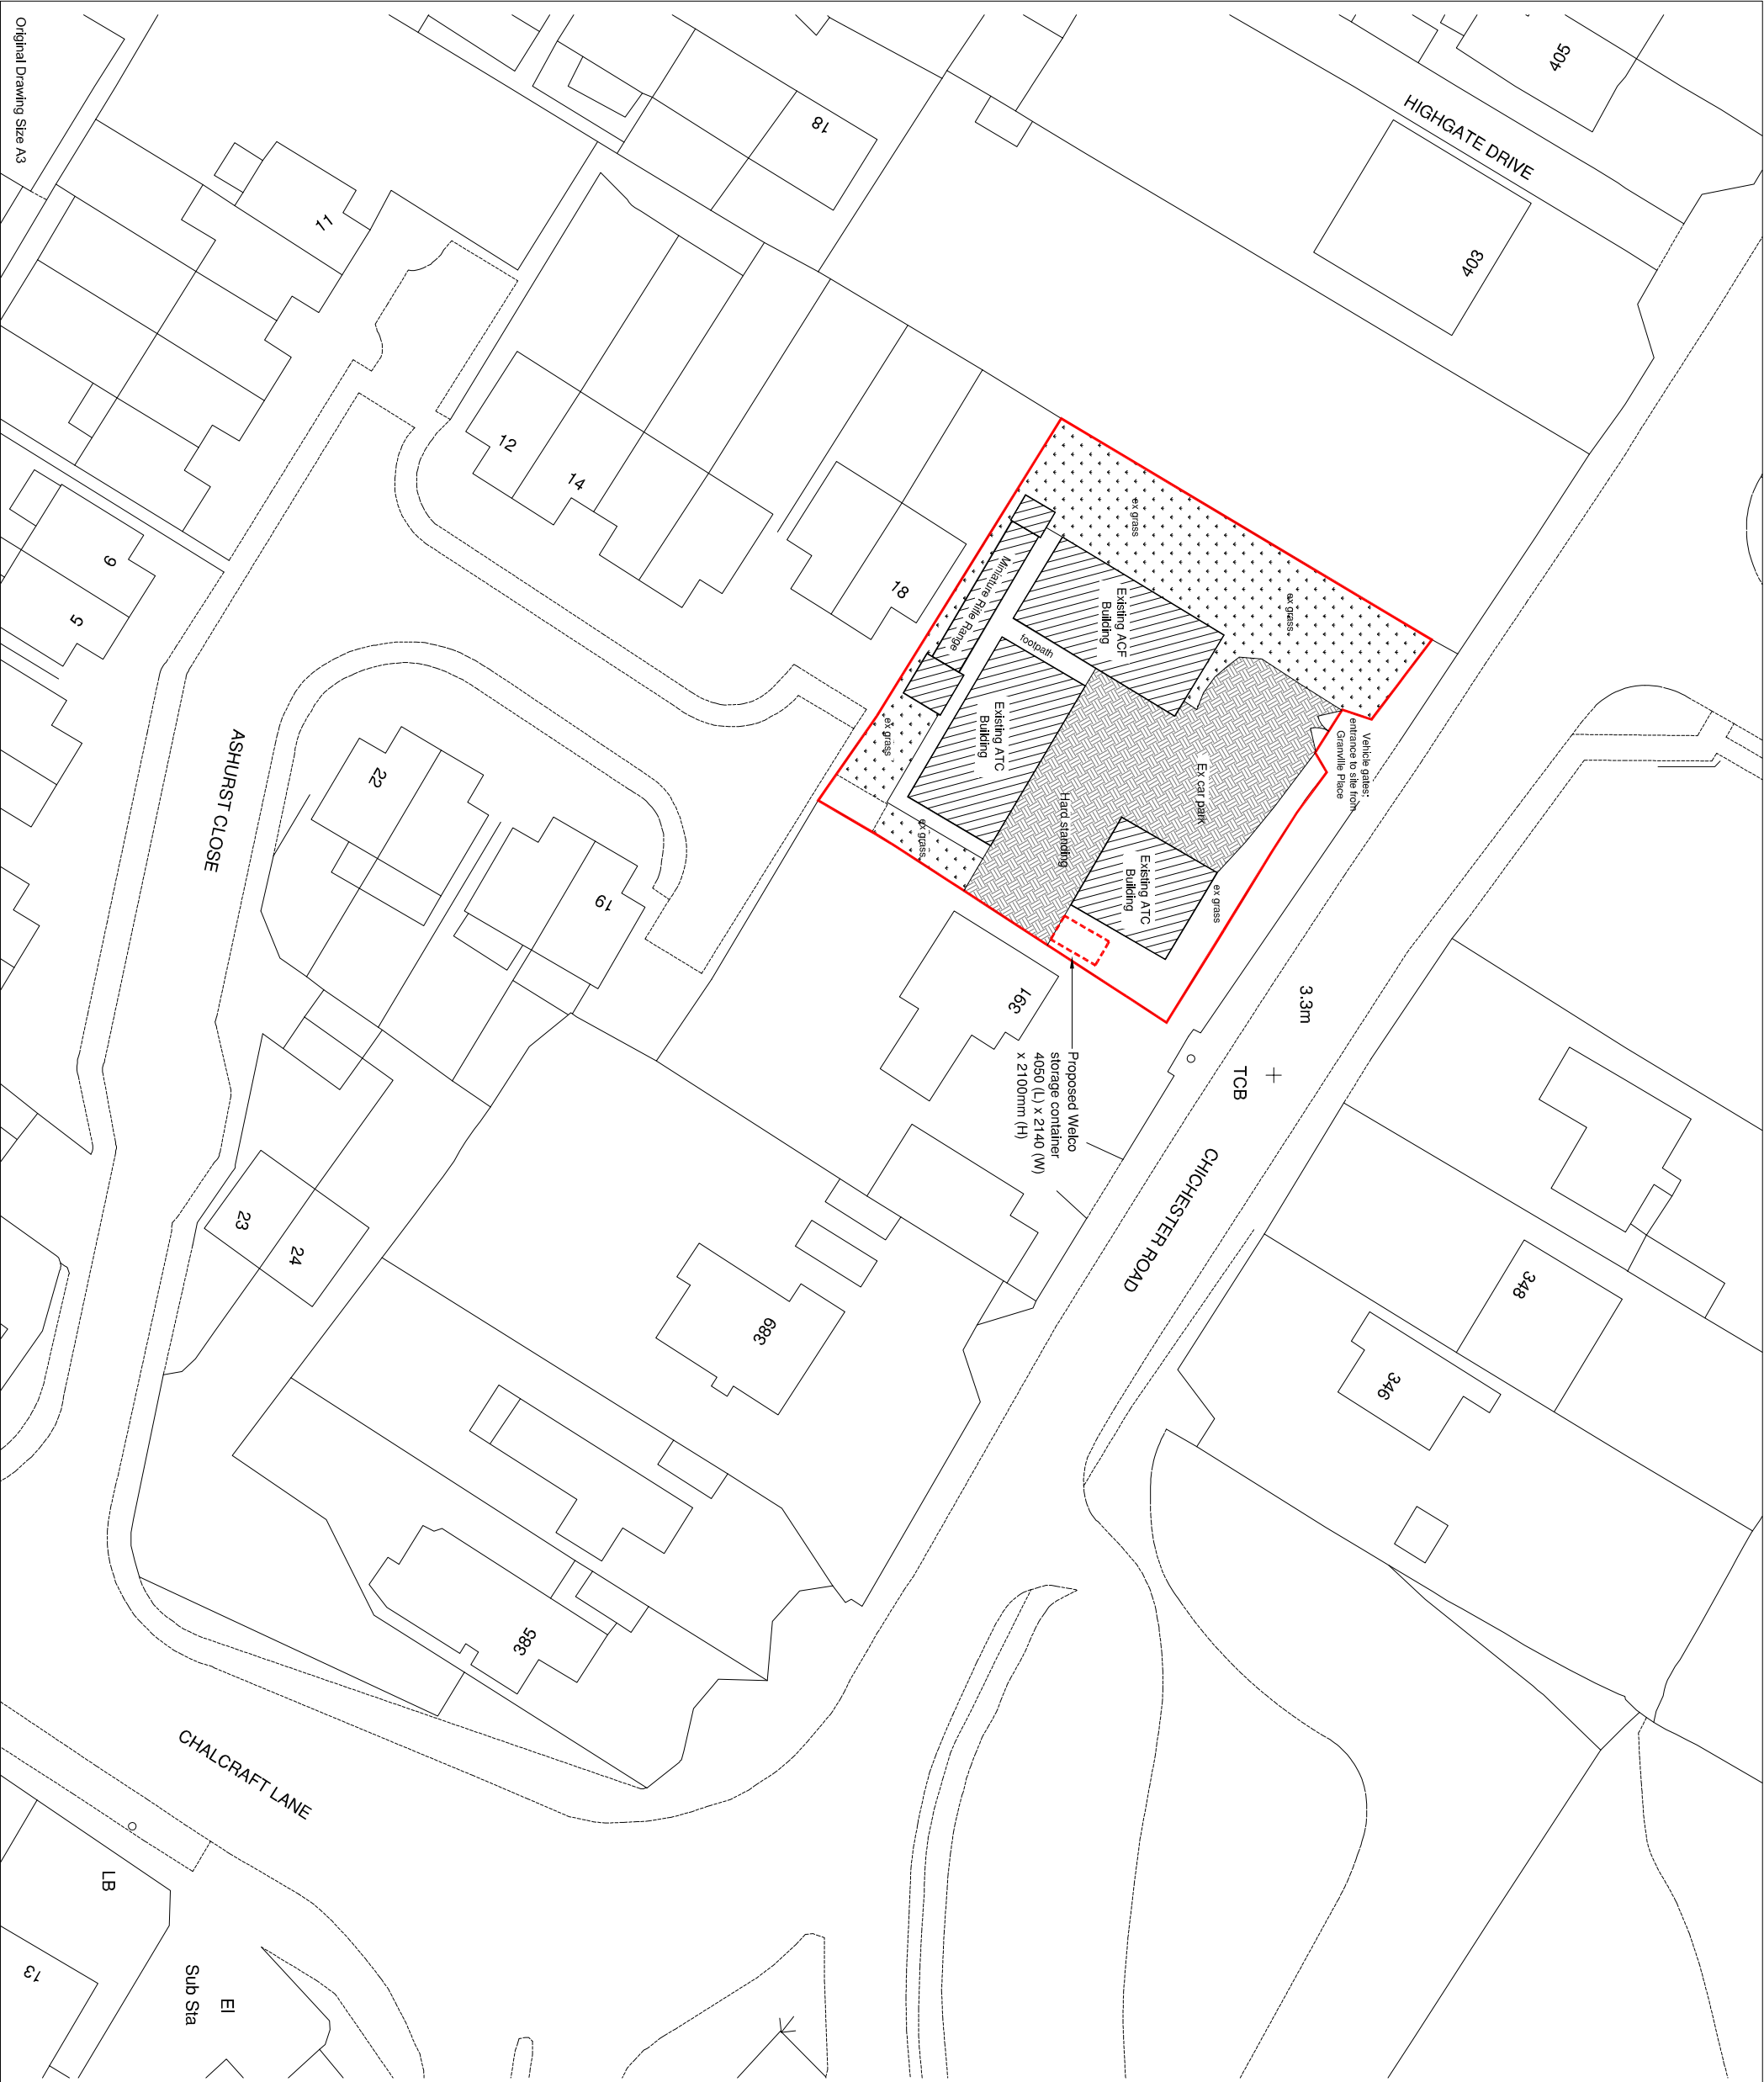


The location of the boundary shall be confirmed and agreed with the adjacent owner. No part of the works shall be constructed so that it effects a trespass upon the adjacent property. All work shall be undertaken in accordance with the Party Wall agreement 'The Party Wall Act of 1996'. An agreement should also be obtained from the adjoining owner in respect to access to neighbouring property for the purposes of construction.

Figured dimensions are to be taken in preference to scaled dimensions. No work is to be commenced until site dimensions have been checked and discrepancies reported.


All work shall be carried out in strict accordance with the British Standard Codes of Practice and respective Manufacturers Instructions.

PLEASE NOTE: THIS IS A RECORD DRAWING ONLY, NOT A WORKING DRAWING AND SHOULD NOT BE USED FOR CONSTRUCTION PURPOSES

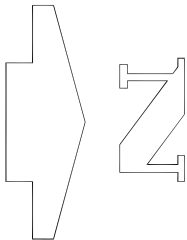

Revision	Checked/Dated
----------	---------------

Planning Permission

 

Planning & Design Consultants
8 St Heliers Close, Maidstone, Kent, ME16 8QZ
Tel: 01622 727237 Email: info@ekplanning.co.uk
Web: www.ekplanning.co.uk

Project Title:
ATC Bognor Regis
Chichester Rd, Bognor Regis,
Sussex, PO21 5BU

Drawing:
Site Plan
Existing

Date: 19/12/11	Drawing Number:
Scale: 1:500 @ A3	
Drawn: SDW	234-01
Checked: SDW	Revision: