





Front Elevation

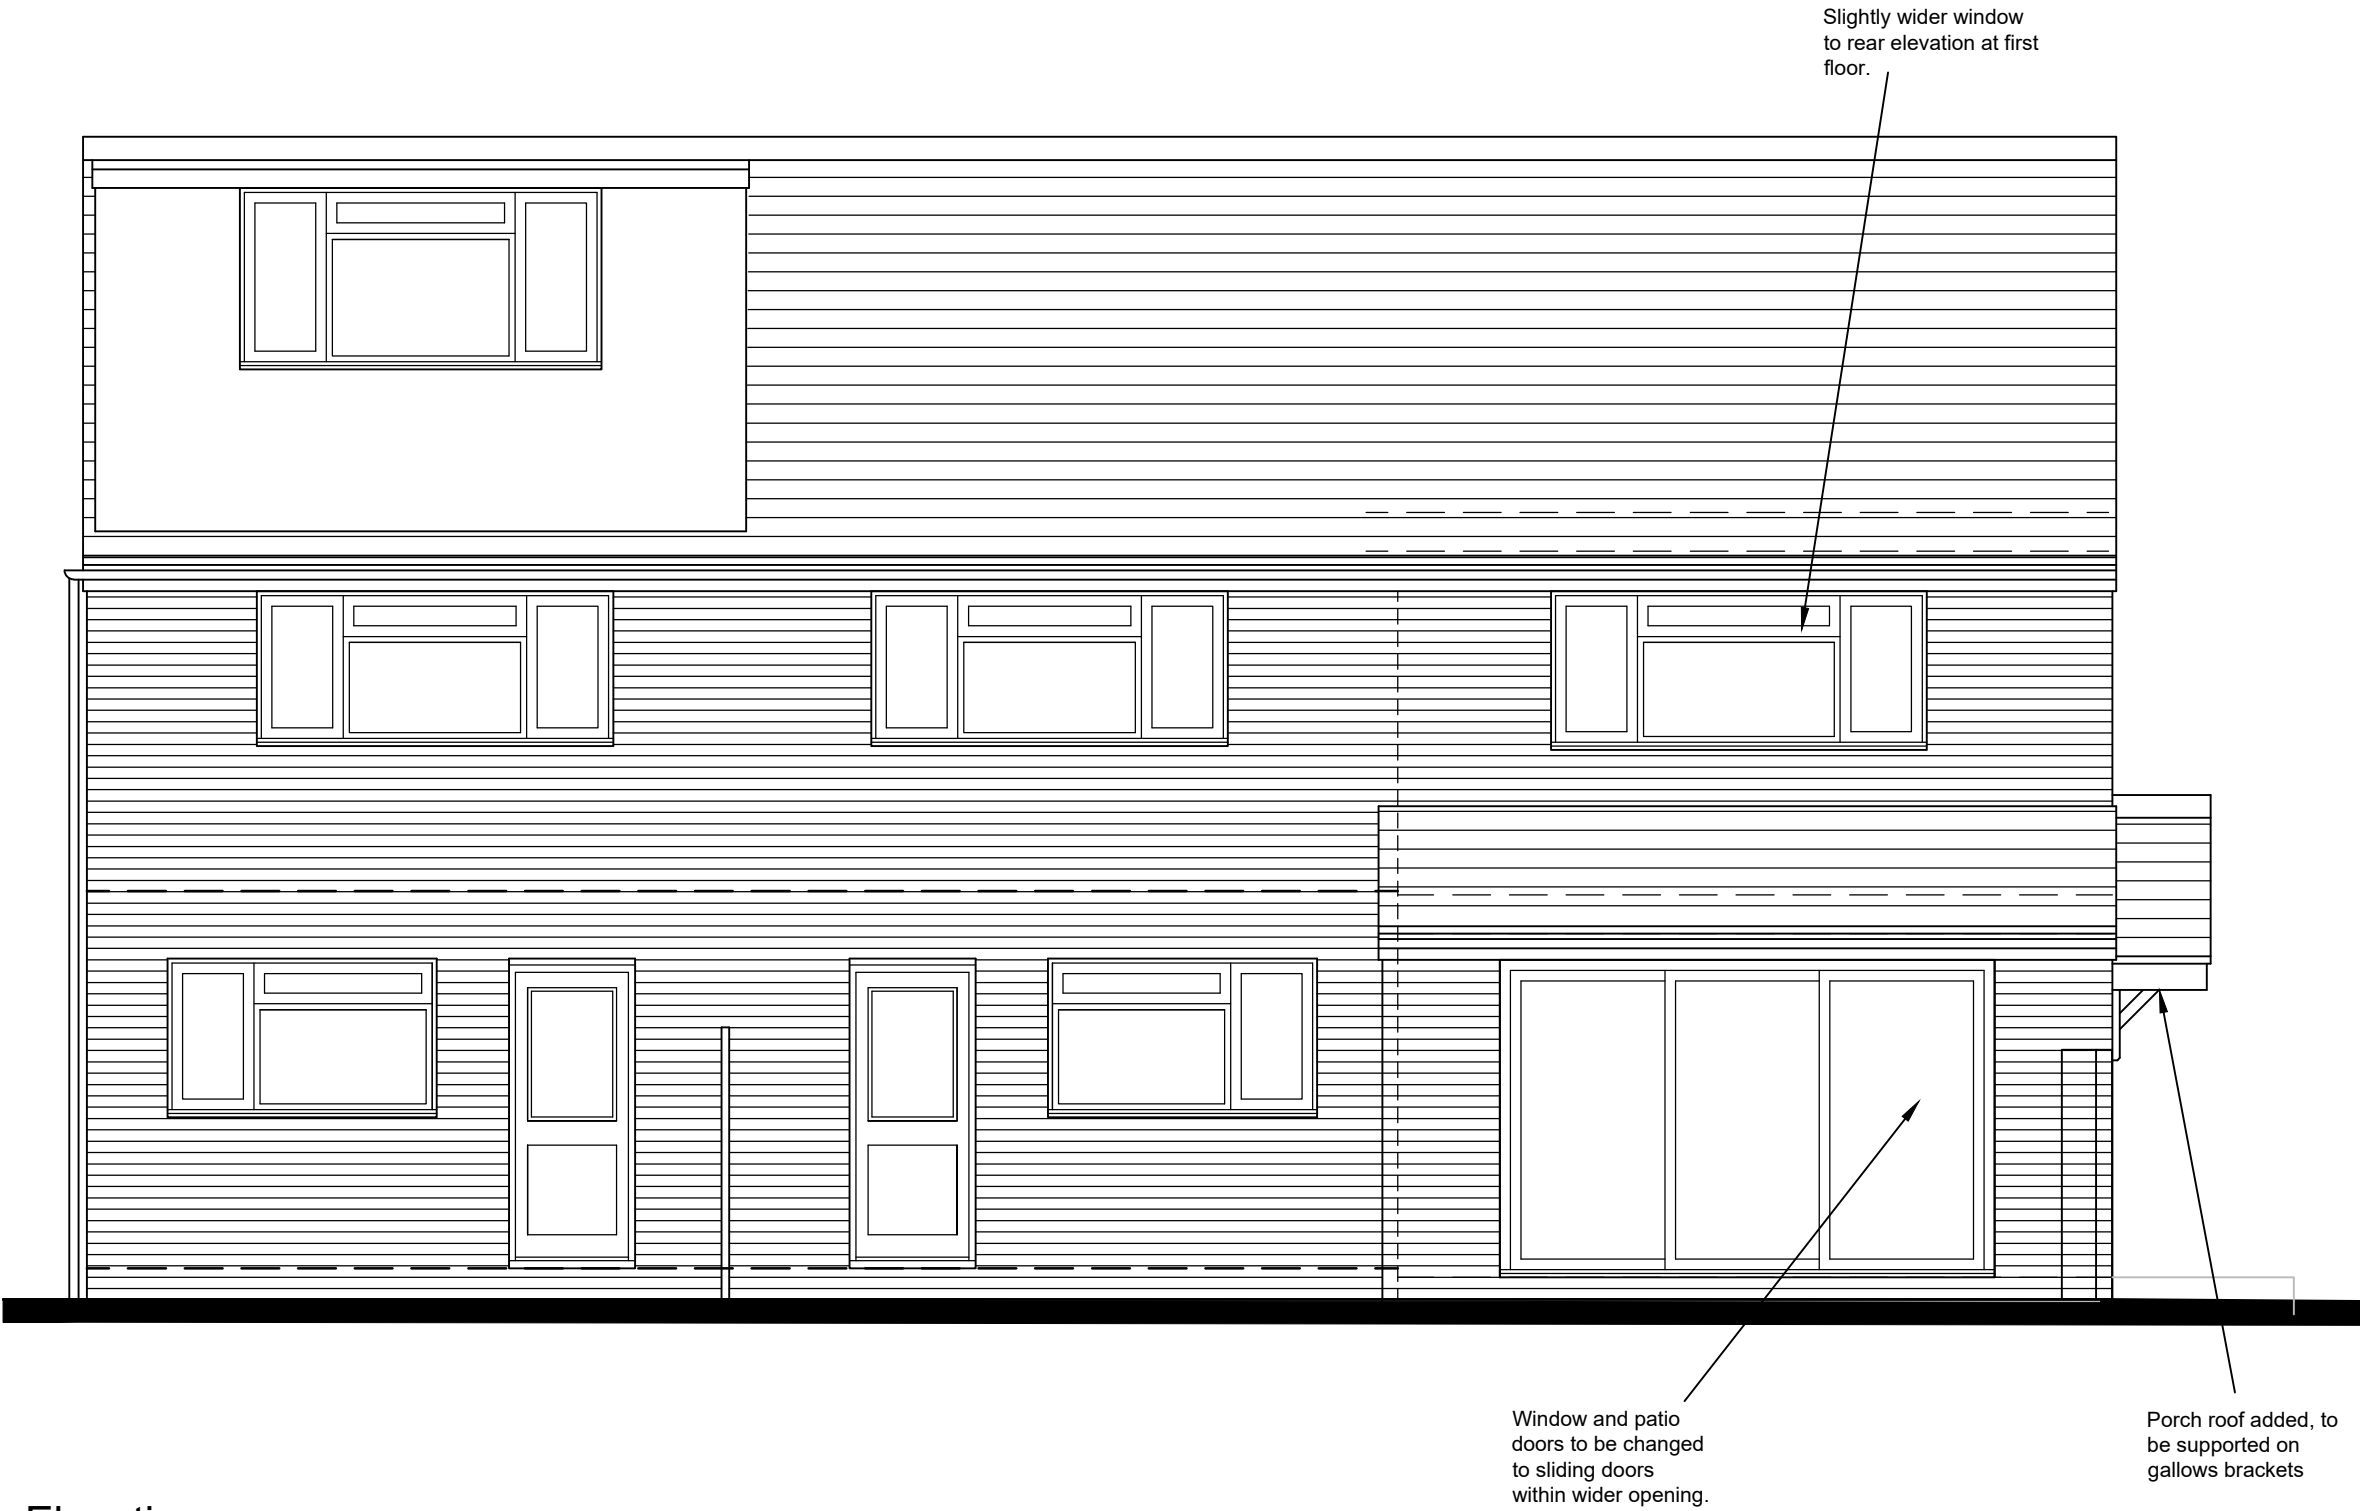

Rear Elevation

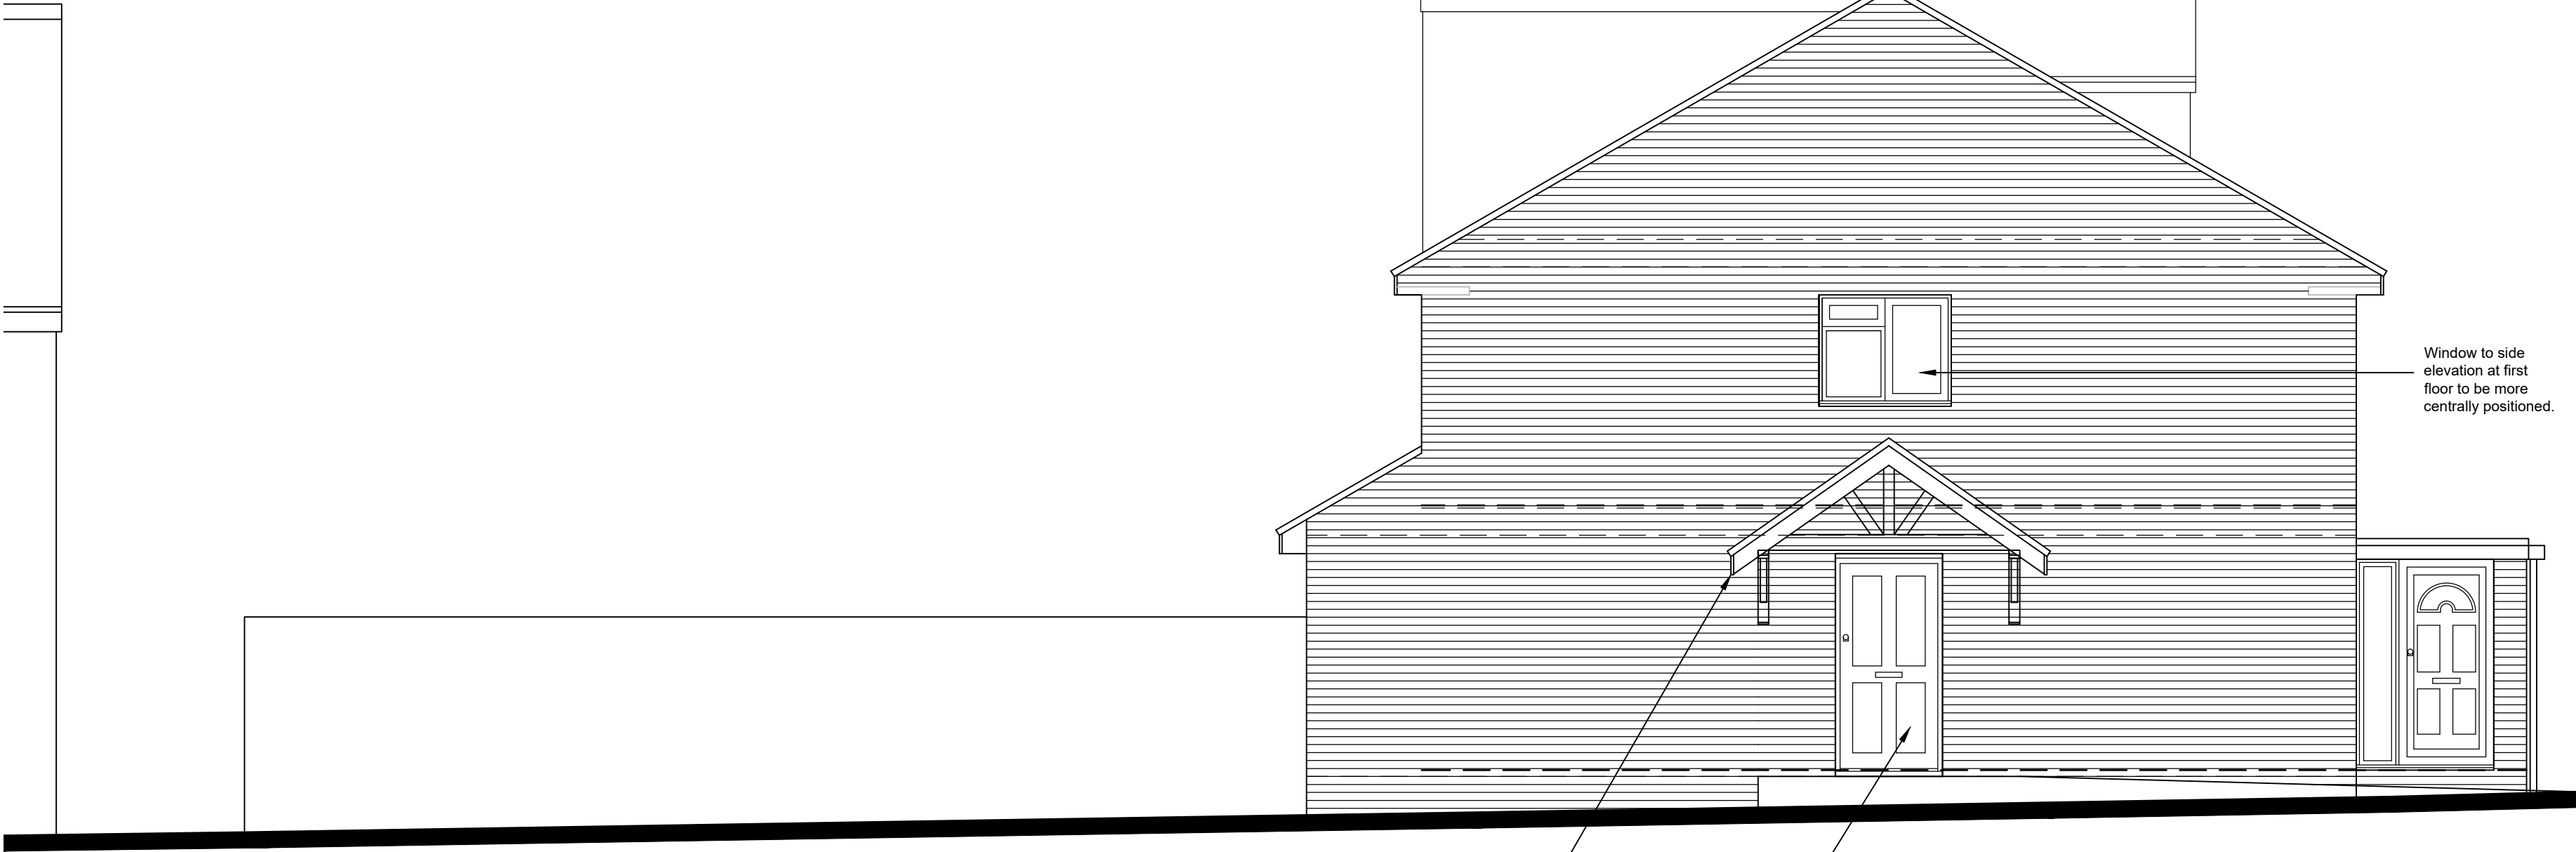

Side Elevation

Emma Pinder Architects Ltd		Client's Name	Job Title	Drawing Title	Scale	Drawn	Checked	Date	Status	Job No	Drawing No	Rev
2 Oak Tree Lane, Chichester West Sussex, PO20 3GU T 07809 621606 E epinder@epinderarchitects.co.uk		Mrs K Wesson	1 Finch Gardens, Bognor Regis	Proposed Elevations - NMA	1:50@A1	EP	GP	10.01.20	PRELIMINARY	0034	05	