



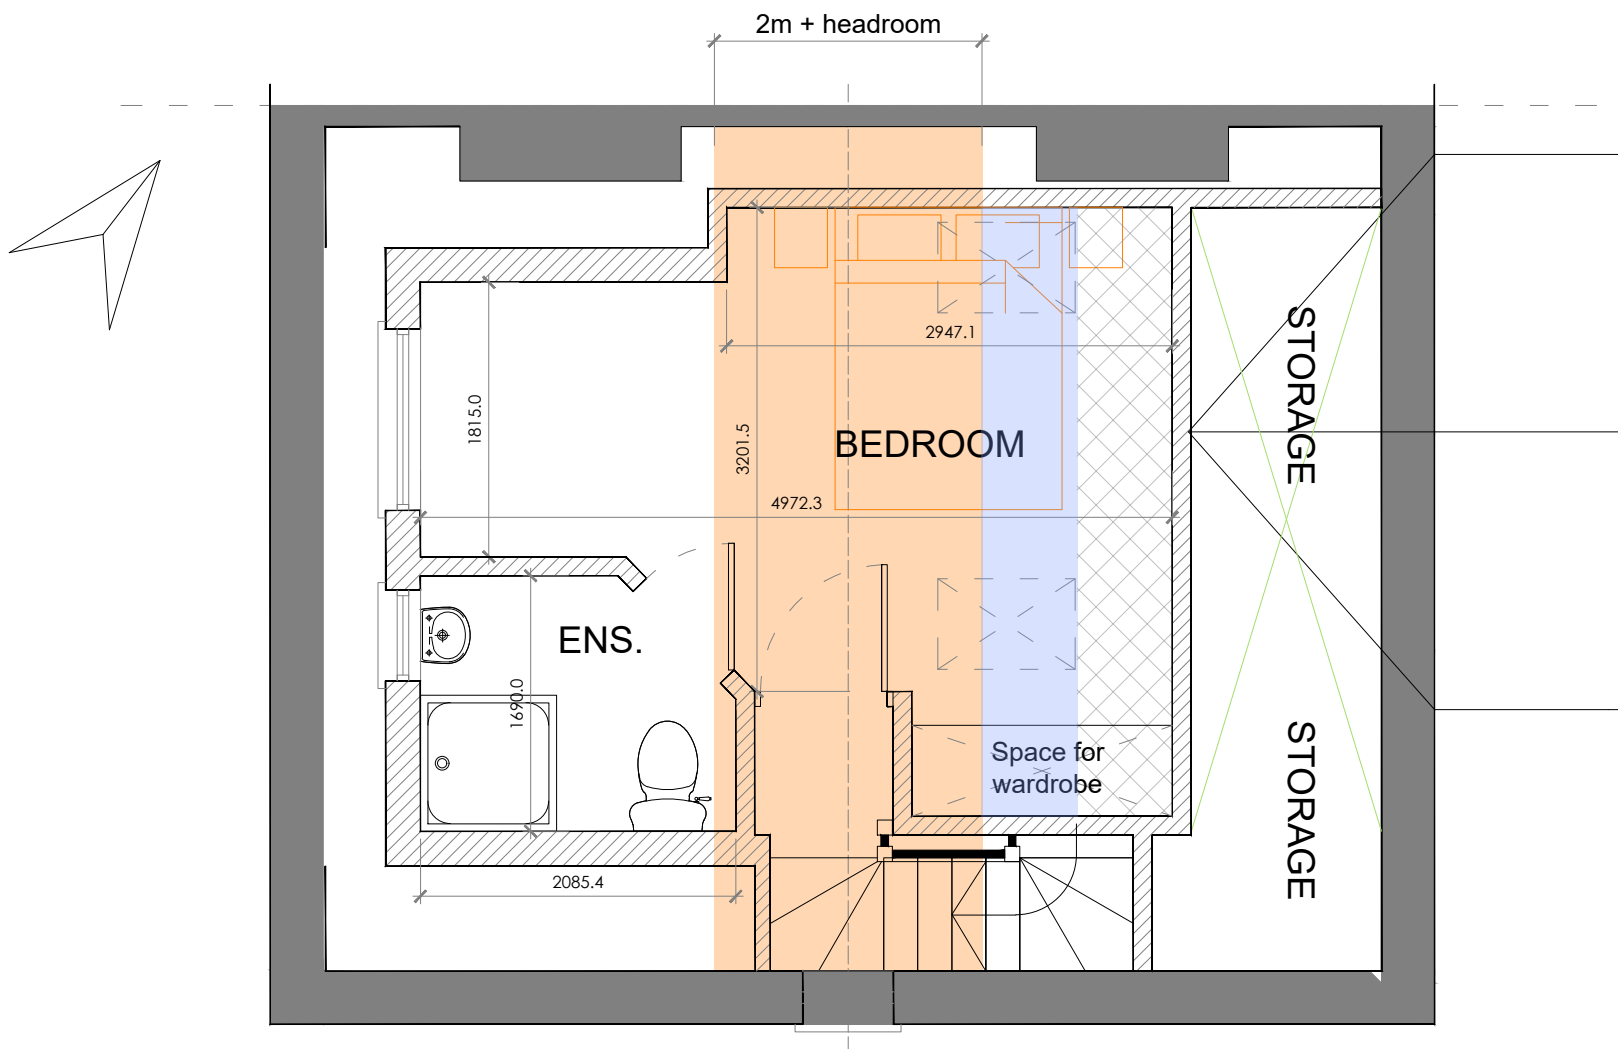

**PROPOSED
SECOND FLOOR PLAN**

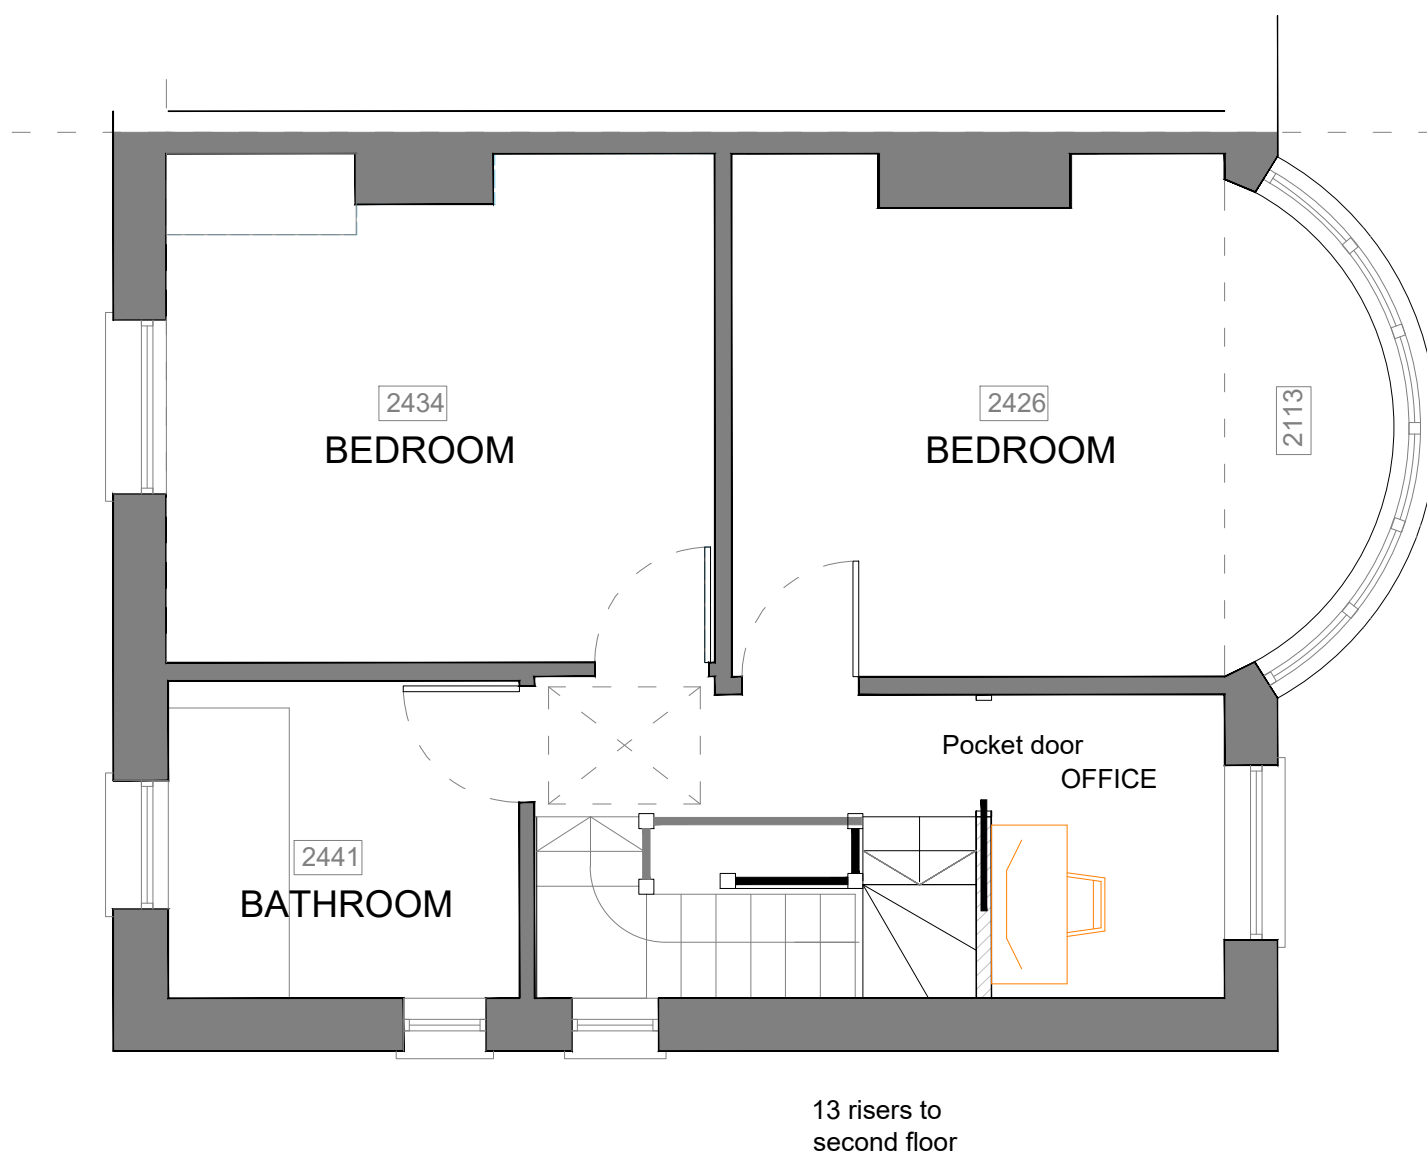

**PROPOSED
FIRST FLOOR PLAN**



SCALE 1:50 at A3

BESPOKE architects

Tel: 01243 373245

Mobile: 07970439156

Project:

Proposed alterations to
70 Central Avenue, North Bersted. P021 5HW

Drawing:

FEASIBILITY - SUMMARY

Proposed first and second floor plans

25.335

Drawing: PL02

PLANNING