


ISO A1 594mm x 841mm
Project Management Initials : Designer : BB
Checked : SI
Approved : SI
Last Plotted : 09/08/2018 15:17:18
Filename : C:\Users\sameer.insulkar\Documents\Rolls Royce- Bognor Regis-Building Model_Proposal_Planning_sameer.insulkar.rvt
Printed on : % Post-Consumer Recycled Content Paper
ARUN DISTRICT COUNCIL BE/92/18/PL

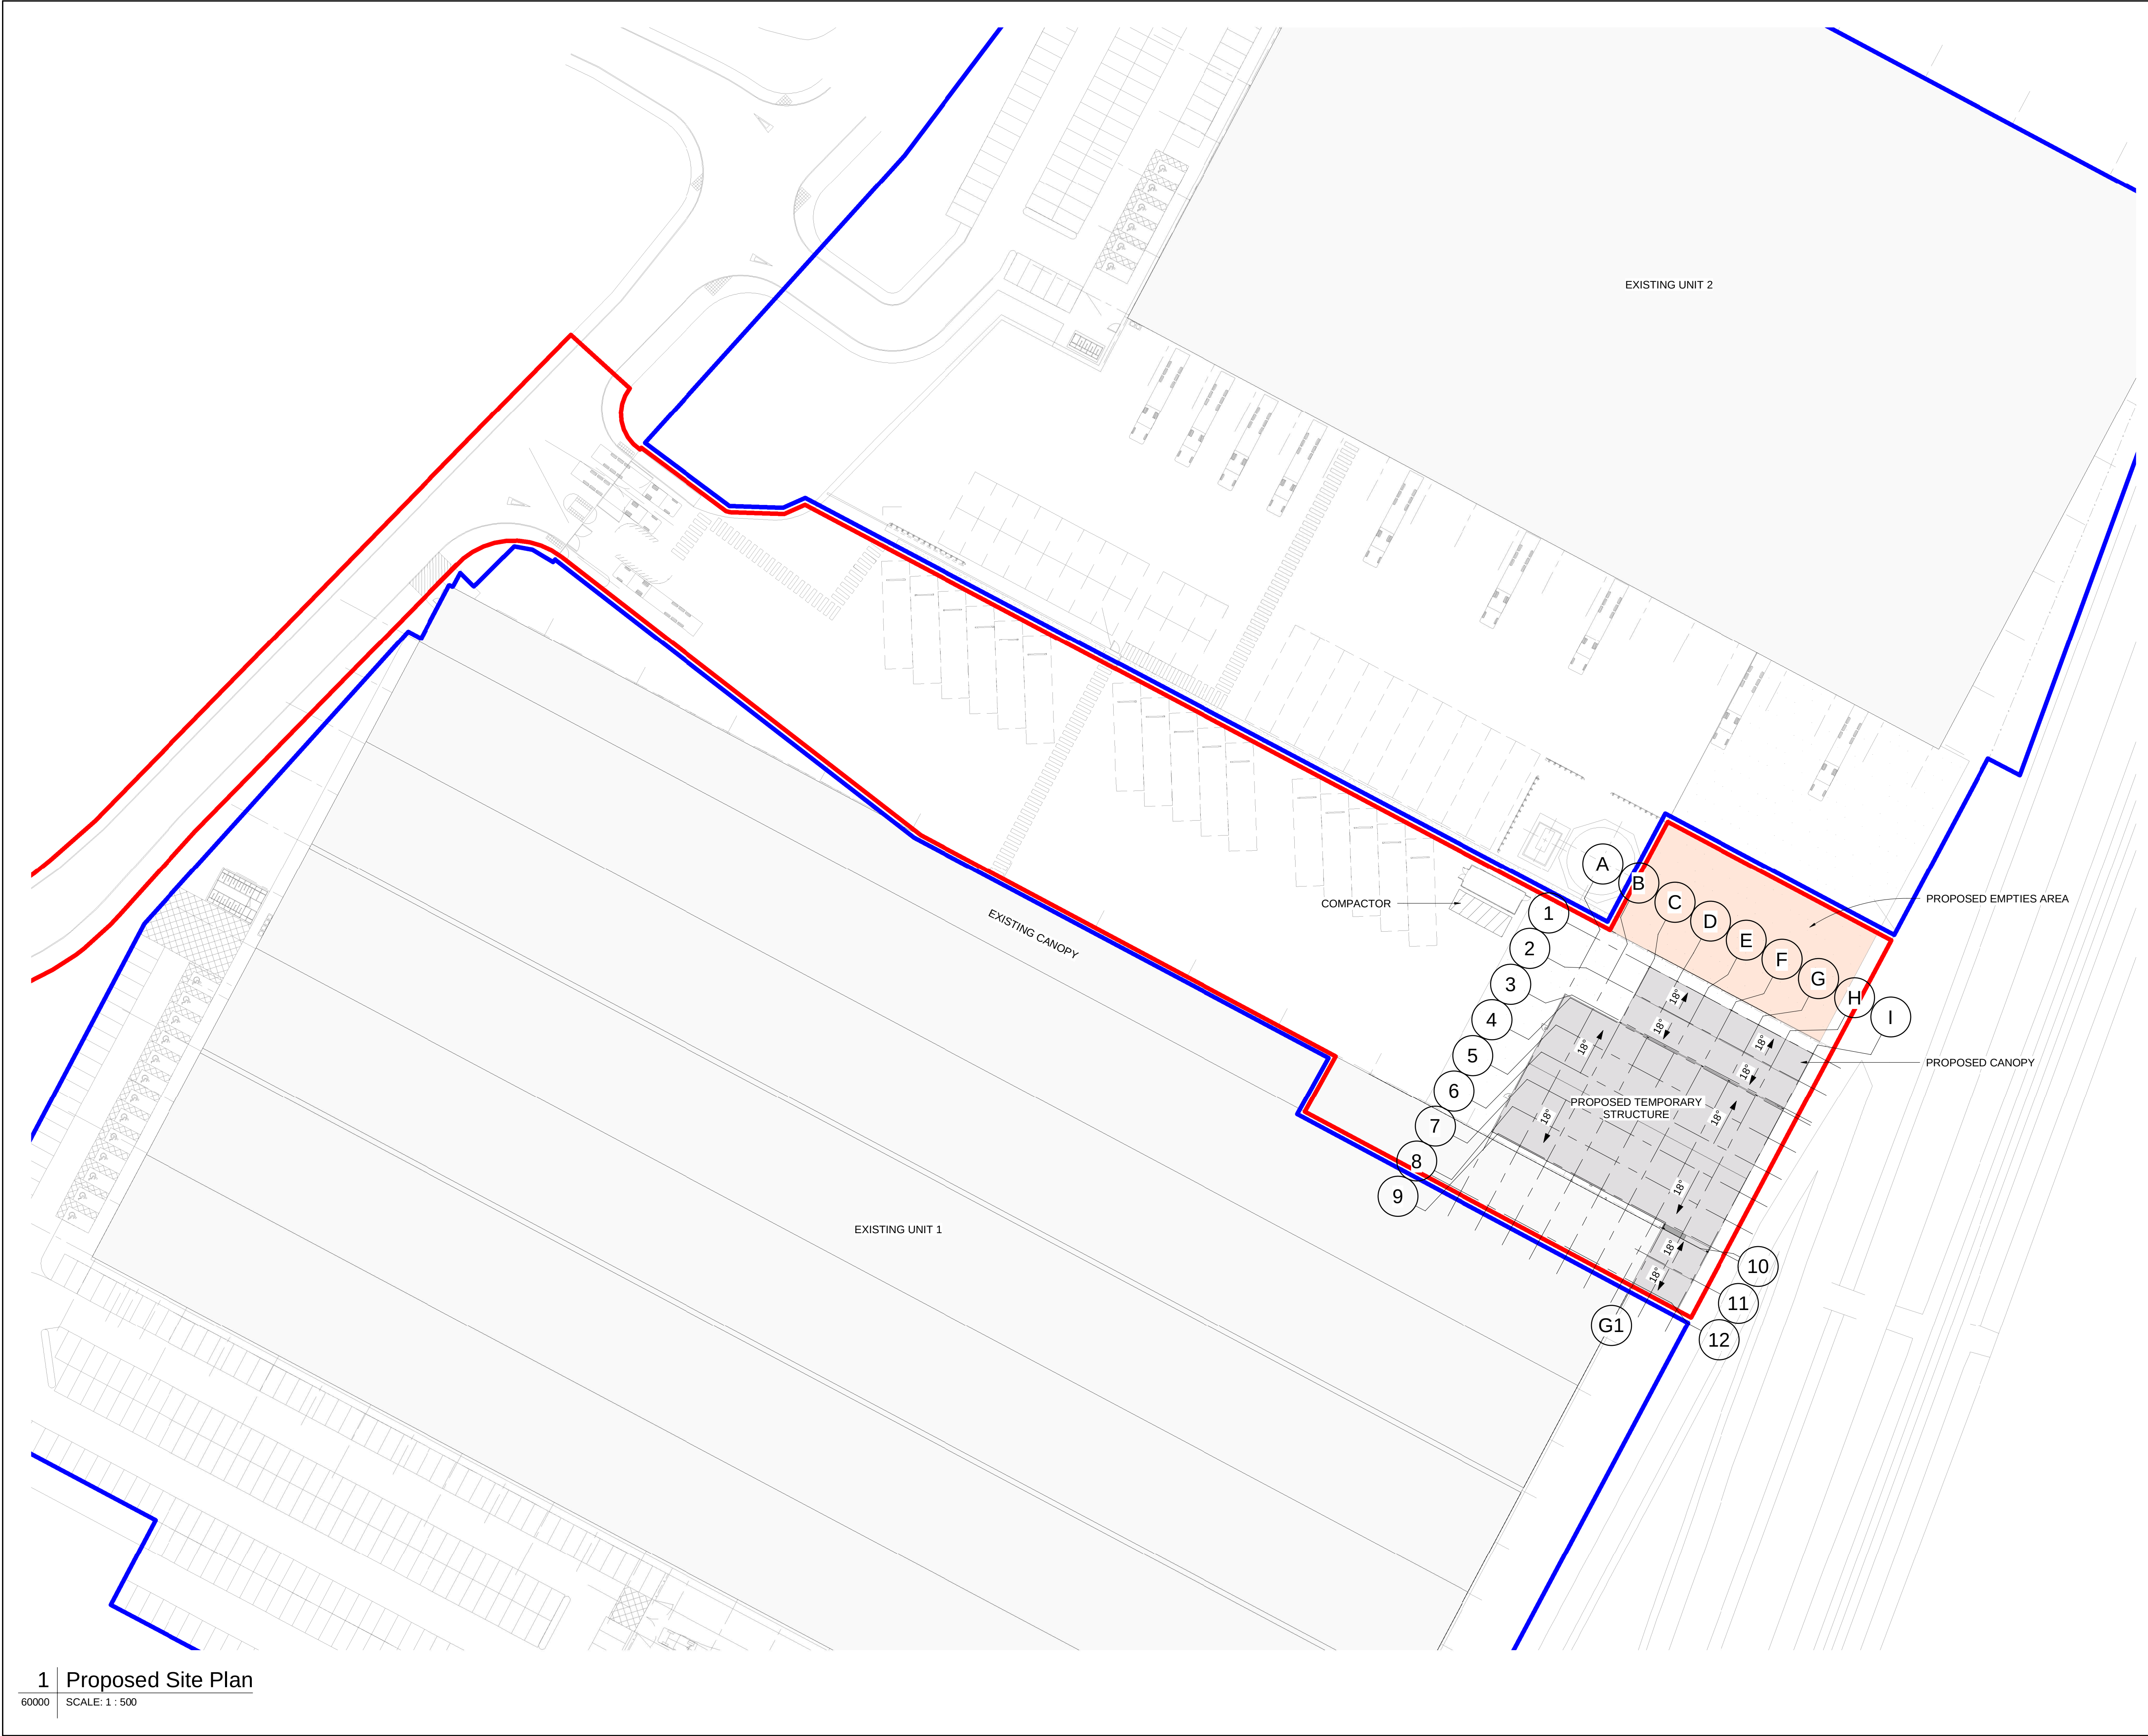

1 | Proposed Site Plan
60000 SCALE: 1 : 500



PROJECT

Modular Logistics
Extension
Plant Bognor Regis

Rolls Royce Motor Cars
Bognor Regis
PO22 9NN

CLIENT

BMW
GROUP



BMW UK

Summit Avenue, Farnborough
GU14 0FB
0370 505 0160 tel
www.bmwgroup.com

CONSULTANT


AECOM

1 New York Street
Manchester
M1 4HD
United Kingdom
Fax +44 (0)161 601 1799
Tel +44 (0)161 601 1700
www.aecom.com

NOTES

Application Boundary

Other Land under Control of the Applicant

 


SCALE: 1:500

ISSUE/REVISION HISTORY

REV	DATE	DESCRIPTION
B	09/08/18	Issued for Planning.
A	07/08/18	Issued for Planning.
I/R	DATE	DESCRIPTION

KEY PLAN

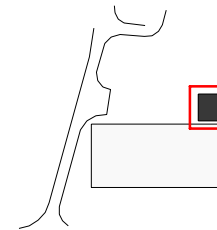

PROJECT NUMBER

60577977

SHEET TITLE

Planning Application Drawings
Temporary Structure
Proposed Site Plan
1:500@A1

SHEET NUMBER

RR-ACM-00-XX-DR-A-60000

REV

B