



ARUN DISTRICT COUNCIL			
No.	BE	93	07
RECEIVED		16.7.07	

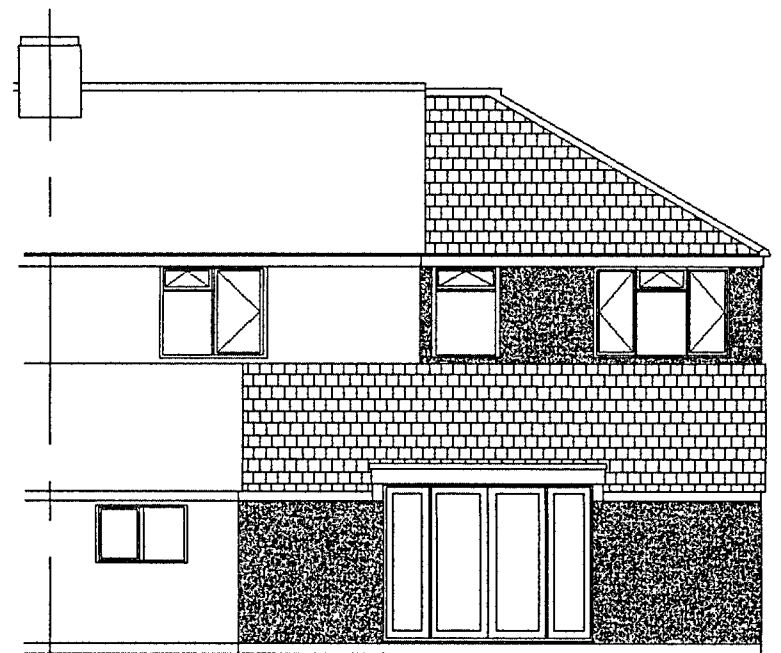


NEW SOUTH ELEVATION




NEW NORTH ELEVATION

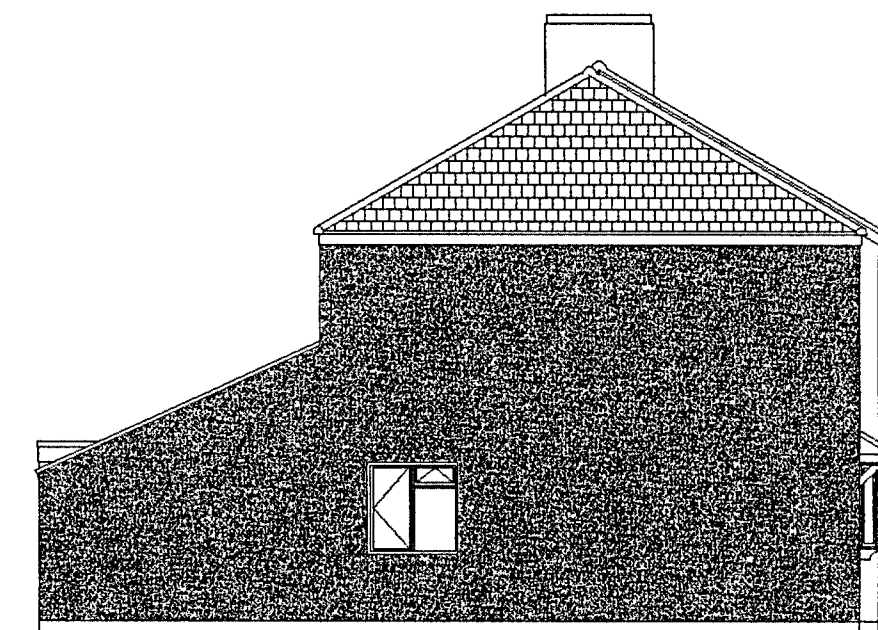


NEW WEST ELEVATION

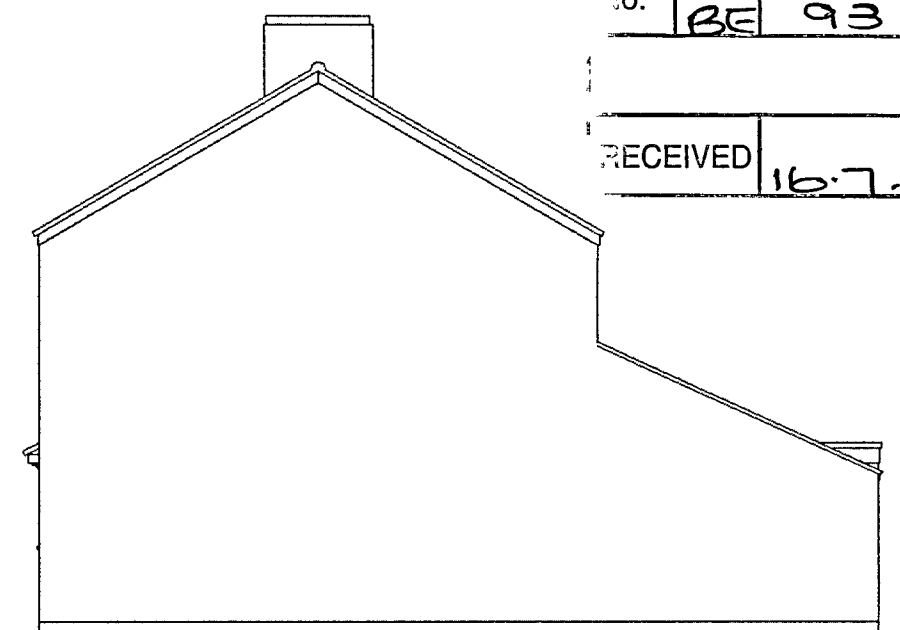

NEW EAST ELEVATION

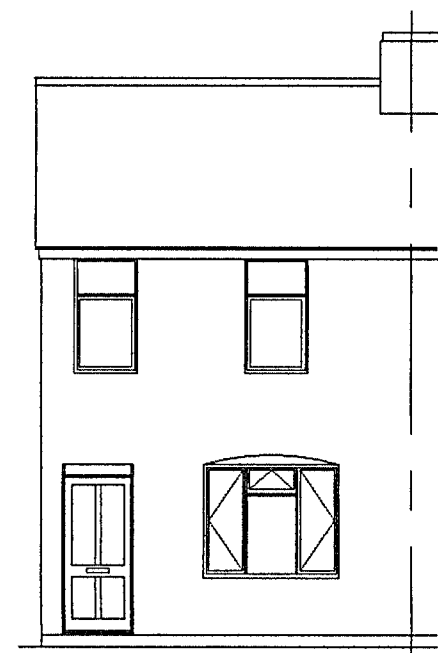


EXISTING SOUTH ELEVATION

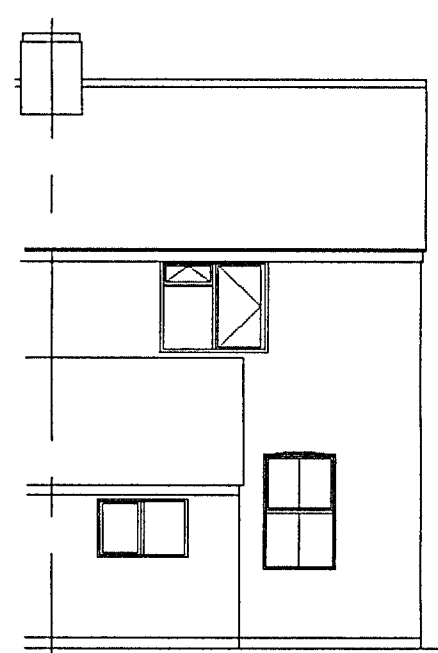


EXISTING NORTH ELEVATION




EXISTING WEST ELEVATION

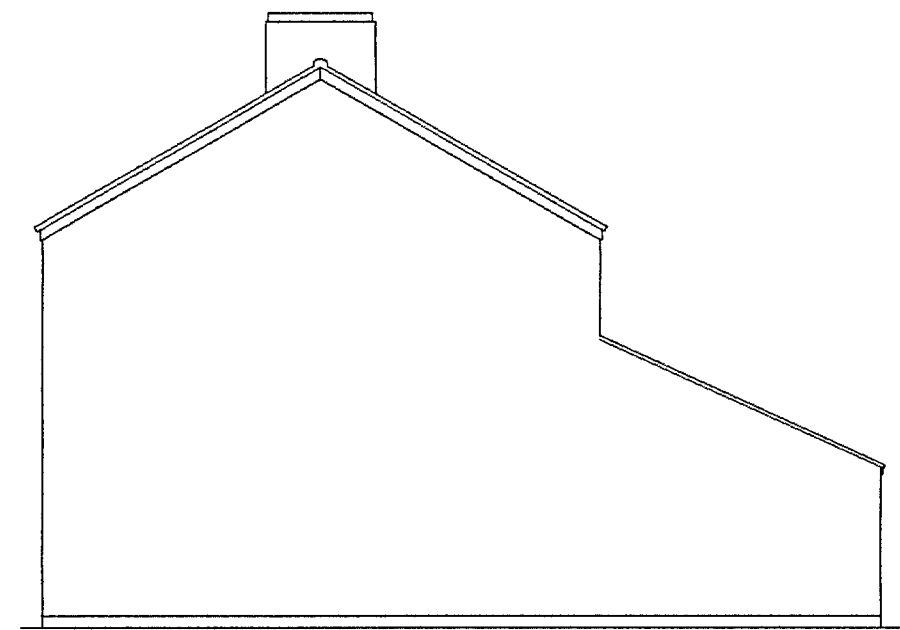

EXISTING EAST ELEVATION

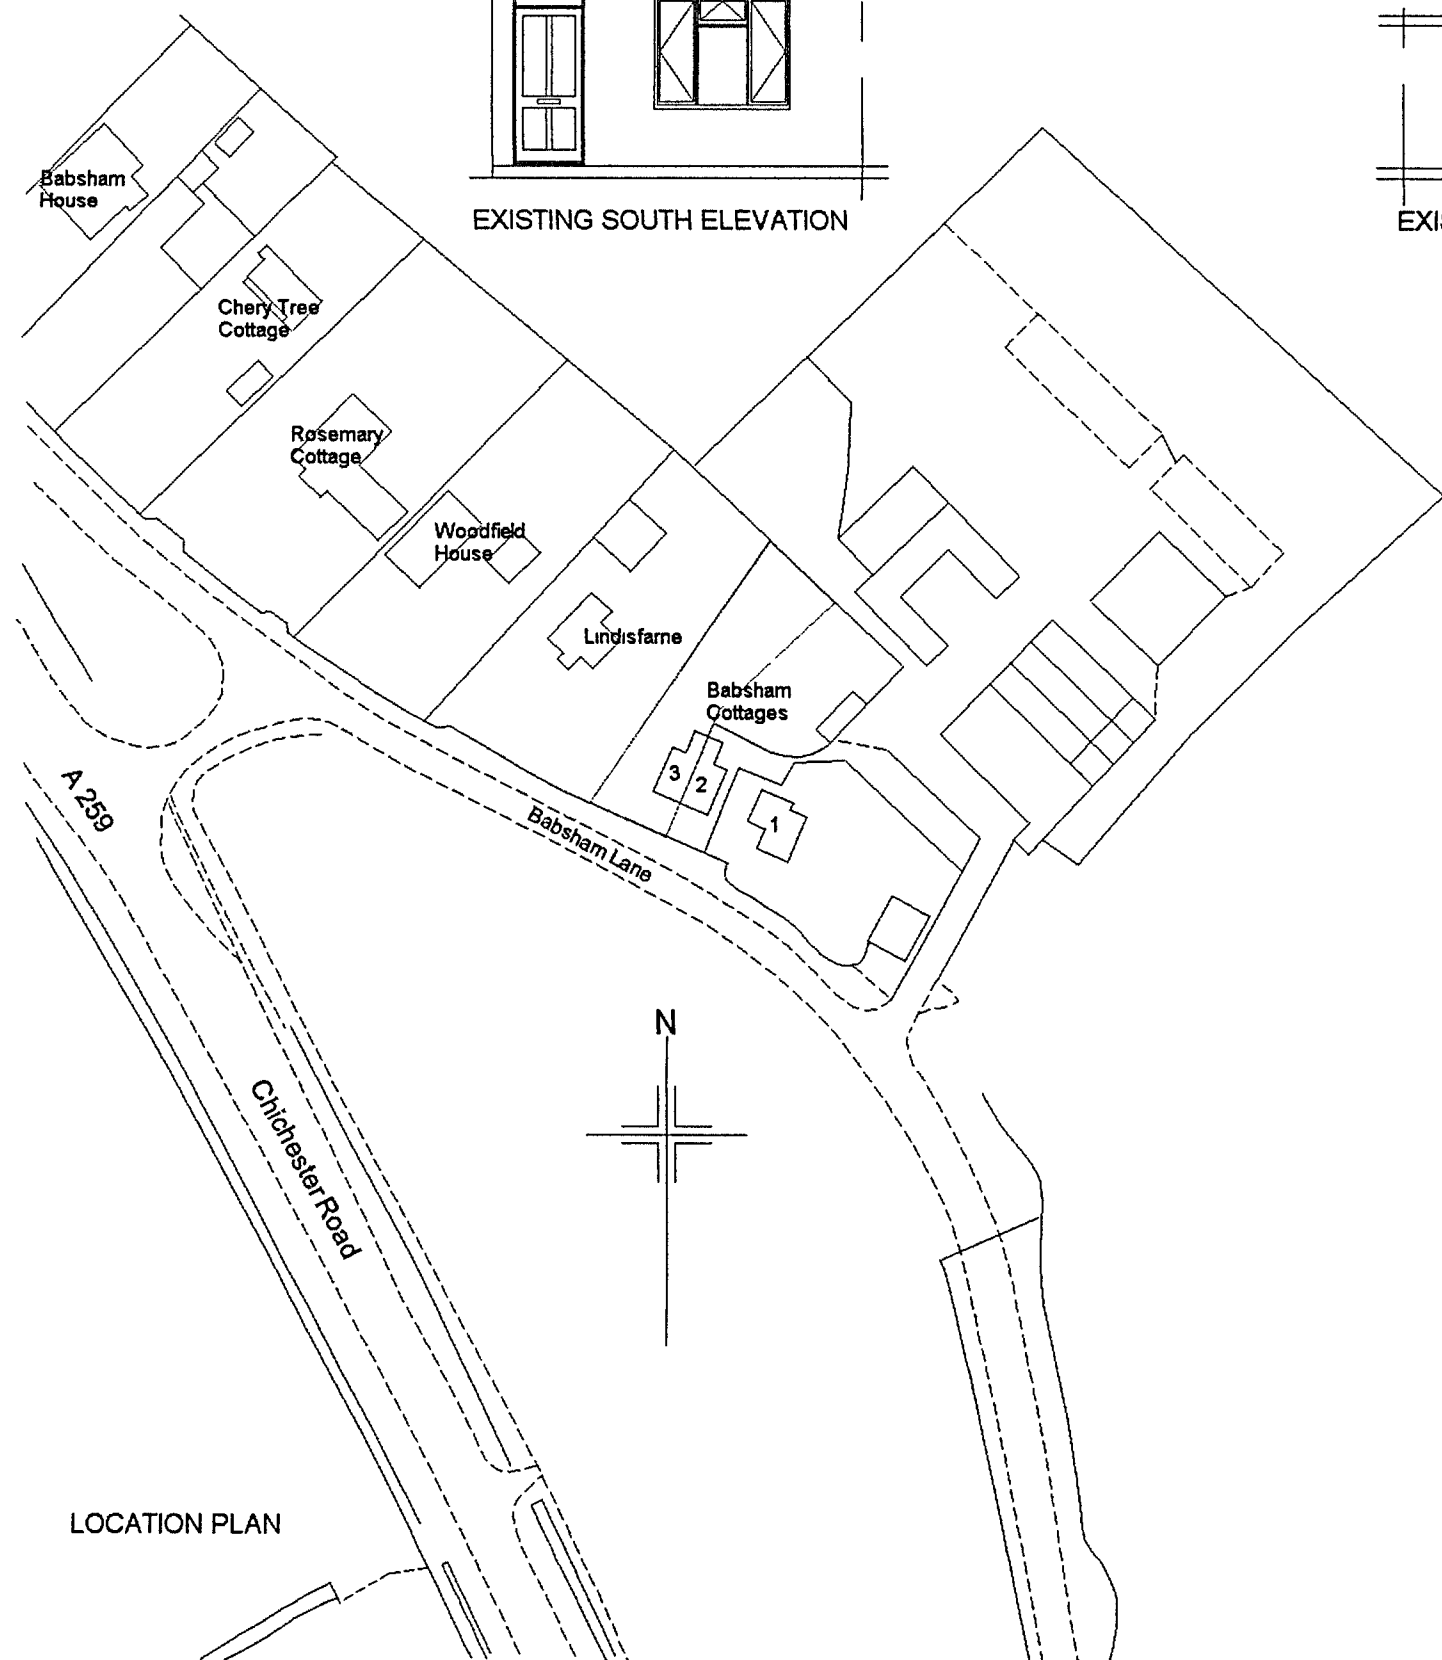

LOCATION PLAN

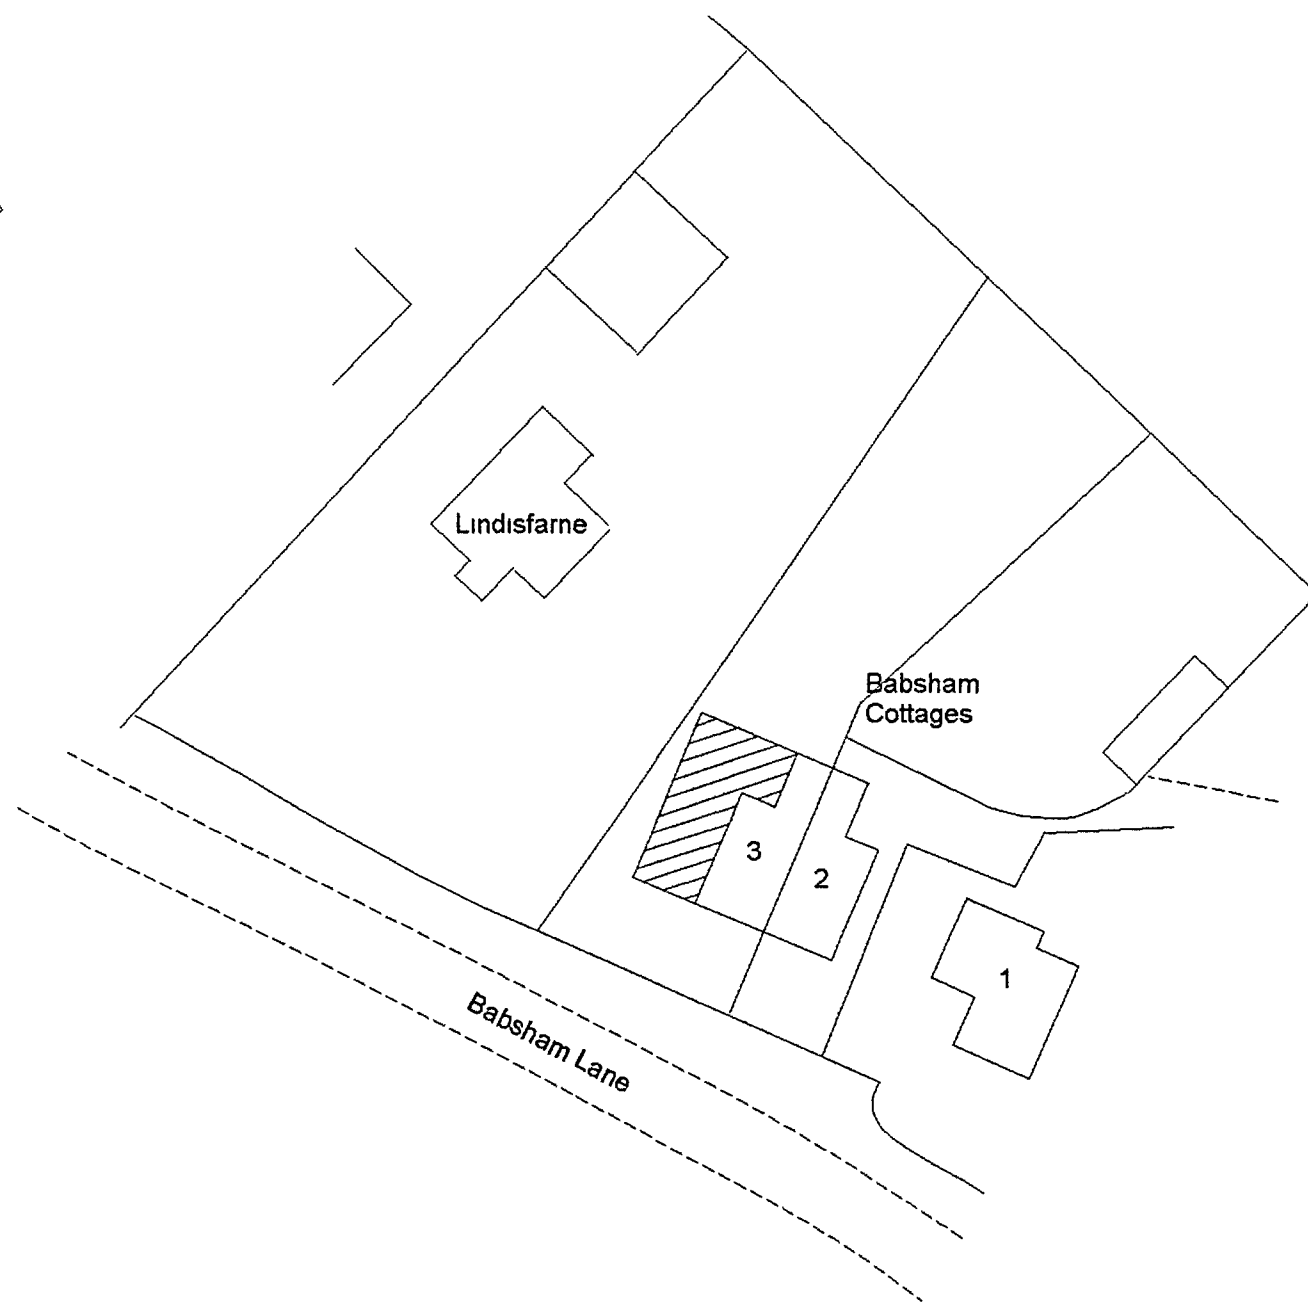

SITE PLAN

Do not scale from drawings (excepting Local Authorities) All dimensions to be checked on site			
All work to comply with Building Regulations, British Standards, manufacturer's instructions / specifications and engineer's calculations at all times. Construction must also comply with all safety at work regulations. Additional work may be requested by the building inspector as work proceeds to ensure the new building complies with all building regulations			
No	Change	Date	Init
BKM PLANS architectural plans and drawing service			
Title 3 Babsham Lane Bognor Regis			
Scale	1 100 1 500 1 1250		
Date	16th February 2007		
Drawn by			
Drawing 2 / 2			
All drawings are copyright of BKM architectural plans and drawings service and may not be reproduced without prior permissions			