


Roof Plan

Note:-
Base Drip and joining
flashing tbc at a later date.

Note:-
Purlin centres at approx 1m
centres when adjoining
existing buildings. This is to
be confirmed in final design.

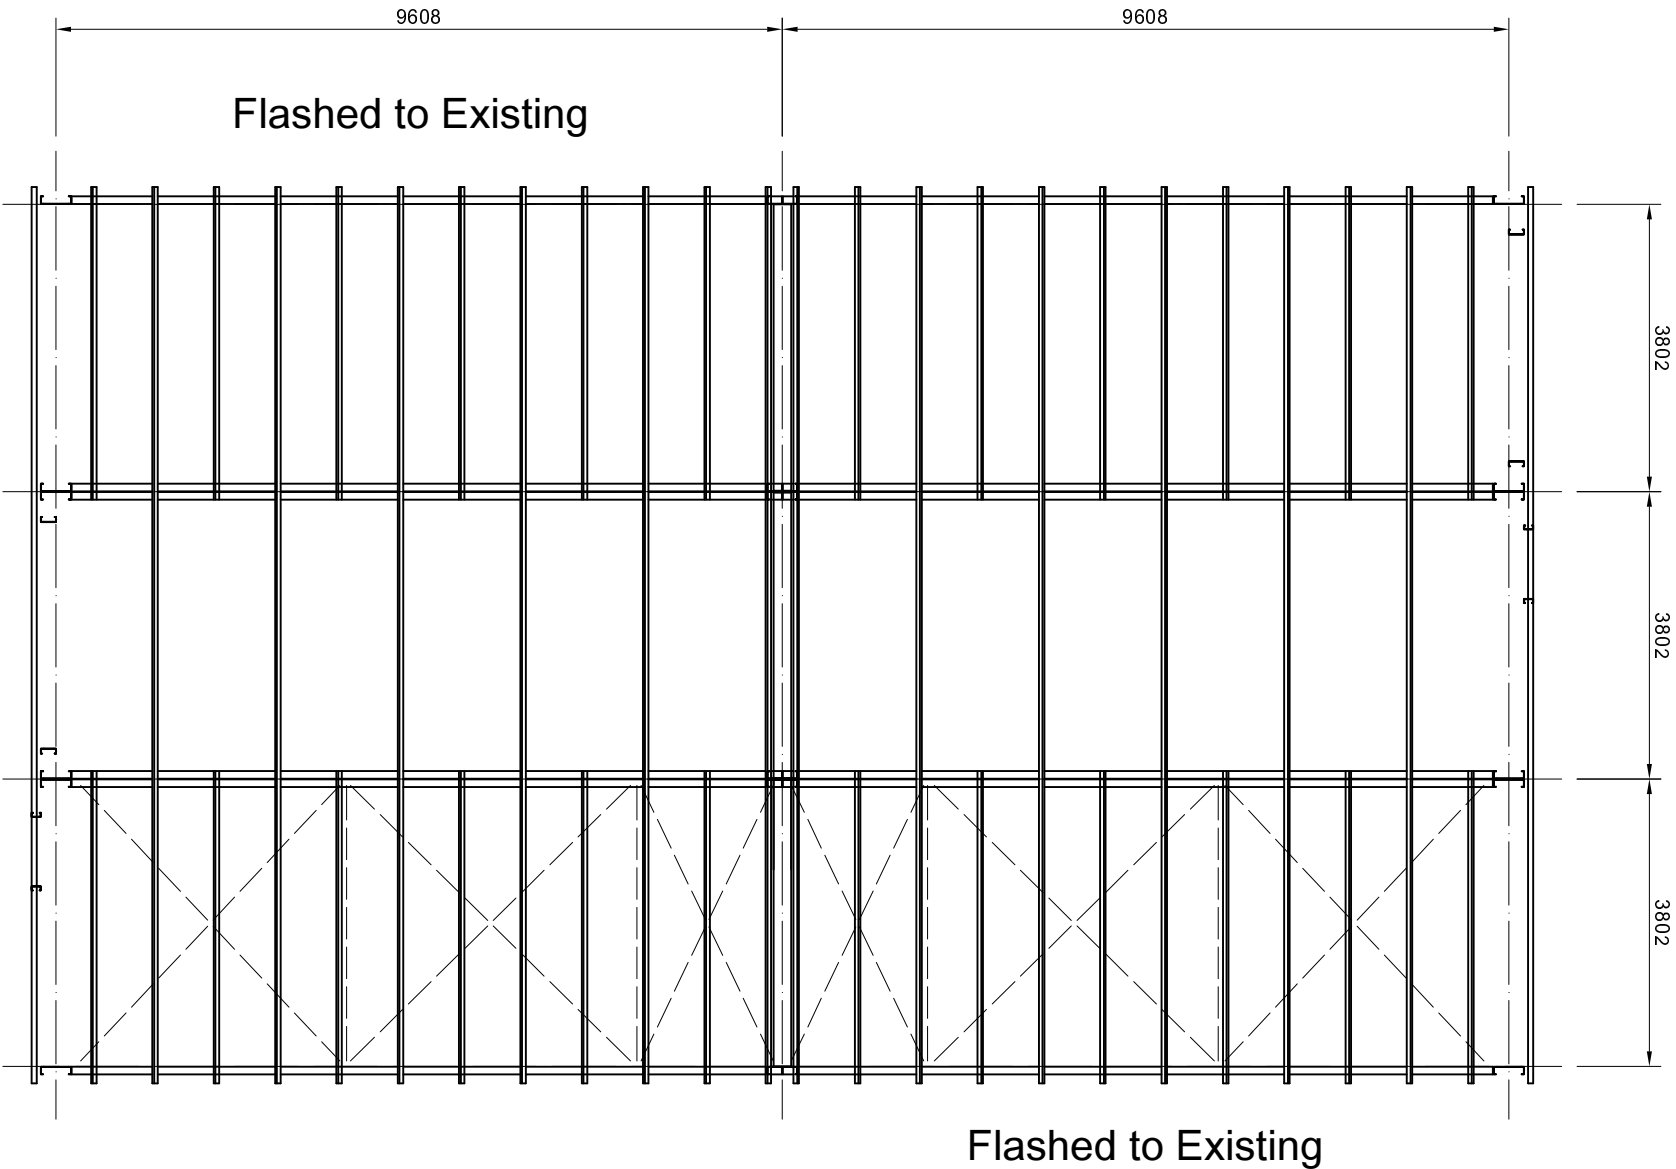

Notes:

Rev A Revised Frame. 31.07.19
Revisions:



Bewdley Business Park
A456 Longbank, Bewdley
Worcestershire, DY12 2TZ

Tel 01562 544210

omegasteelbuildingsolutions.co.uk

Steel Framed Building
at
Unit 6 Beeding Close, West Sussex
for
Polestar Cooling Ltd

30/07/2019 Scale: 1 : 100

Roof Plan

SCN1311

02

A