



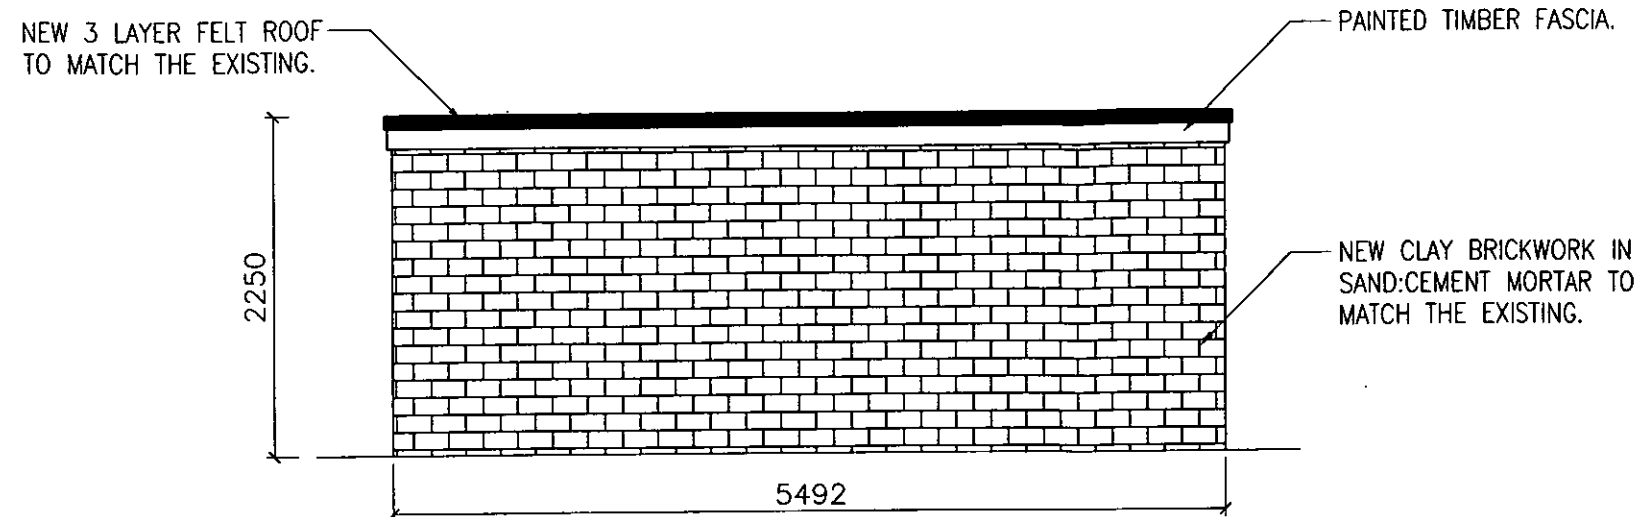


EAST & WEST ELEVATION

SCALE 1:50

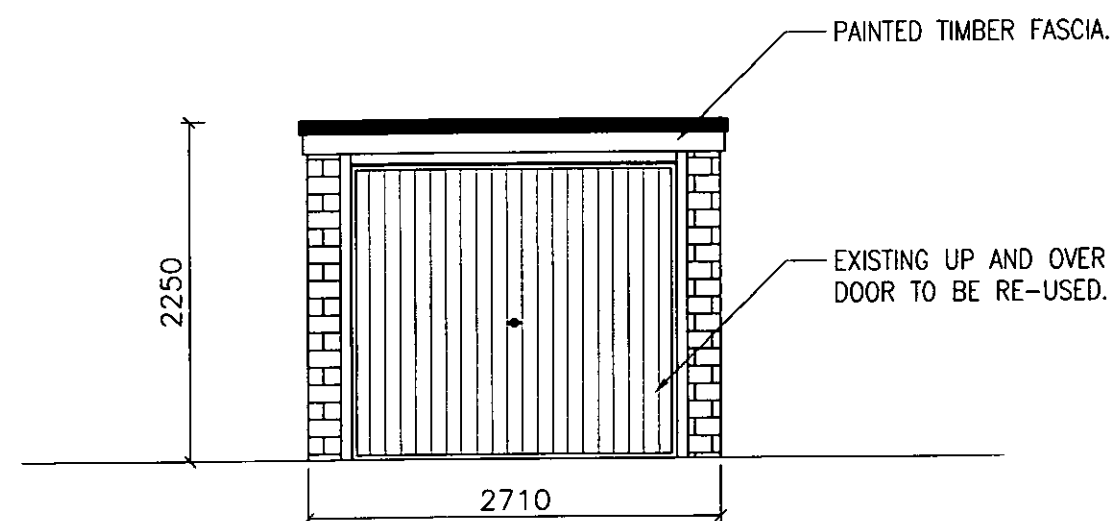

NORTH ELEVATION

SCALE 1:50

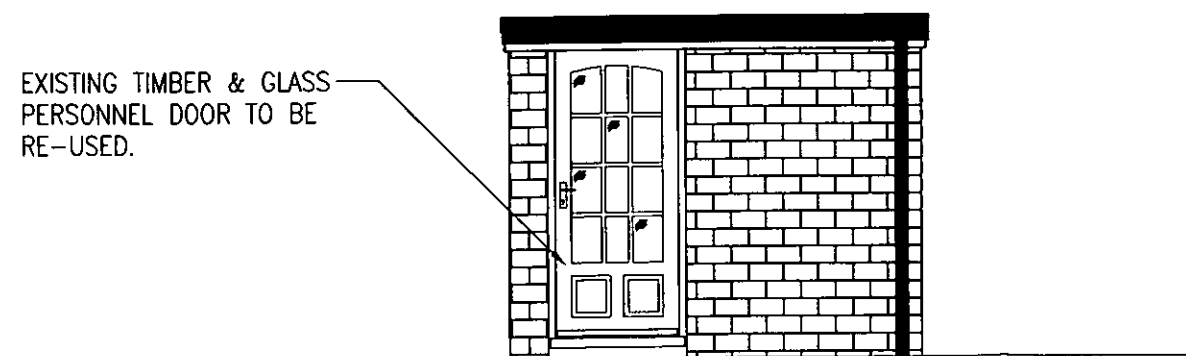

SOUTH ELEVATION

SCALE 1:50

NOTES

- 1 DRAWING SCALE ONLY CORRECT WHEN PRINTED AT THE APPROPRIATE PAPER SIZE WITH NO SCALING.
- 2 ALL DIMENSIONS ARE IN MILLIMETRES UNLESS NOTED OTHERWISE.
- 3 THE CONTRACTOR SHALL VERIFY ALL SITE AND SETTING OUT DIMENSIONS BEFORE PUTTING WORK IN HAND.
- 4 THIS DRAWING IS TO BE READ IN CONJUNCTION WITH ALL OTHER RELEVANT ARCHITECTS AND ENGINEERS DRAWINGS AND SPECIFICATIONS.
- 5 ALL LEVELS SHOWN ON THIS DRAWING ARE INDICATIVE ONLY AND MUST BE CONFIRMED WITH ARCHITECT PRIOR TO COMMENCEMENT OF CONSTRUCTION.
- 6 THE CONTRACTOR IS RESPONSIBLE AND LIABLE FOR ENSURING THE STABILITY OF THE WORKS, SERVICES AND ADJACENT STRUCTURES AT ALL STAGES OF CONSTRUCTION. THE DESIGN OF ALL TEMPORARY WORKS SHALL BE THE CONTRACTORS RESPONSIBILITY.

**SMITHERS
PURSLOW**

CONSULTING
ENGINEERS
AND SURVEYORS

Tel: 01572 622000 Fax: 01572 620022 e-mail: gaston@smitherspurslow.com

Glaston Hall
Spring Lane
Glaston
Oakham
Rutland
LE15 9BZ



Project:
21 SUNNINGDALE GARDENS
BOGNOR REGIS
WEST SUSSEX

Drawing Title:
ELEVATION AS EXISTING
& AS PROPOSED

Drawing No.	14/H/2792/105	Rev.	~
Scale @ A3	1:50	Drawn	D.J.A.
Status	P	Checked	N.T.
		Date	31/07/14
		Design	~