



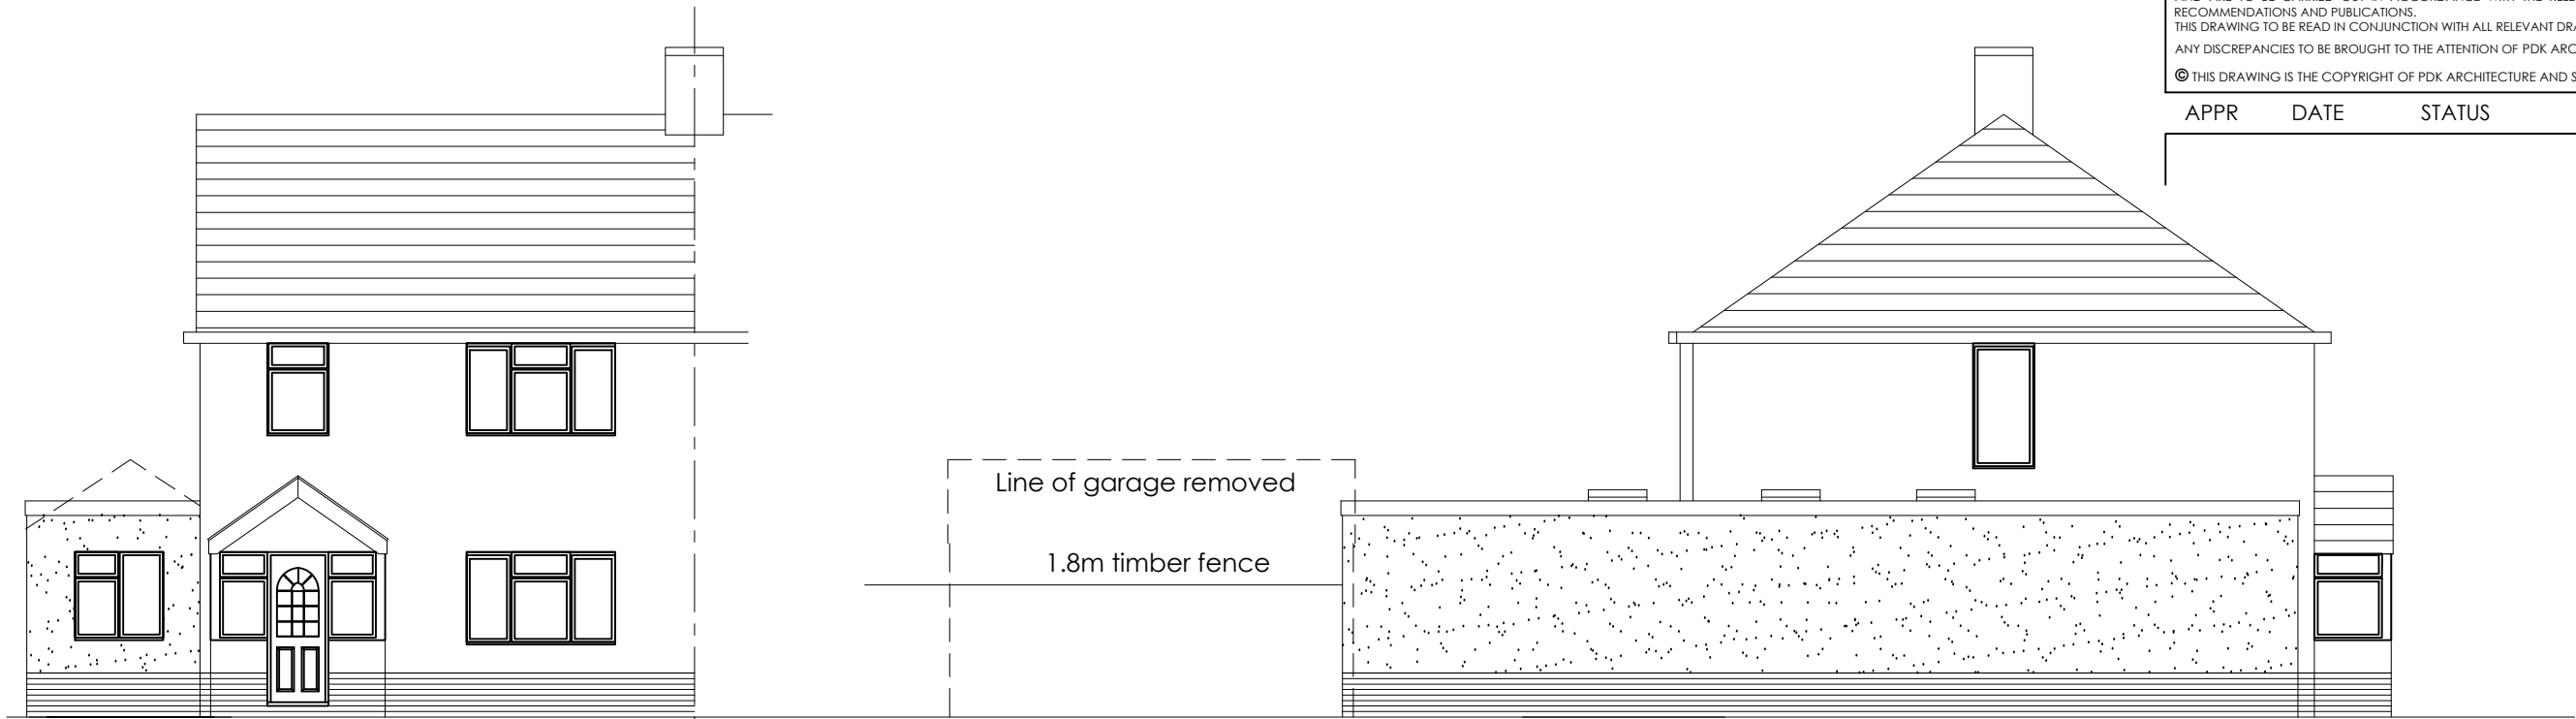

SOUTH WEST ELEVATION FRONT

NORTH WEST ELEVATION SIDE

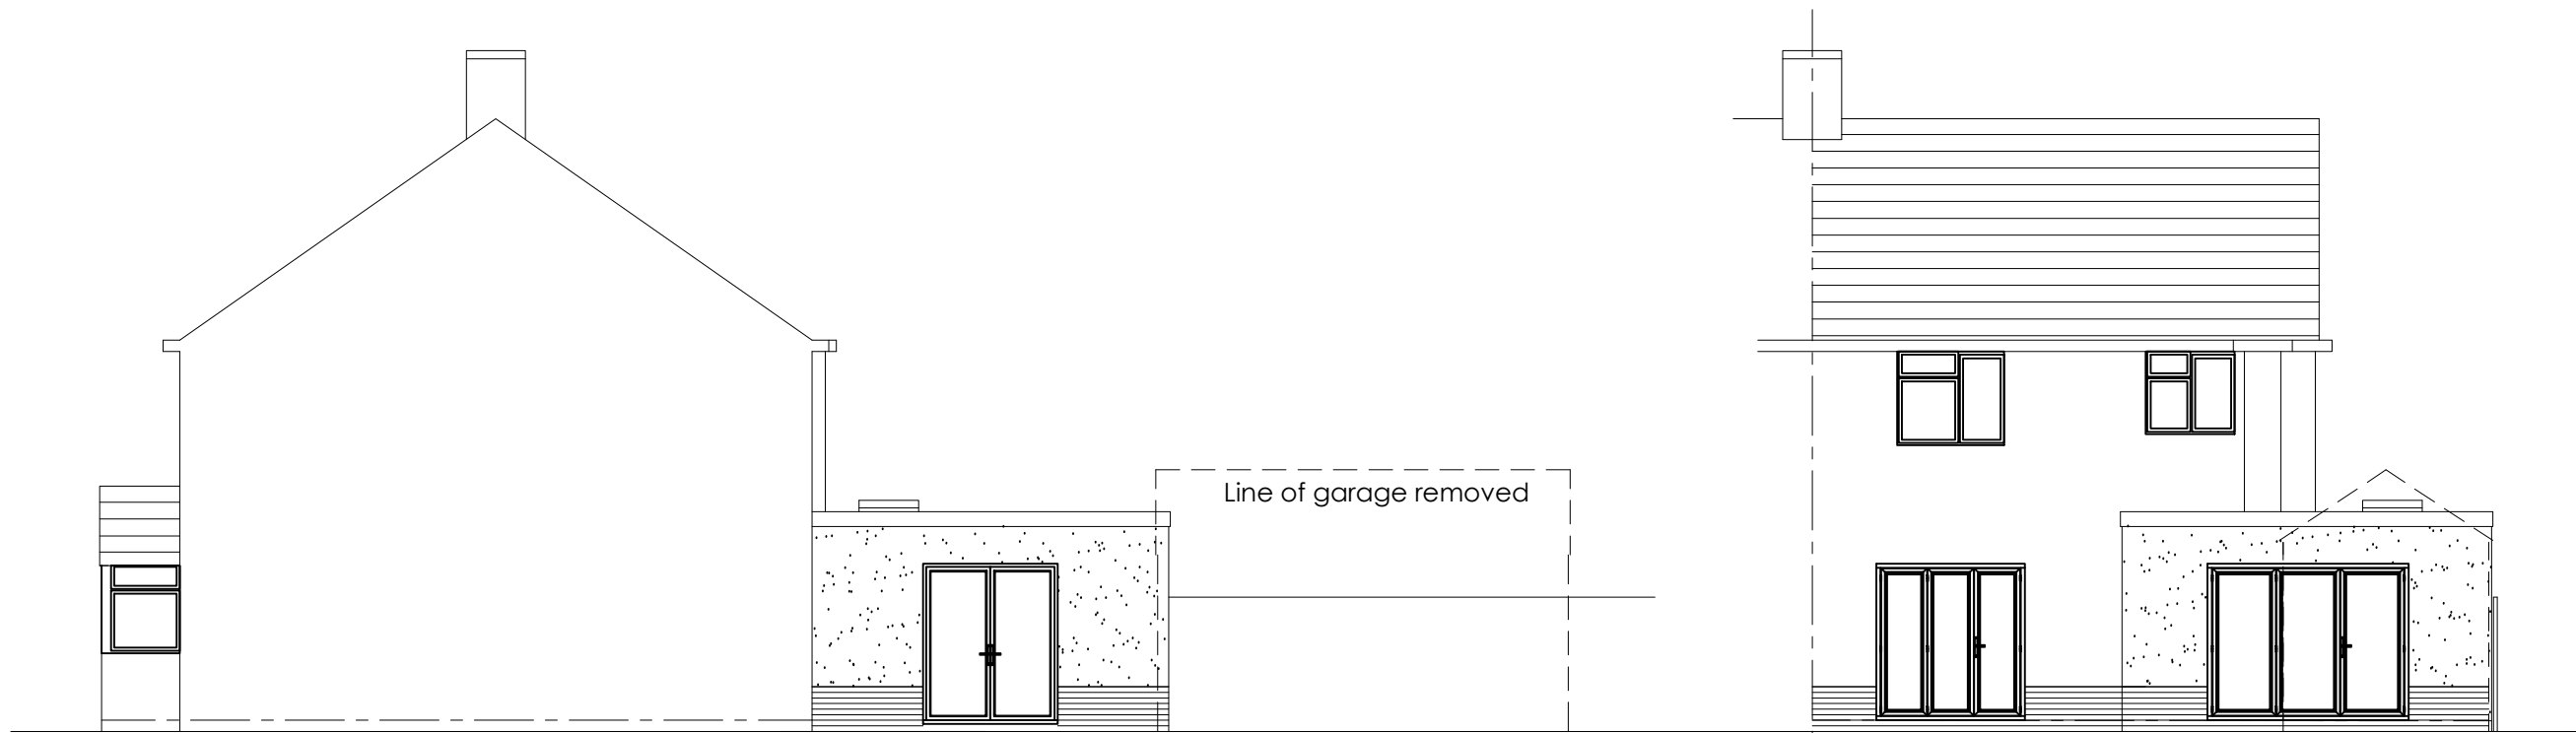

SOUTH EAST ELEVATION SIDE

NORTH EAST ELEVATION REAR

Materials

Roof :- Concrete tiles.

Walls :- Painted render with Face brickwork plinth.

Fascia and Soffit :- Plastic.

Windows :- White PVC double glazed.

Door :- White PVC double glazed.

Gutter :- Concrete and Half round black plastic.

Extension

Roof :- Grey flat.


Walls :- Painted render with Face brickwork plinth.

Fascia and Soffit :- Plastic.

Windows and Doors :- White PVC double glazed.

Gutter :- Half round black plastic.

1:100 @ A3

 

NOTE

THIS DRAWING MAY BE SCALED FOR PLANNING PURPOSES ONLY.

ALL DIMENSIONS TO BE CHECKED ON SITE PRIOR TO COMMENCEMENT OF WORK. ALL DIMENSIONS RELATING TO SUB-CONTRACTORS OR SUPPLIERS WORK MUST BE CHECKED AND AGREED BETWEEN THE GENERAL CONTRACTOR, THE SUB-CONTRACTOR(S) AND / OR SUPPLIER(S). ALL DIMENSIONS ARE IN MILLIMETRES. ALL WORKS OR MATERIALS INDICATED ON THE DRAWING ARE TO BE TO THE LATEST BRITISH STANDARDS AND ARE TO BE CARRIED OUT IN ACCORDANCE WITH THE RELEVANT CODES OF PRACTICE OR RECOGNISED TRADE ASSOCIATION RECOMMENDATIONS AND PUBLICATIONS.

THIS DRAWING TO BE READ IN CONJUNCTION WITH ALL RELEVANT DRAWINGS AND SPECIFICATIONS OF OTHER CONSULTANTS.


ANY DISCREPANCIES TO BE BROUGHT TO THE ATTENTION OF PDK ARCHITECTURE AND SURVEYING . IF IN DOUBT ASK.

© THIS DRAWING IS THE COPYRIGHT OF PDK ARCHITECTURE AND SURVEYING.

APPR DATE STATUS

A 30-07-17 window changed to door pjc

REV DATE AMENDMENT BY

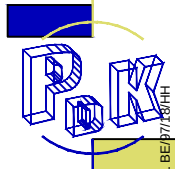PROJECT 24 Greystone Avenue Bognor Regis Sussex. PO21 5EA		 29 Breach Avenue, Southbourne, Emsworth, Hampshire, PO10 8NB T: 01243 697164 M: 07879471666 www.pdkconsulting.co.uk	 PDK Architecture and Surveying
DRAWING PROPOSED ELEVATIONS			
Date July 2018	Drawn By PJC		
Scale 1: 100 @A3	Iss. App. By DKC		
Drawing No 004 A	File Location 0267	ARUN DISTRICT COUNCIL	