


All switches and sockets to comply with Technical Guidance 4.8.5
All switches and sockets within 25 cm from the edge of the door
All sockets min. 350mm from wall corner and min. 400mm above finish floor level

Electrical installation will be designed, constructed, installed and tested such that is in accordance with the recommendations of BS 7671:2008

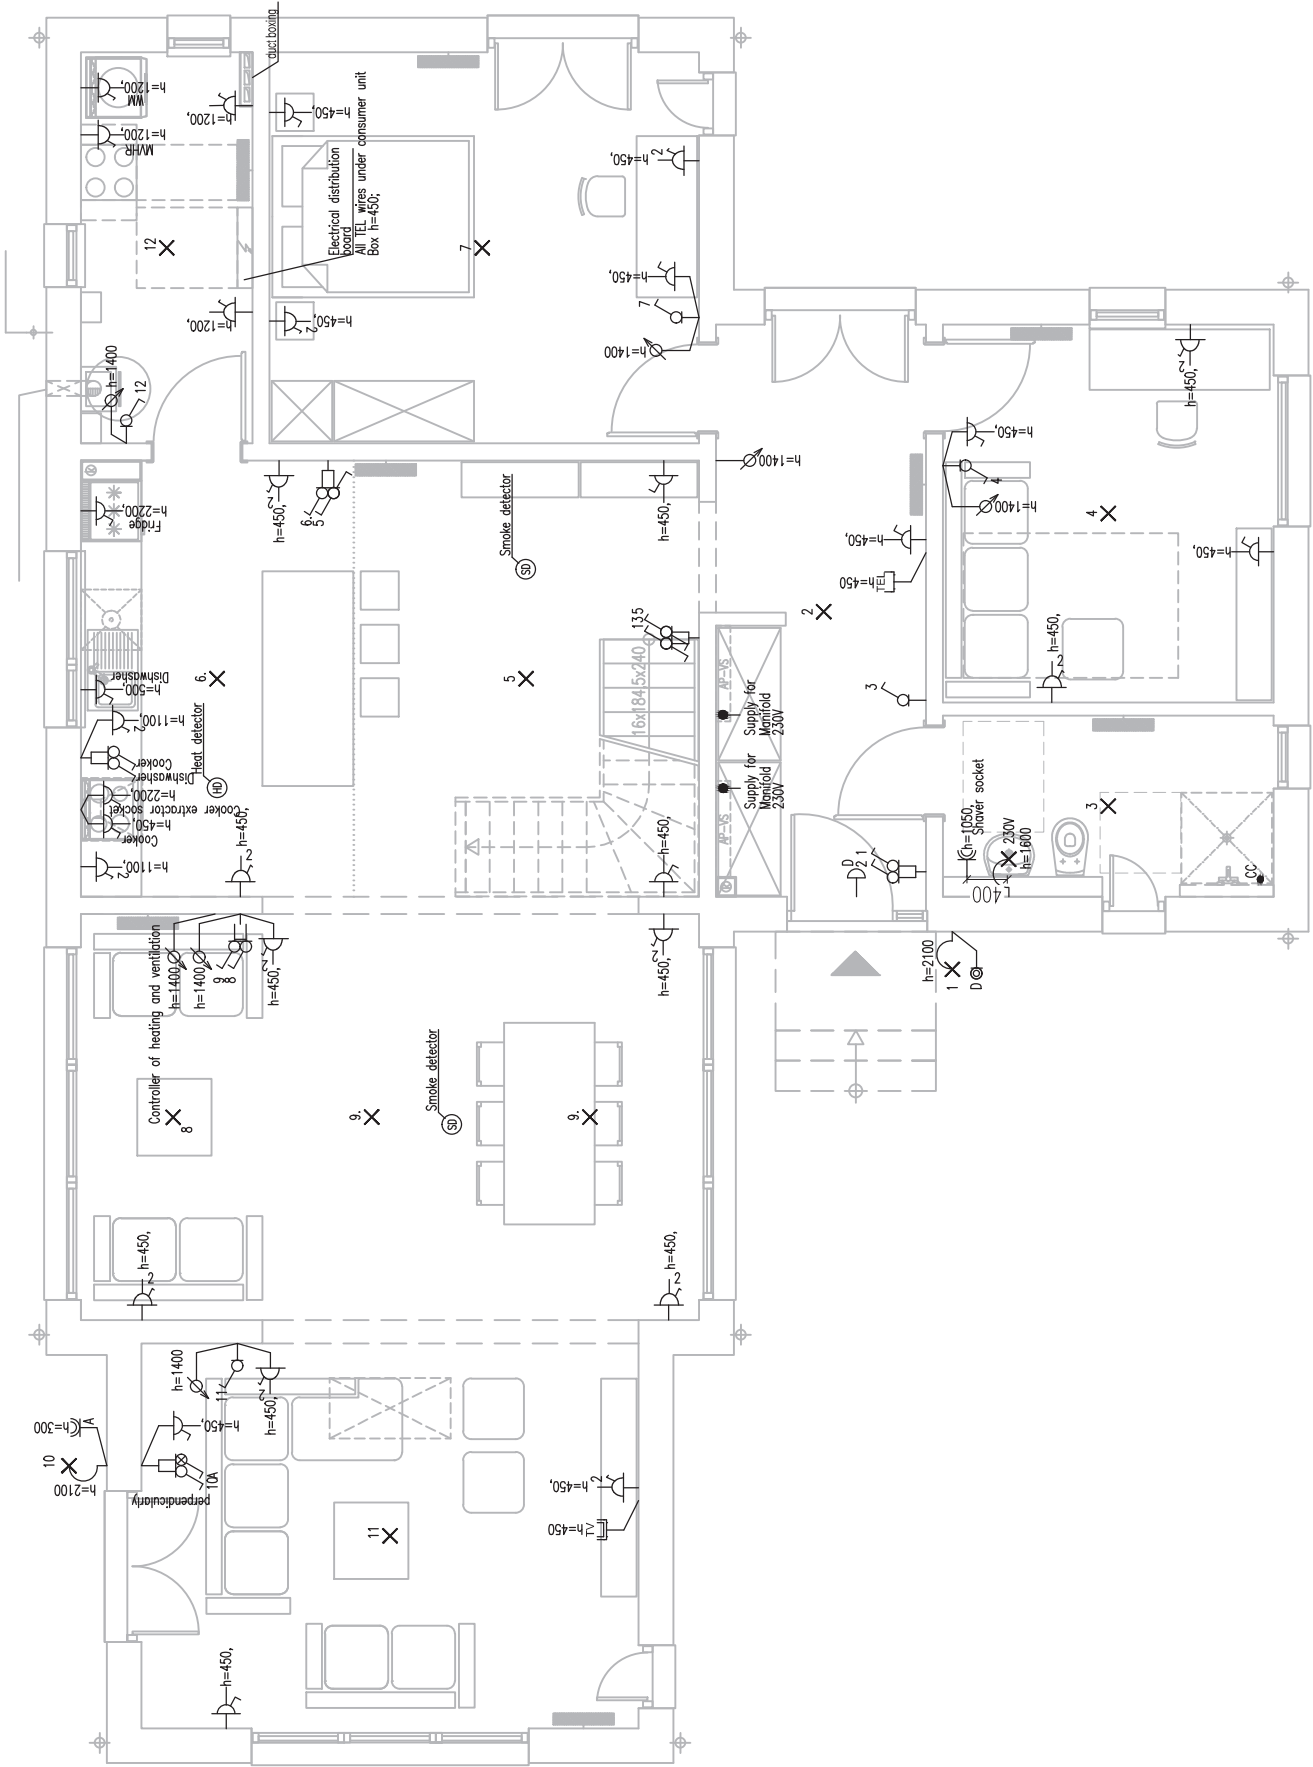

POINT 227E

GROUND FLOOR AREA 129.46 m2 (1393 sq. ft)
TOTAL FLOOR AREA 236.74m² (2548 sq.ft.)

 DAN - WOOD H O U S E 1 Wilberforce Gallahies TD1 1QJ sales@dan-wood.com	OBJECT: SINGLE-FAMILY HOUSE	
	NUMBER OF CONTRACT/INVESTOR: —	
	DRAWING: GROUND FLOOR PLAN	TYPE OF HOUSE: POINT 227E
DAN - WOOD HOUSE H O U S E 1 Wilberforce Gallahies TD1 1QJ sales@dan-wood.com		VALID FROM: 11.12.2017
ARCHITECT GB:	ARCHITECT PL:	SCALE:
—	—	1:75
VERSION:	DATE:	VERSION:
1	—	4
2	—	5
3	—	6
BRANCH:	ARCHITECTURE	
		DRAWING NO.:
		02