

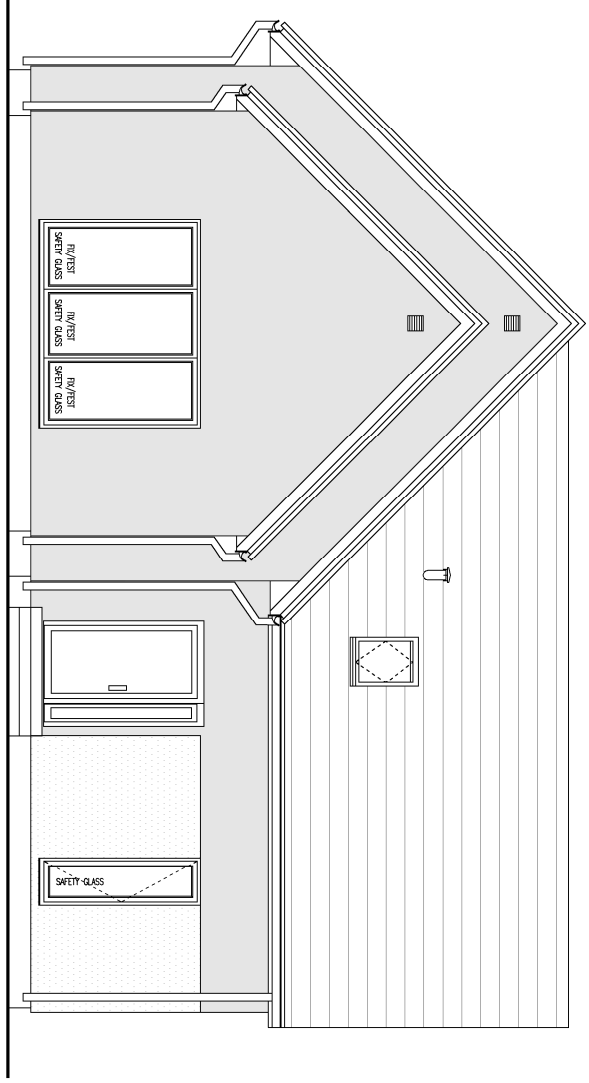



NOTE:
Copyright DoveTail & Consultants Ltd.
This drawing is issued for the purposes of obtaining local authority approval and should not be used for construction.

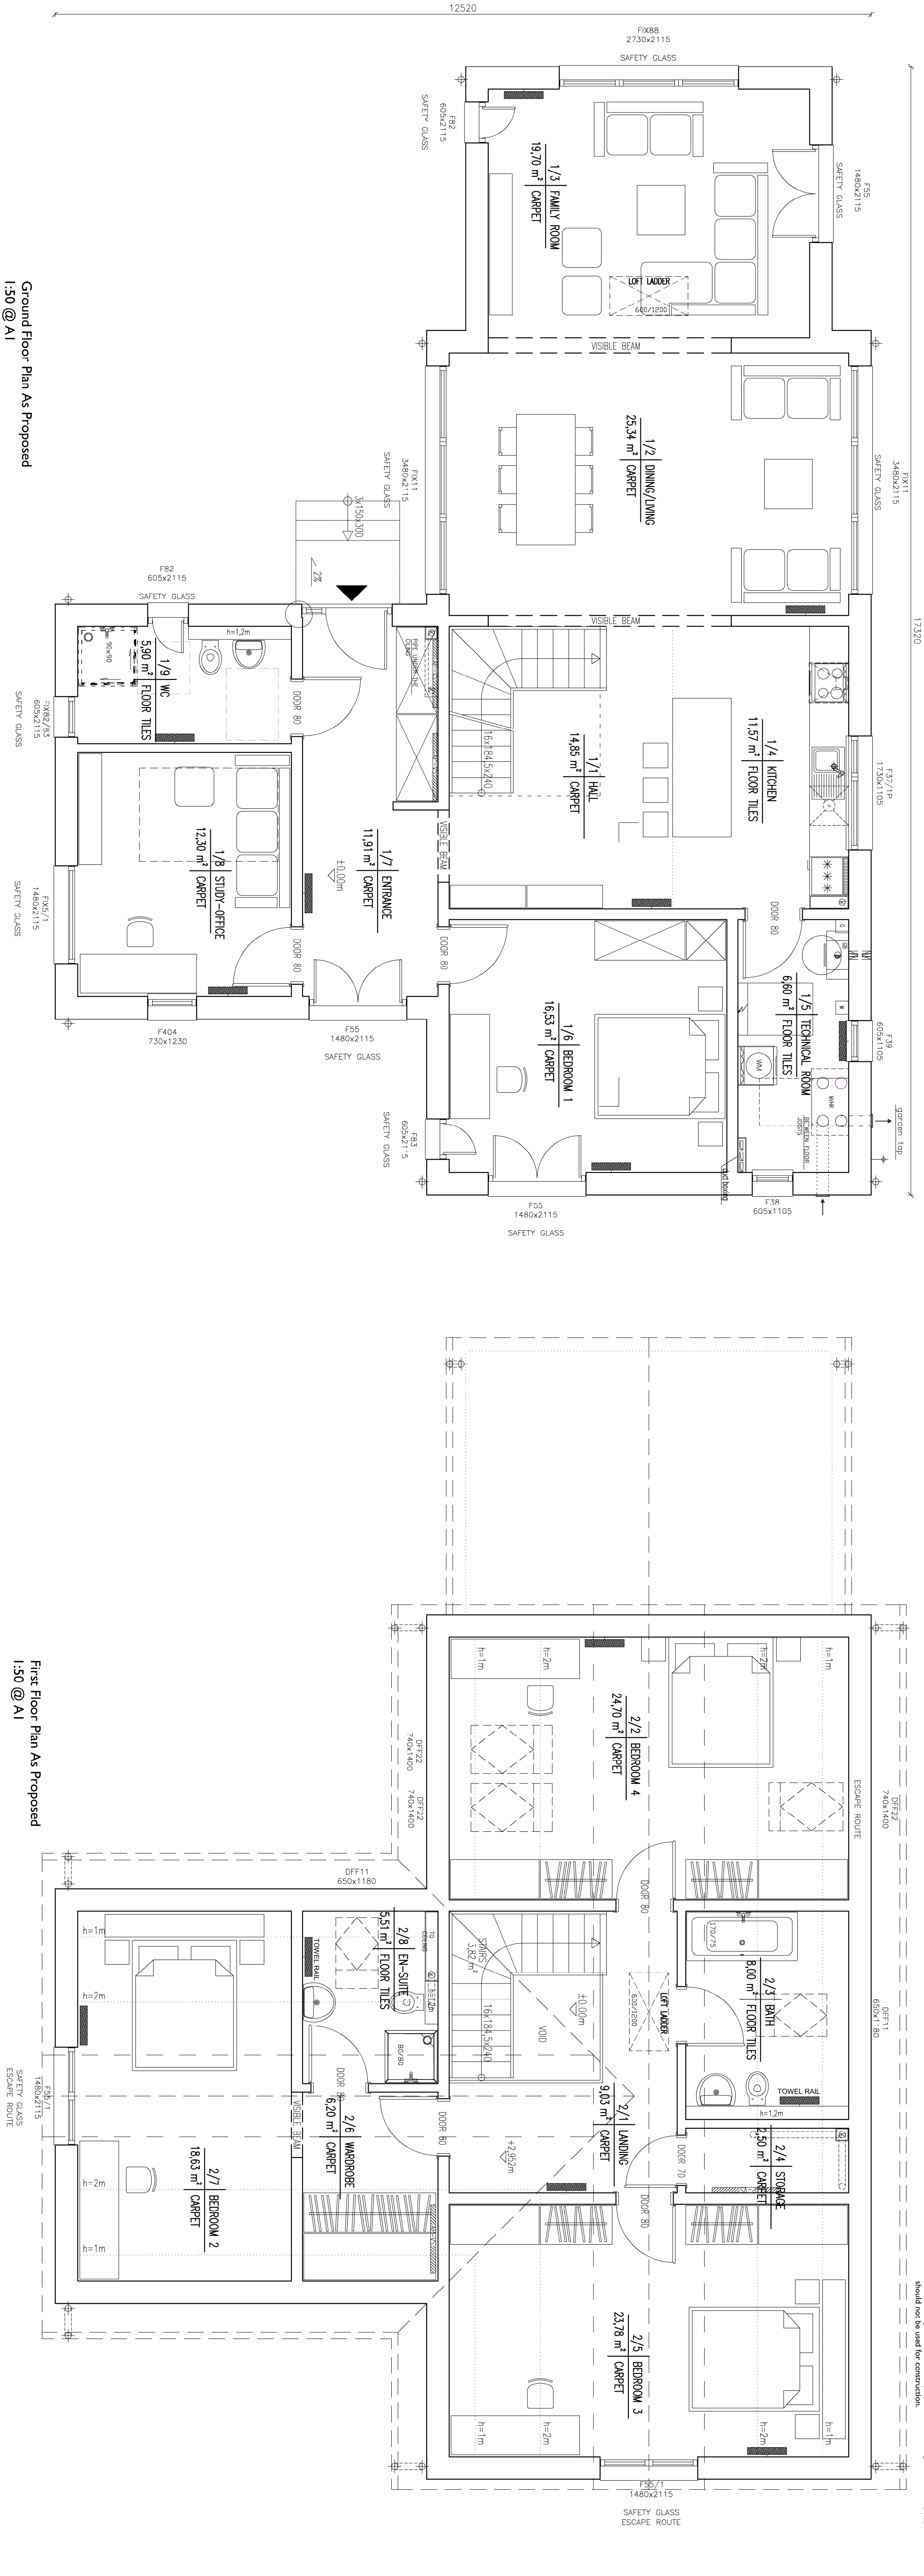


Front Elevation As Proposed
1:100 @ A1

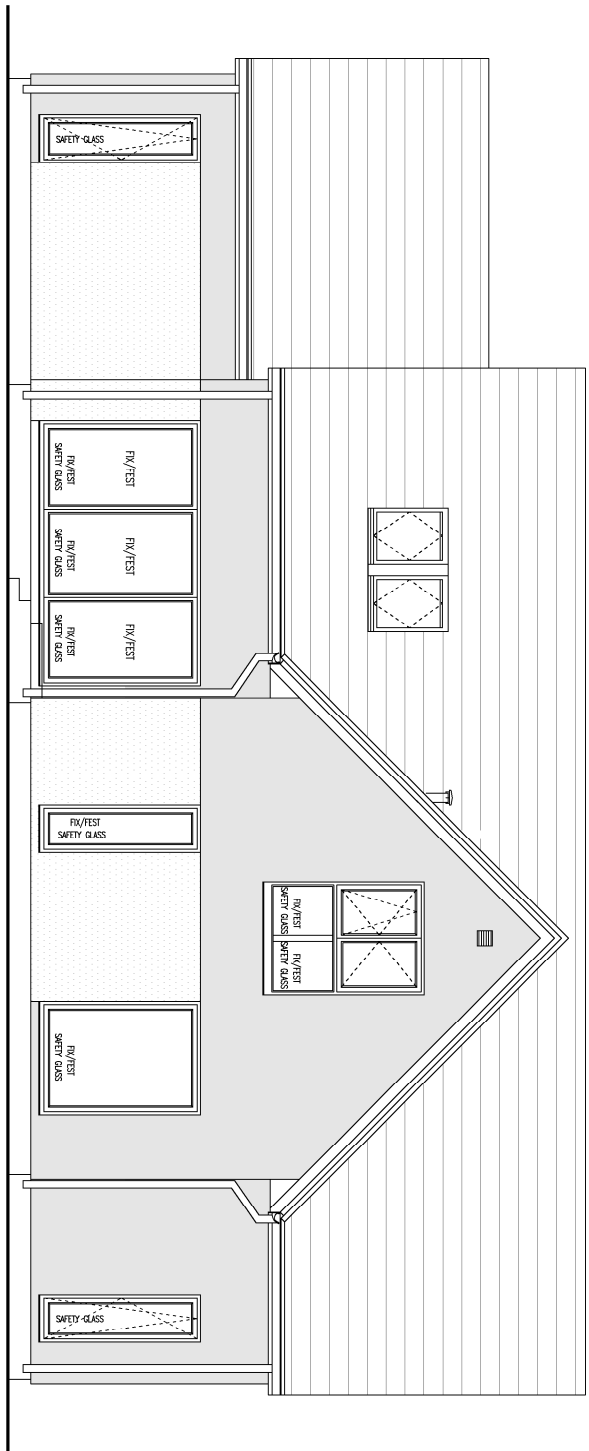


Side Elevation As Proposed
1:100 @ A1

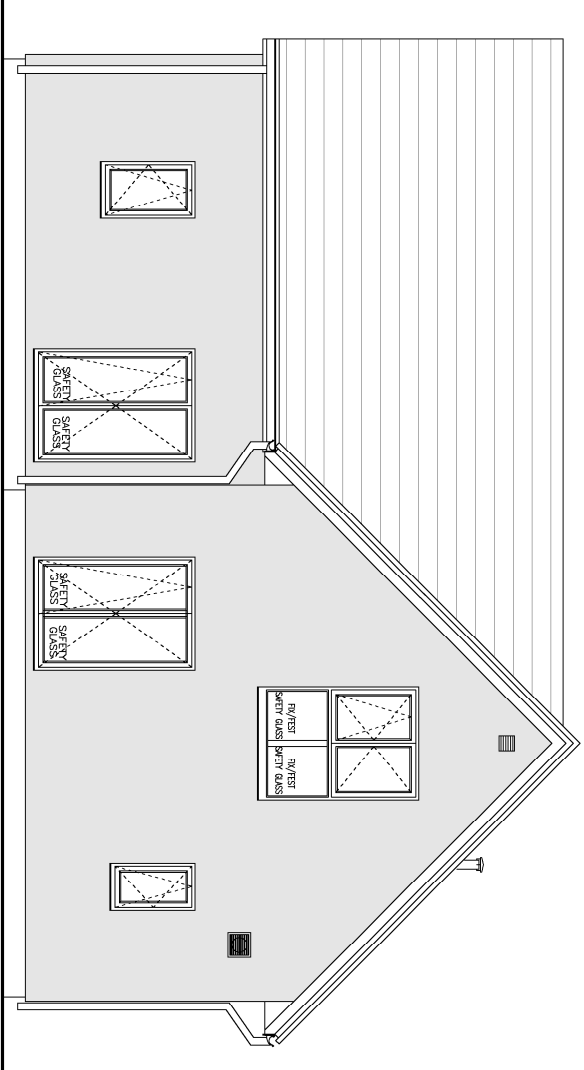


Rear Elevation As Proposed
1:100 @ A1

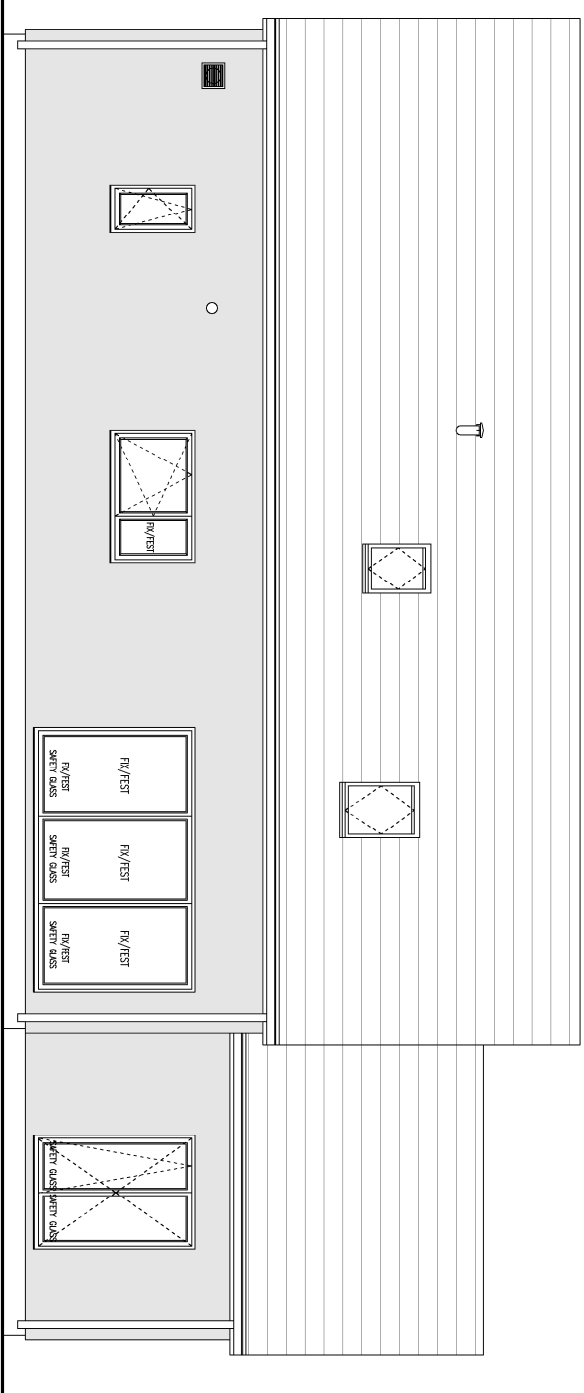


Side Elevation As Proposed
1:100 @ A1

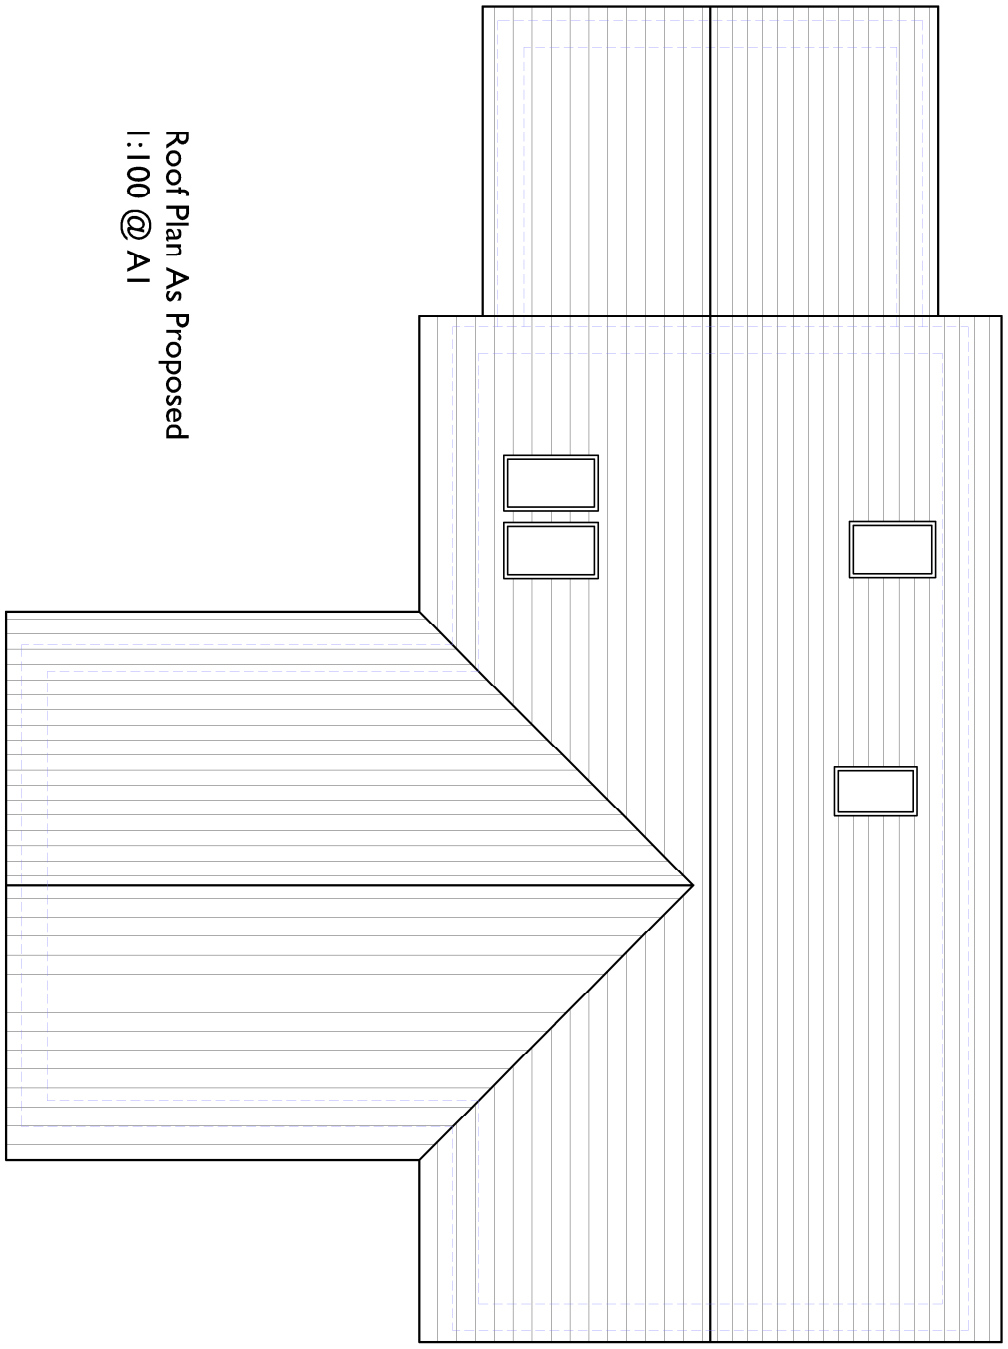

Roof Plan As Proposed
1:100 @ A1

 

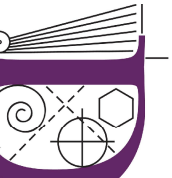P1		08.07.21	First Issue
Rev.	Date	Notes	
 Dovetail BUILDING CONSULTANTS Overall Building Consultant Planning & Design 6 The Cornmarket Bournemouth, Dorset BH1 1JL S.A.S. Ltd Project New development Springfields, Chichester Road, Bognor Regis PO21 5EE Drawing Proposed Floor Plans Proposed Roof plan Proposed Elevations Date 07.07.21 Drawn by pd Scales As marked @ A1 Status			
Preliminary			
Drawing No.		Rev.	
3105/AD1		P1	

