


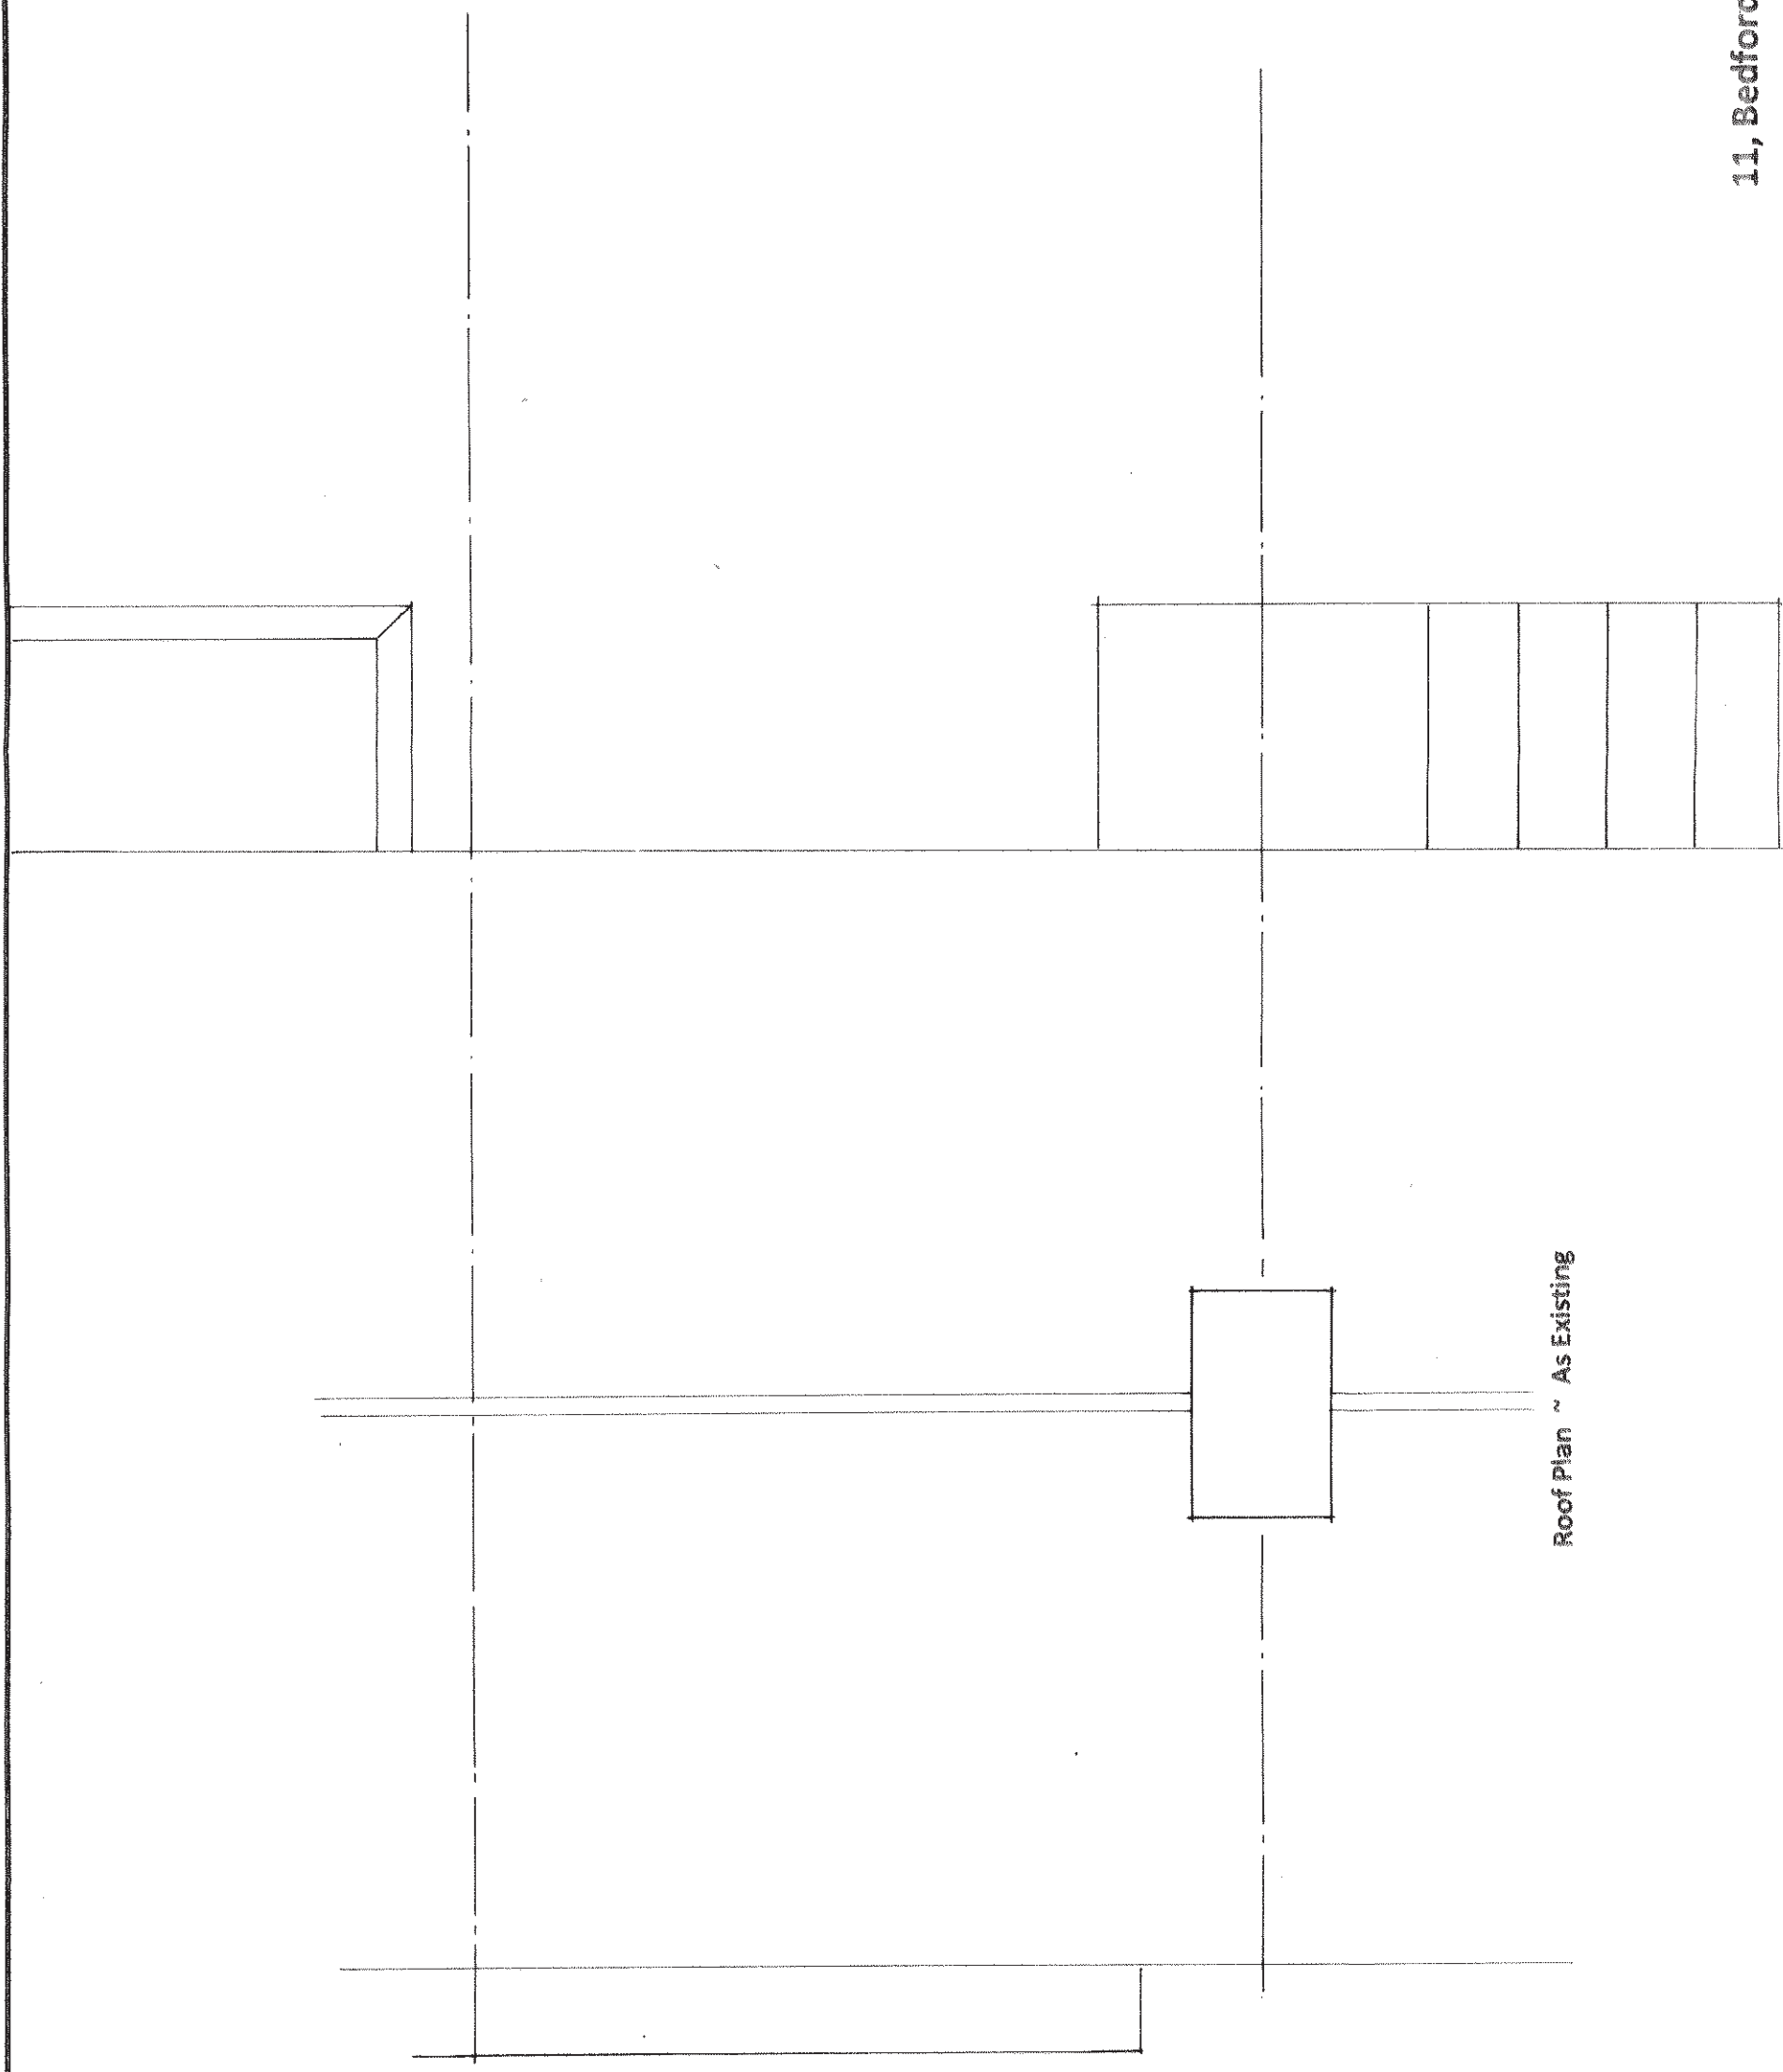

Roof Plan ~ As Existing

Scale 1 : 50 @ A3 Paper Size



11, Bedford Avenue, Bognor Regis, West Sussex

Scale 1: 50 December 2020 41/21/02

Clive Fish ~ Building & Design Consultant

Tel ; (01903) 732942