


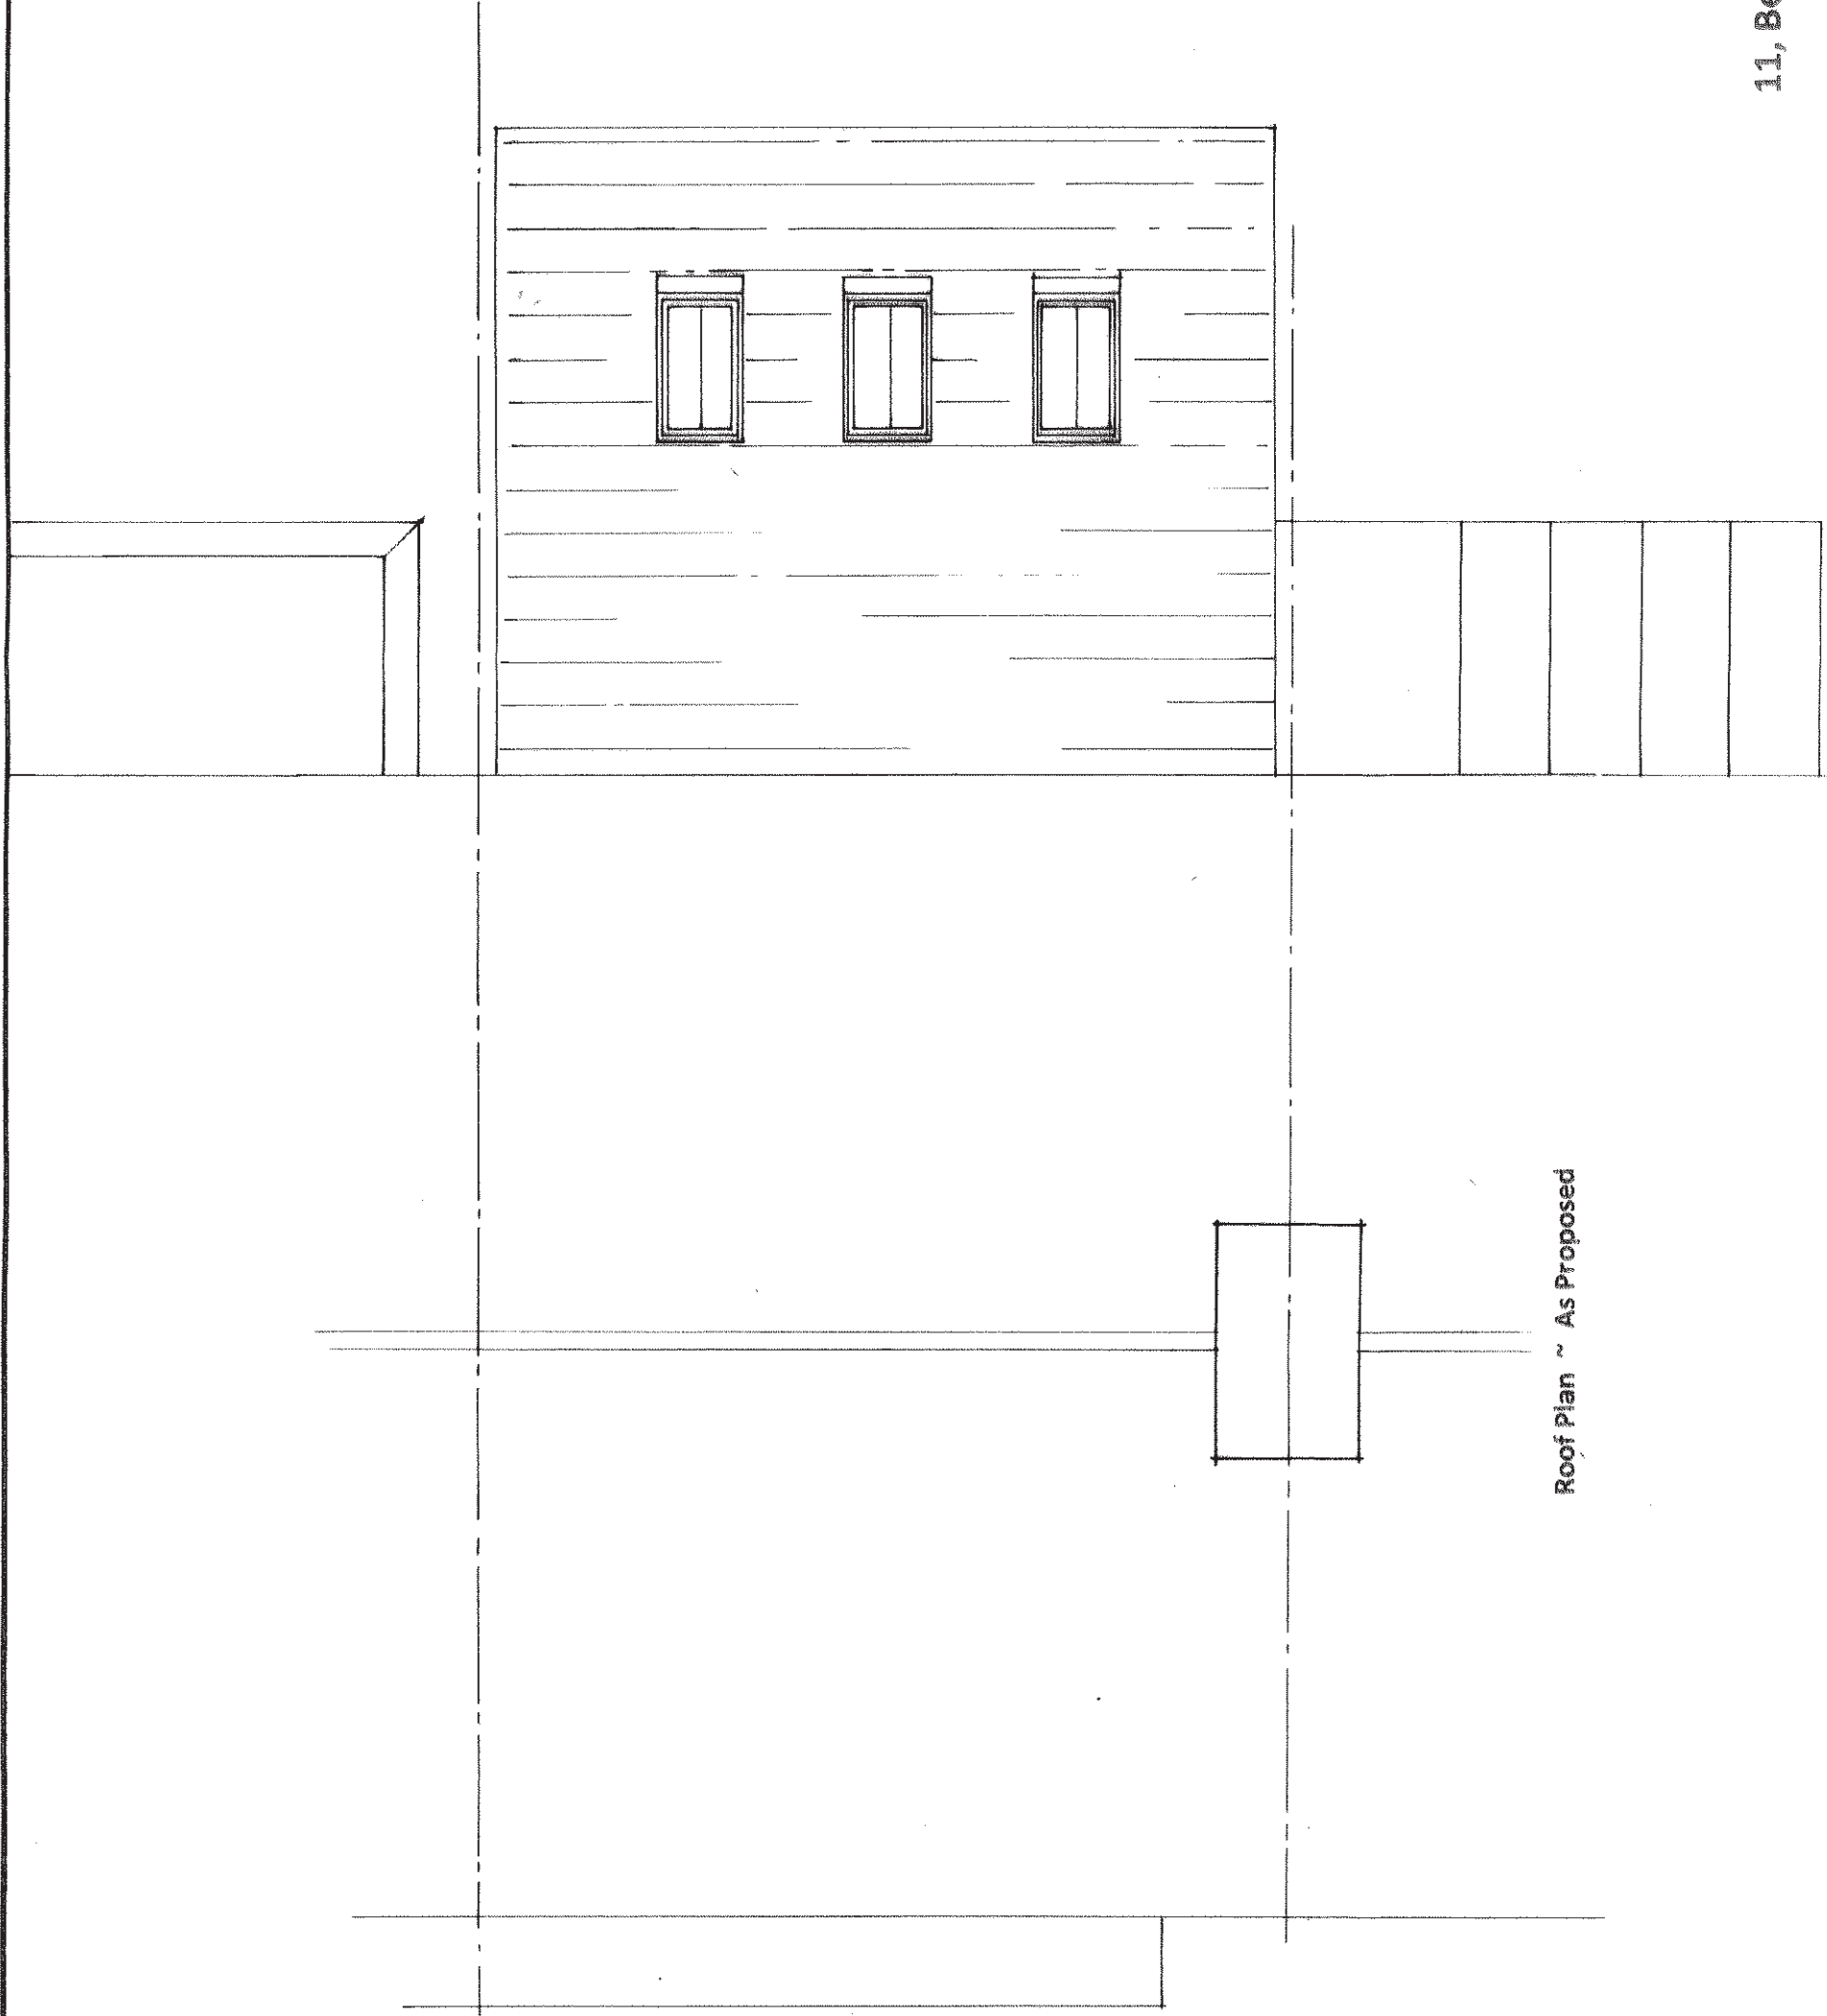

Roof Plan ~ As Proposed

11, Bedford Avenue, Bognor Regis, West Sussex

Scale 1: 50 December 2020 41/21/06

Clive Fish ~ Building & Design Consultant

Tel ; (01903) 732942

Scale 1 : 50 @ A3 Paper Size

