



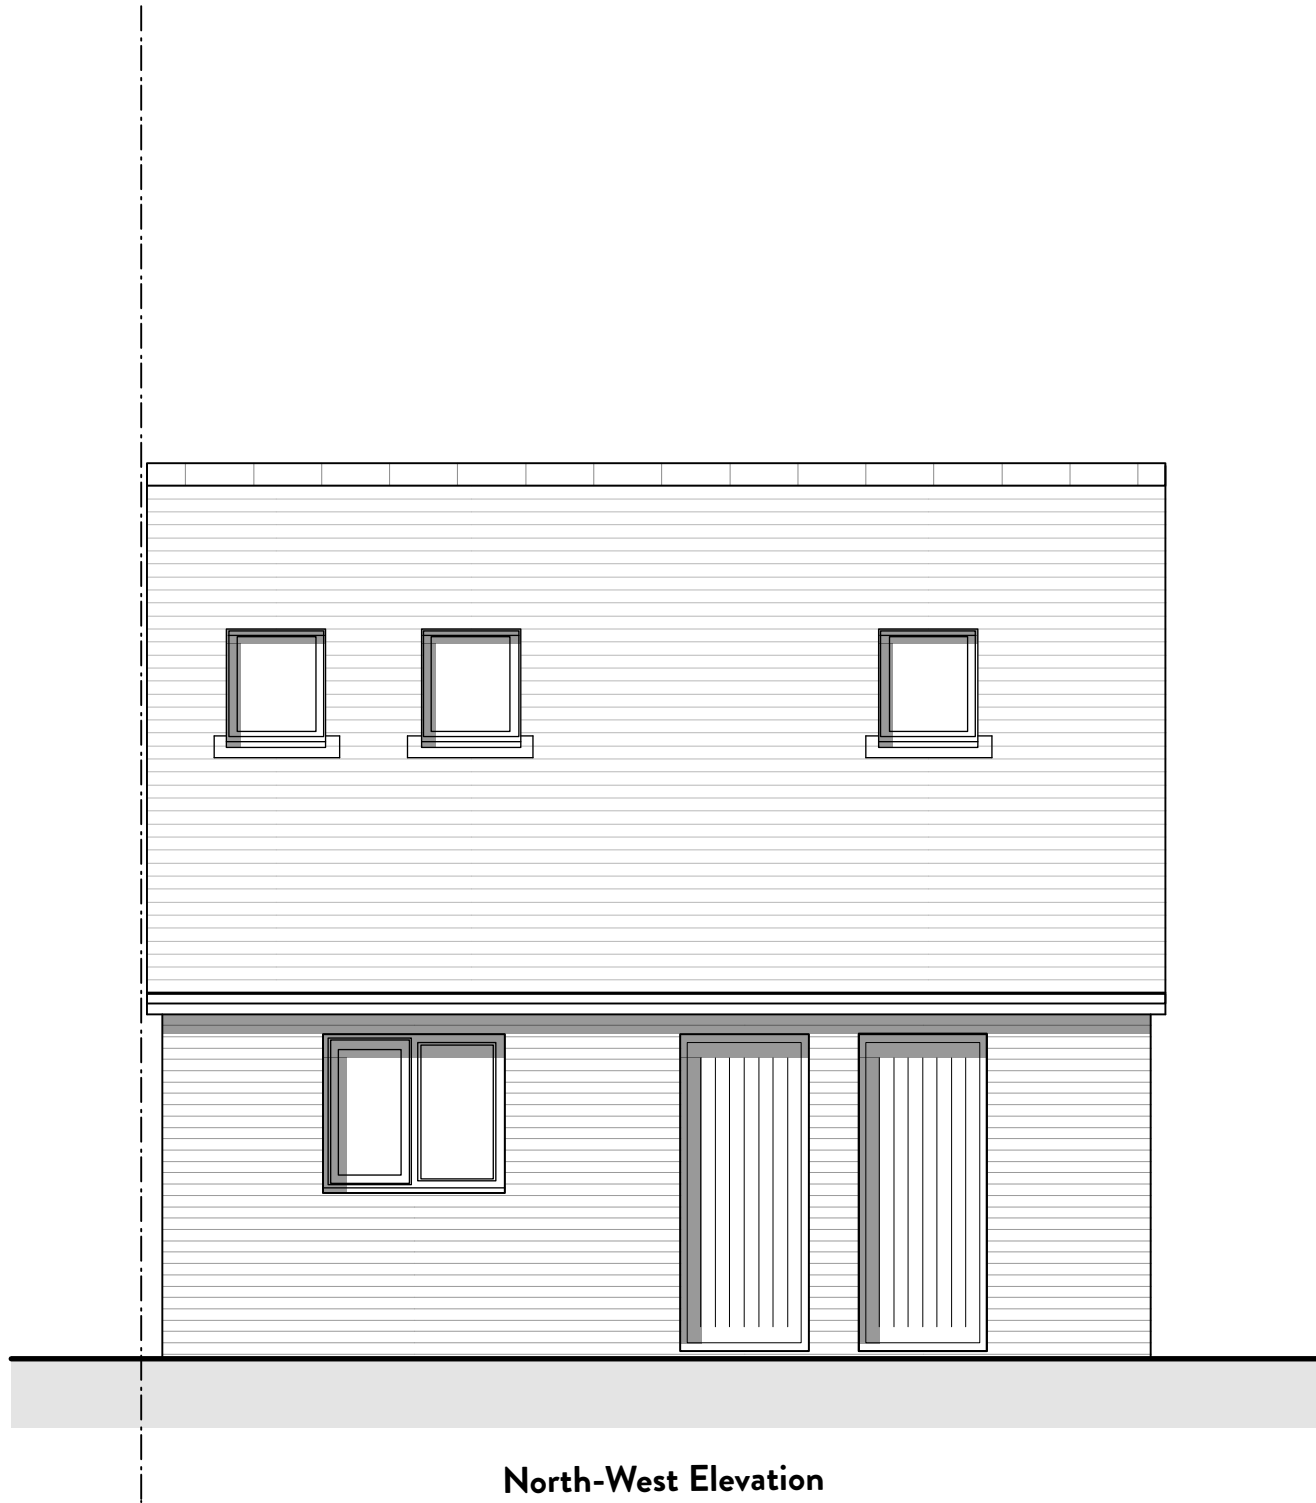


North-West Elevation

Scale 1:50

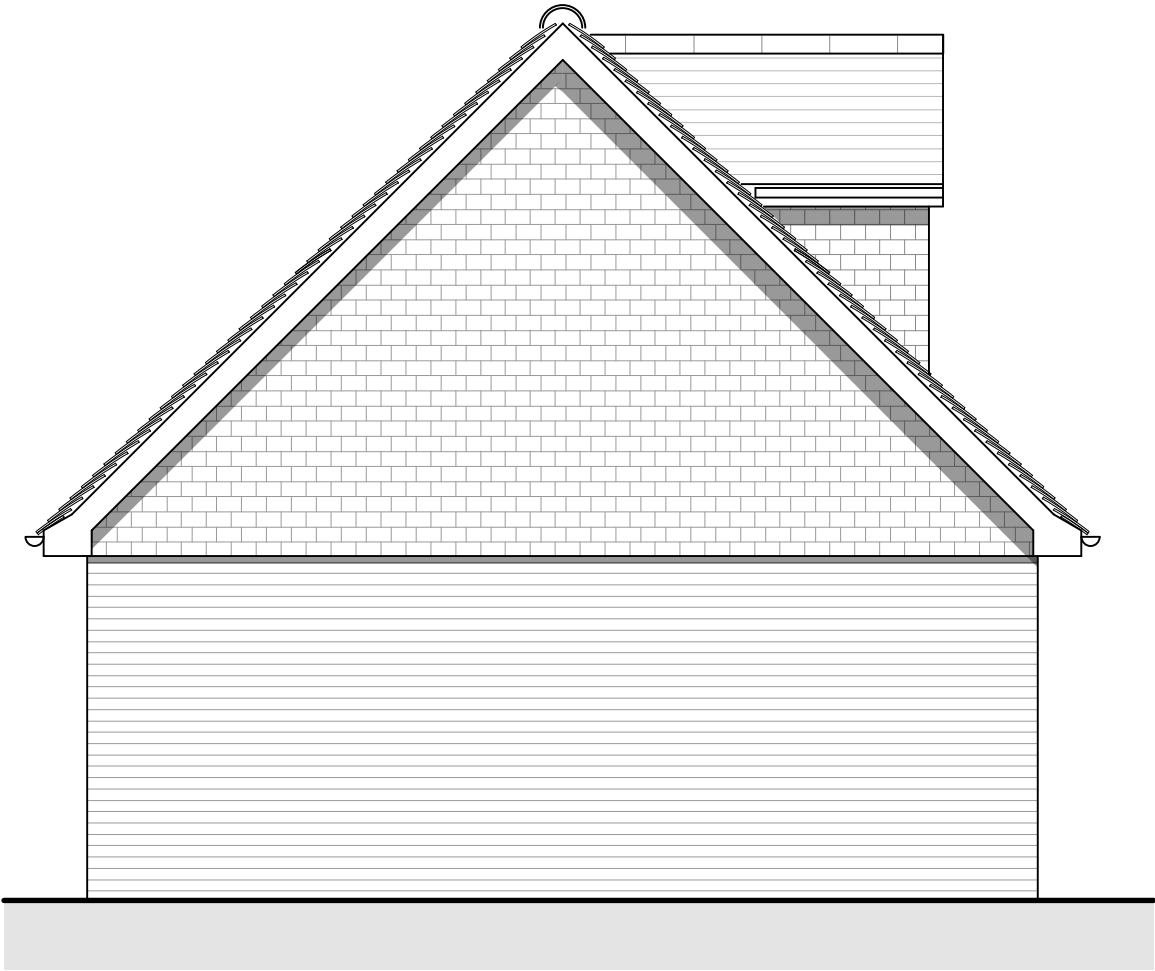

South-West Elevation

Scale 1:50

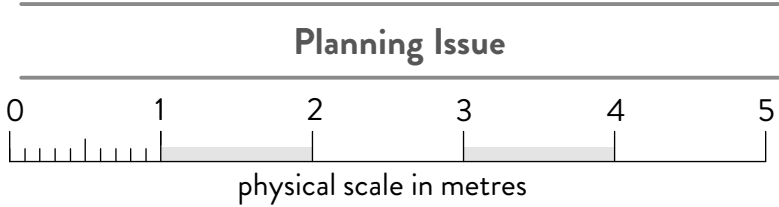

32A CHURCH ROAD, CHICHESTER, WEST SUSSEX. PO19 7HL
INFO@KINGFISHERCREATIVE.CO.UK 01243 783969
COMPANY REGISTERED IN ENGLAND & WALES REGISTRATION NUMBER : 8644051

Proposed Replacement Garage

Project: Orchard End
Highground Lane
Barnham
Bognor Regis
PO22 0BU

Date September 2019

Scale 1:50 @ A3

Revision :

Job No. 1538

05 - Proposed Elevations