


NOTES:


Dimensions to be checked on site before commencing work. Any discrepancies shall be reported to the architect immediately.

Do not scale from these drawings except for planning purposes. Use figured dimensions only.

Where applicable this drawing is to be read in conjunction with other consultants' drawings.

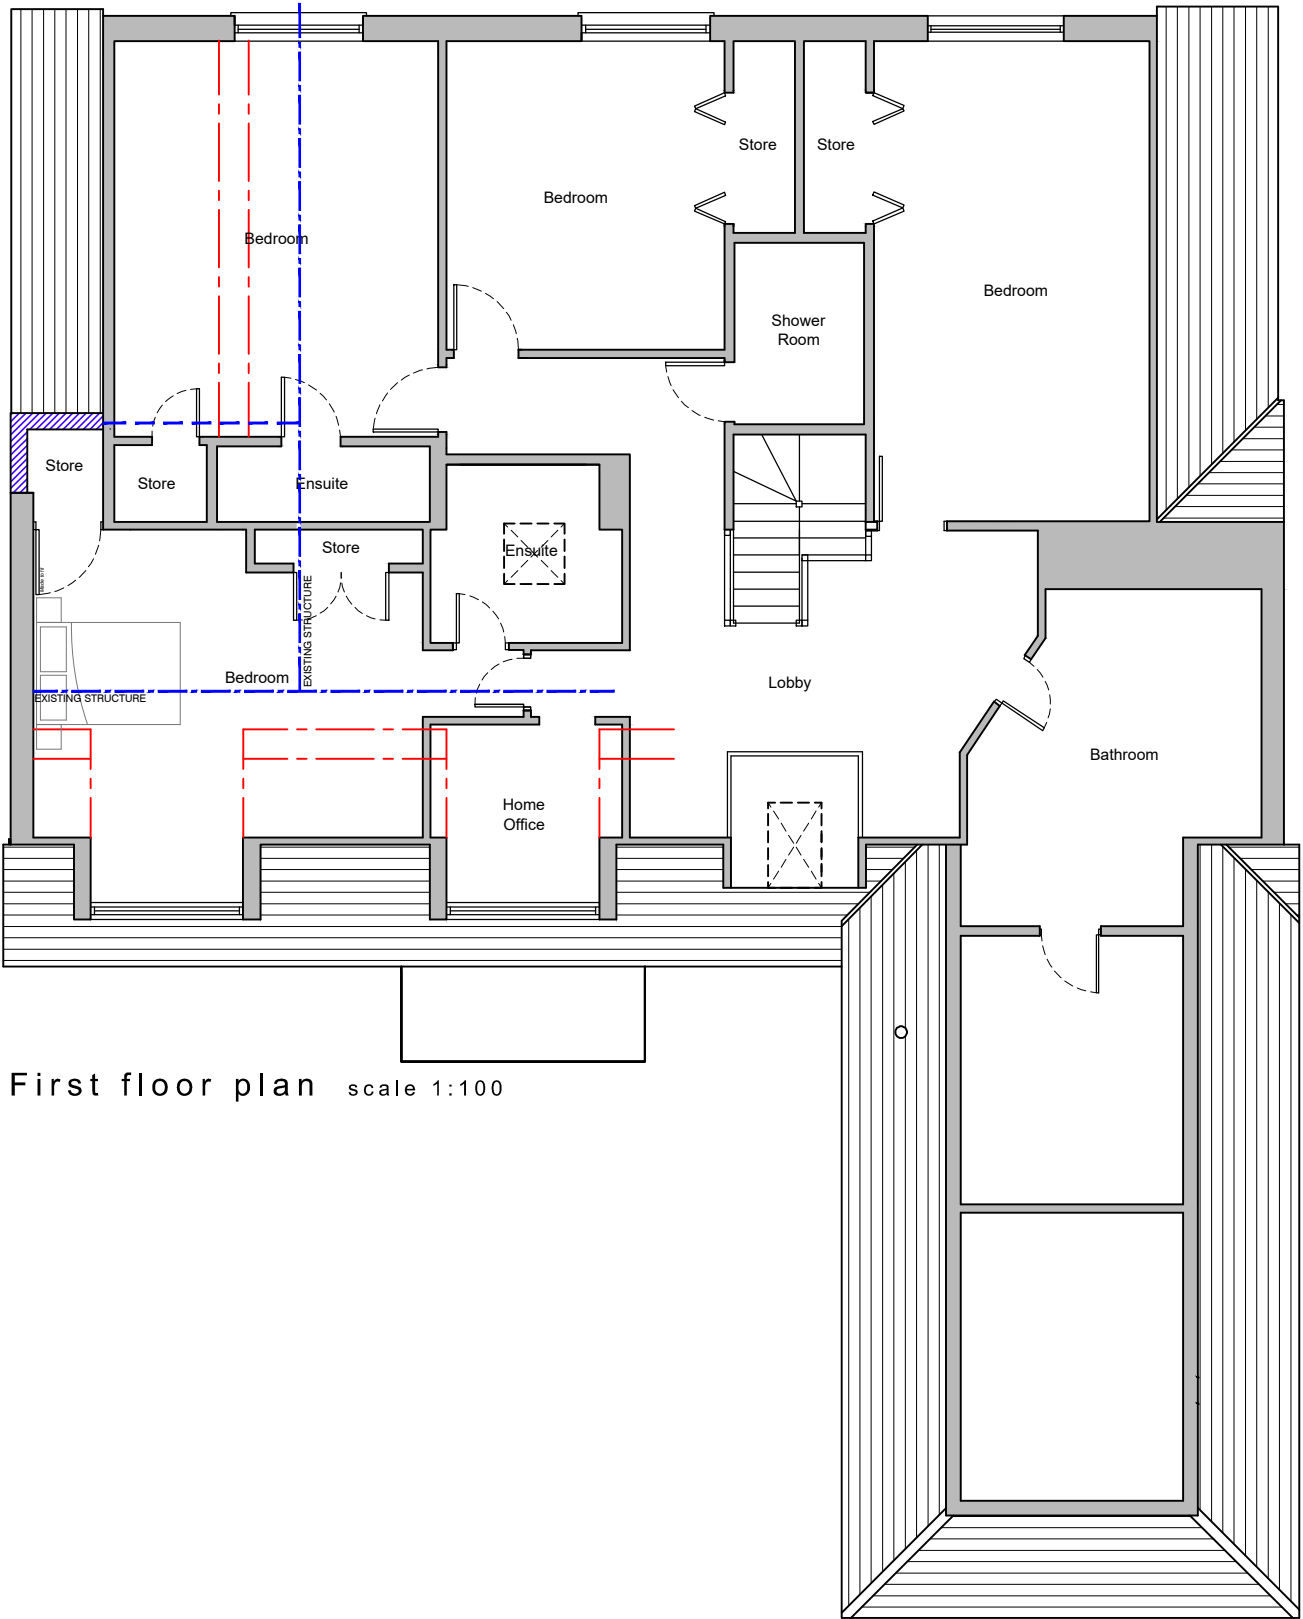


First floor plan scale 1:100

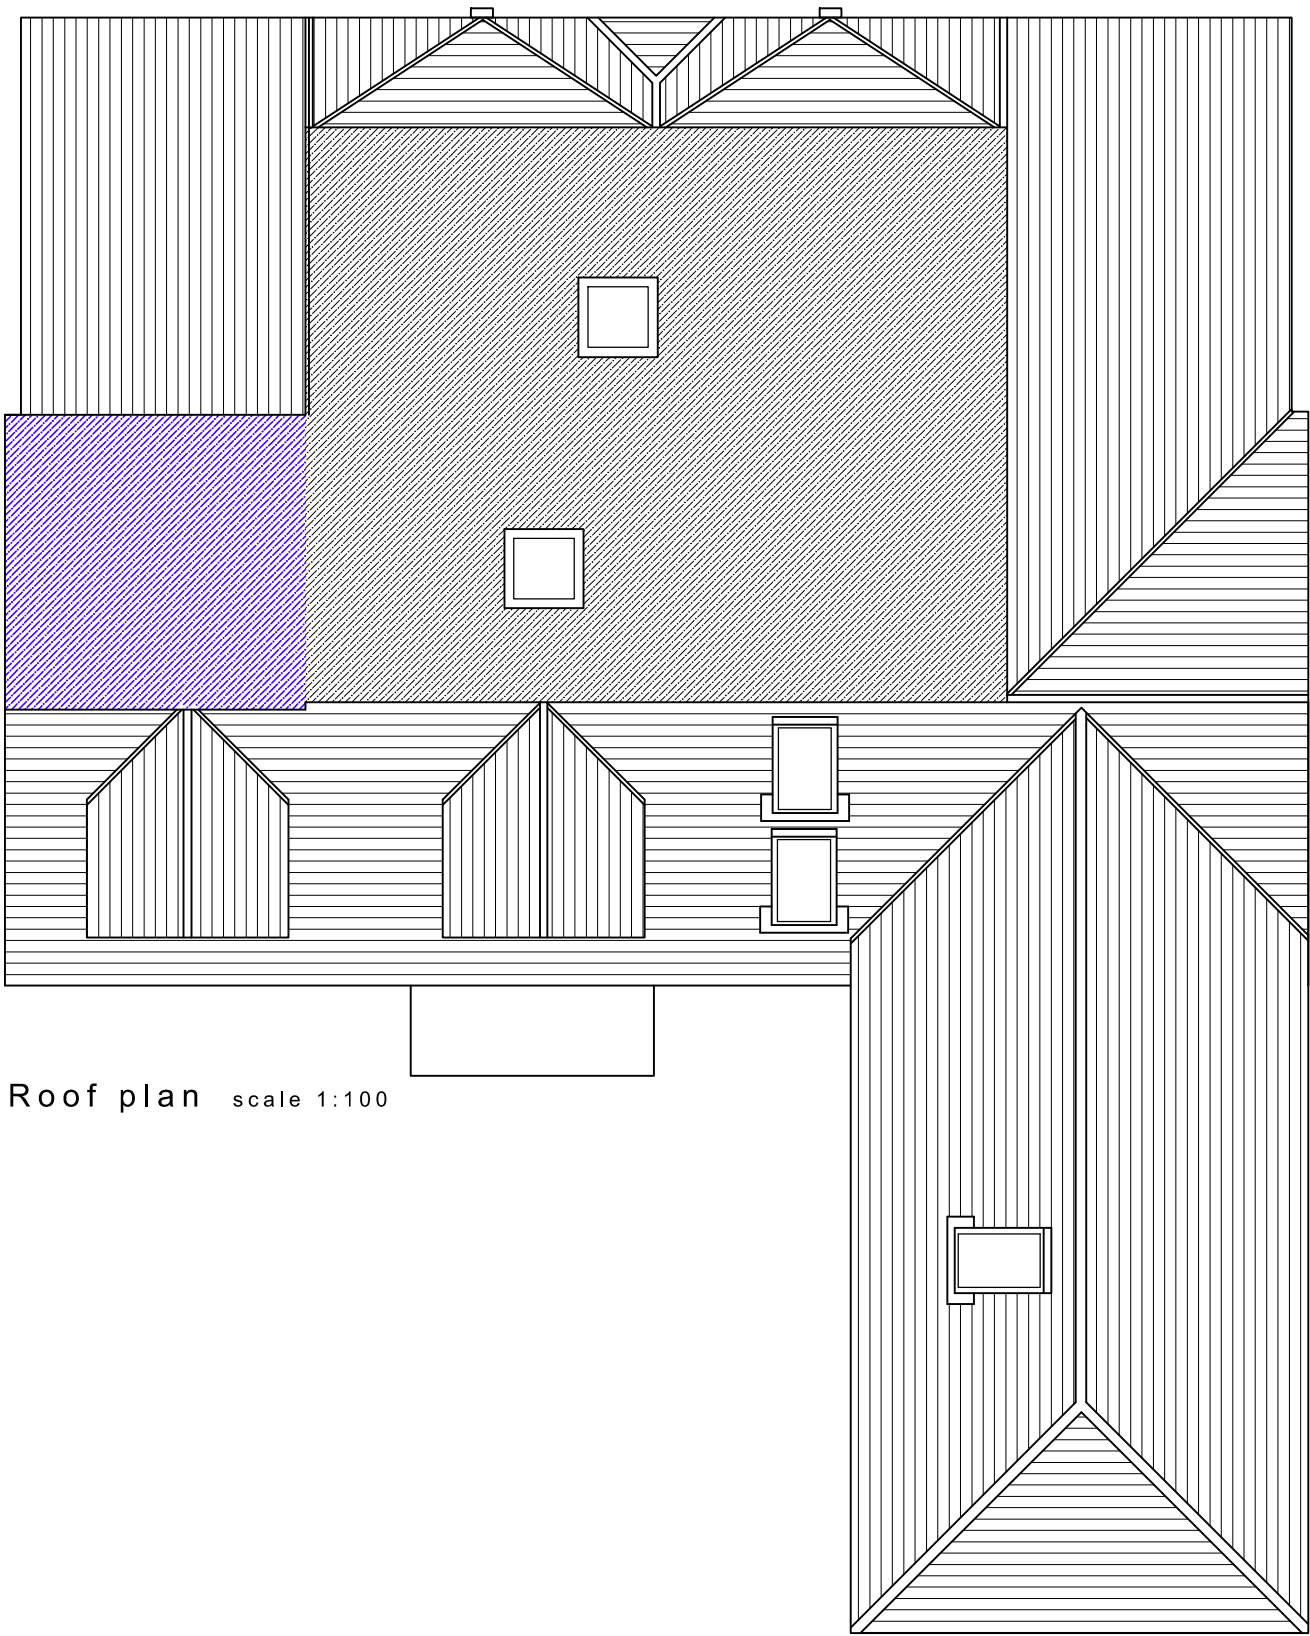

Roof plan scale 1:100

Ground Floor Unchanged

 

Existing walls Proposed walls Proposed structure

For MR & MRS THOMAS	Title PROPOSED PLANS	Office Tel: 01243 933732
Project PROPOSED DORMER EXTENSION AT 41 ELM GROVE, BARNHAM, BOGNOR REGIS, PO22 0HL	Date AUGUST 2021	Drawn SR
	Scale as noted @ A3	Checked -
	Job Number PL.471.21	Drawing Number -04
		Revision -
		Web: www.jb-architecturedesign.com

