




Ordnance Survey, (c) Crown Copyright 2021.  
All rights reserved. Licence number 100022432

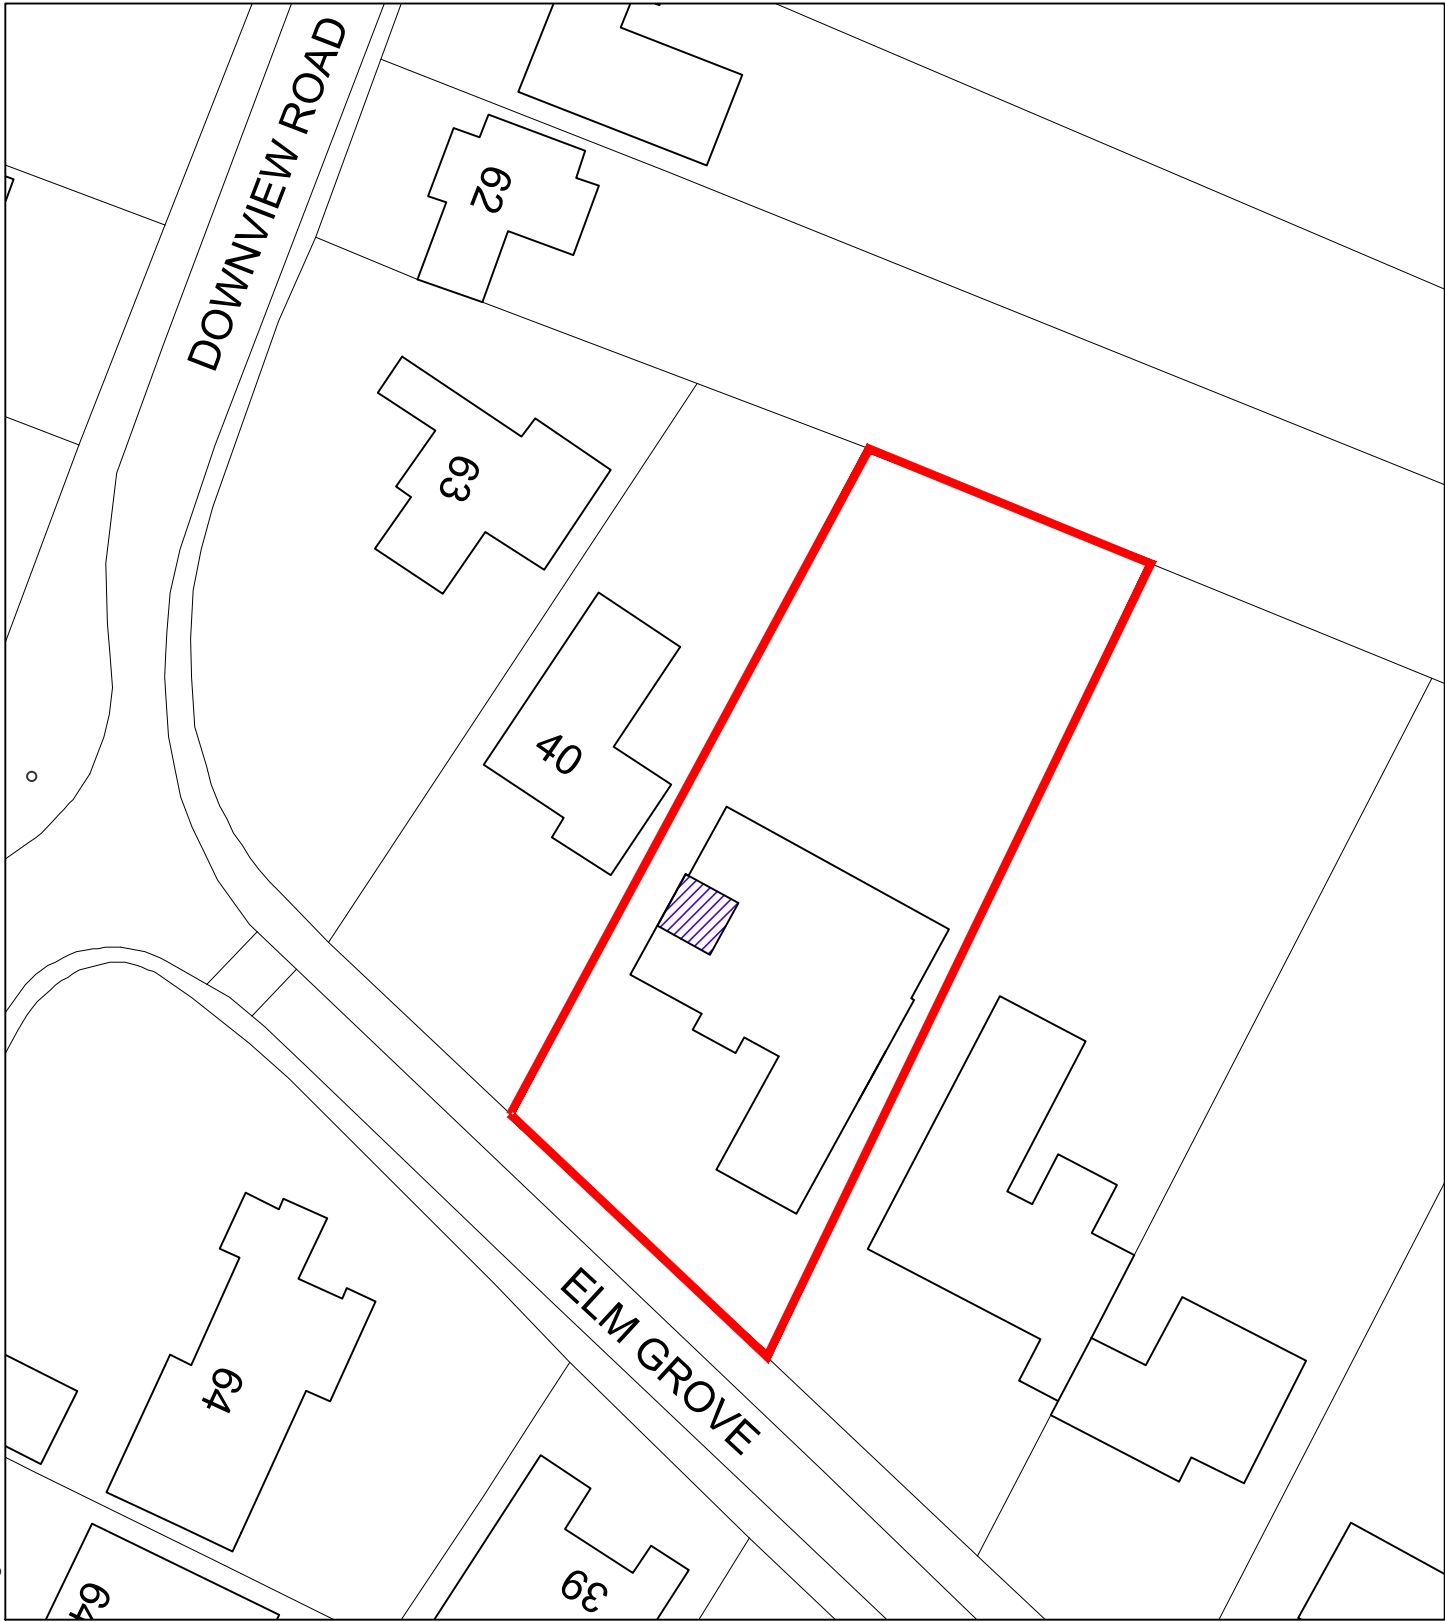



Site plan scale 1:500

 

Ordnance Survey, (c) Crown Copyright 2021.  
All rights reserved. Licence number 100022432

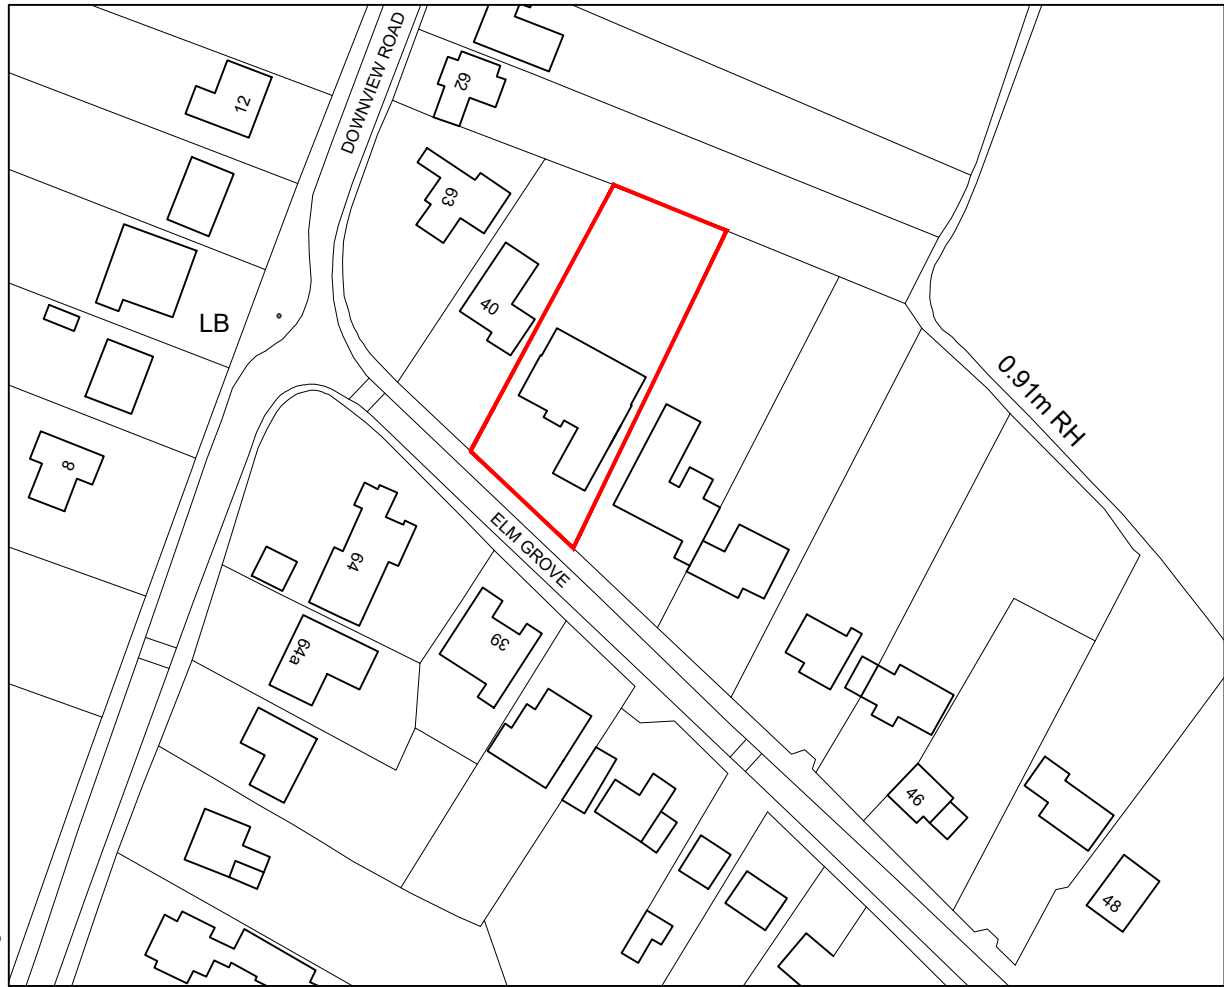

Location plan scale 1:1250

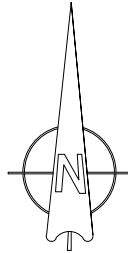 

|   |                                       |                                                  |
|---|---------------------------------------|--------------------------------------------------|
| For<br><b>MR &amp; MRS THOMAS</b>                                                                    | Title<br><b>SITE / LOCATION PLANS</b> | Office Tel:<br><b>01243 933732</b>               |
| Project<br><b>PROPOSED DORMER EXTENSION<br/>AT 41 ELM GROVE, BARNHAM,<br/>BOGNOR REGIS, PO22 0HL</b> | Date<br>JNUE 2021                     | Email:<br><b>admin@jb-architecturedesign.com</b> |
|   | Drawn<br>SR                           | Web:<br><b>www.jb-architecturedesign.com</b>     |
|   | Scale<br>as noted @ A3                |                                                  |
|   | Checked<br>-                          |                                                  |
|   | Job Number<br>PL471.21                |                                                  |
|   | Drawing Number<br>-01                 |                                                  |
|   | Revision<br>-                         |                                                  |



ARUN DISTRICT COUNCIL BN7 0GZ 1/H

NOTES:  
Dimensions to be checked on site before commencing work. Any discrepancies shall be reported to the architect immediately.  
Do not scale from these drawings except for planning purposes. Use figured dimensions only.  
Where applicable this drawing is to be read in conjunction with other consultants' drawings.