

NOTES:

Dimensions to be checked on site before commencing work. Any discrepancies shall be reported to the architect immediately.

Do not scale from these drawings except for planning purposes. Use figured dimensions only.


Where applicable this drawing is to be read in conjunction with other consultants' drawings.




North elevation scale 1:100



South elevation scale 1:100

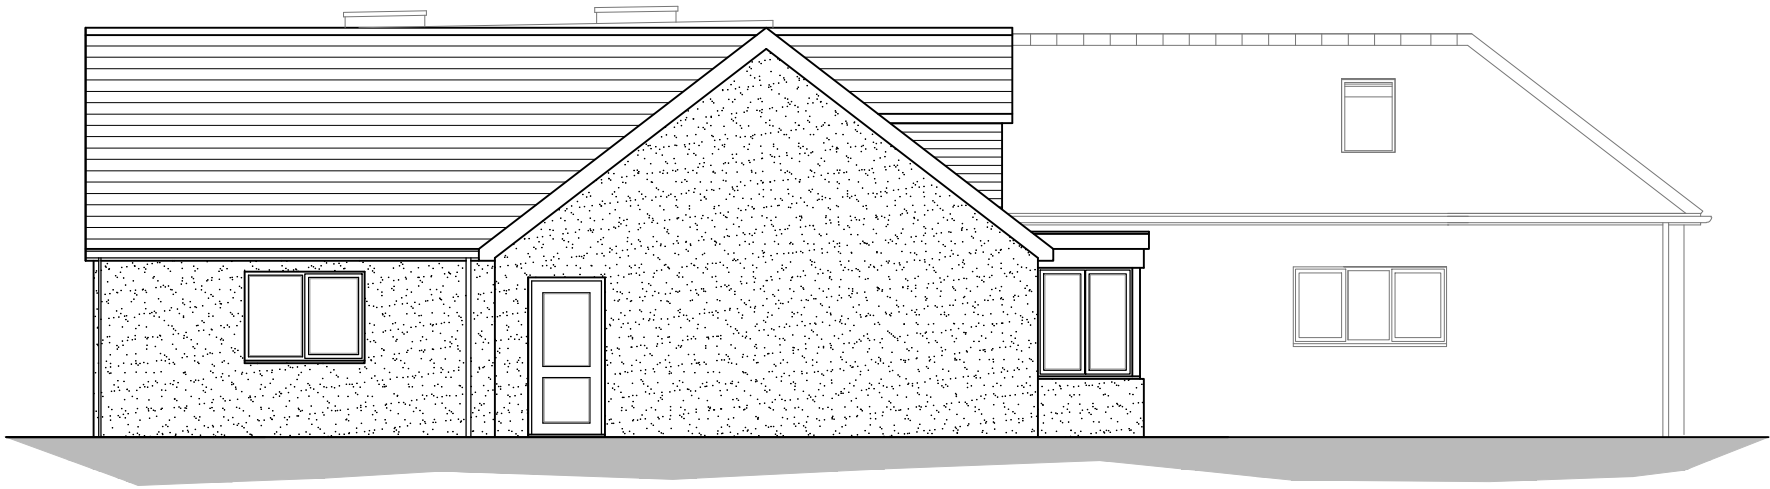

West elevation scale 1:100

 

East Elevations Unchanged

For MR & MRS THOMAS		Title EXISTING ELEVATIONS		Office Tel: 01243 933732	
Project PROPOSED DORMER EXTENSION AT 41 ELM GROVE, BARNHAM, BOGNOR REGIS, PO22 0HL		Date JUNE 2021	Drawn SR	Scale as noted @ A3	Checked -
Job Number PL.471.21		Drawing Number -03		Revision A	
		Email: admin@jb-architecturedesign.com		Web: www.jb-architecturedesign.com	

