


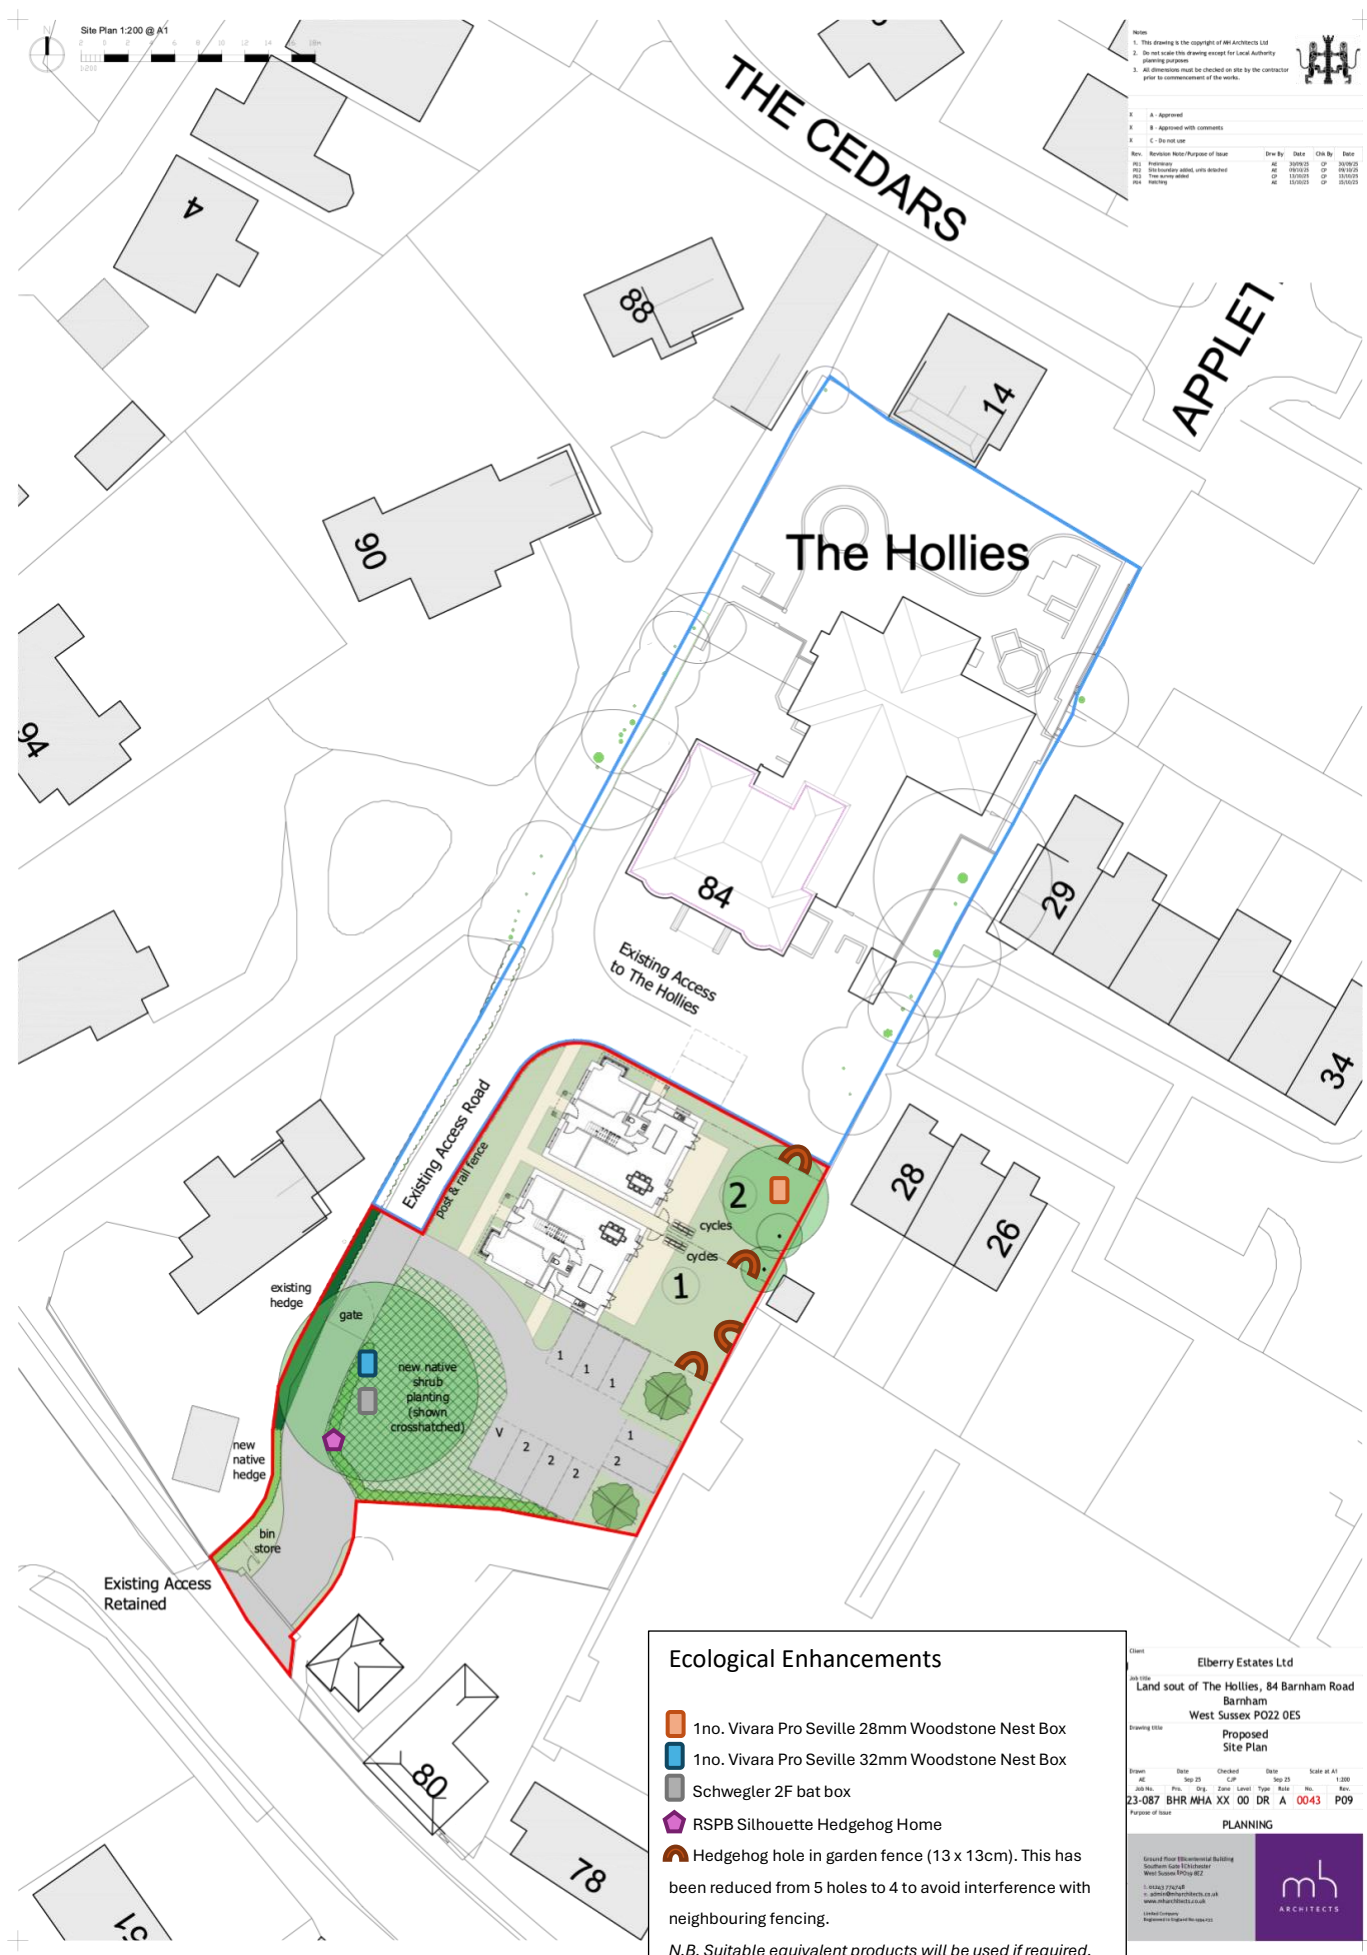

Notes:

- This drawing is the copyright of MB Architects Ltd
- Do not scale this drawing except for Local Authority planning purposes
- All dimensions must be checked on site by the contractor prior to commencement of the works.

Legend:

- A. Approved
- B. Agreed with comments
- C. Do not use

Revision Table:

Rev.	Revision Note/Purpose of Issue	Drawn By	Date	Check By	Date
01	Preparation	AL	20/09/20	CP	24/09/20
02	Site location noted, onto detached	AL	01/10/20	CP	05/10/20
03	Final working details	AL	10/10/20	CP	05/10/20
04	Final	AL	10/10/20	CP	05/10/20

Ecological Enhancements

- 1no. Vivara Pro Seville 28mm Woodstone Nest Box
- 1no. Vivara Pro Seville 32mm Woodstone Nest Box
- Schwegler 2F bat box
- RSPB Silhouette Hedgehog Home
- Hedgehog hole in garden fence (13 x 13cm). This has been reduced from 5 holes to 4 to avoid interference with neighbouring fencing.

N.B. Suitable equivalent products will be used if required.

Client: Elberry Estates Ltd

Address: Land south of The Hollies, 84 Barnham Road, Barnham, West Sussex PO22 0ES

Project: Proposed Site Plan

Drawn: AL Date: 20/09/20 Checked: CP Date: 24/09/20 Scale: 1:200

Job No: 23-087 BHR MHA XX 00 DR A 0043 P09

Purpose of Issue: PLANNING

Ecological Plan Environmental Building Southern Gate 53 Chichester West Sussex PO19 1EF

MB ARCHITECTS