


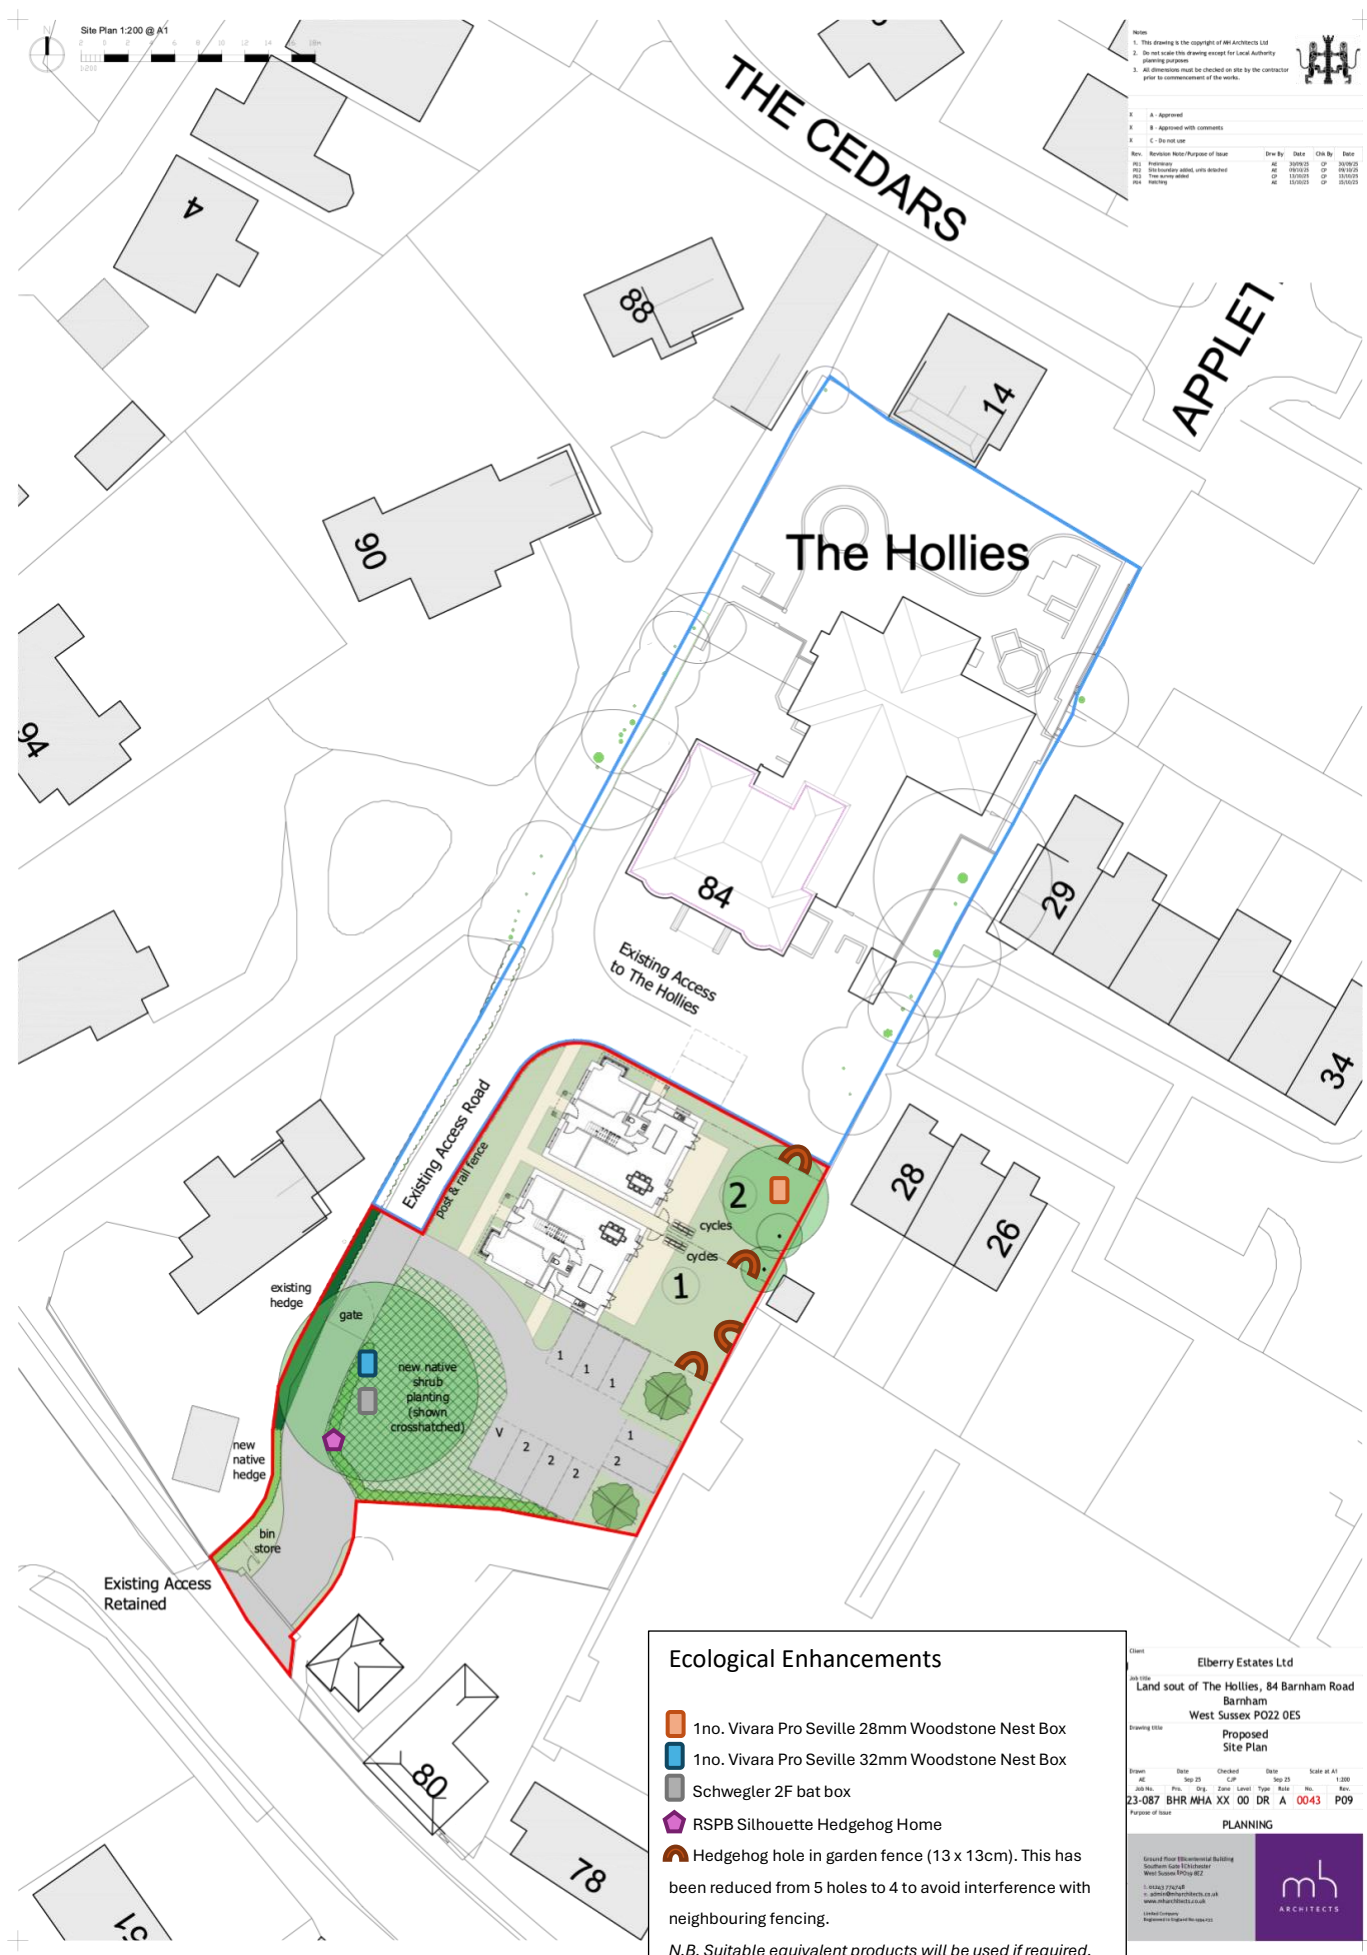

Notes:

1. This drawing is the copyright of MB Architects Ltd
2. Do not scale this drawing except for Local Authority planning purposes
3. All dimensions must be checked on site by the contractor prior to commencement of the works.

A	Approved
B	Approved with comments
C	Do not use

Rev.	Revision	Note/Purpose of Issue	Drawn By	Date	Check By	Date
01	01	For planning	AL	20/09/20	CP	20/09/20
02	02	For planning (revised, with detailed)	AL	01/10/20	CP	01/10/20
03	03	For planning (revised)	AL	10/10/20	CP	10/10/20
04	04	For planning	AL	10/10/20	CP	10/10/20

Ecological Enhancements

- 1no. Vivara Pro Seville 28mm Woodstone Nest Box
- 1no. Vivara Pro Seville 32mm Woodstone Nest Box
- Schwegler 2F bat box
- RSPB Silhouette Hedgehog Home
- Hedgehog hole in garden fence (13 x 13cm). This has been reduced from 5 holes to 4 to avoid interference with neighbouring fencing.

N.B. Suitable equivalent products will be used if required.

Client: Elberry Estates Ltd

Address: Land south of The Hollies, 84 Barnham Road, Barnham, West Sussex PO22 0ES

Project: Proposed Site Plan

Drawn: AL Date: 20/09/20 Checked: CP Date: 20/09/20 Scale: 1:200

Job No: 23-087 BHR MHA XX 00 DR A 0043 P09

Purpose of Issue: PLANNING

Ecological Plan Environmental Building Southern Gate 50 Chichester West Sussex PO19 1EF

MB ARCHITECTS