



SCALE 1:100 @ A3

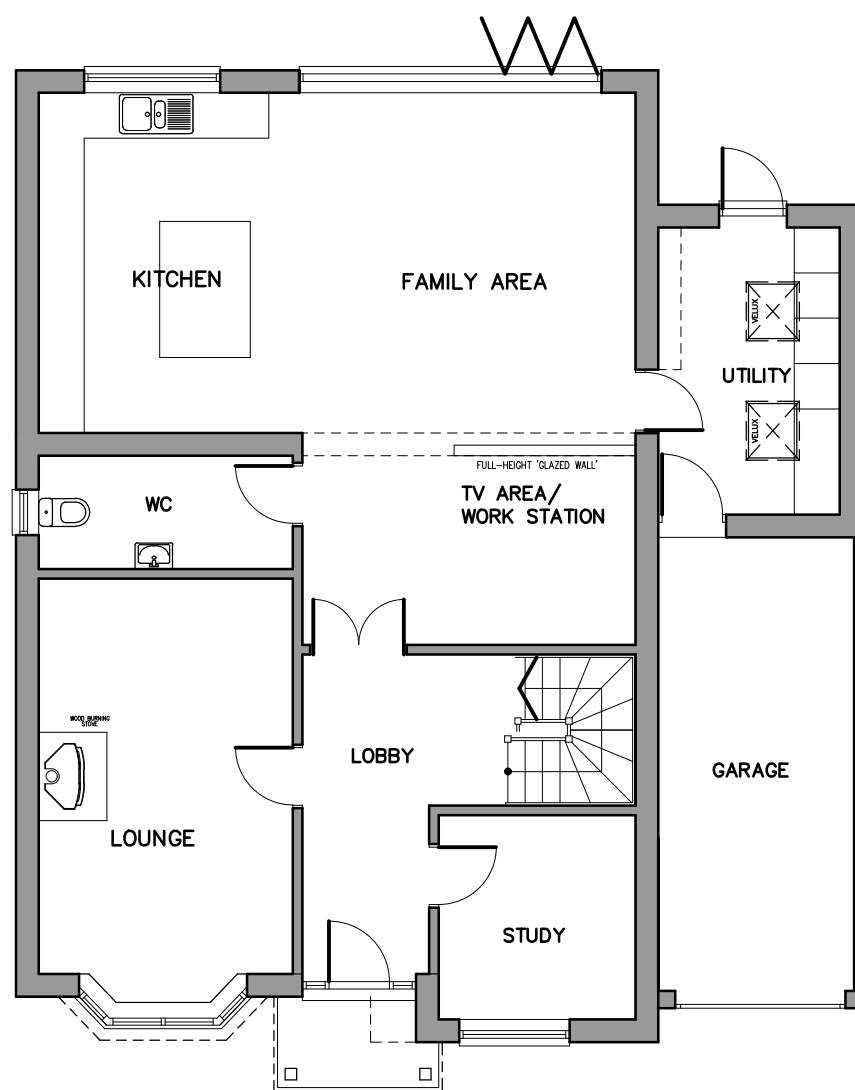

GROUND FLOOR PLAN

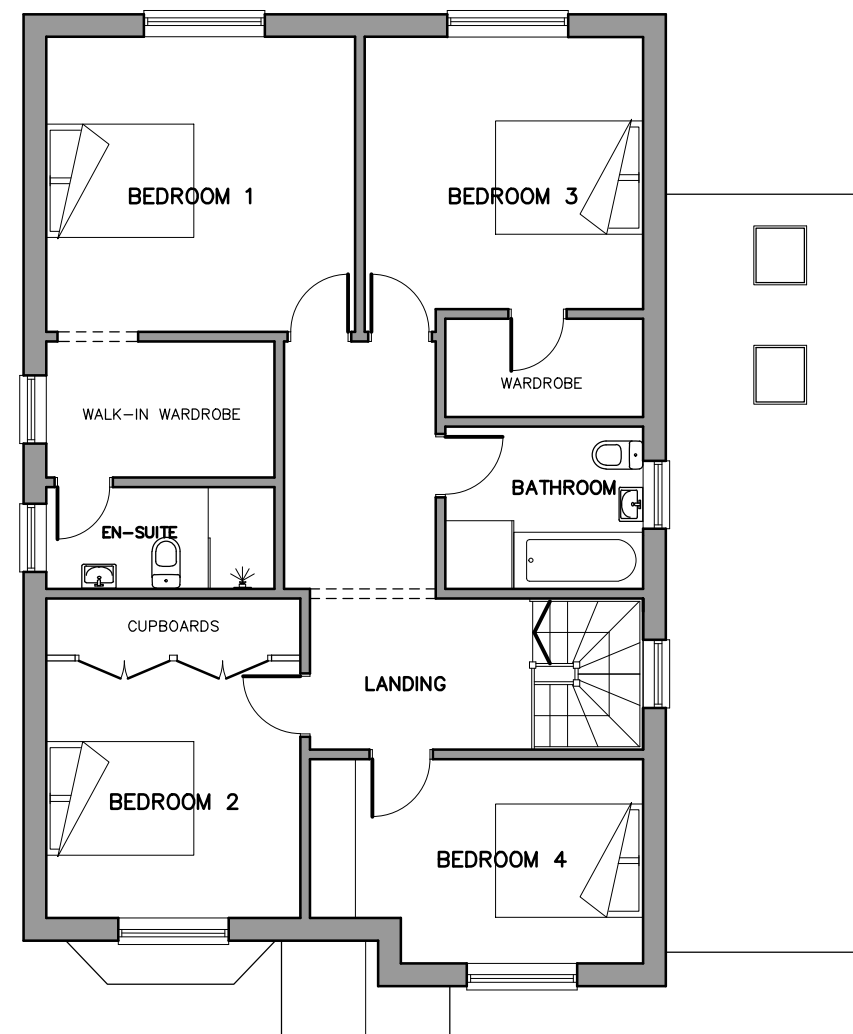

FIRST FLOOR PLAN

PLANNING

REV.A-NEW CLIENT MODS. 17/09/2026

FOR MR J. BOSCO BROWN		
SITE ANAND BHAWANI, CHURCH LANE, EASTERGATE. W. SUSSEX. PO20 3XD		
TITLE PROPOSED FIRST FLOOR ADDITION & ALTERATIONS GROUND & FIRST FLOOR PLANS		
SCALE 1:100 @ A3	DRAWN AH 11/23	DRAWING NO. 05P REV A