


SCALE 1:100 @ A3




REAR ELEVATION

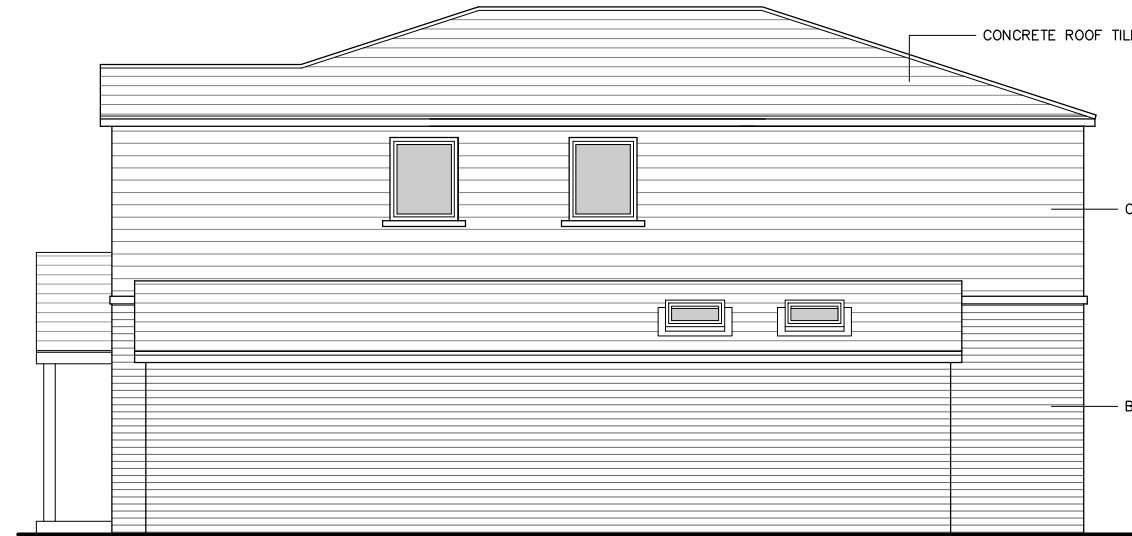

SIDE ELEVATION



FRONT ELEVATION

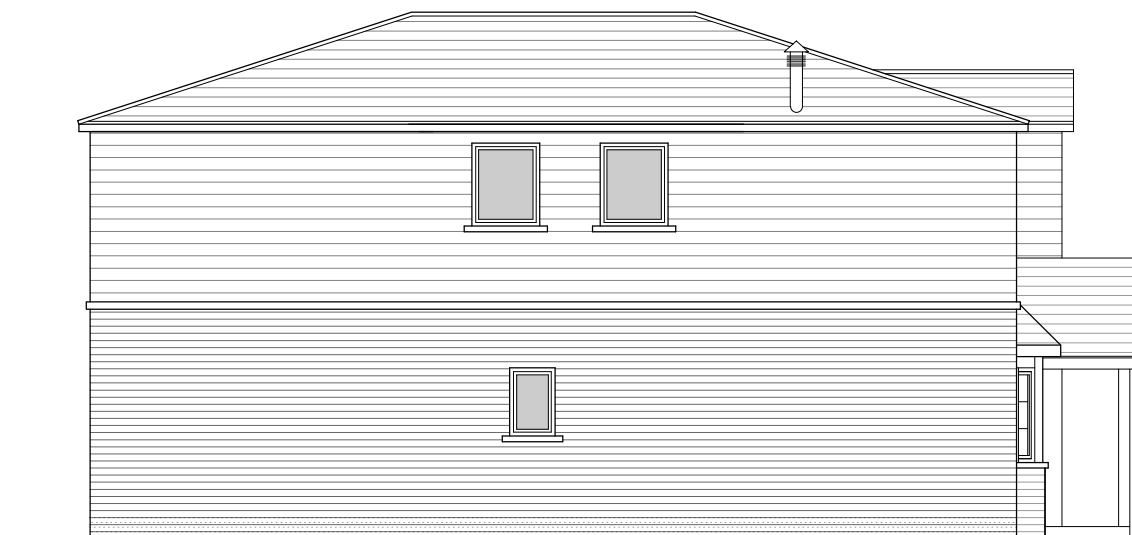

SIDE ELEVATION

REV.D-NEW CLIENT MODS. 17/01/2026
REV.C-KITCHEN MODS. 27/11/2023
REV.B-MINOR MODS. 24/11/2023
REV.A-CLIENT MODS. 23/10/2023

FOR	MR J.BOSCO BROWN		
SITE	ANAND BHAWANI, CHURCH LANE, EASTERGATE. W. SUSSEX. PO20 3XD		
TITLE	PROPOSED FIRST FLOOR ADDITION & ALTERATIONS ELEVATIONS		
SCALE	DRAWN	DRAWING NO.	
1:100 @ A3	AH 09/23	06 REV D	