

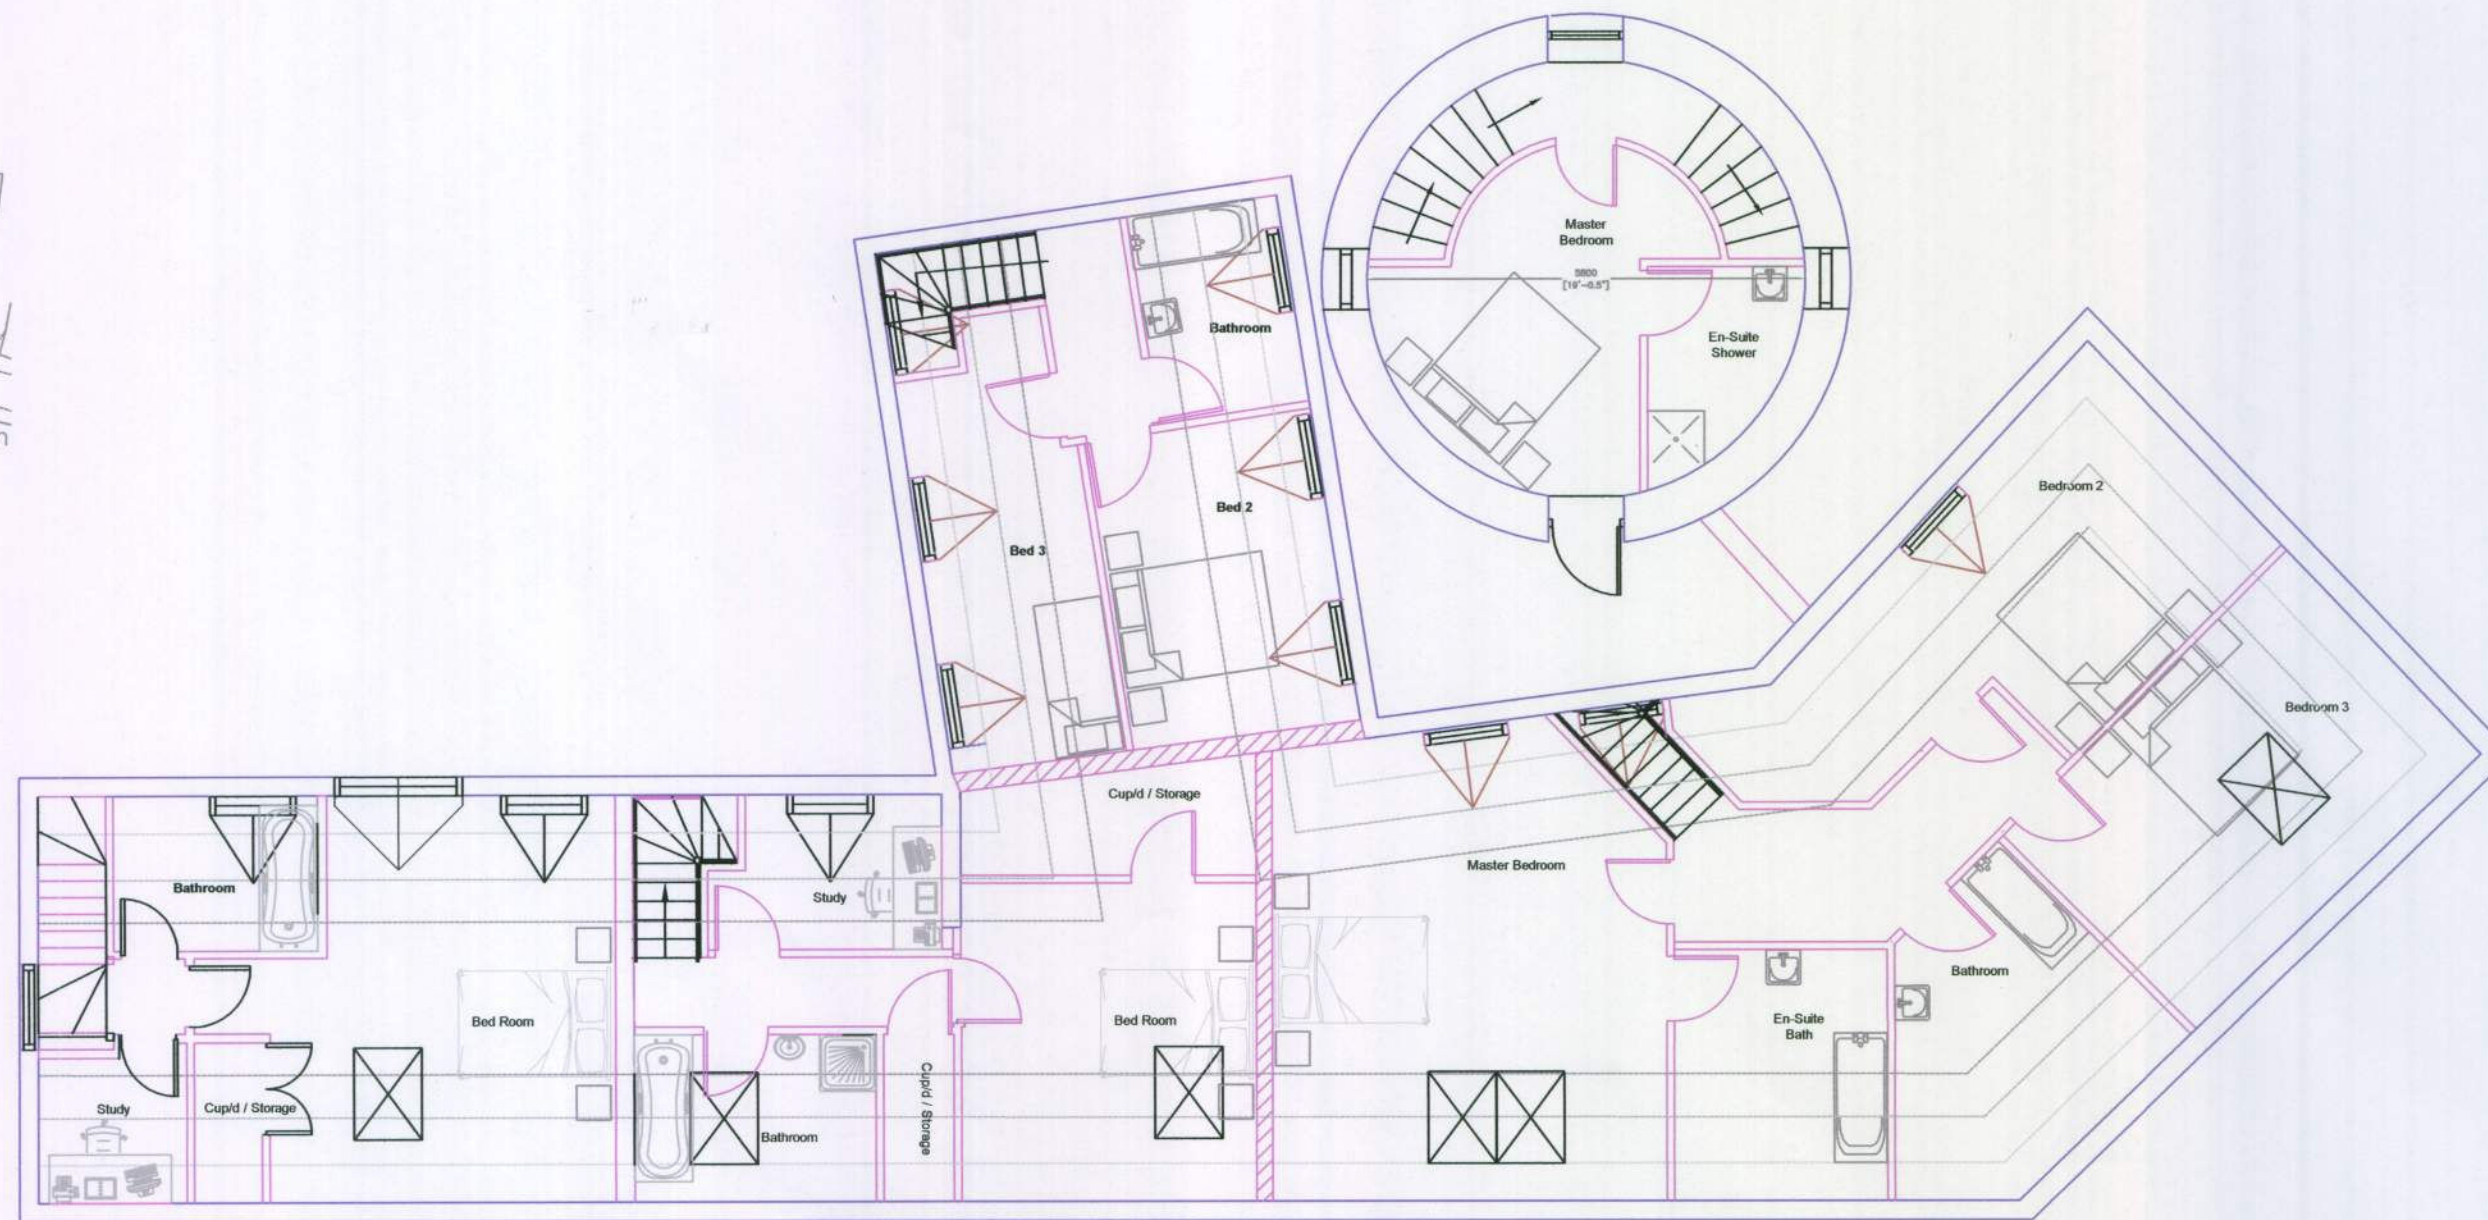


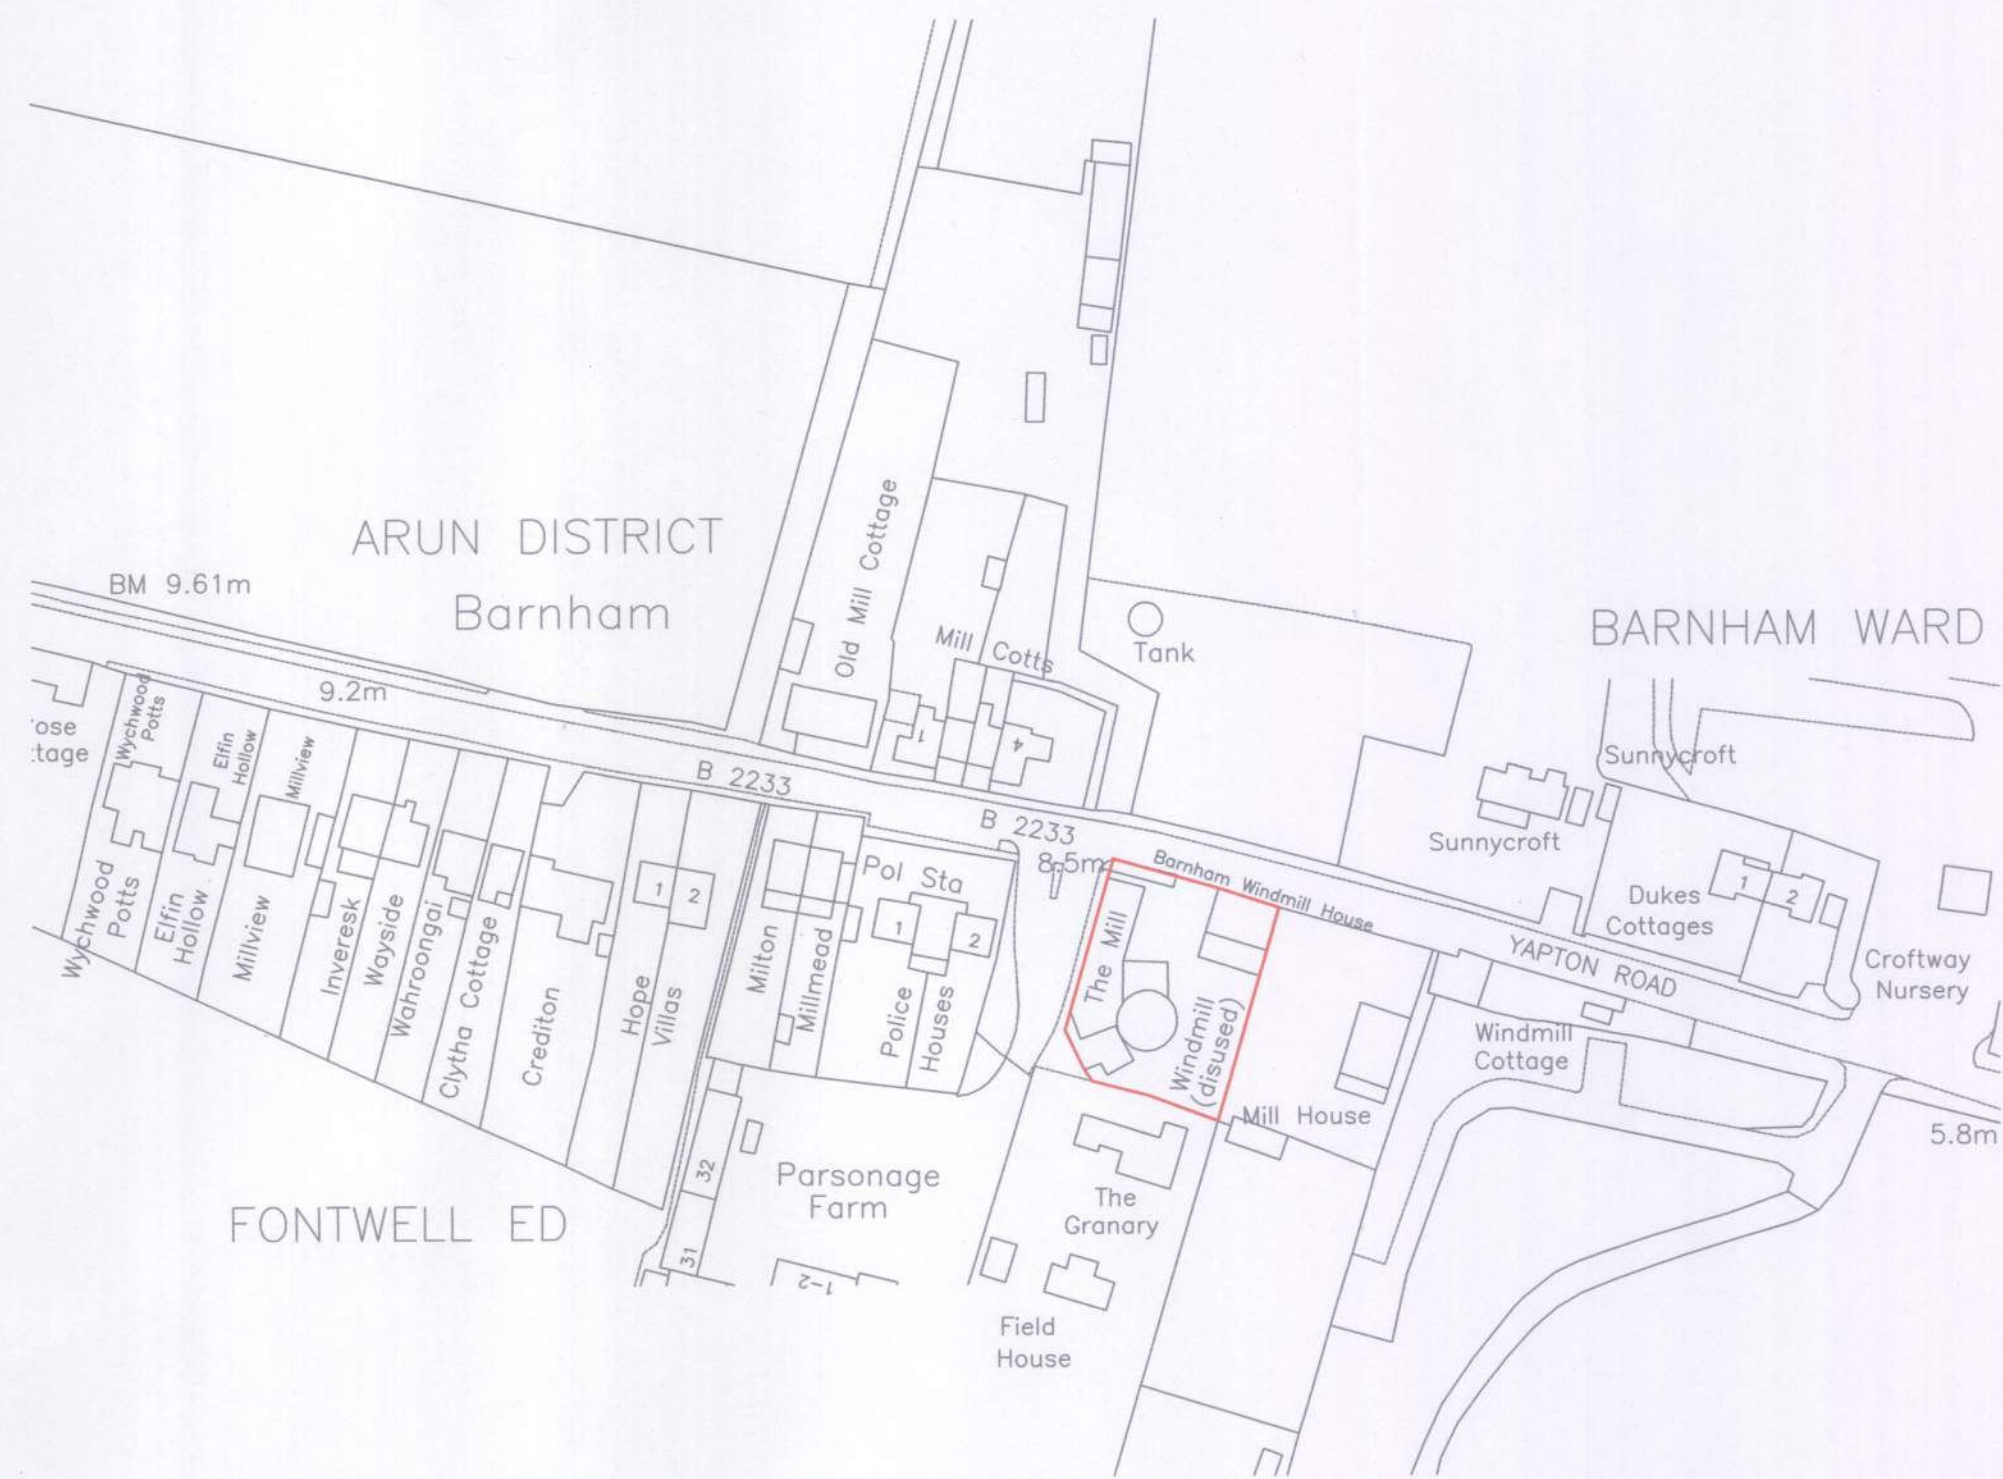

UNIT 1
Approx G.E.F.A = 96m²


UNIT 5
Approx G.E.F.A = 96m²

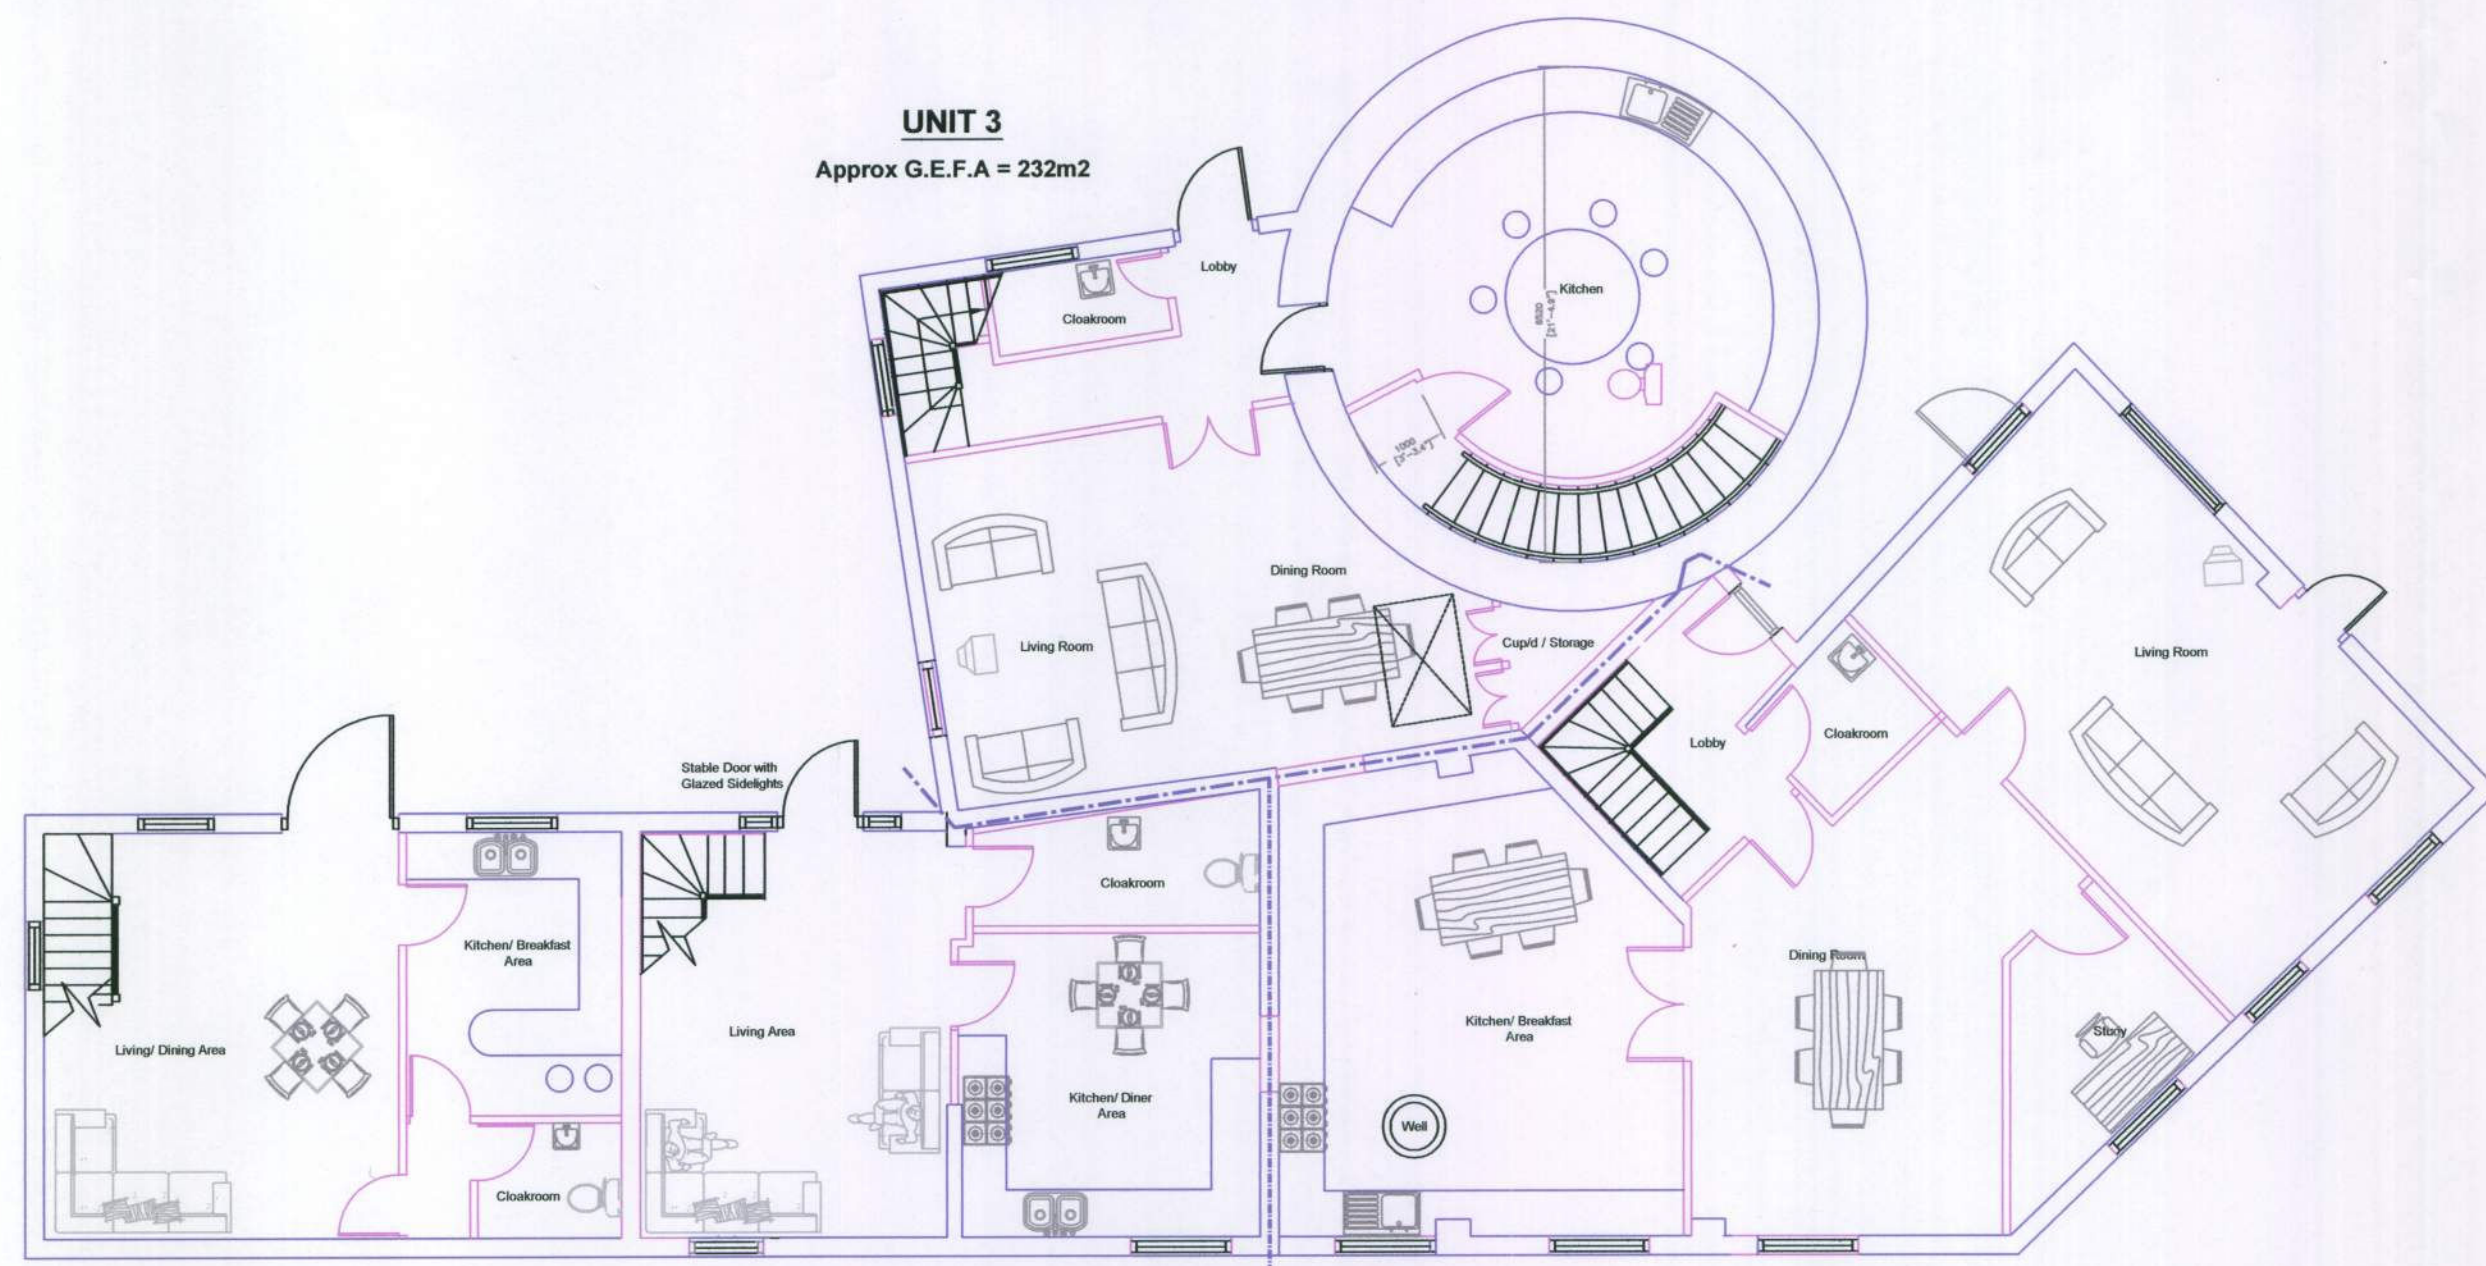


UNIT 1
Approx G.E.F.A = 96m²

UNIT 5
Approx G.E.F.A = 96m²

UNIT 2
Approx G.E.F.A = 239m²

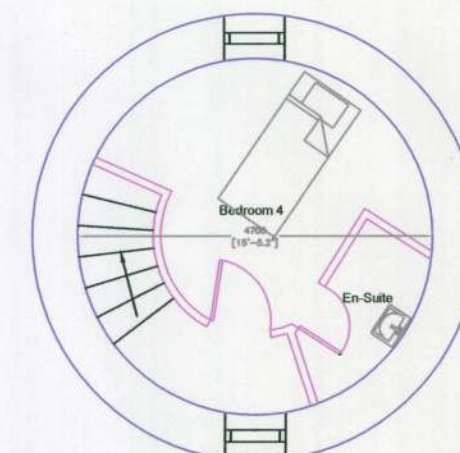

Second Floor

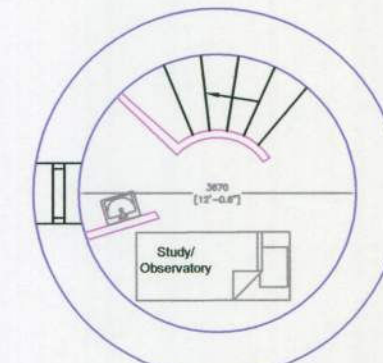

Third Floor

NOTES

This drawing is the property of McAndrew Martin and must not be reproduced in part or whole or used for the execution of works without their permission.

All dimensions to be checked on site prior to commencement of any construction works and McAndrew Martin notified of any discrepancy via the Supervising Officer.

Figured dimensions are to be used in preference to scaled dimensions. However for Planning purposes scaling is permitted.

No deviation from this drawing will be permitted without the express consent of McAndrew Martin via the Supervising officer.

All works are to comply with the current edition of the Building Regulations and British Standards.

ARUN DISTRICT COUNCIL

No. **BN10 47**

AMENDMENT

Received **1-7-9**

CLIENT
Mr & Mrs B. A. Lee
Barnham Windmill House
Barnham Windmill
Yaptown Road
Barnham
West Sussex
PO22 0BD

PROJECT
Amended Proposals for
Units 1 & 5 to form
2 No 1 Bedroom Terraced Cottages at
Barnham Windmill
Yaptown Road
Barnham
West Sussex
PO22 0BD

DRAWING TITLE			
Existing & Proposed Floor Plans & Site Location Plan			
DATE	24.03.2009	DRAWN BY	JB, LS & AS
SCALE	1:100 & 1:1250	CHECKED BY	

AMENDMENTS	DATE	CHECKED BY
B Units 5 & 6 Amended	10.04.2009	
C Units 5 & 6 Amended	15.04.2009	
D Units 5 & 6 Amended	24.04.2009	
DRAWING NO.	091/P/047/04	REVISION
		D1

McANDREW MARTIN

www.mcandrewmartin.com

PORTSMOUTH
TRAFALGAR HOUSE
ACORN BUSINESS PARK
NORTH HARBOUR ROAD
COSHAM
PORTSMOUTH
HAMPSHIRE
PO6 3TH

TEL 023 9221 0340
FAX 023 9221 0350
office@mcandrewmartin.com

RICS

Chartered Building Consultancy

CHARTERED SURVEYORS