

NOTES

This drawing is the property of the McAndrew Martin Partnership and must not be reproduced in part or whole or used for the execution of works without their permission.

All dimensions to be checked on site prior to commencement of any construction works and the McAndrew Martin Partnership notified of any discrepancy via the Supervising Officer.

Figured dimensions are to be used in preference to scaled dimensions.

No deviation from this drawing will be permitted without the express consent of the McAndrew Martin Partnership via the Supervising officer.

All works are to comply with the current edition of the Building Regulations.

UNITS

- Unit 1 — 96m²
Unit 2 — 239m²
Unit 3 — 232m²
Unit 4 — Existing Cottage
Unit 5 — 96m²

Garages to comprise timber framed open fronted traditional Cart sheds. Two blocks, total 6 no car spaces.
See Drawing 052/P/081/12 BI for elevations

CLIENT

Mr & Mrs B. A. Lee
Barnham Windmill
Yapton Road
Barnham
West Sussex

PROJECT

Residential Development
Barnham Windmill
Yapton Road
Barnham
West Sussex

DRAWING TITLE

Location Plan and Site Plan, Car Parking
Spaces and Surface Treatments

DRAWN BY

MJC

CHECKED BY

DATE

05.02.07

SCALE

1: 100

AMENDMENTS

B Layout Amendment
C Layout Amendment
D Layout Amendment

DATE

31.07.06
18.10.06
05.02.07

CHECKED BY

DRAWING No.

052/P/081/11

REVISION

D1



THE McANDREW MARTIN
PARTNERSHIP
www.mcandrewmartin.com


PORTSMOUTH
TRAFALGAR HOUSE
ACORN BUSINESS PARK
NORTHAMBOUR ROAD
CUSHAM, PORTSMOUTH
HAMPSHIRE PO8 5TH
TEL 023 9221 0340
FAX 023 9221 0380



SOUTHAMPTON
TEL 023 8022 1525
CHICHESTER
TEL 01243 781432
ISLE OF WIGHT
TEL 01983 282246
office@mcandrewmartin.com

CHARTERED SURVEYORS

YAPTON ROAD

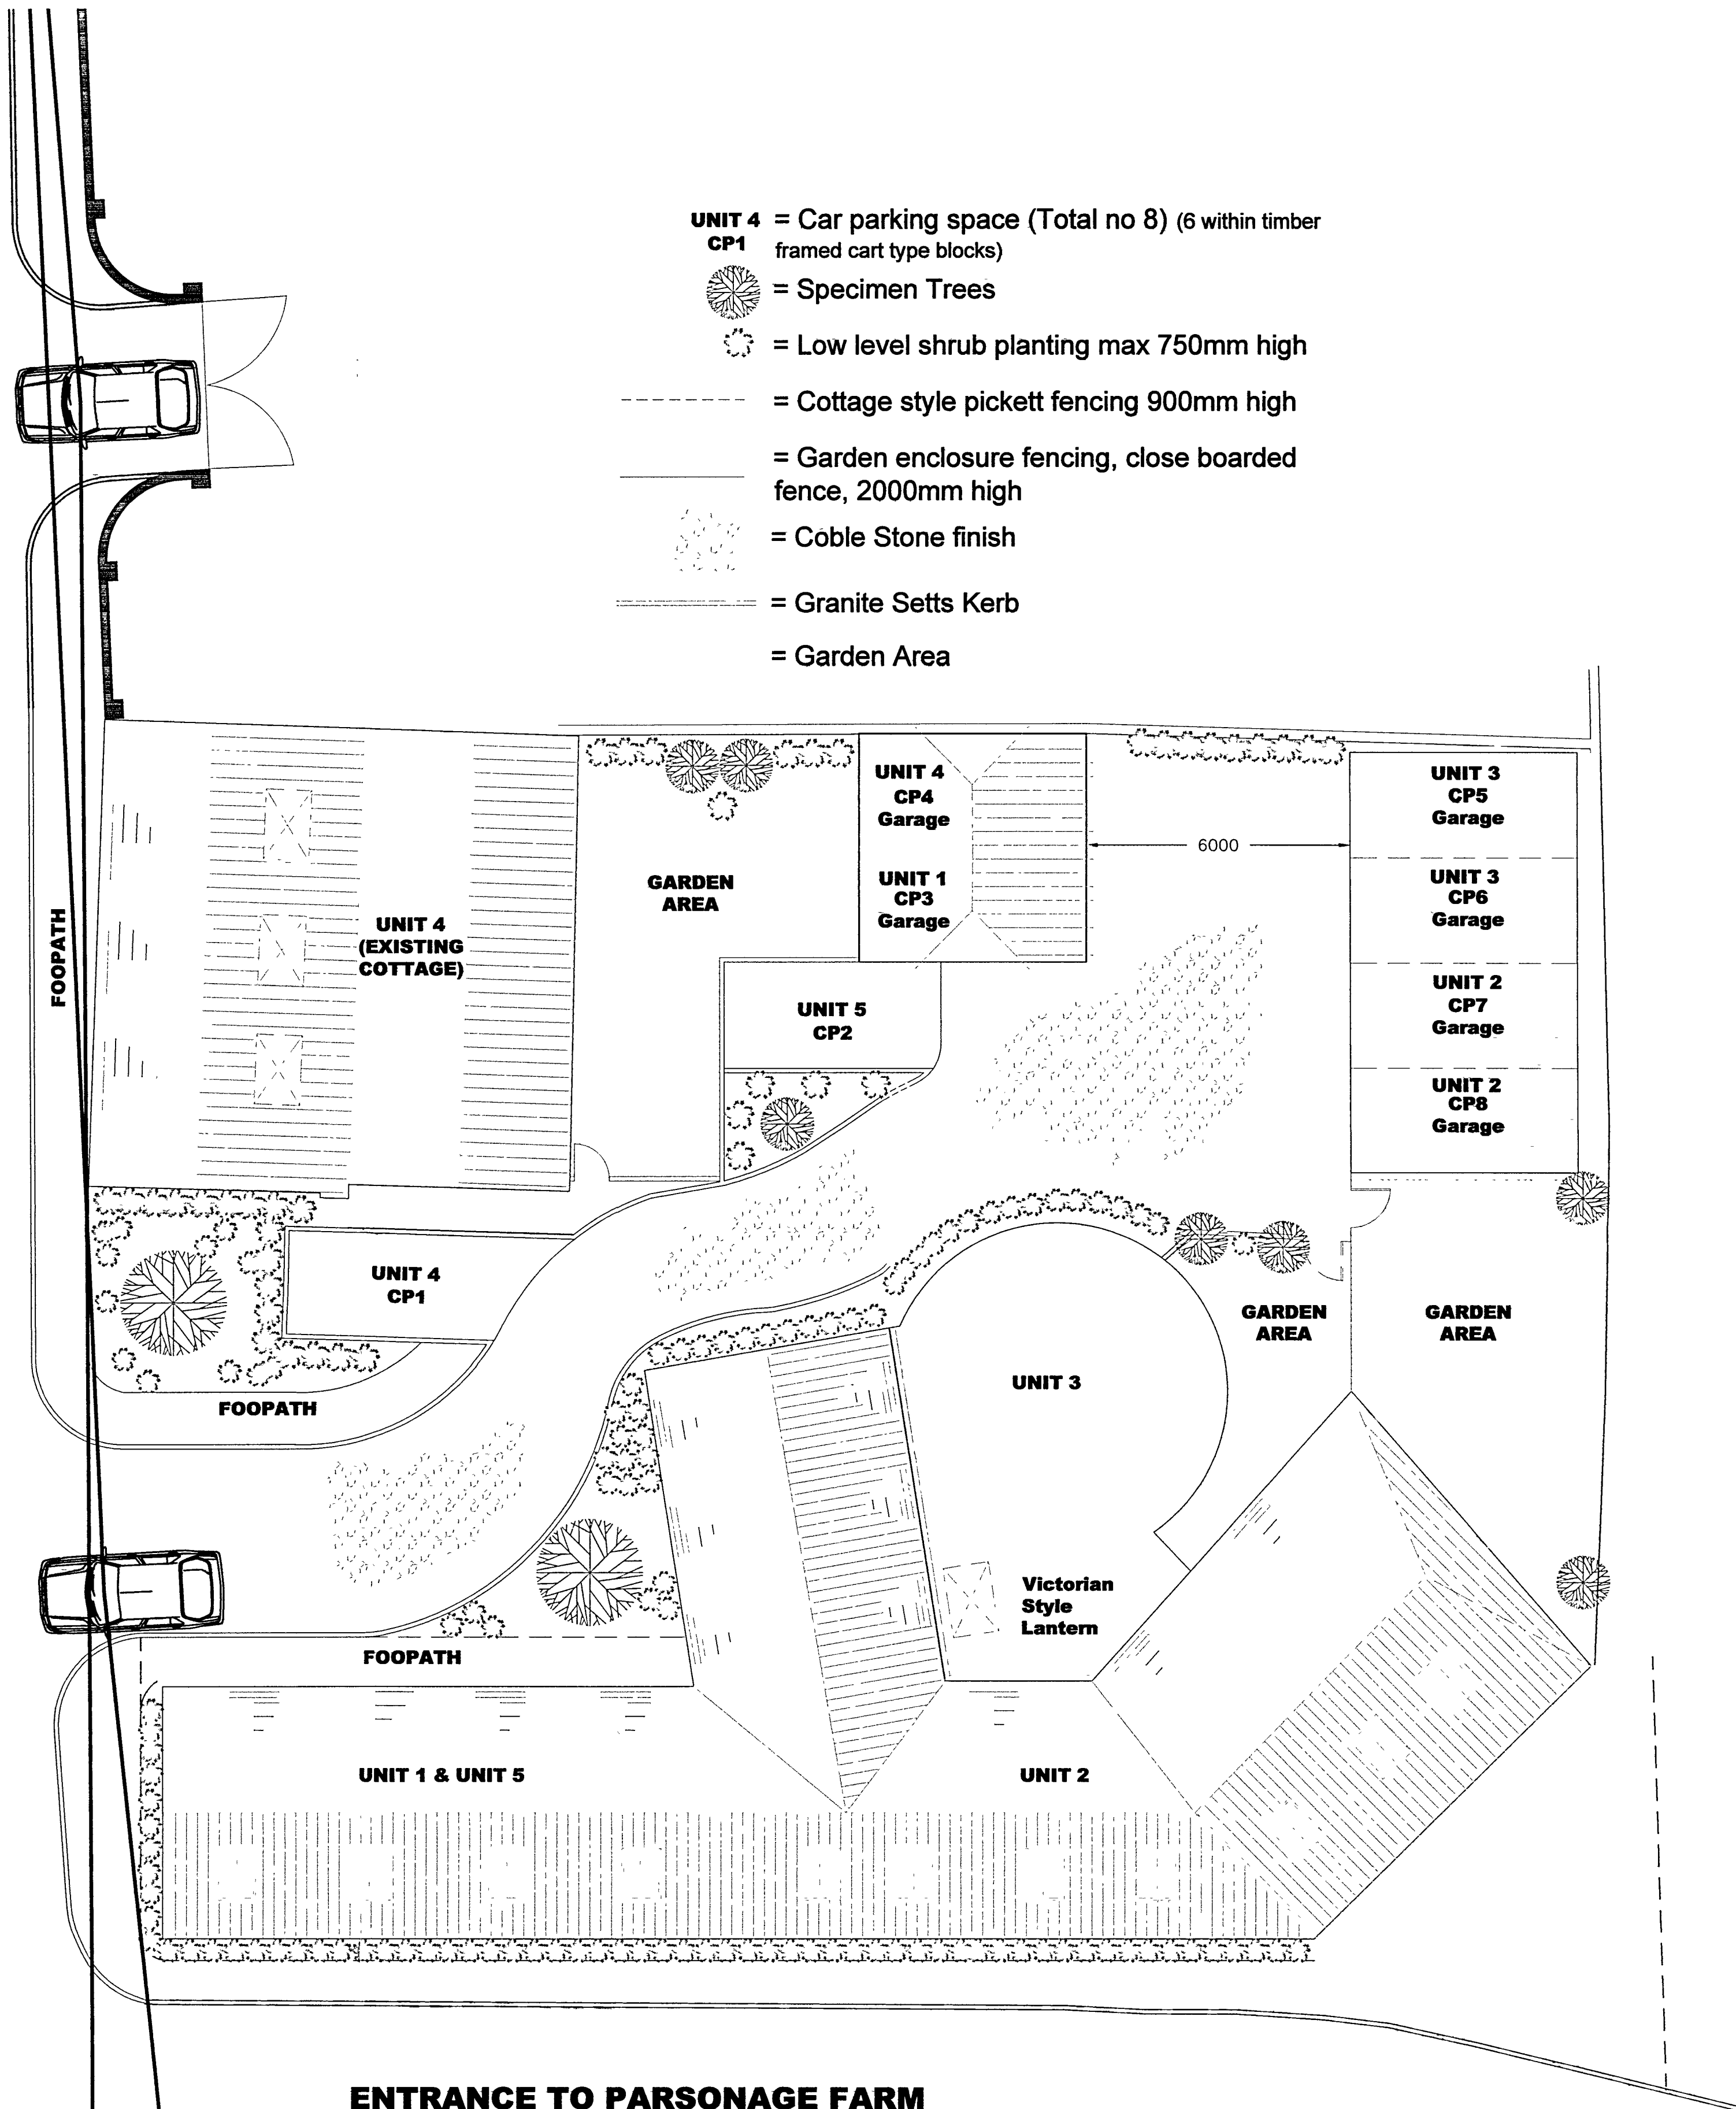

ENTRANCE TO PARSONAGE FARM

SITE PLAN (1: 100)

