


This drawing is the property of the McAndrew Martin Partnership and must not be reproduced in part or whole or used for the execution of works without their permission.

All dimensions to be checked on site prior to commencement of any construction works and the McAndrew Martin Partnership notified of any discrepancy via the Supervising Officer.


Figured dimensions are to be used in preference to scaled dimensions.

No deviation from this drawing will be permitted without the express consent of the McAndrew Martin Partnership via the Supervising officer.


All works are to comply with the current edition of the Building Regulations.

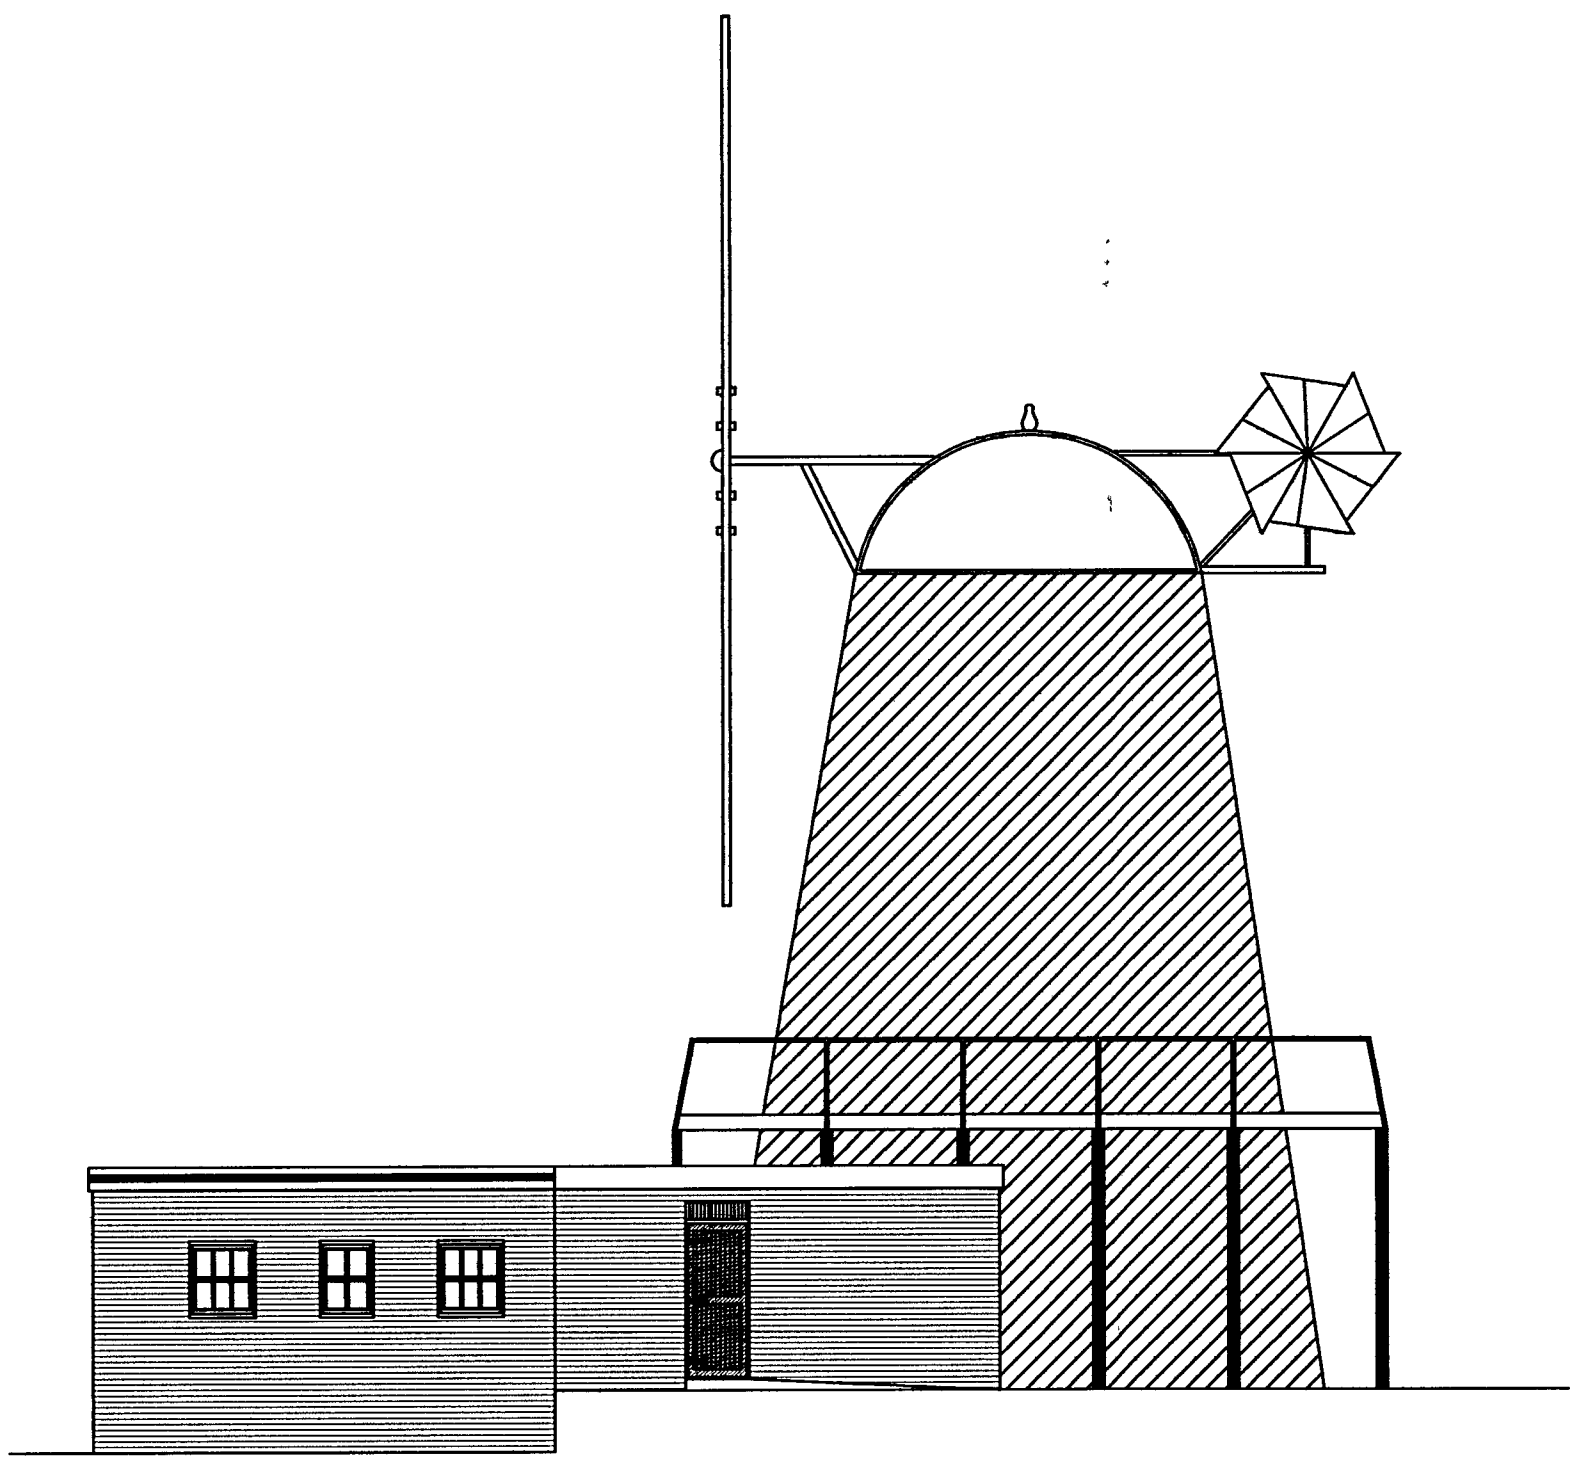


EXISTING NORTH ELEVATION (1: 100)

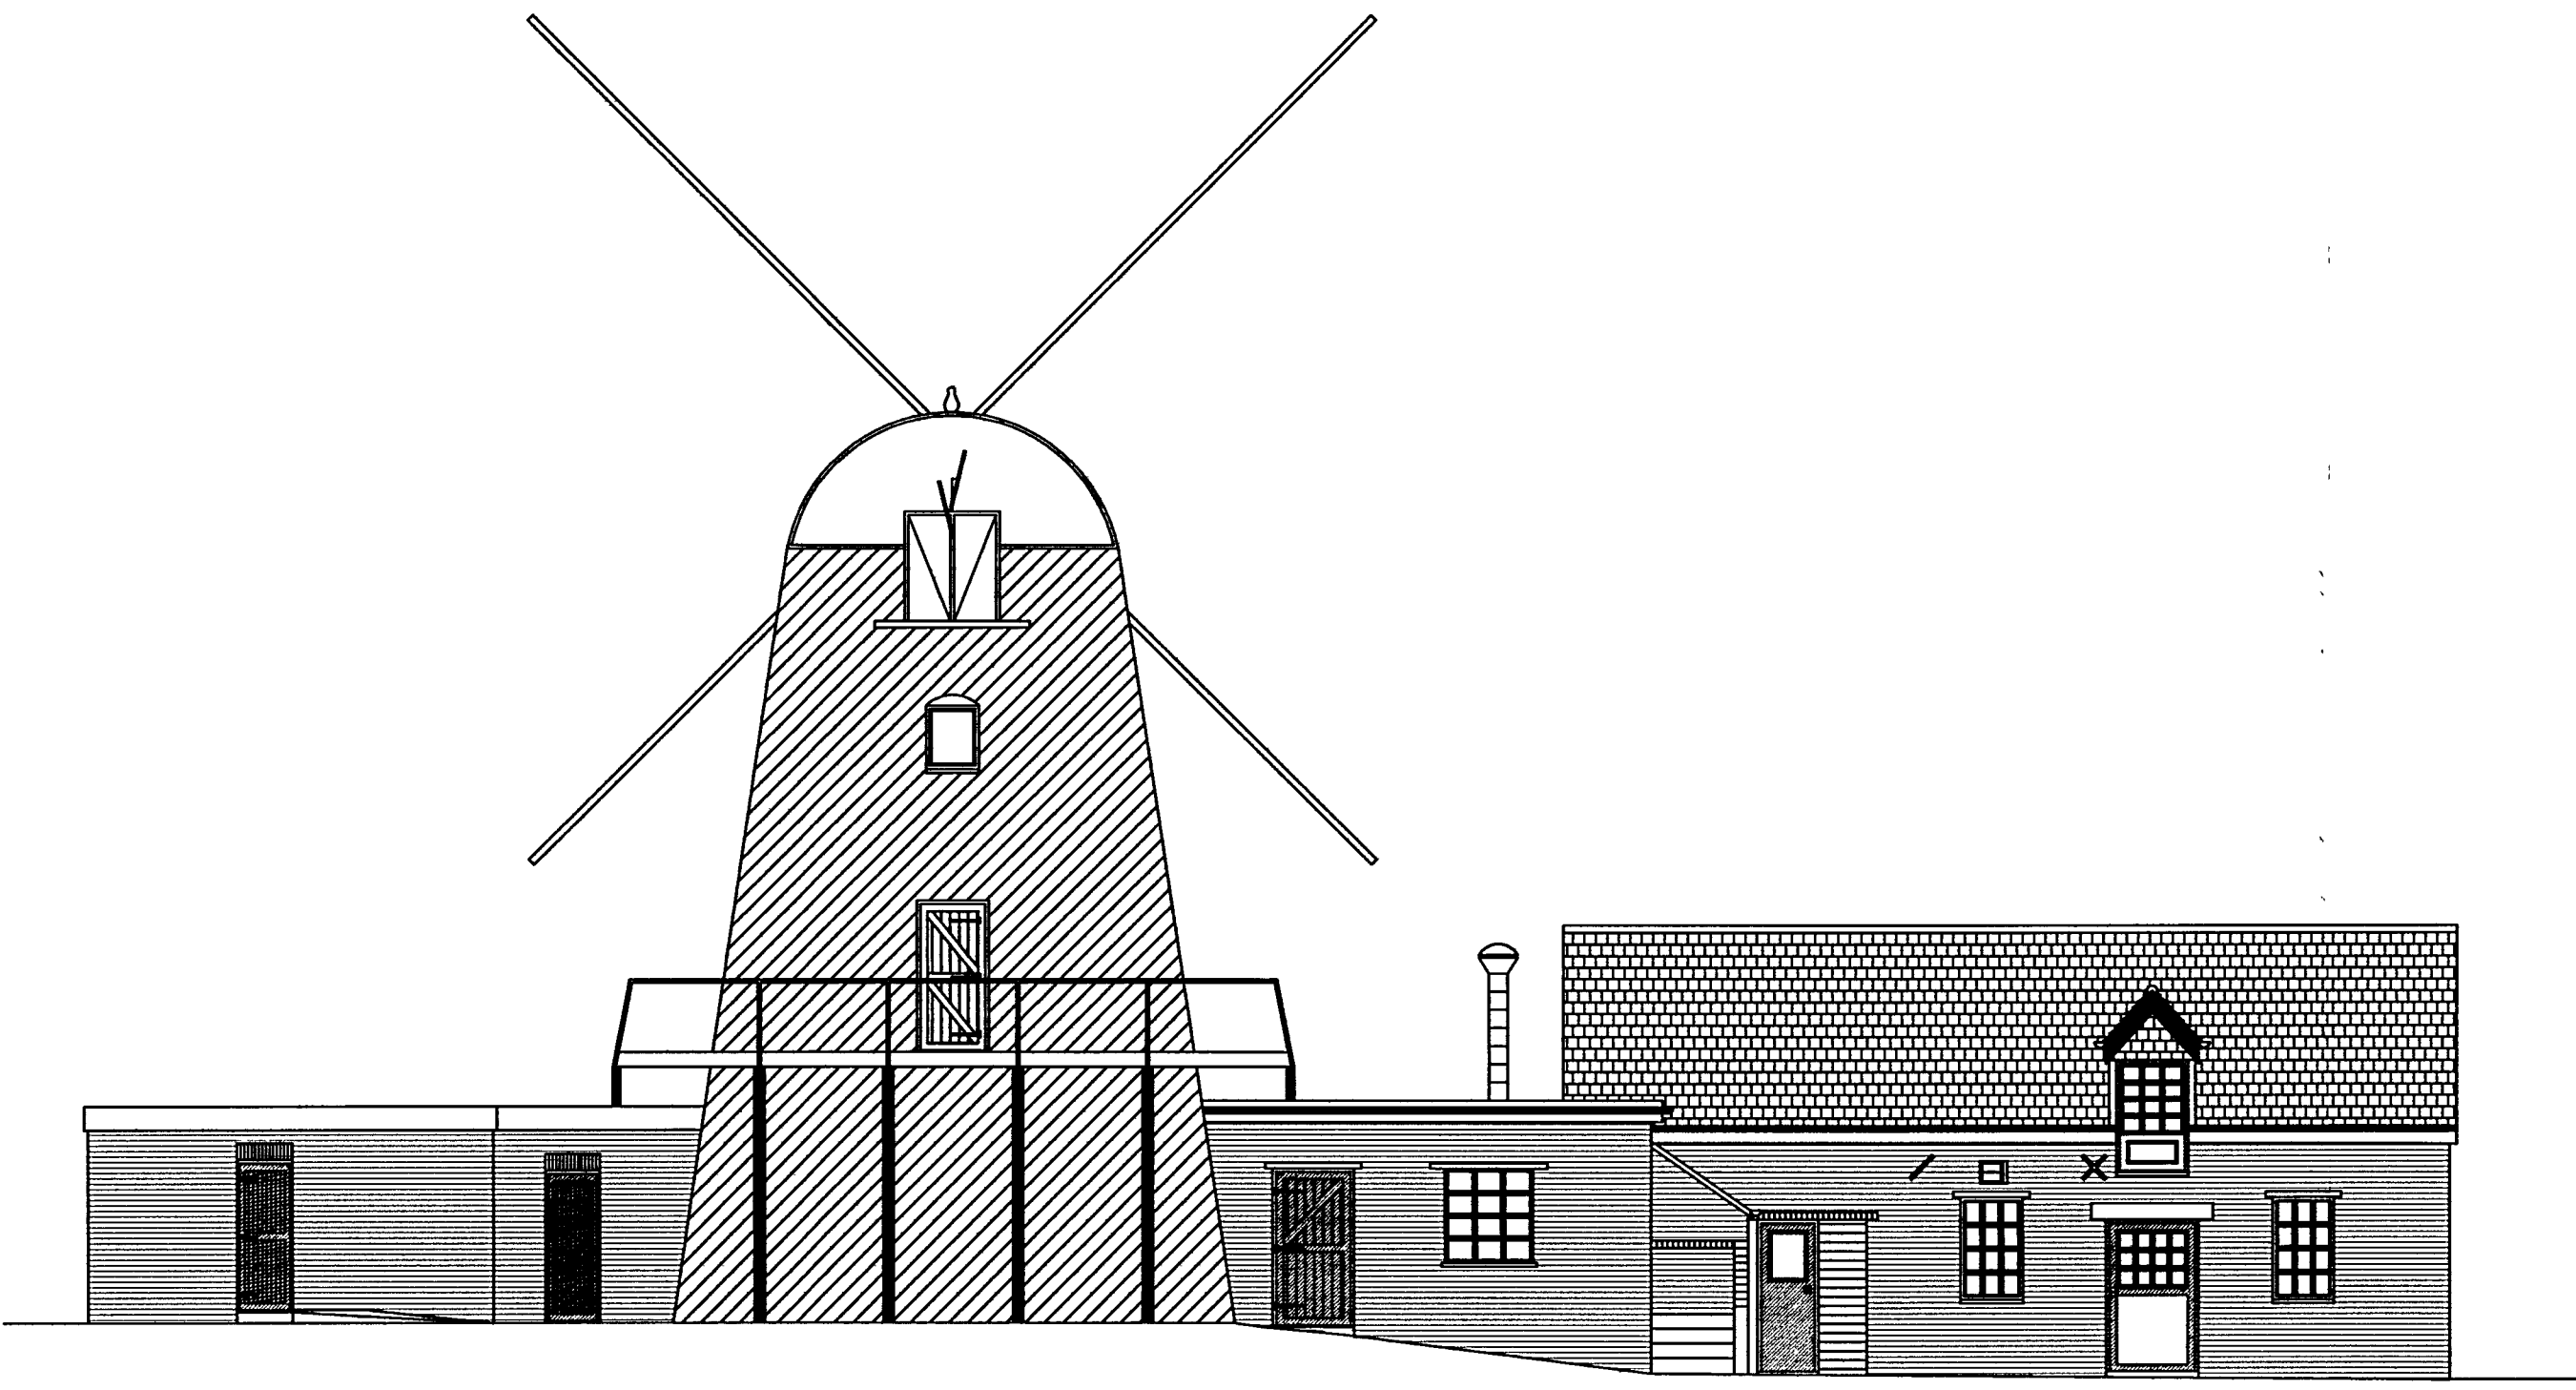


EXISTING EAST ELEVATION (1: 100)

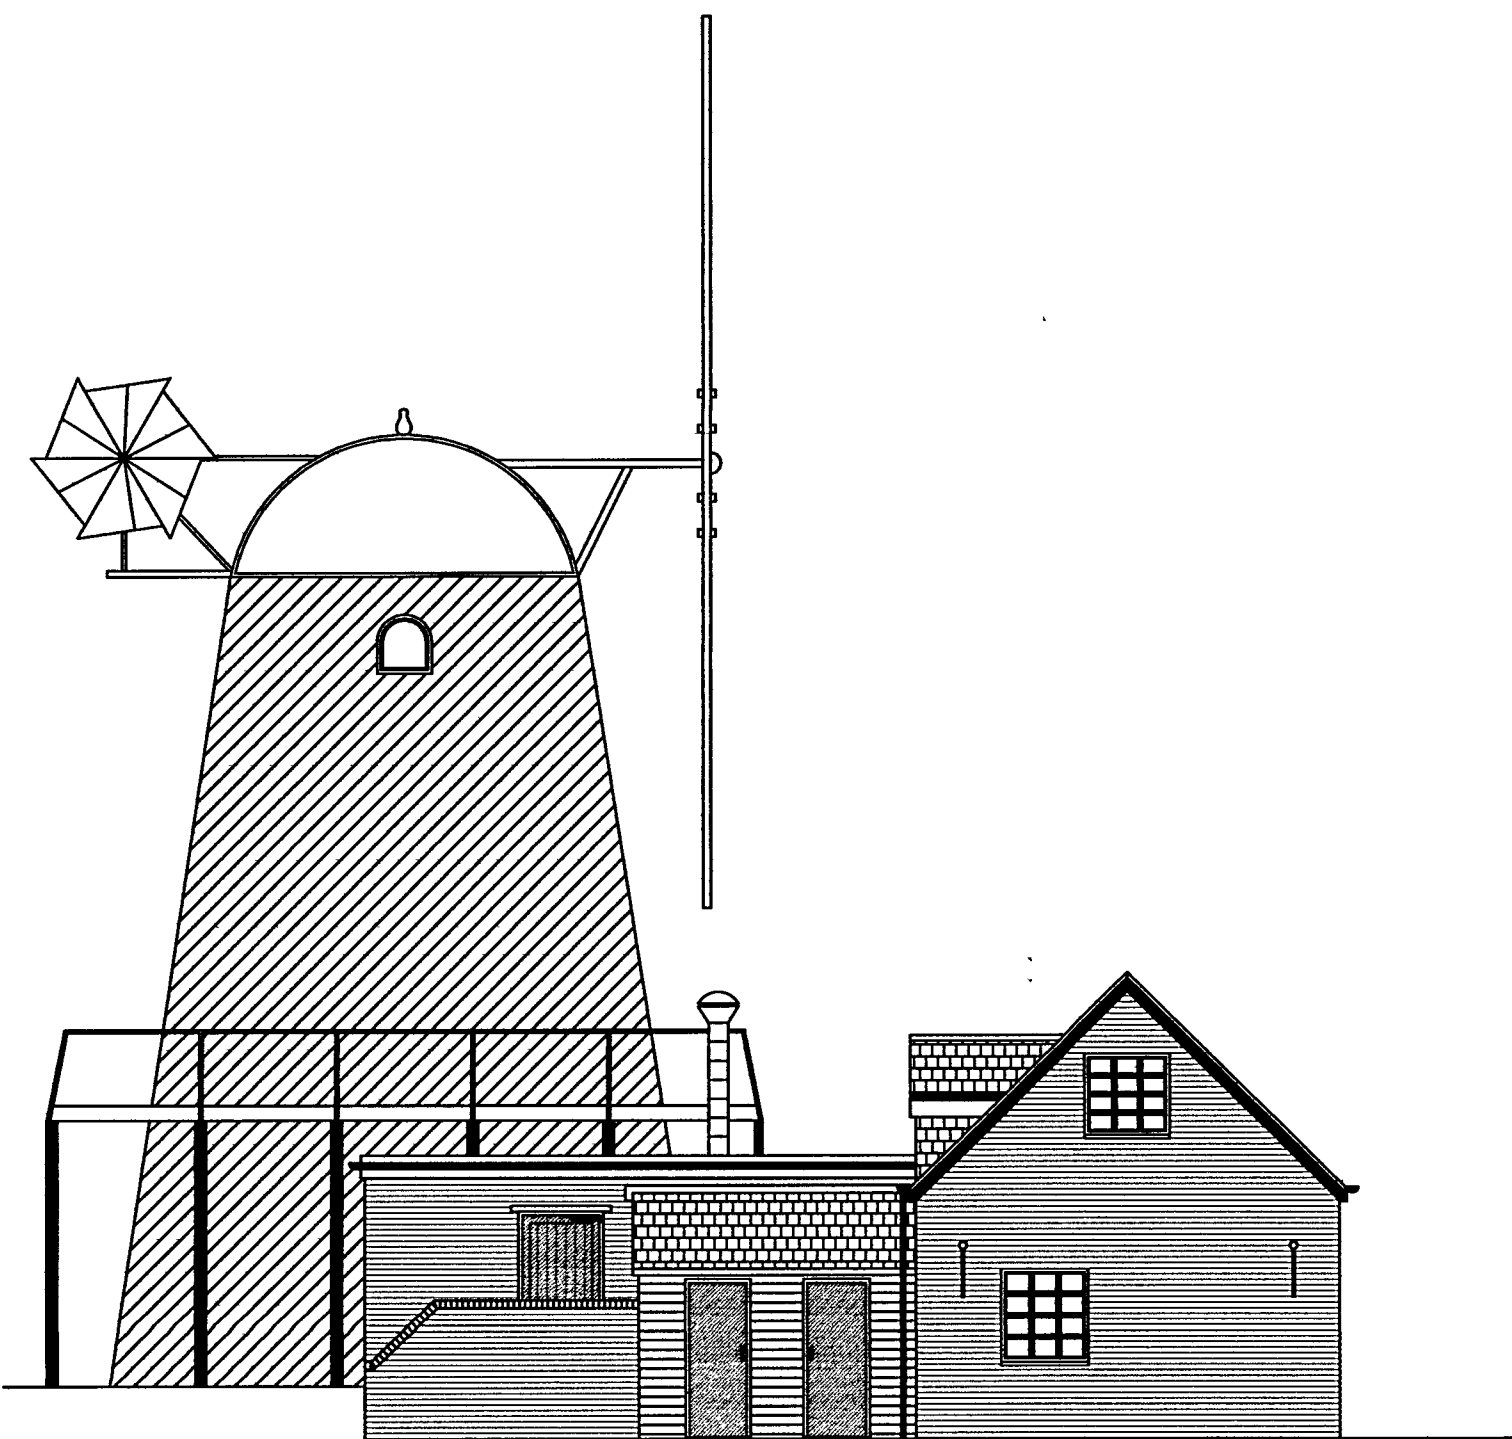

EXISTING SOUTH ELEVATION (1: 100)

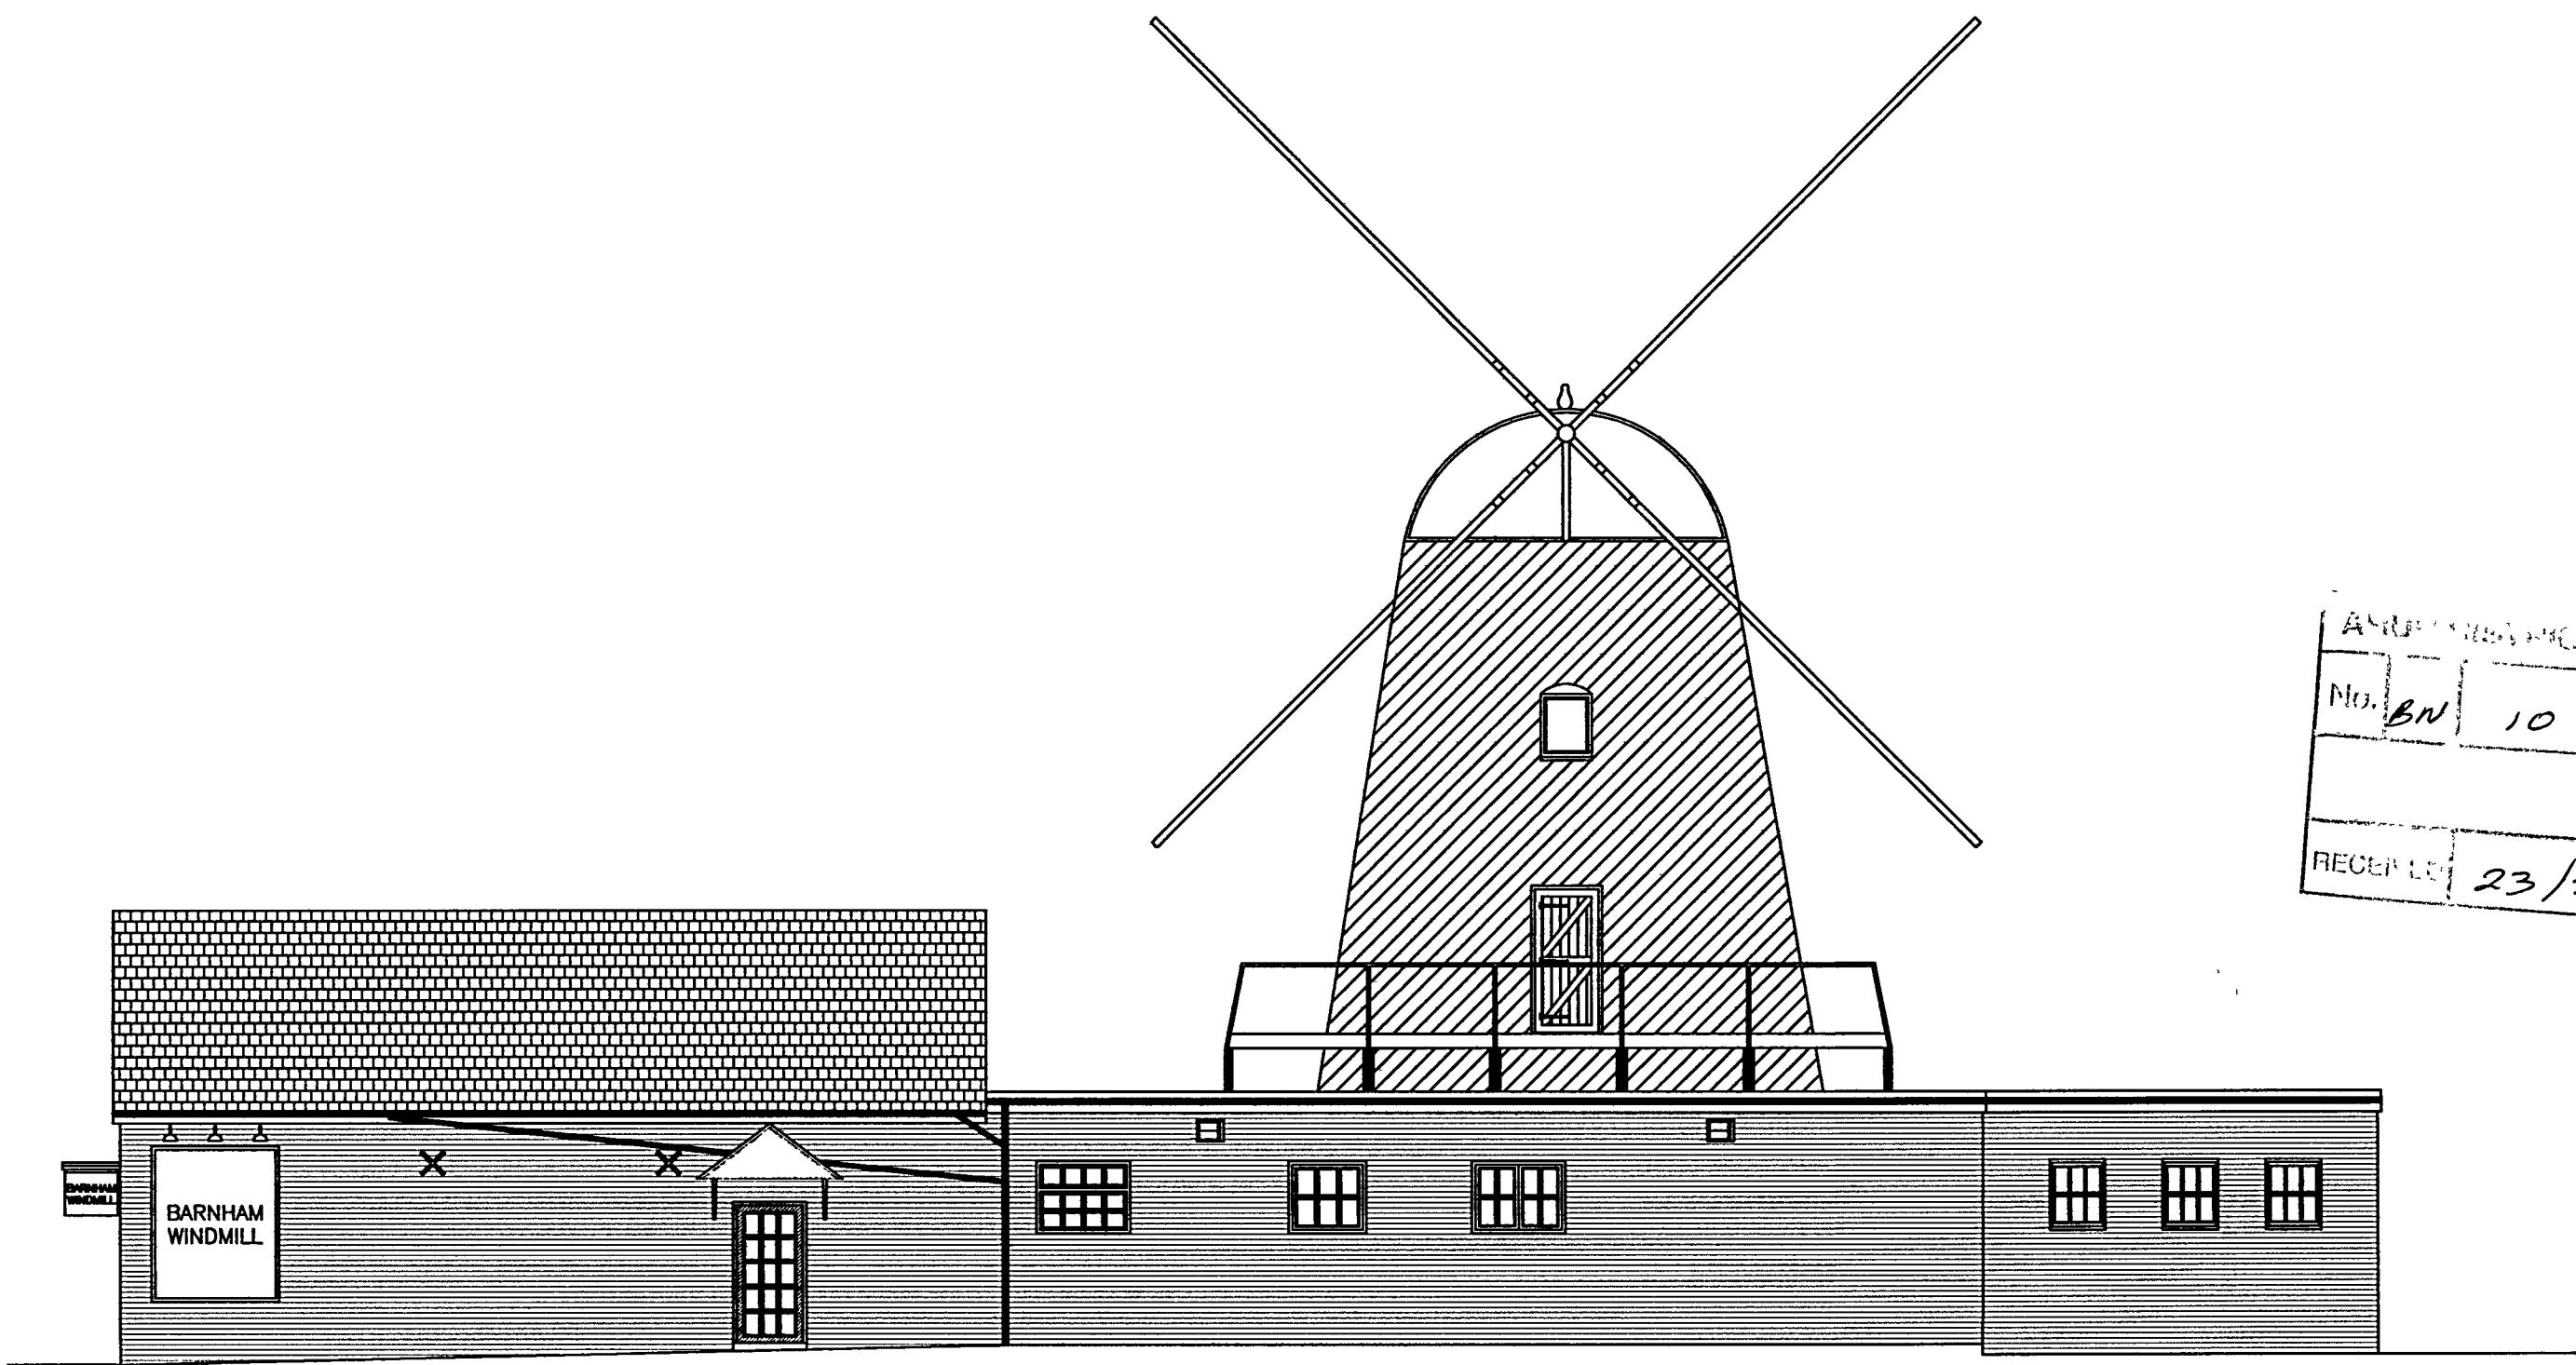

EXISTING WEST ELEVATION (1: 100)

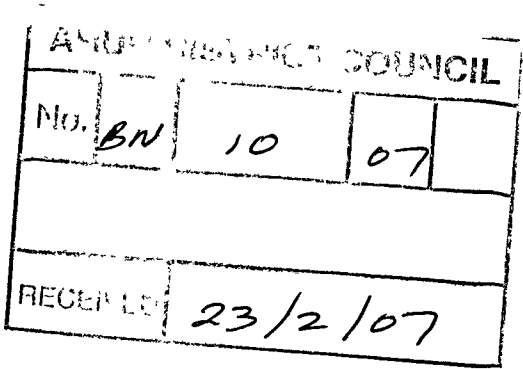

CLIENT Mr & Mrs B. A. Lee Barnham Windmill Yapton Road Barnham West Sussex		
PROJECT Proposed Residential Development Barnham Windmill Yapton Road Barnham West Sussex		
DRAWING TITLE Existing Elevations		
DRAWN BY S. M.	CHECKED BY	DATE 08.09.05
SCALE 1: 100		
AMENDMENTS B1 Detail Amendment	DATE 08.05.06	CHECKED BY
DRAWING No. 052/P/081/03	REVISION B1	
THE McANDREW MARTIN PARTNERSHIP www.mcandrewmartin.com		
PORTSMOUTH TRAFALGAR HOUSE ACORN BUSINESS PARK NORTHARBOUR ROAD COSHAM, PORTSMOUTH HAMPSHIRE PO6 3TH TEL. 023 9221 0340 FAX. 023 9221 0360		SOUTHAMPTON TEL. 023 8022 1525 CHICHESTER TEL. 01243 761432 ISLE OF WIGHT TEL. 01983 262246 office@mcandrewmartin.com
CHARTERED SURVEYORS		