

NOTES


This drawing is the property of the McAndrew Martin Partnership and must not be reproduced in part or whole or used for the execution of works without their permission.

All dimensions to be checked on site prior to commencement of any construction works and the McAndrew Martin Partnership notified of any discrepancy via the Supervising Officer.


Figured dimensions are to be used in preference to scaled dimensions.

No deviation from this drawing will be permitted without the express consent of the McAndrew Martin Partnership via the Supervising officer.



All works are to comply with the current edition of the Building Regulations.

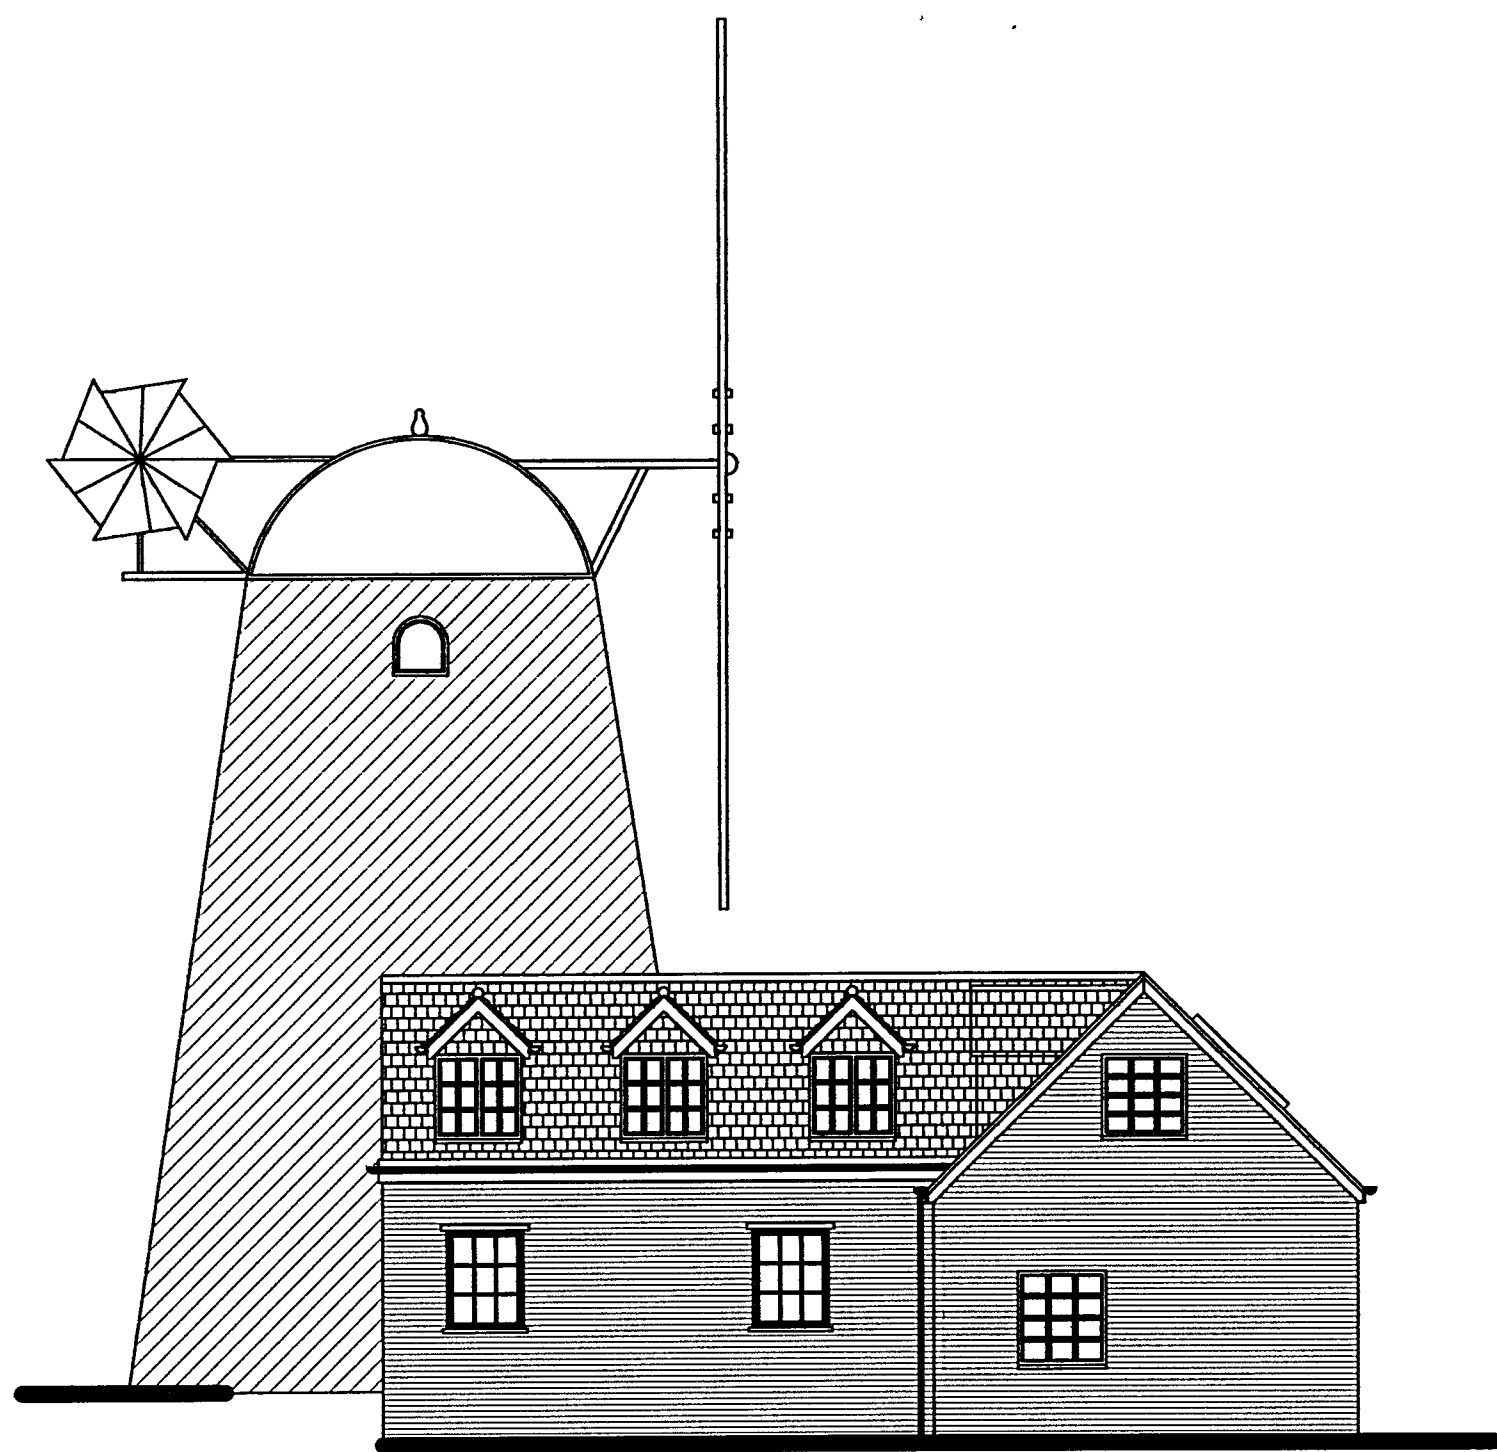


SOUTH ELEVATION
(1: 100)

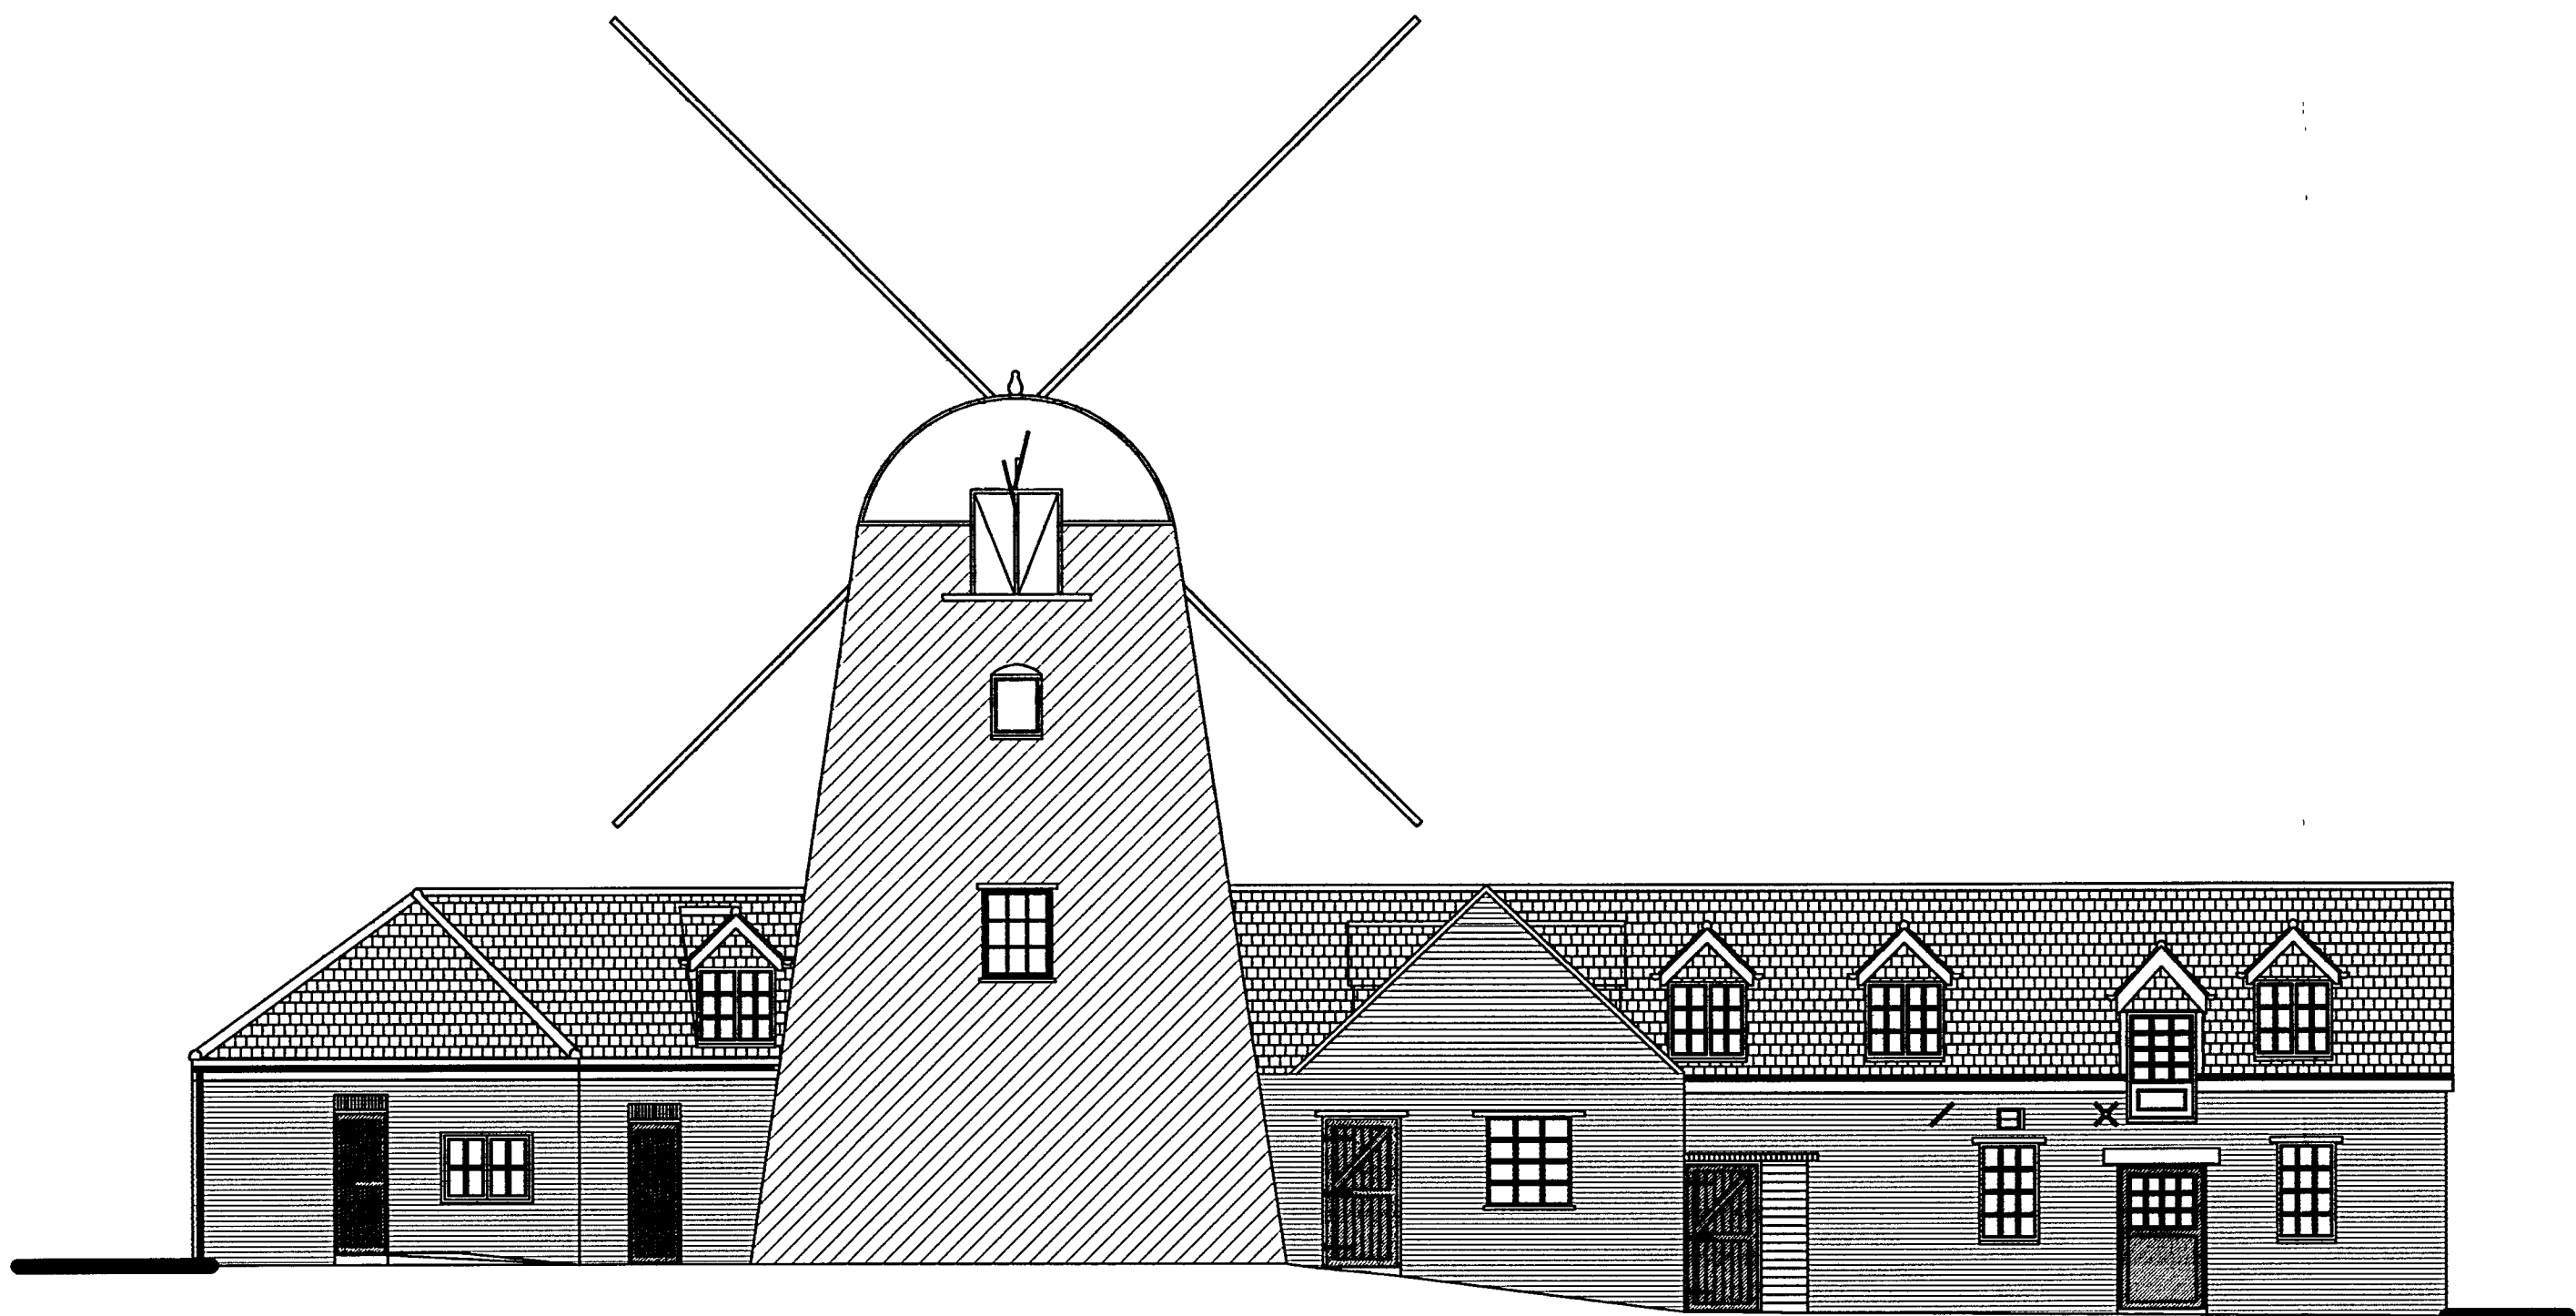

EAST ELEVATION
(1: 100)

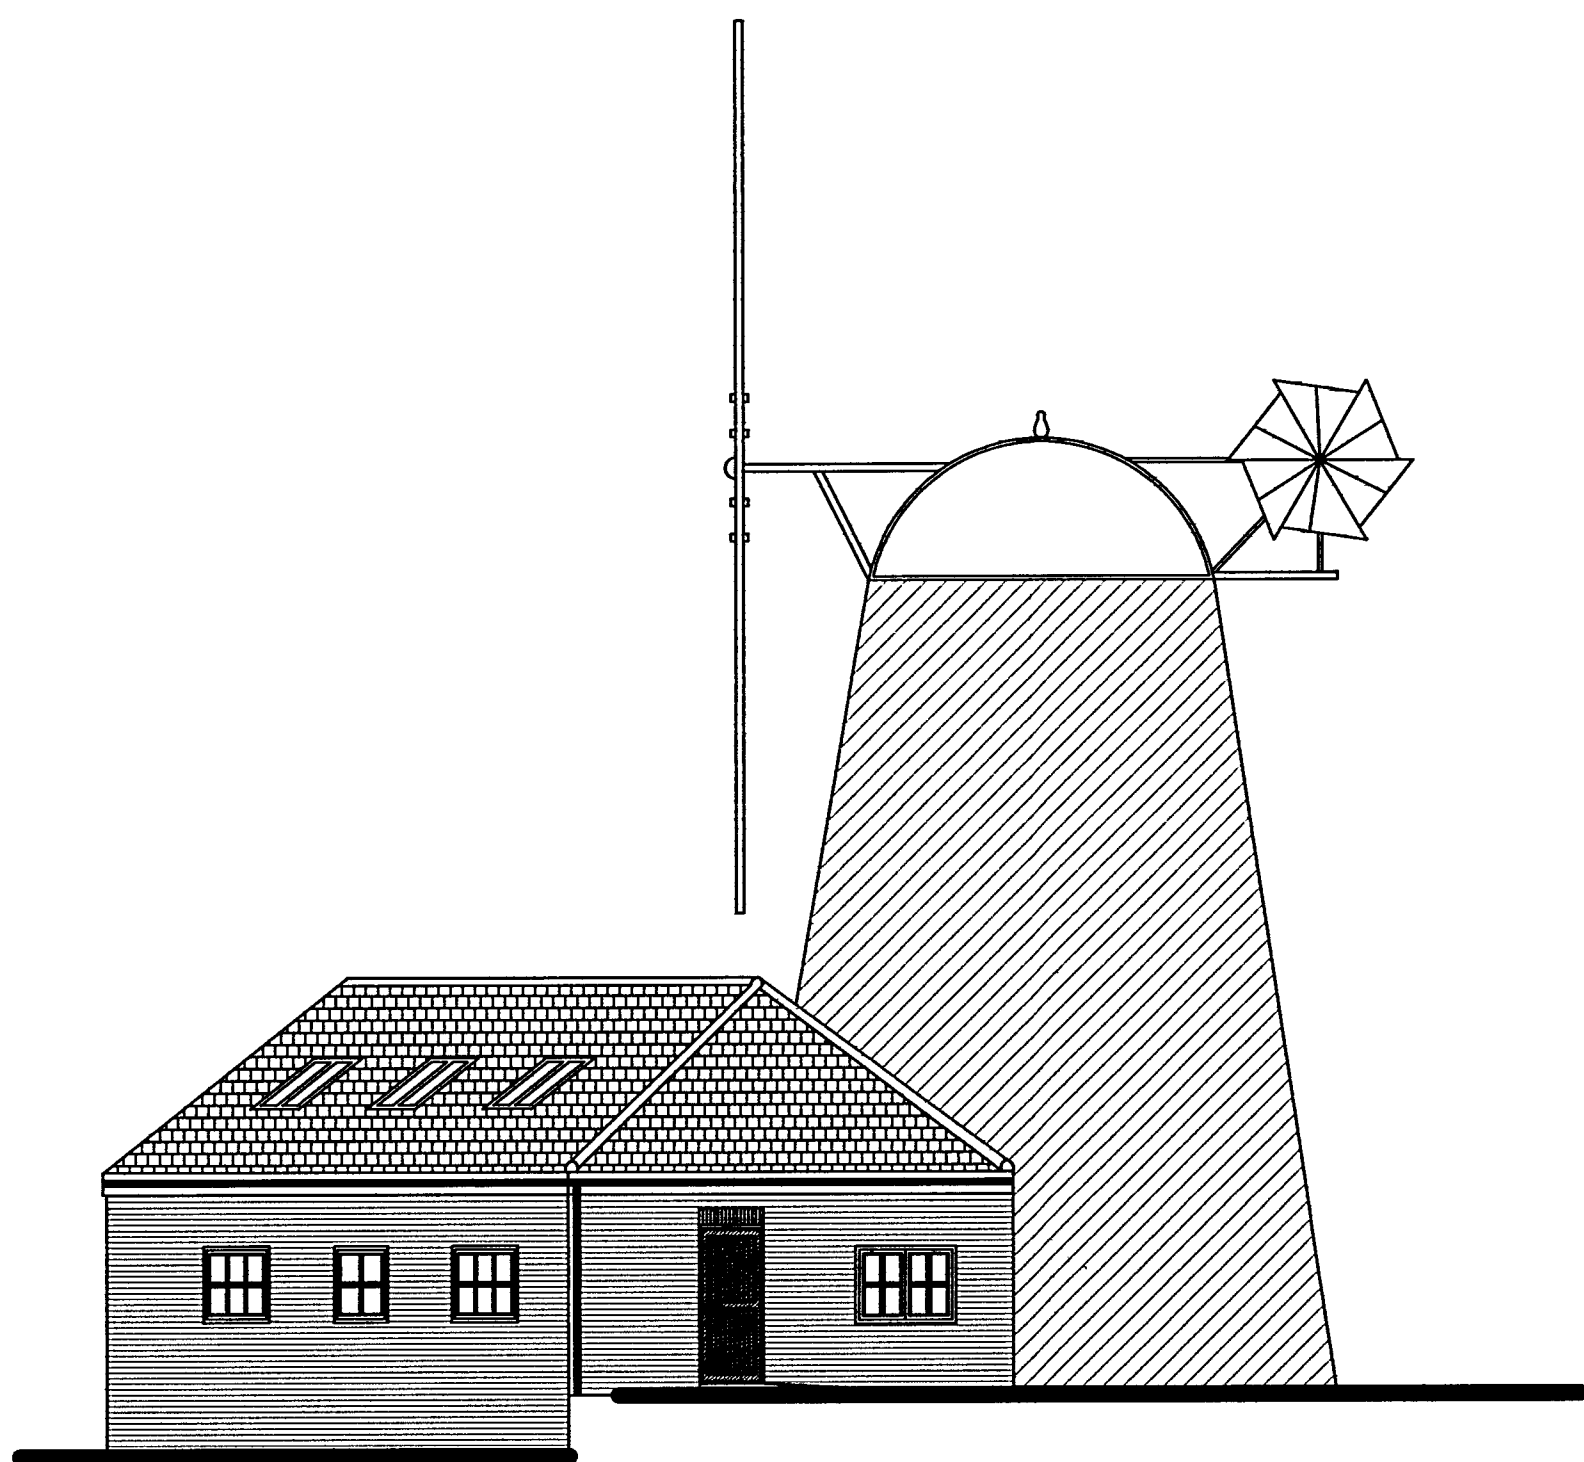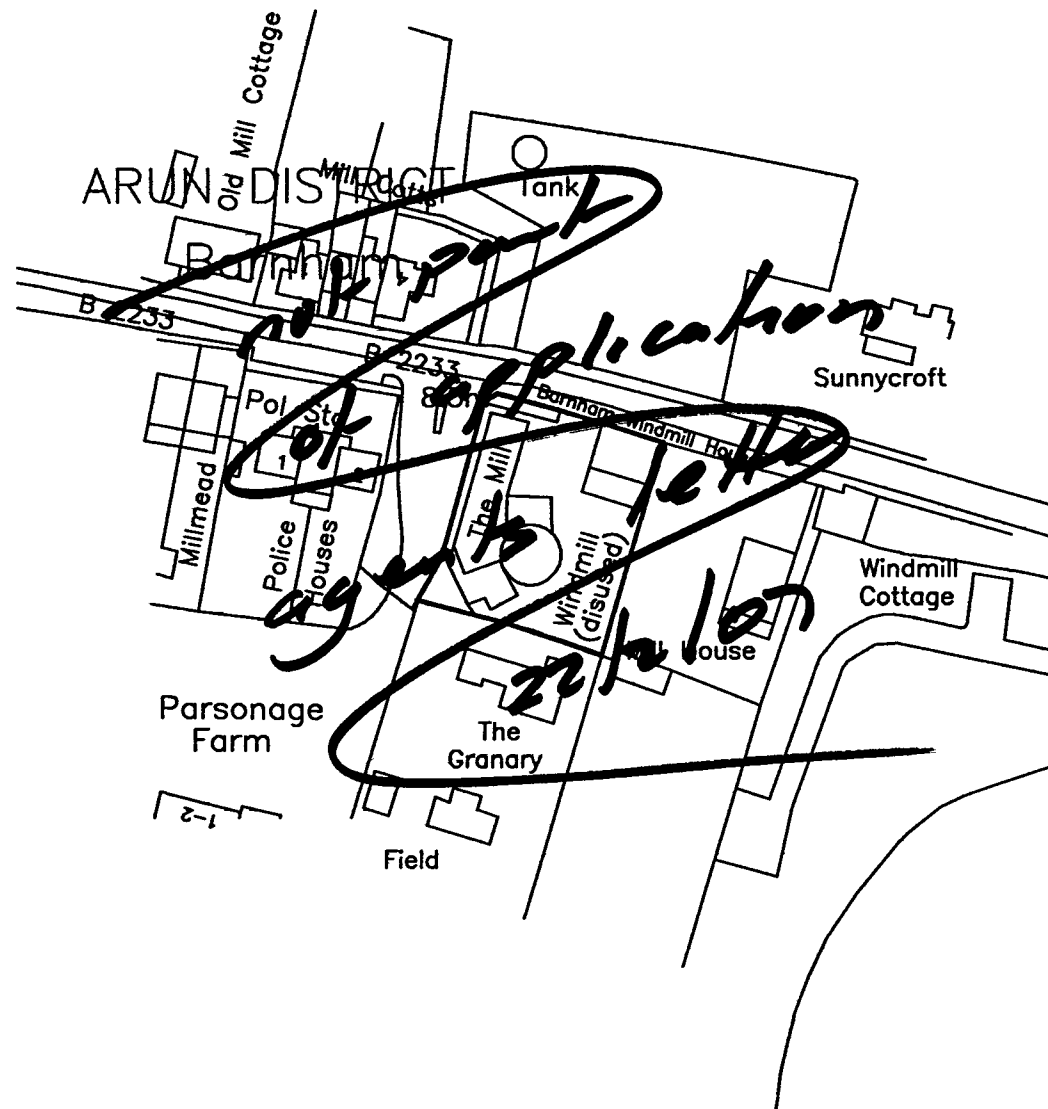

SOUTH EAST ELEVATION
(1: 100)

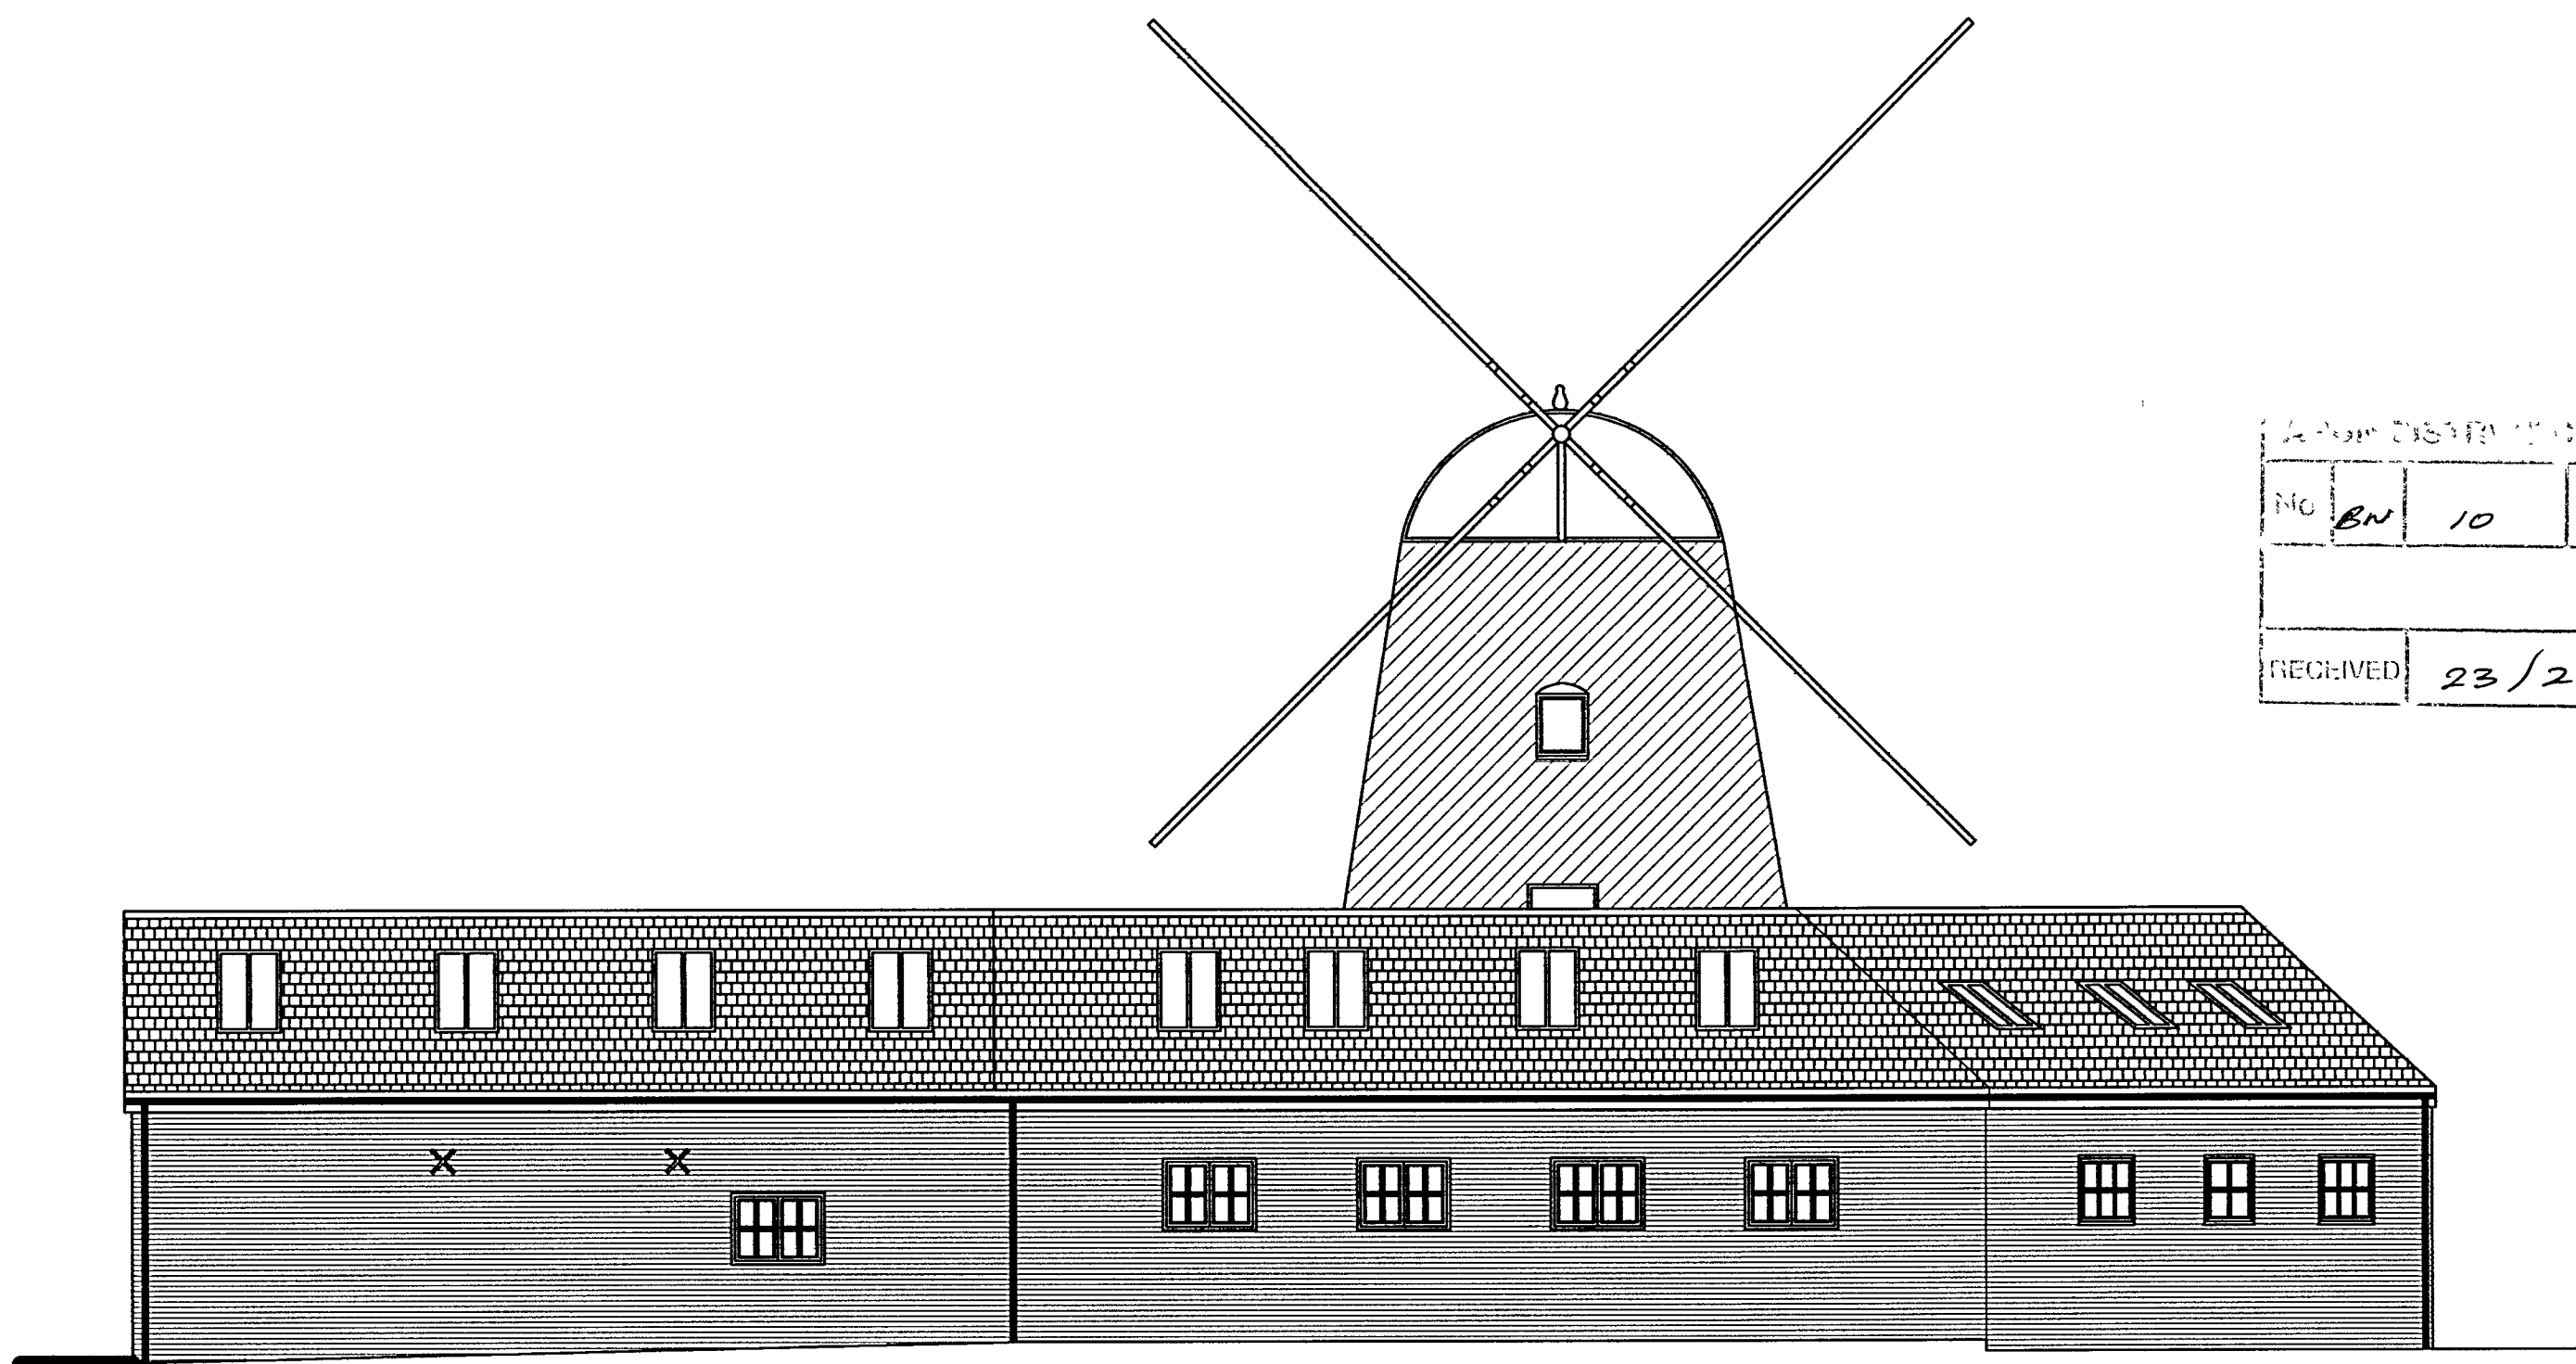

WEST ELEVATION
(1: 100)

ARUN DISTRICT COUNCIL			
NO	BN	10	07
RECEIVED 23/12/07			

CLIENT
Mr & Mrs B. A. Lee
Barnham Windmill
Yapton Road
Barnham
West Sussex

PROJECT
Residential Development
Barnham Windmill
Yapton Road
Barnham
West Sussex

DRAWING TITLE
Elevations

DRAWN BY MJC	CHECKED BY	DATE 05.02.07
------------------------	-------------------	-------------------------

SCALE
1:100 & 1:1250

AMENDMENTS	DATE	CHECKED BY
B Amendments as per floor plans	31.01.06	
C Detail Amendment	08.05.06	
D Detail Amendment	05.02.07	
E Detail Amendment	08.02.07	

DRAWING No. 052/P/081/04	REVISION E1
------------------------------------	-----------------------

THE McANDREW MARTIN
PARTNERSHIP
www.mcandrewmartin.com

PORTSMOUTH TRAFALGAR HOUSE ACORN BUSINESS PARK NORTHARBOUR ROAD COSHAM, PORTSMOUTH HAMPSHIRE PO8 3TH TEL 023 9221 0340 FAX 023 9221 0390	SOUTHAMPTON TEL 023 8022 1525 CHICHESTER TEL 01243 781438 ISLE OF WIGHT TEL 01983 282248 office@mcandrewmartin.com
--	---

CHARTERED SURVEYORS