


This drawing is the property of the McAndrew Martin Partnership and must not be reproduced in part or whole or used for the execution of works without their permission.

All dimensions to be checked on site prior to commencement of any construction works and the McAndrew Martin Partnership notified of any discrepancy via the Supervising Officer.


Figured dimensions are to be used in preference to scaled dimensions.

No deviation from this drawing will be permitted without the express consent of the McAndrew Martin Partnership via the Supervising officer.




All works are to comply with the current edition of the Building Regulations.

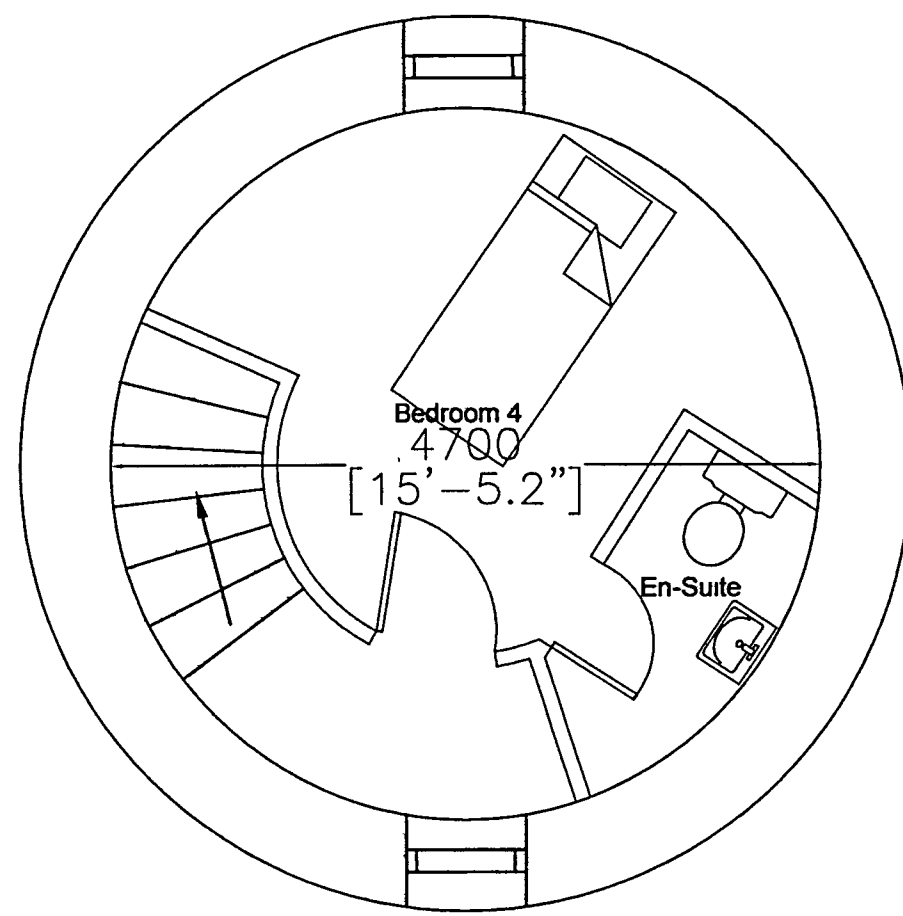



Second Floor

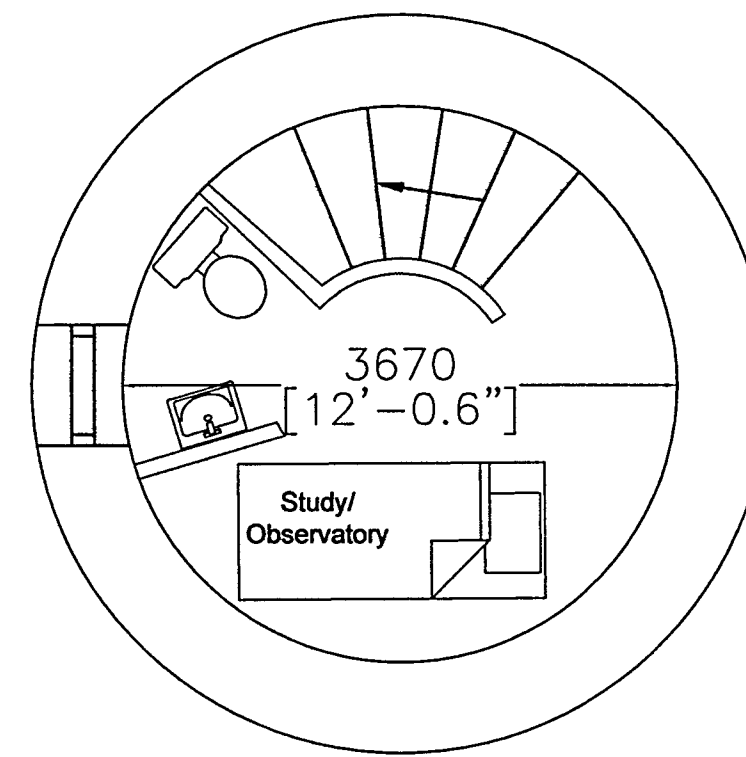

Third Floor

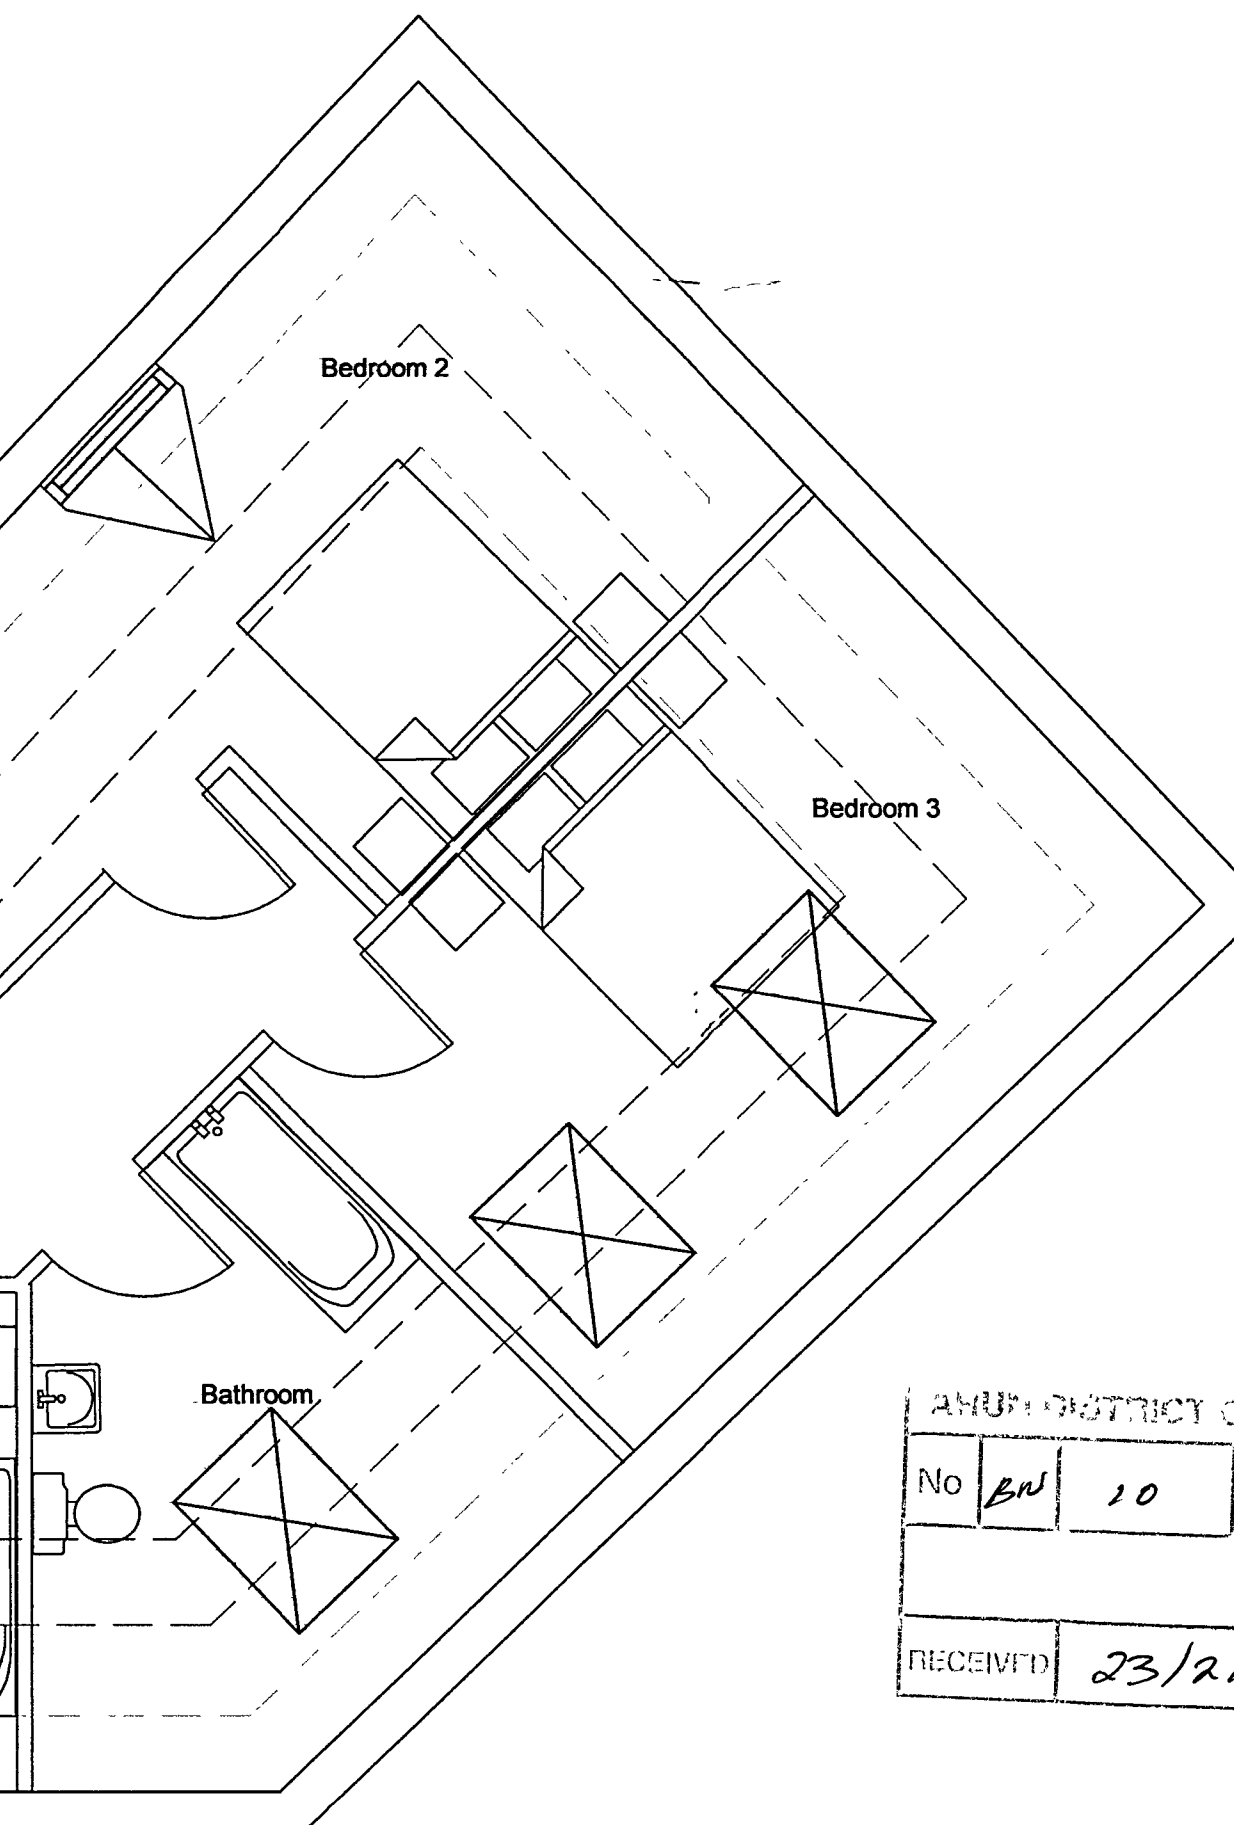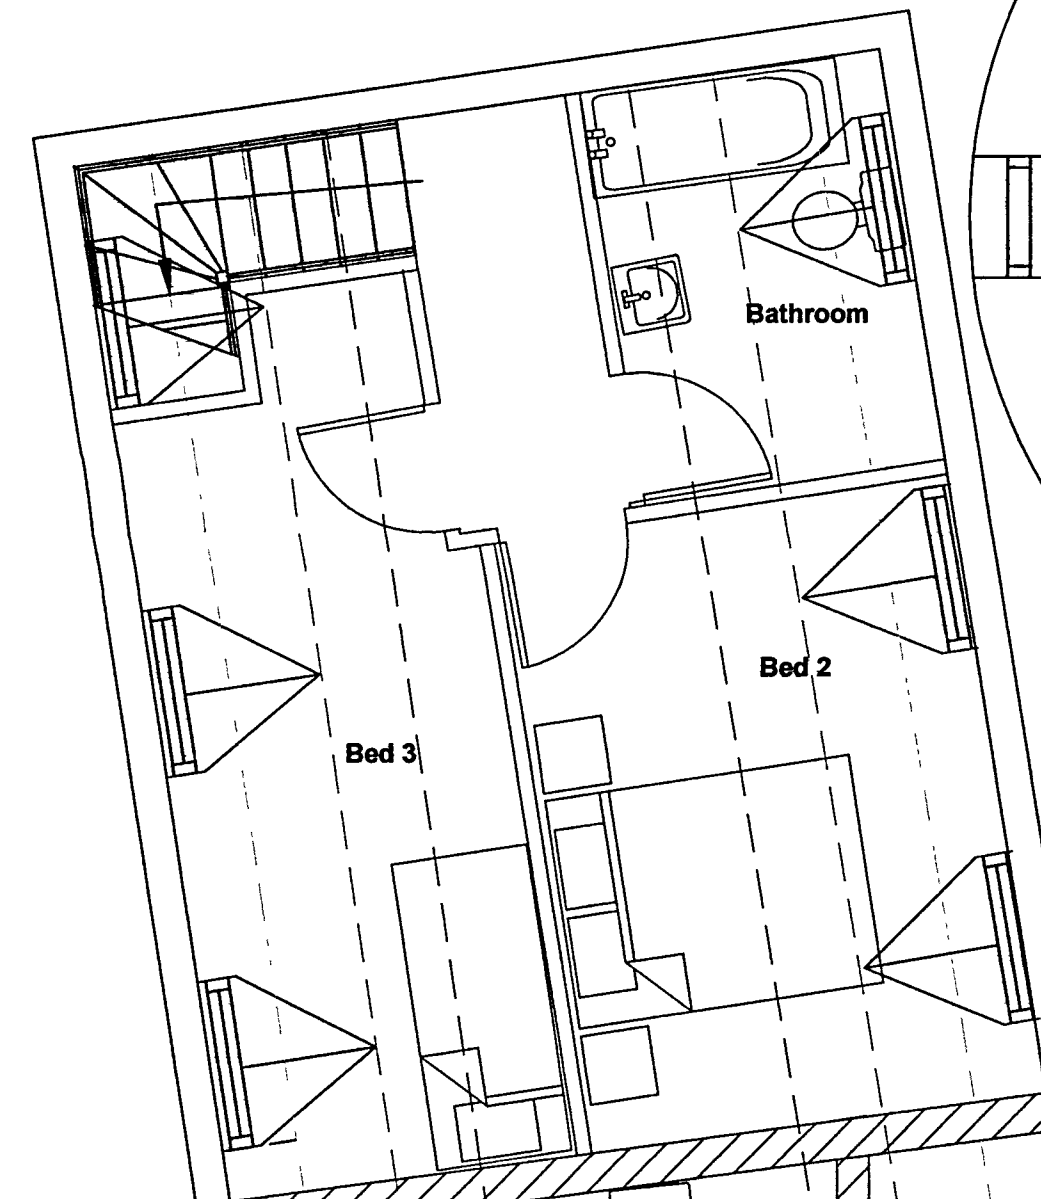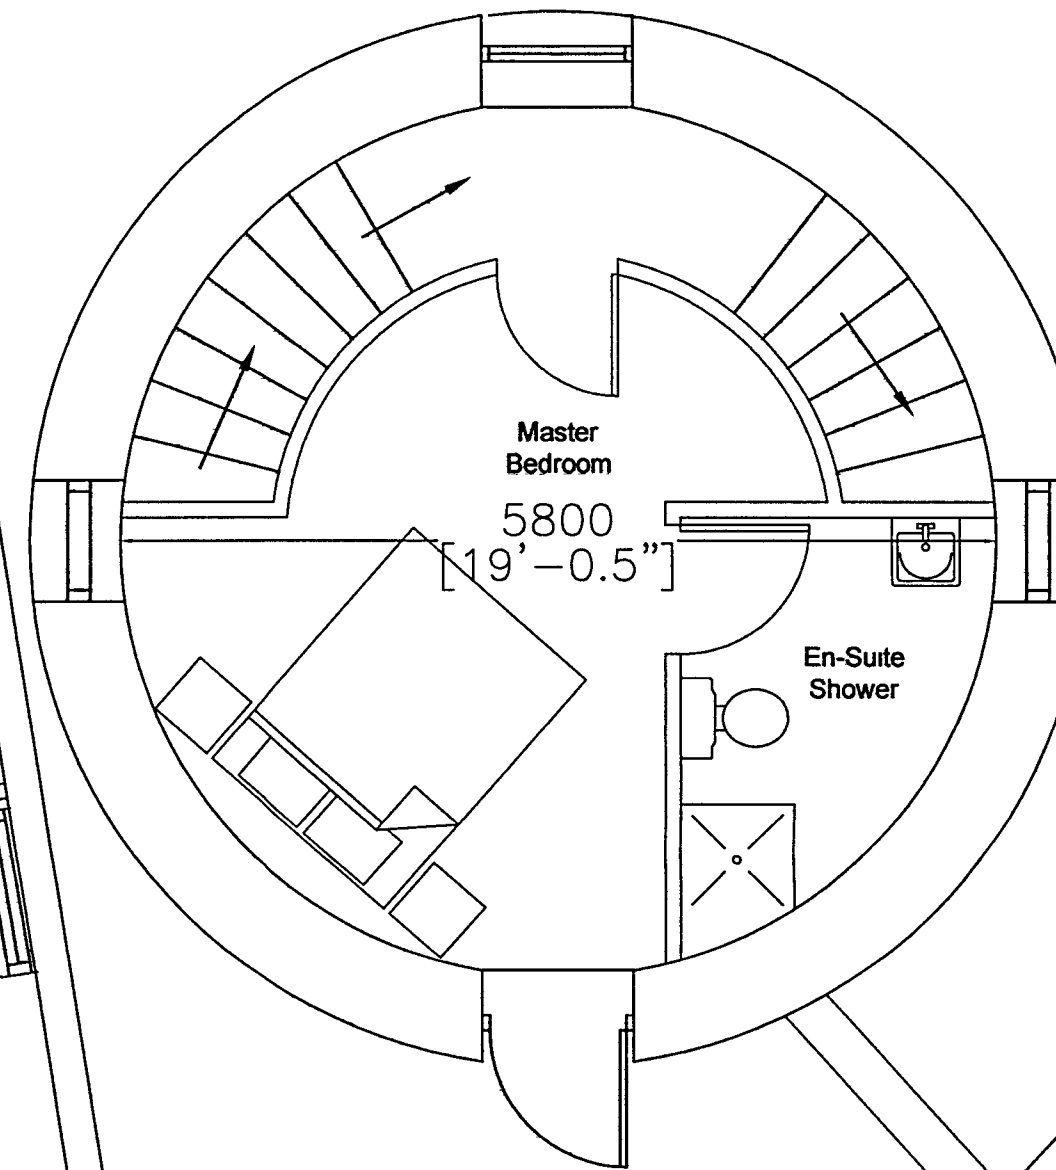

 
- Ceiling Height 2200mm
----- Ceiling Height 1800mm
----- Ceiling Height 1043mm
-  Solid brick wall
 New Timber Partition Wall
 Existing Wall

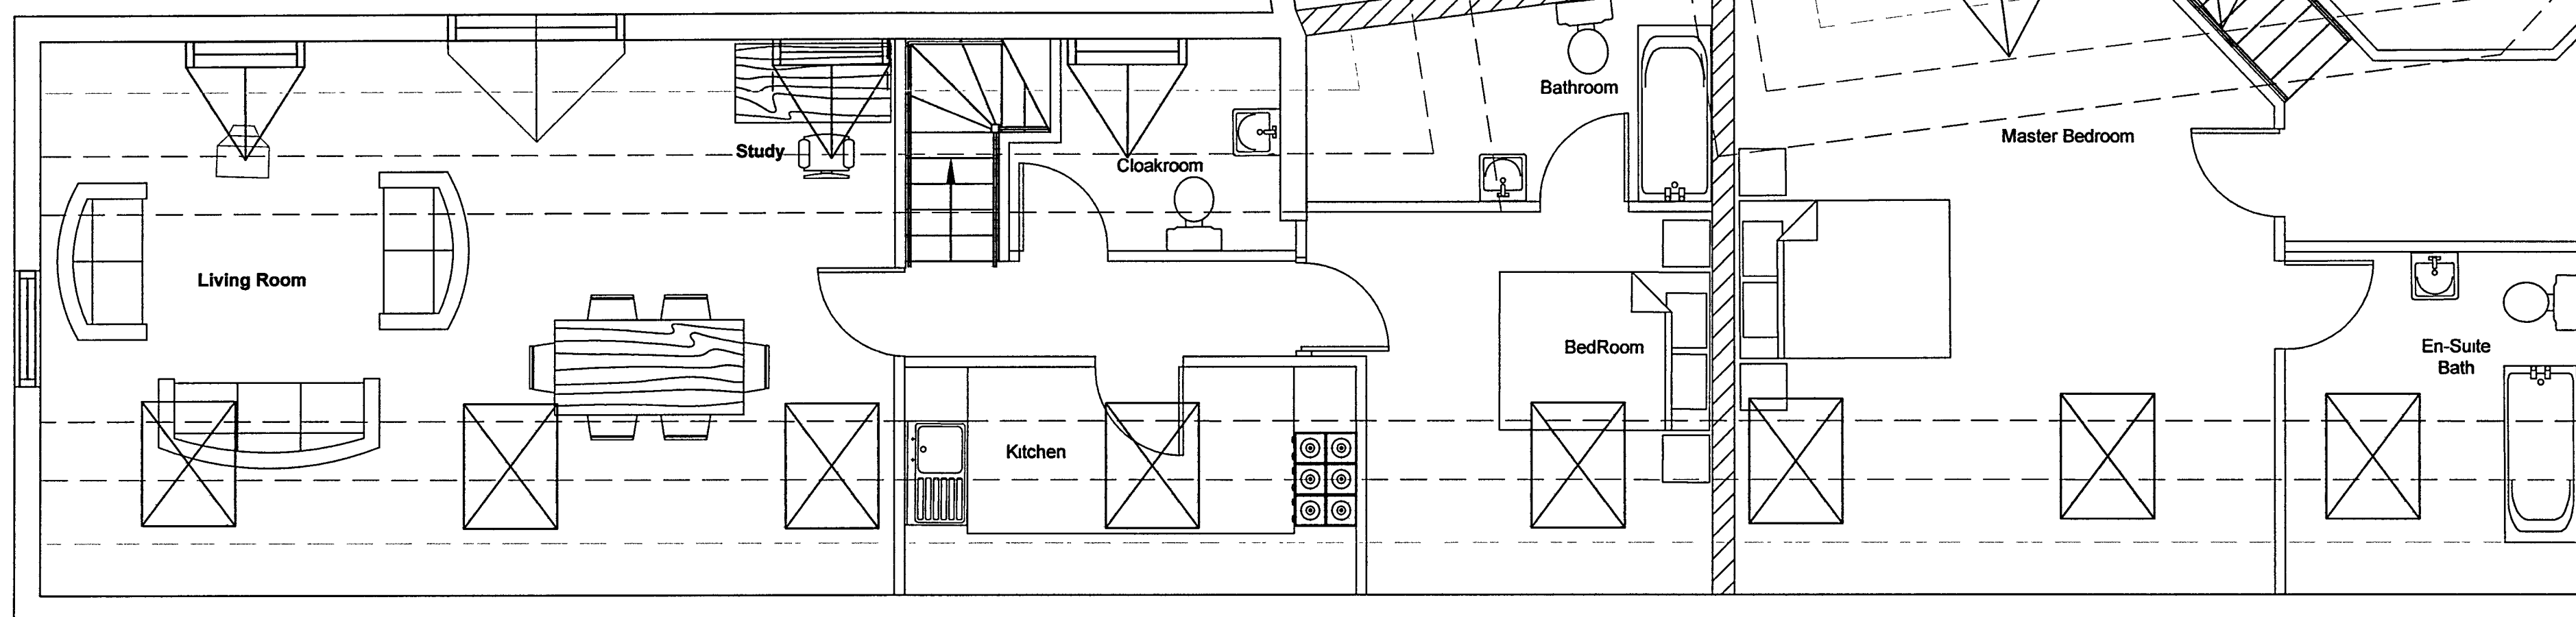

FIRST FLOOR APARTMENT Plan

Approx G.E.F.A = 96m2

UNIT 5

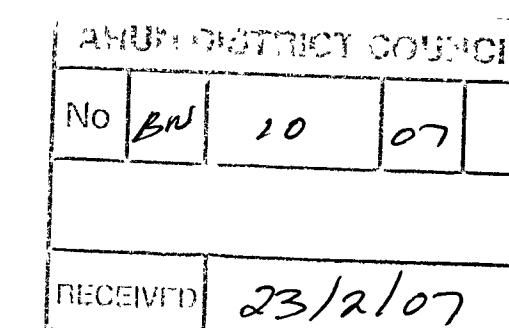

CLIENT
Mr & Mrs B. A. Lee
Barnham Windmill
Yapton Road
Barnham
West Sussex

PROJECT
Residential Development
Barnham Windmill
Yapton Road
Barnham
West Sussex

DRAWING TITLE
Upper Floor Plans

DRAWN BY	CHECKED BY	DATE
MJC		05.02.07

SCALE
1: 50

AMENDMENTS	DATE	CHECKED BY
B Amendments as per floor plans	31.01.06	
C Detail Amendment	08.05.06	
D Layout Amendment	05.02.07	
H Layout Amendment	06.02.07	

DRAWING No.	REVISION
052/P/081/07	H1

THE McANDREW MARTIN PARTNERSHIP
www.mcandrewmartin.com

PORTSMOUTH	SOUTHAMPTON
TRAFALGAR HOUSE ACORN BUSINESS PARK WORTHINGTON ROAD COSHAM, PORTSMOUTH HAMPSHIRE PO8 3TH TEL 023 9221 0340 FAX 023 9221 0380	TEL 023 8022 1525 CHICHESTER TEL 01243 781432 ISLE OF WIGHT TEL 01983 282246 office@mcandrewmartin.com

CHARTERED SURVEYORS