


This drawing is the property of the McAndrew Martin Partnership and must not be reproduced in part or whole or used for the execution of works without their permission.

All dimensions to be checked on site prior to commencement of any construction works and the McAndrew Martin Partnership notified of any discrepancy via the Supervising Officer.

Figured dimensions are to be used in preference to scaled dimensions.

No deviation from this drawing will be permitted without the express consent of the McAndrew Martin Partnership via the Supervising officer.

All works are to comply with the current edition of the Building Regulations.

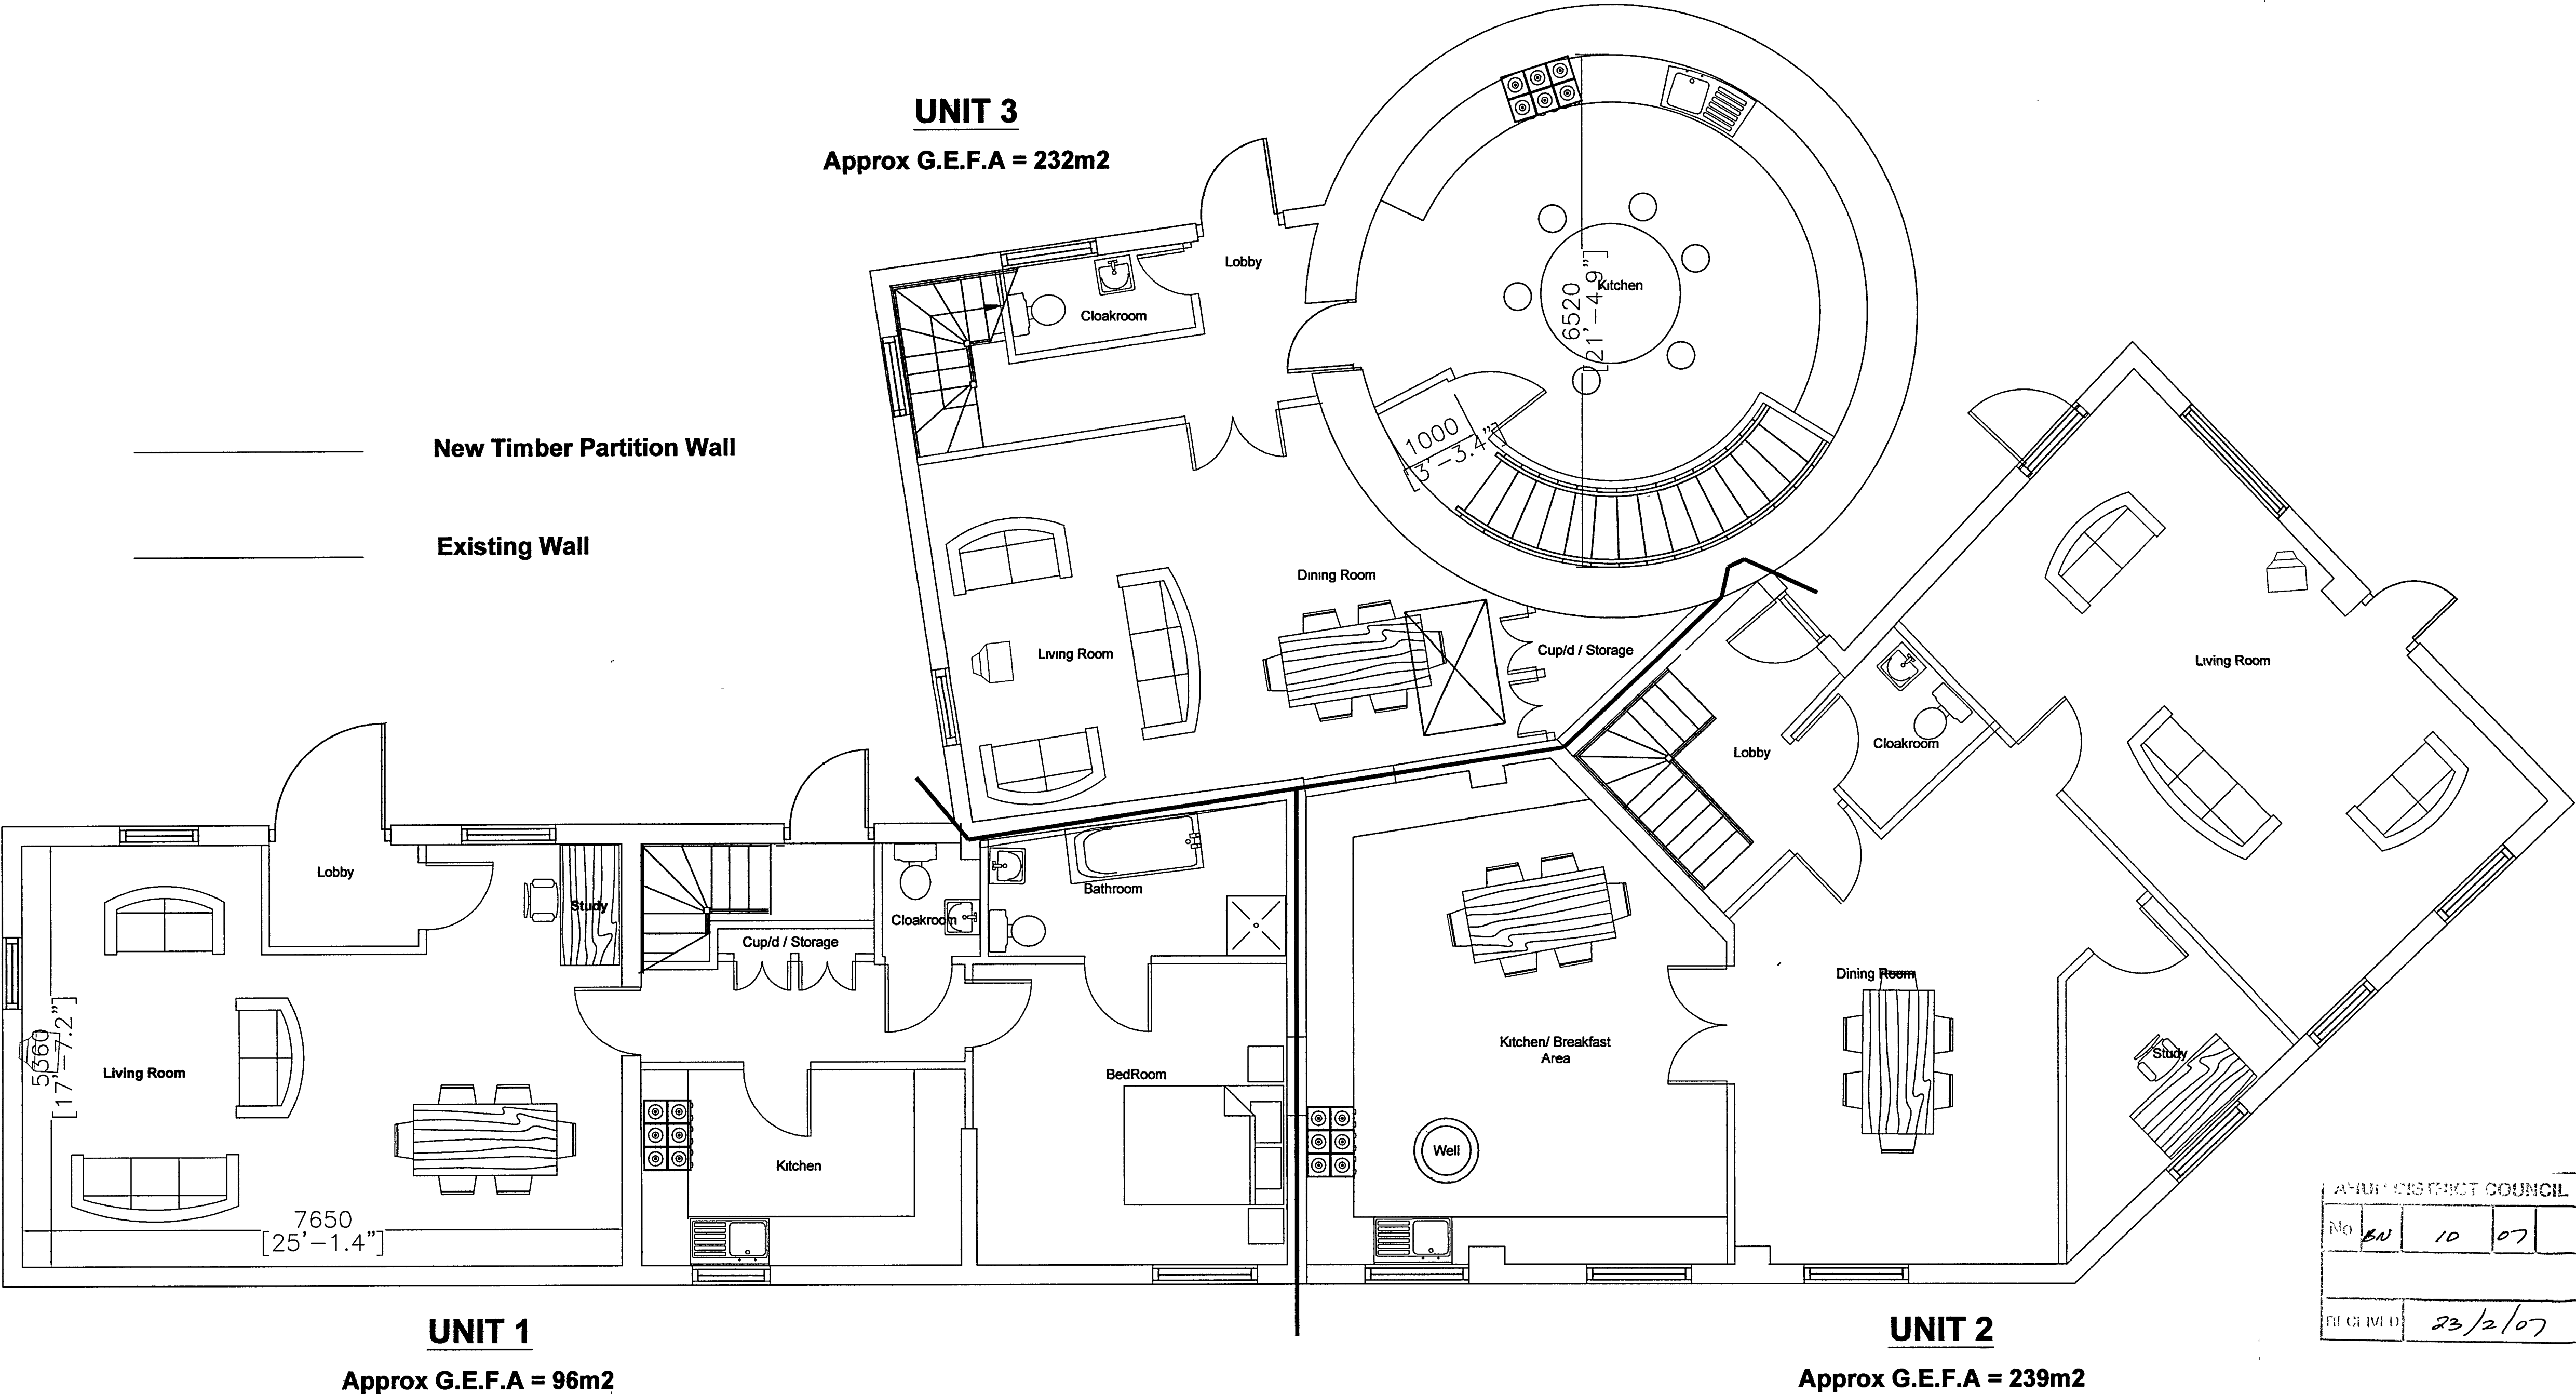

GROUND FLOOR APARTMENT Plan

CLIENT Mr & Mrs B. A. Lee Barnham Windmill Yapton Road Barnham West Sussex		
PROJECT Residential Development Barnham Windmill Yapton Road Barnham West Sussex		
DRAWING TITLE Ground Floor Plans		
DRAWN BY MJC	CHECKED BY	DATE 05.02.07
SCALE 1: 50		
AMENDMENTS B Amendments as per floor plans C Detail Amendment D Layout Amendment	DATE 31.01.08 08.05.06 05.02.07	CHECKED BY
DRAWING No. 052/P/081/06		REVISION D1
 THE McANDREW MARTIN PARTNERSHIP www.mcandrewmartin.com		
PORTSMOUTH TRAPALZAR HOUSE ACORN BUSINESS PARK NORTHARBOUR ROAD COSHAM, PORTSMOUTH HAMPSHIRE PO8 3TH TEL 023 9221 0340 FAX 023 9221 0380	 SOUTHAMPTON TEL 023 8022 1525 CHICHESTER TEL 01243 781432 ISLE OF WIGHT TEL 01963 282246 office@mcandrewmartin.com	
CHARTERED SURVEYORS		