

This drawing is the property of the McAndrew Martin Partnership and must not be reproduced in part or whole or used for the execution of works without their permission.


All dimensions to be checked on site prior to commencement of any construction works and the McAndrew Martin Partnership notified of any discrepancy via the Supervising Officer.

Figured dimensions are to be used in preference to scaled dimensions.


No deviation from this drawing will be permitted without the express consent of the McAndrew Martin Partnership via the Supervising officer.

All works are to comply with the current edition of the Building Regulations.


- (1) Roof – Salvaged clay peg tiles to match existing Mill Buildings
- (2) Walls – Wannen edge board sawn
- (3) Brick Plinth – Salvaged face bricks to match Mill building
- (4) Exposed Oak timber frame to form cart type garaging

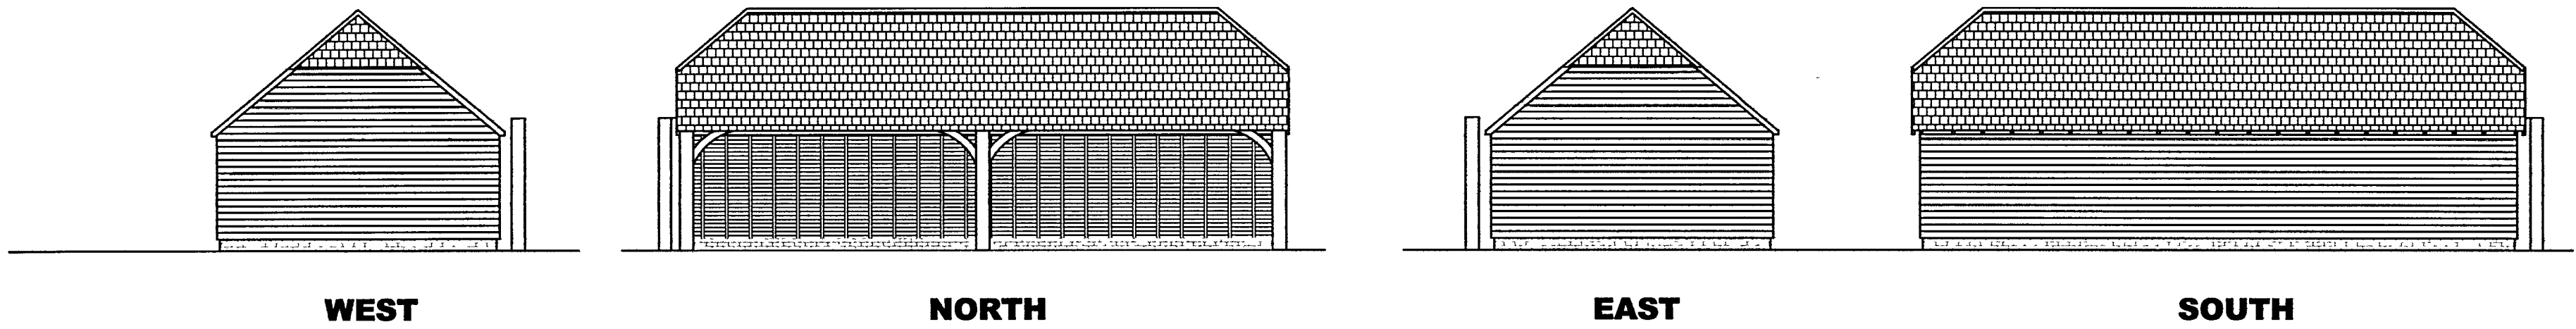


OAK FRAMED 4 BAY GARAGE
ELEVATIONS (1: 100)

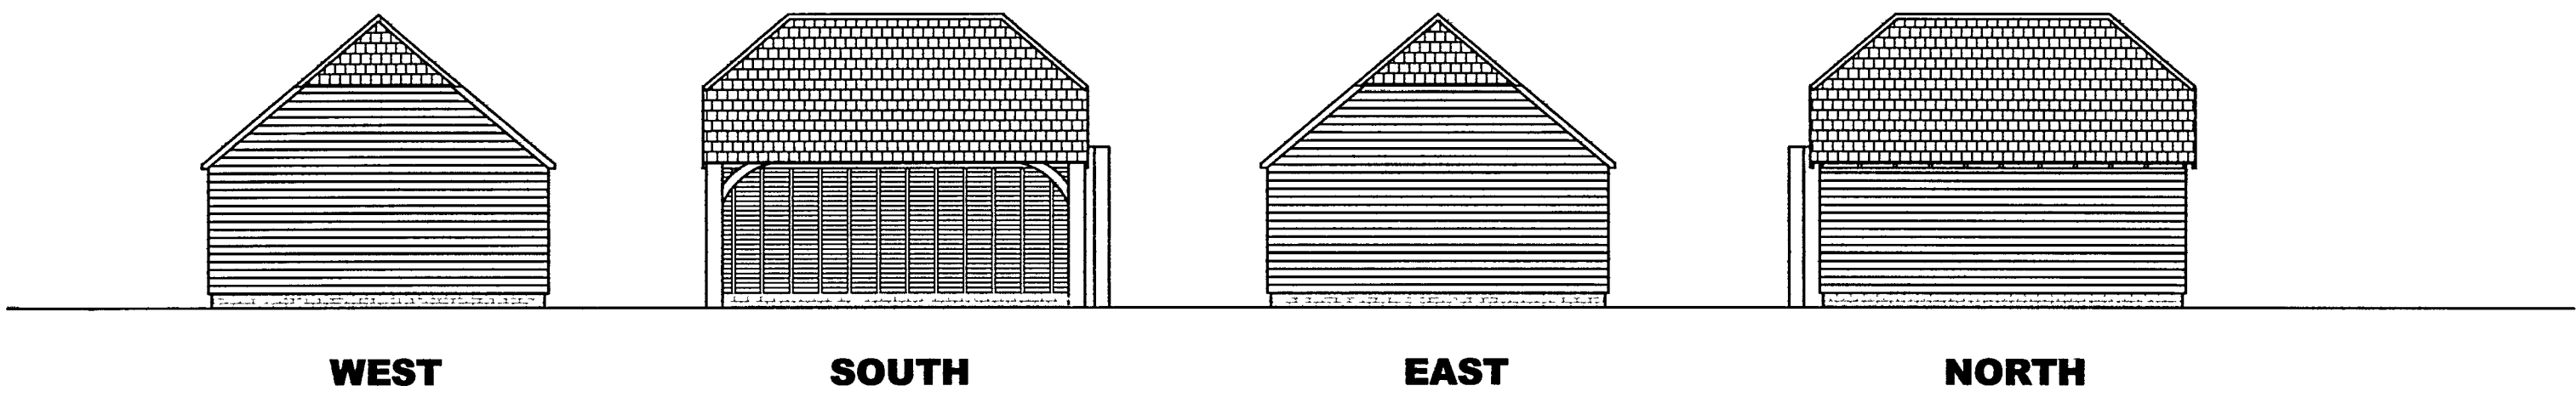

OAK FRAMED 2 BAY GARAGE
ELEVATIONS (1: 100)

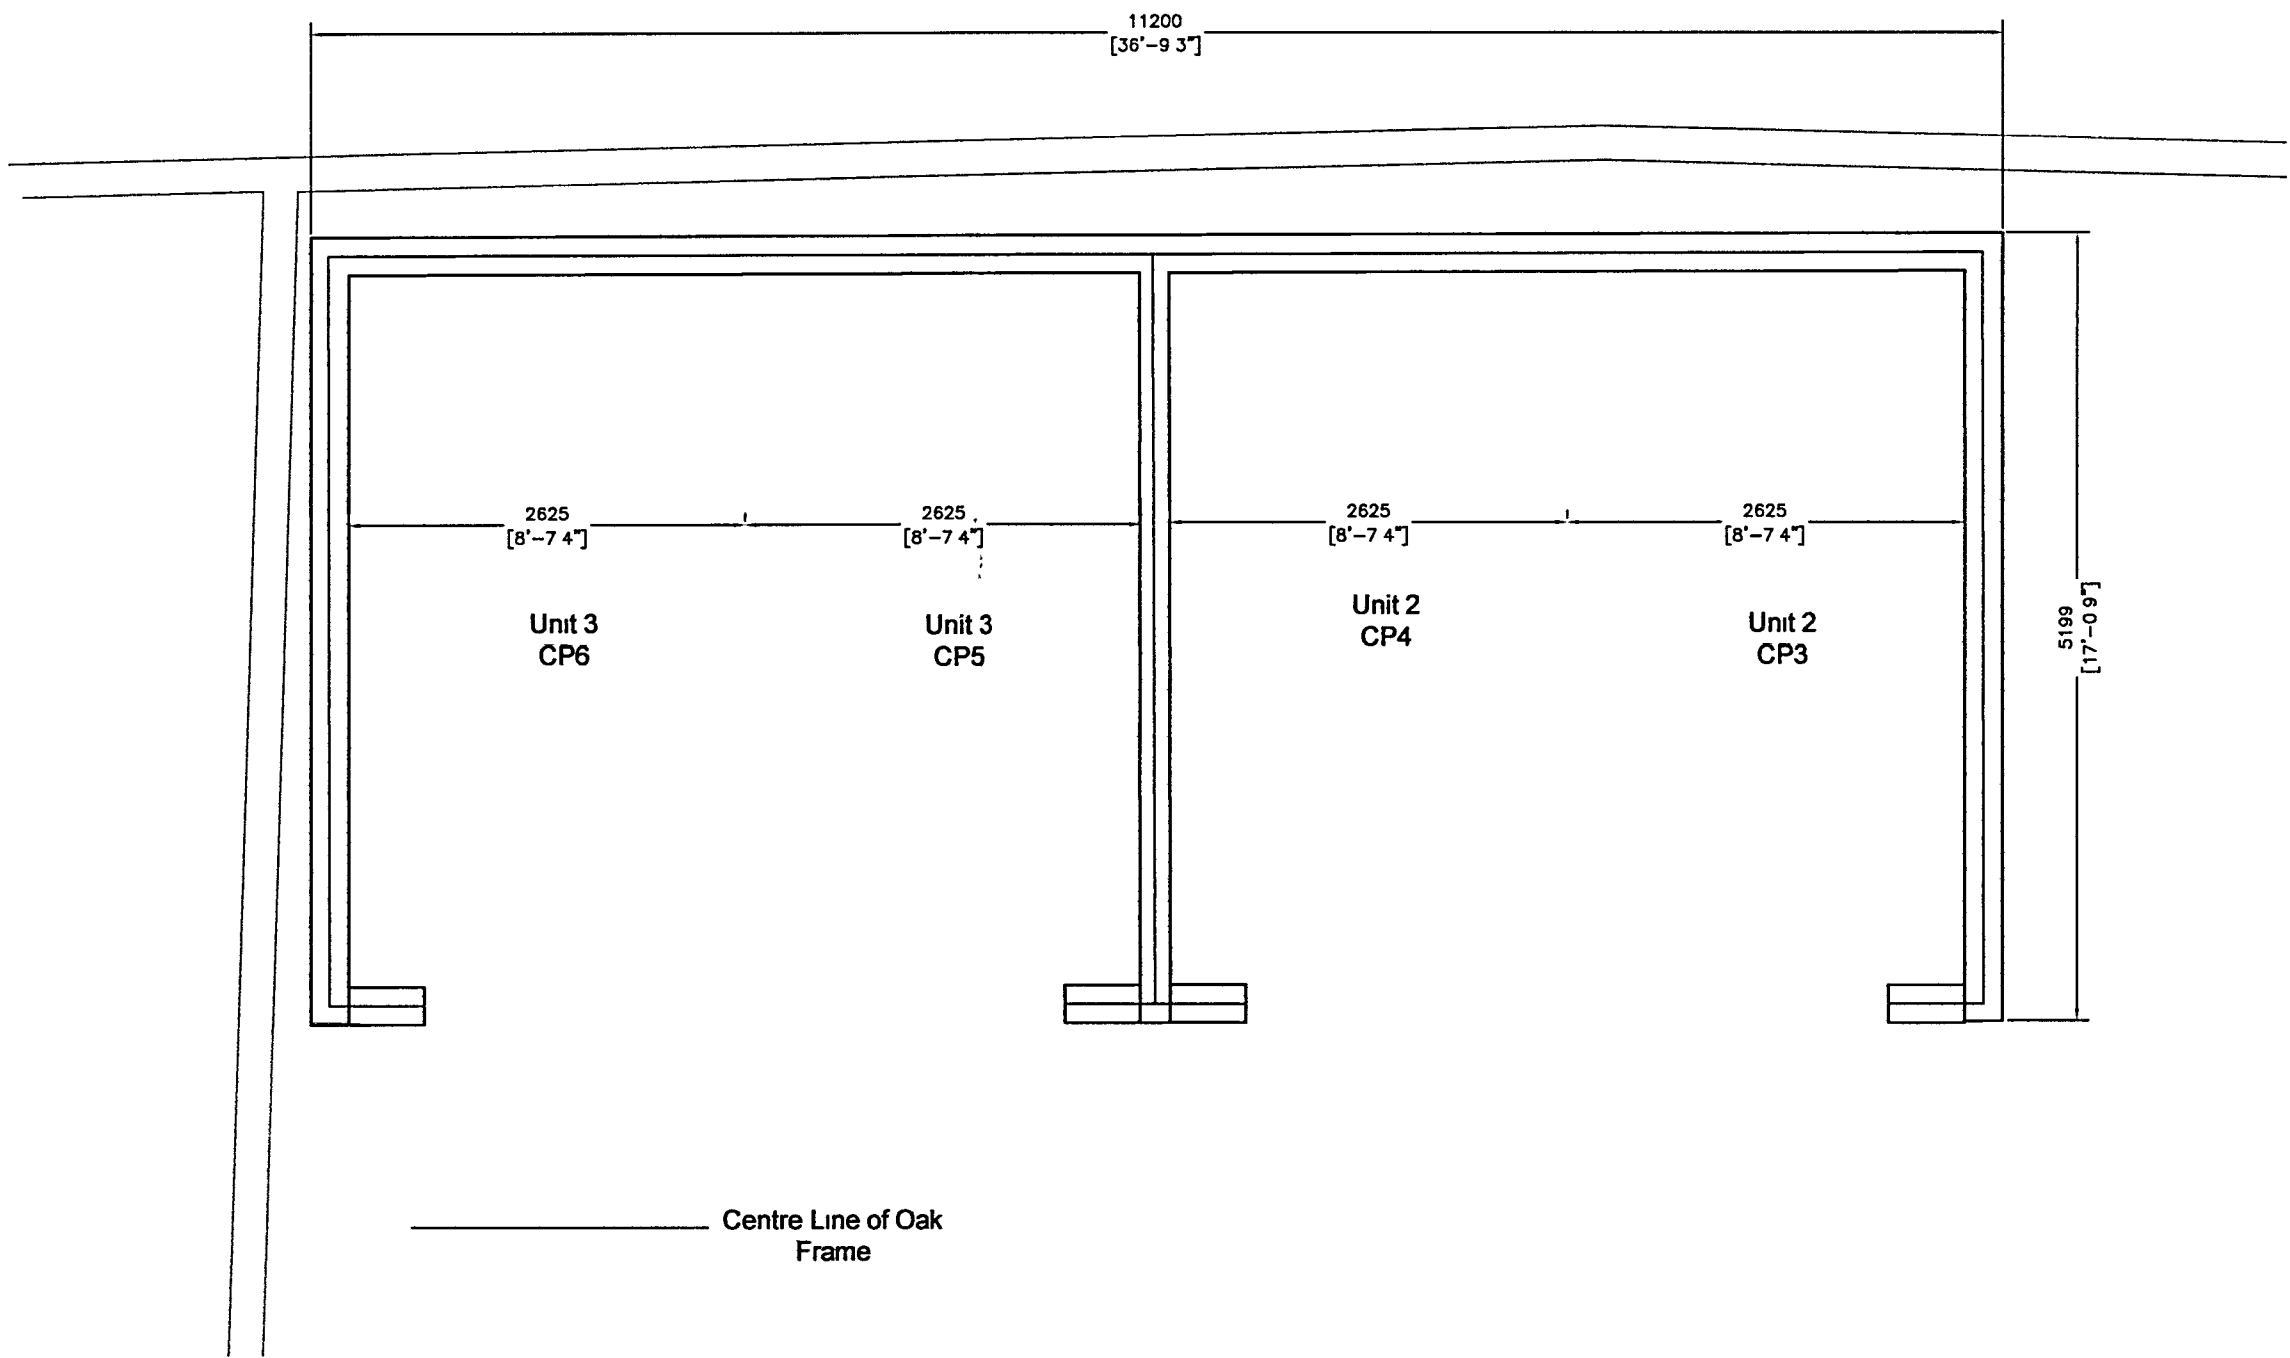

4 BAY GARAGE (1: 50)

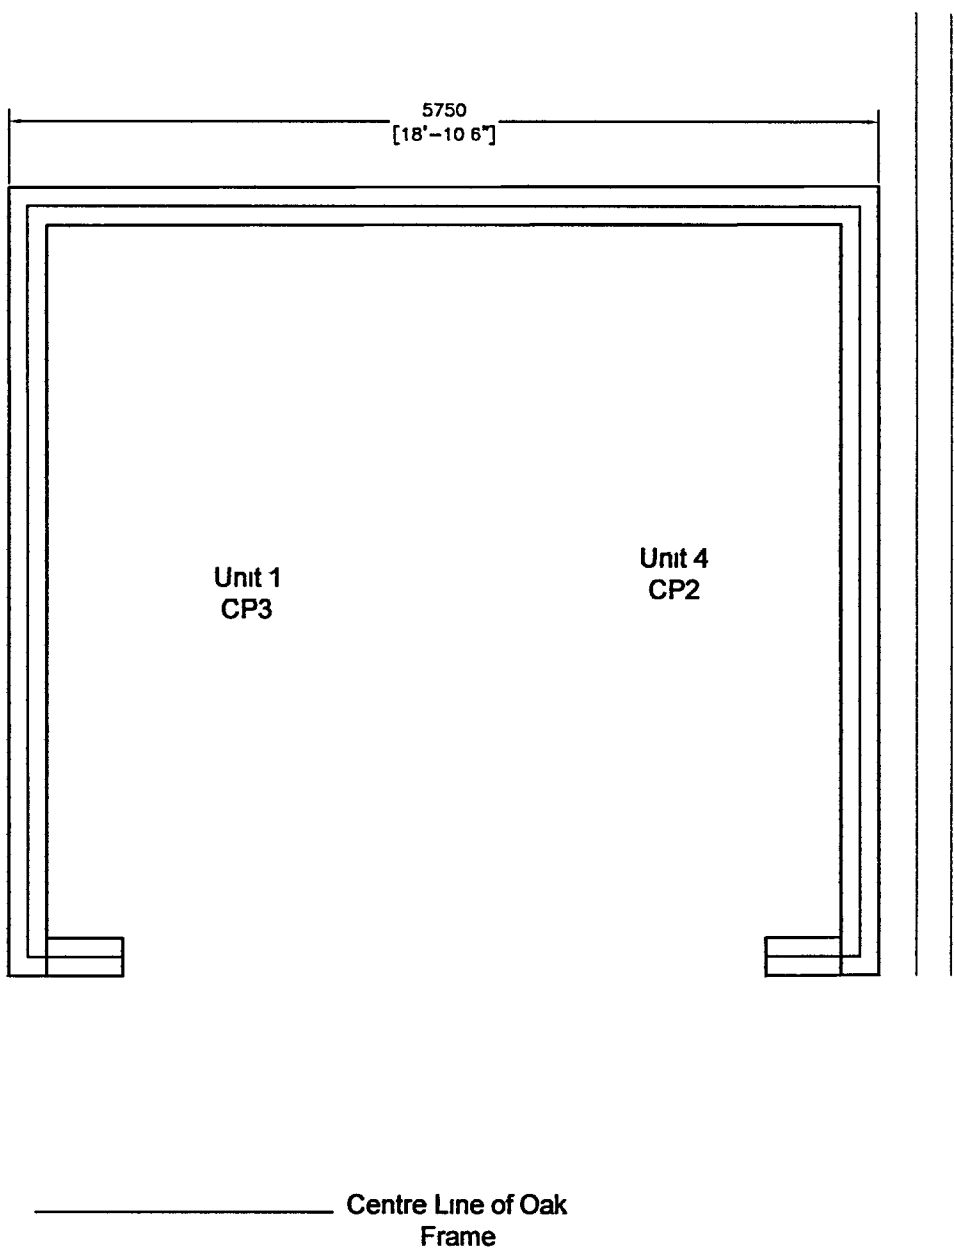

2 BAY GARAGE (1: 50)

ARUN DISTRICT COUNCIL

No.	BN	10	07
RECEIVED	23/2/07		

CLIENT Mr & Mrs B A Lee Barnham Mill Yapton Road Barnham West Sussex		
PROJECT Residential Development Barnham Mill Yapton Road Barnham West Sussex		
DRAWING TITLE 2 and 4 Bay Garage Floor Plans and Elevations		
DRAWN BY MJC	CHECKED BY	DATE 05.02.07
SCALE 1: 50 & 1: 100		
AMENDMENTS B Layout Amendment	DATE 05.02.07	CHECKED BY
DRAWING No. 052/P/081/12	REVISION B1	
 THE McANDREW MARTIN PARTNERSHIP www.mcandrewmartin.com		
PORTSMOUTH TRAFALGAR HOUSE ACORN BUSINESS PARK NORTHARBOUR ROAD COSHAM, PORTSMOUTH HAMPSHIRE PO6 3TH TEL 023 9221 0340 FAX 023 9221 0390	 ISLE OF WIGHT TEL 01983 282246 office@mcandrewmartin.com	SOUTHAMPTON TEL 023 8022 1525 CHICHESTER TEL 01243 761432
CHARTERED SURVEYORS		