

NOTES

This drawing is the property of the McAndrew Martin Partnership and must not be reproduced in part or whole or used for the execution of works without their permission.



All dimensions to be checked on site prior to commencement of any construction works and the McAndrew Martin Partnership notified of any discrepancy via the Supervising Officer.

Figured dimensions are to be used in preference to scaled dimensions.


No deviation from this drawing will be permitted without the express consent of the McAndrew Martin Partnership via the Supervising officer.

All works are to comply with the current edition of the Building Regulations.


ARUN DISTRICT COUNCIL	
No.	23/70
SUBSTITUTION	
RECEIVED	23/70

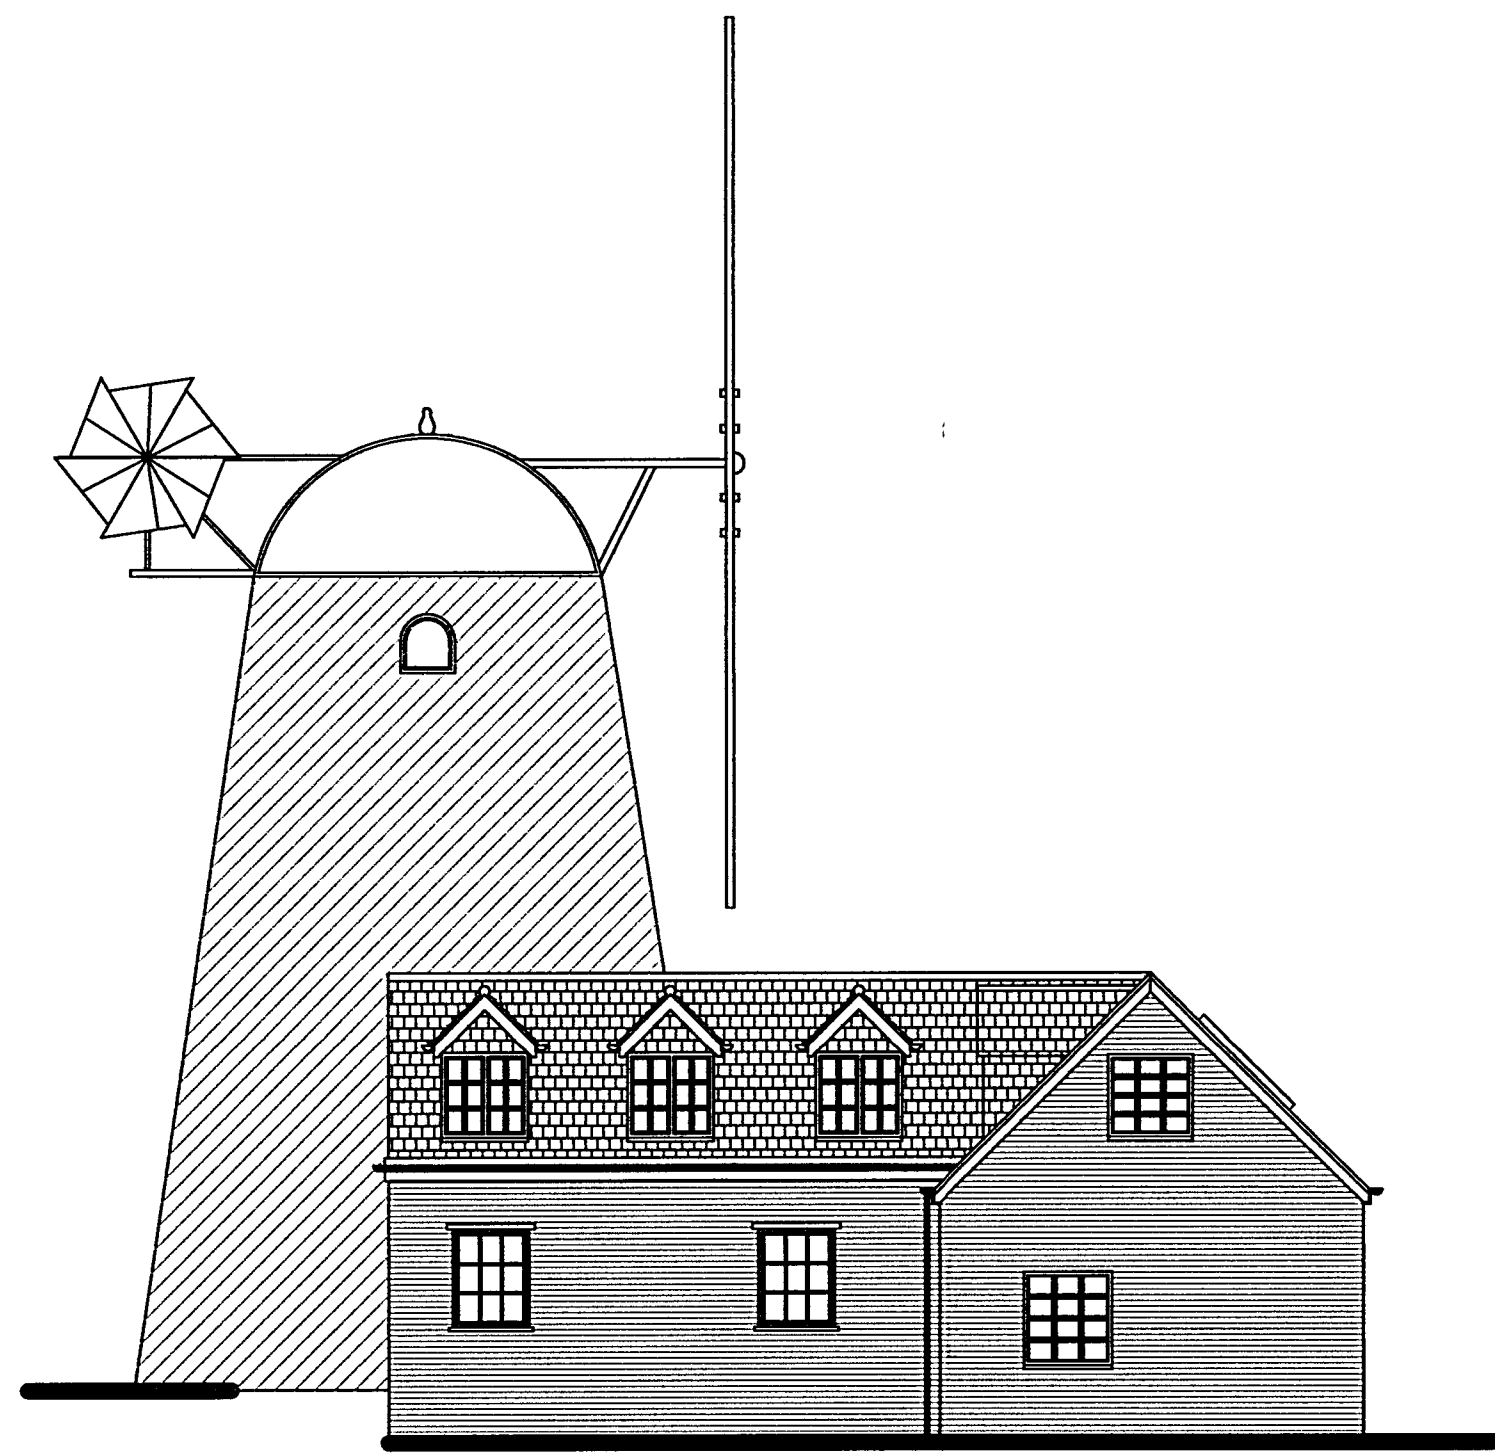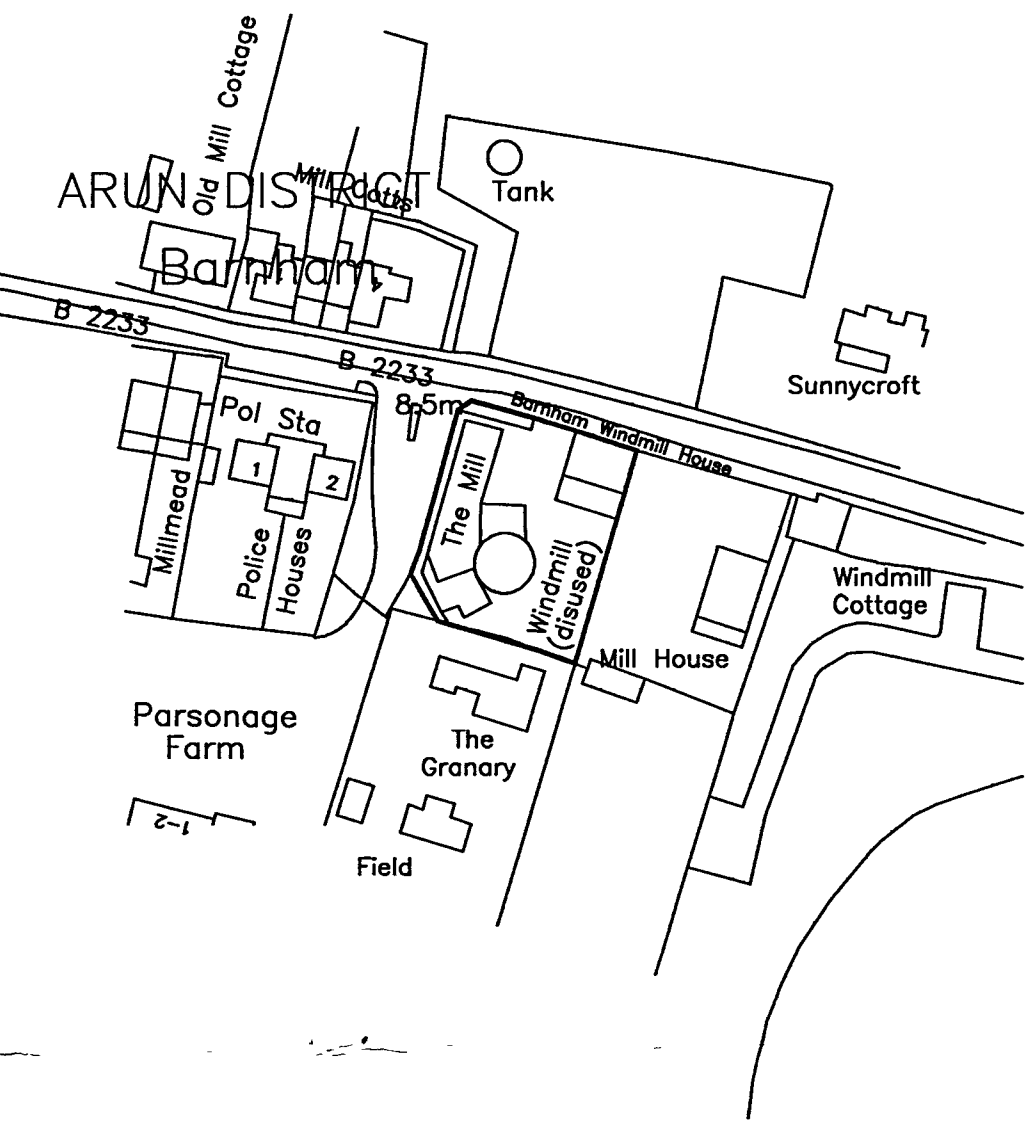


SOUTH ELEVATION
(1: 100)

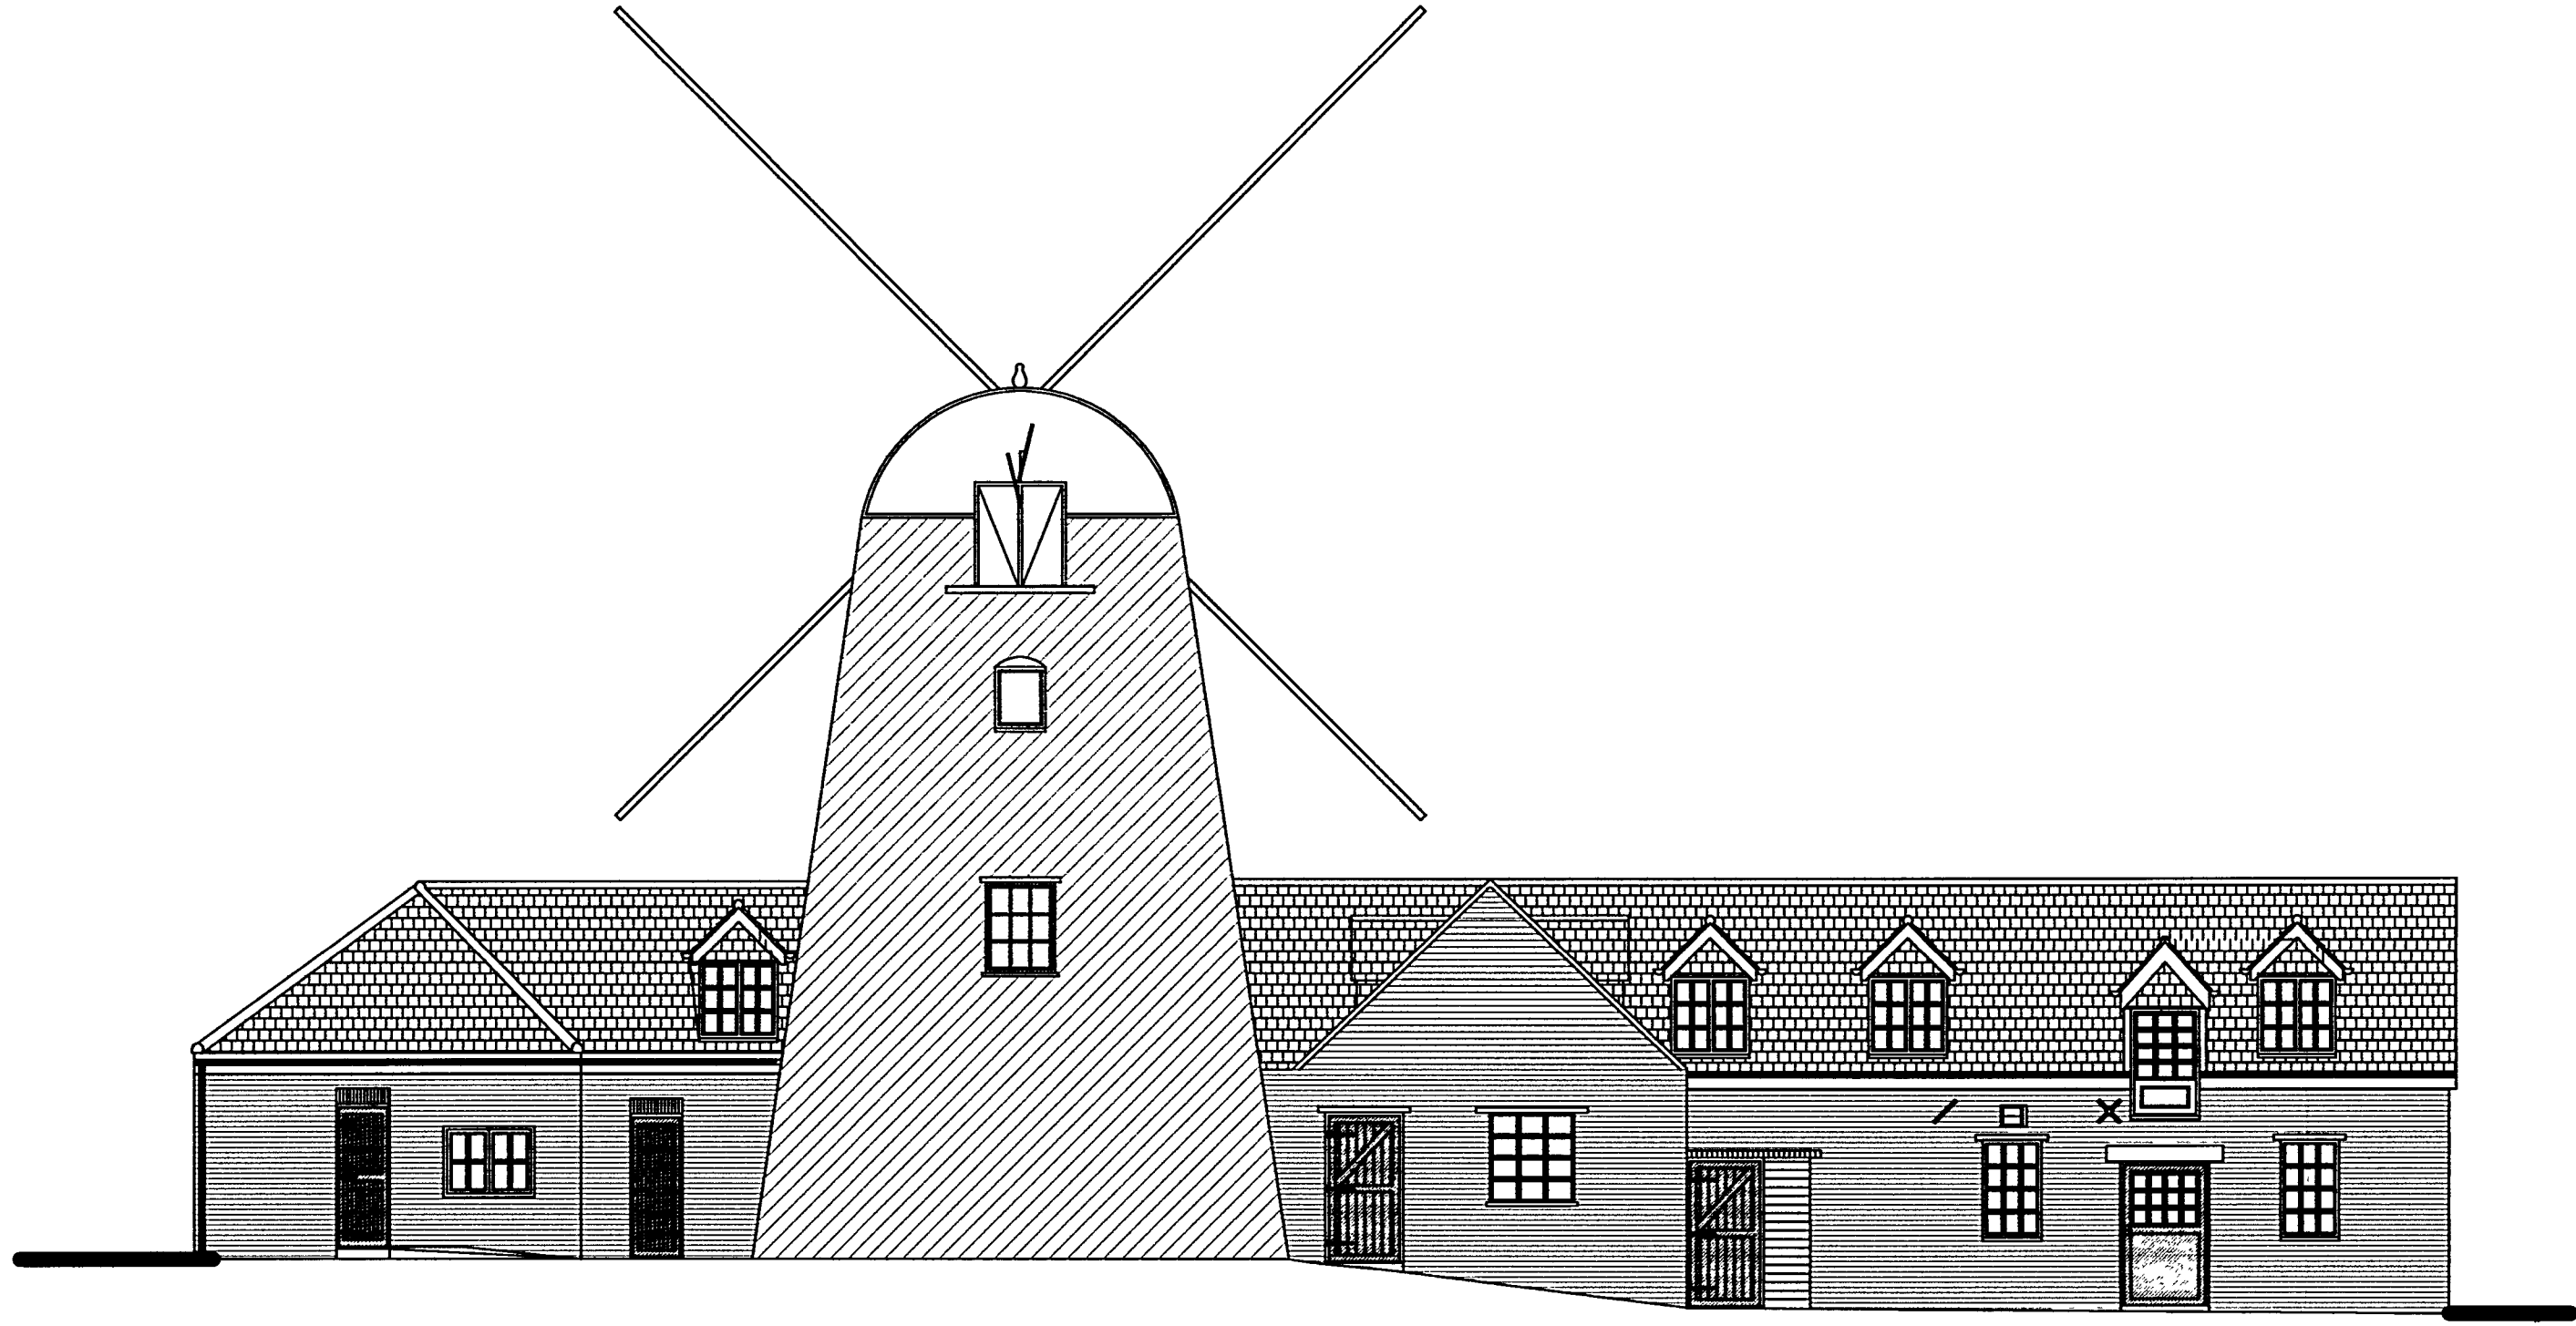

EAST ELEVATION
(1: 100)

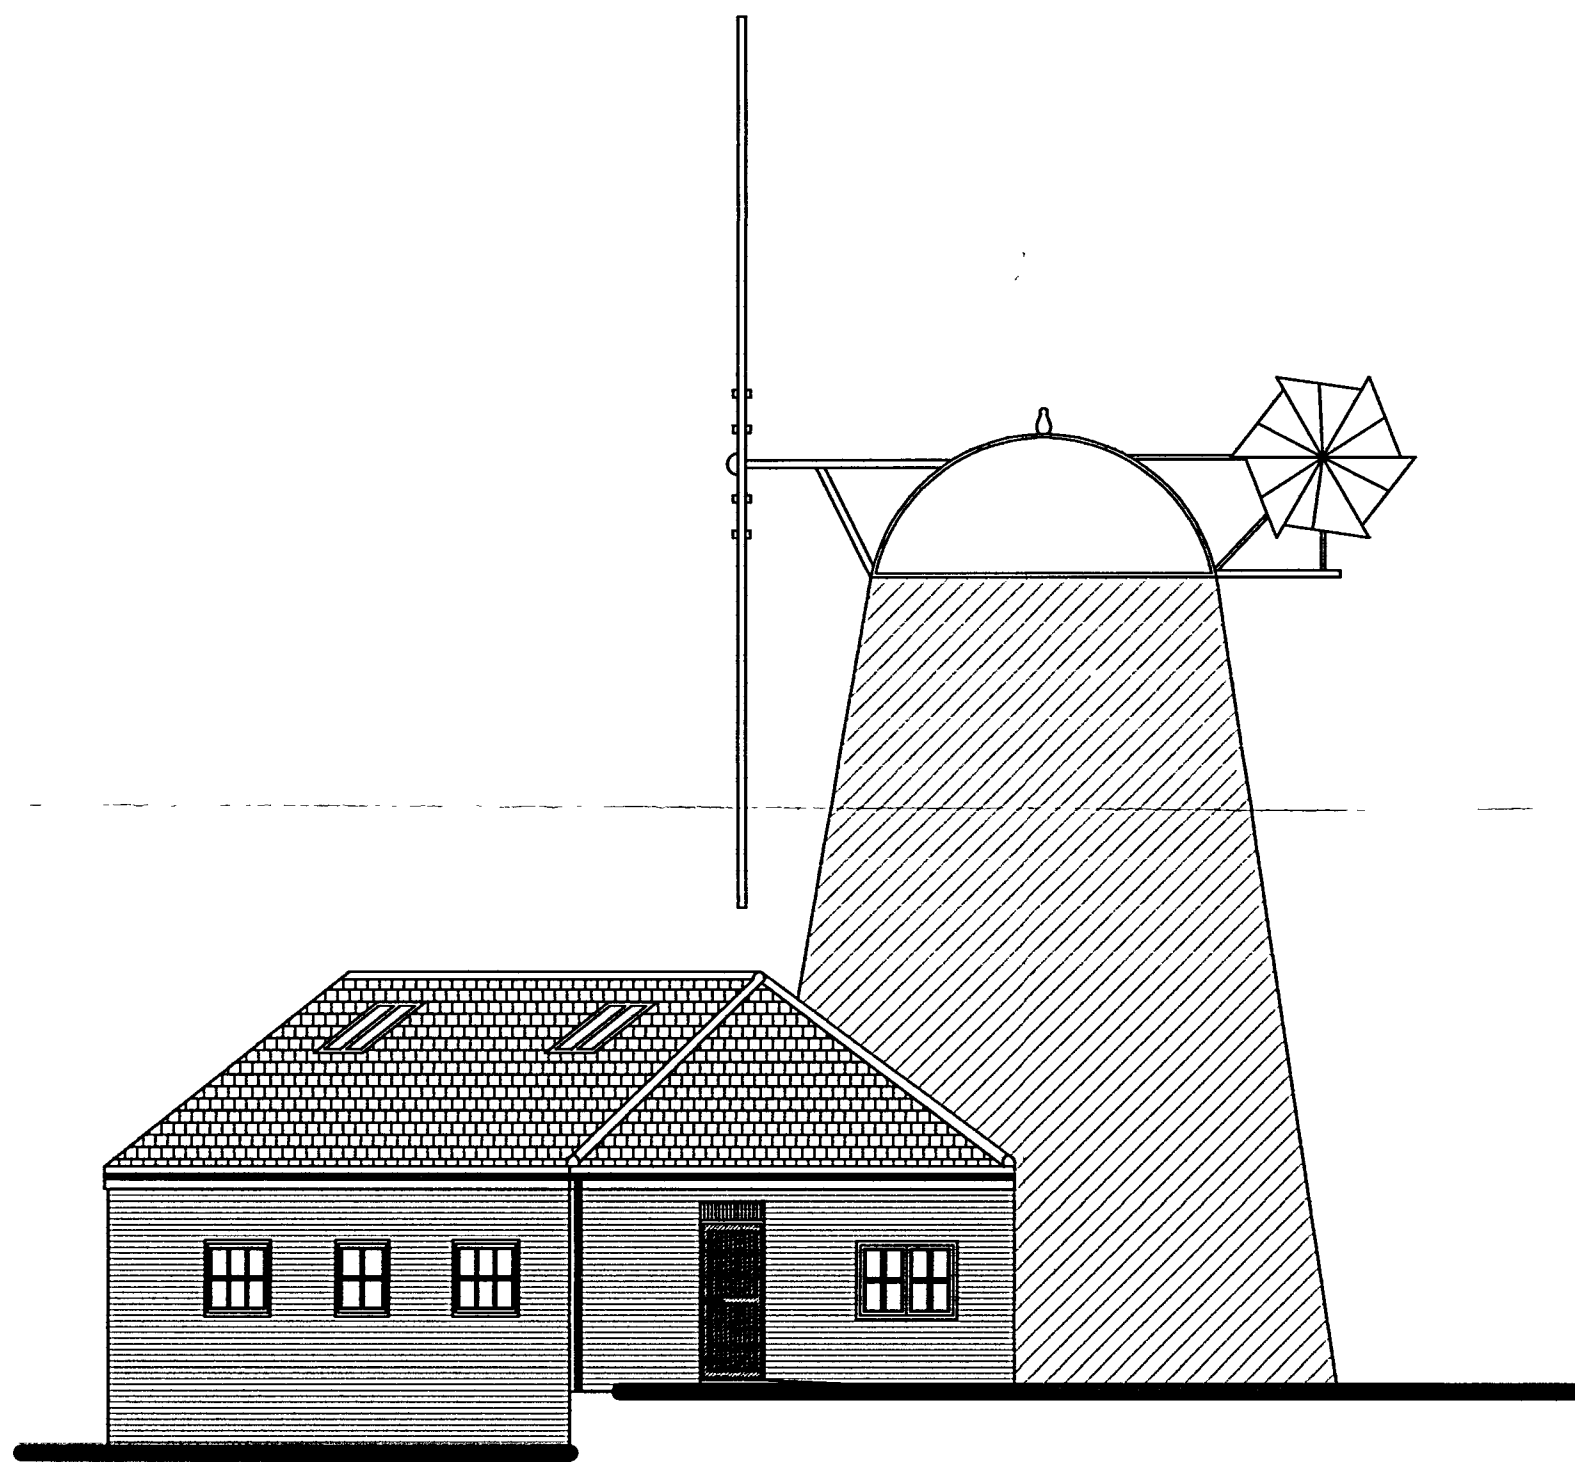

SOUTH EAST ELEVATION
(1: 100)

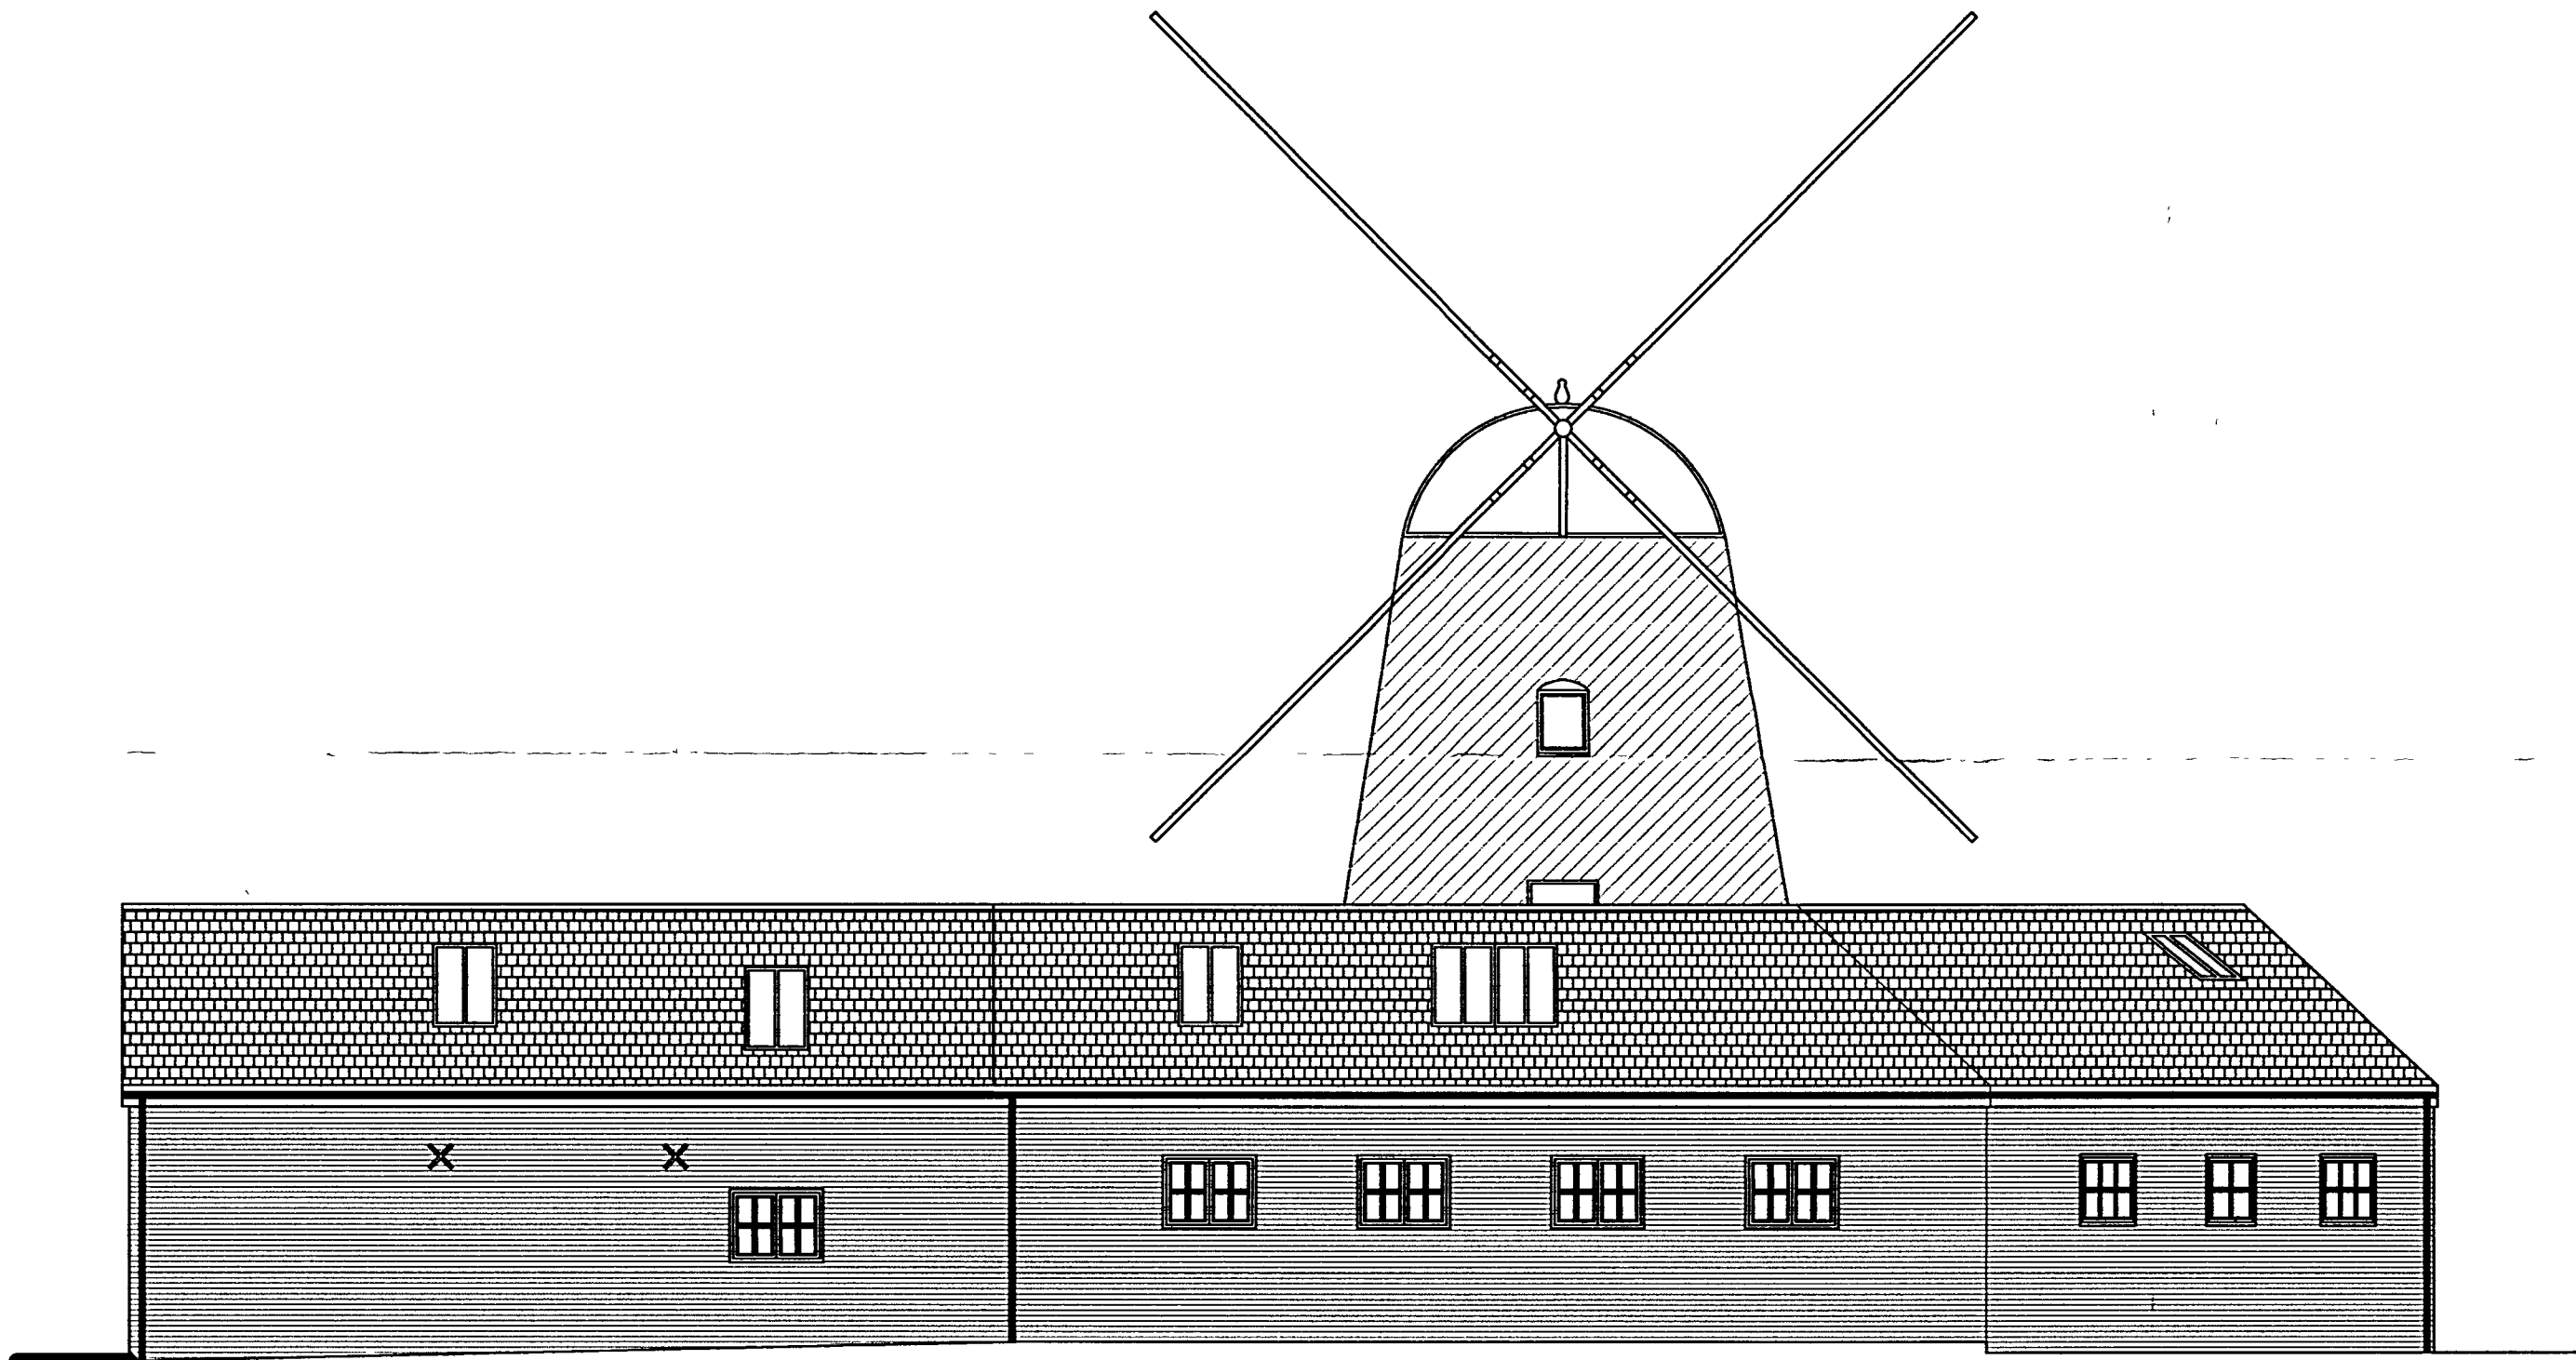

WEST ELEVATION
(1: 100)

CLIENT
Mr & Mrs B. A. Lee
Barnham Windmill
Yapton Road
Barnham
West Sussex

PROJECT
Residential Development
Barnham Windmill
Yapton Road
Barnham
West Sussex

DRAWING TITLE
Elevations

DRAWN BY MJC	CHECKED BY	DATE 05.02.07
------------------------	-------------------	-------------------------

SCALE
1:100 & 1:1250

AMENDMENTS	DATE	CHECKED BY
B Amendments as per floor plans	31.01.06	
C Detail Amendment	08.05.06	
D Detail Amendment	05.02.07	
E Detail Amendment	04.07.07	
F Detail Amendment	19.07.07	

DRAWING No. 052/P/081/04	REVISION F1
------------------------------------	-----------------------

THE McANDREW MARTIN
PARTNERSHIP
www.mcandrewmartin.com

PORTSMOUTH TRAFALGAR HOUSE ACORN BUSINESS PARK NORTHARBOUR ROAD COSHAM, PORTSMOUTH HAMPSHIRE PO6 3TH TEL. 023 9221 0340 FAX 023 9221 0390	SOUTHAMPTON TEL. 023 8022 1525 CHICHESTER TEL. 01243 781432 ISLE OF WIGHT TEL. 01983 282246 office@mcandrewmartin.com
---	--

CHARTERED SURVEYORS