

NOTES



This drawing is the property of the McAndrew Martin Partnership and must not be reproduced in part or whole or used for the execution of works without their permission.

All dimensions to be checked on site prior to commencement of any construction works and the McAndrew Martin Partnership notified of any discrepancy via the Supervising Officer.


Figured dimensions are to be used in preference to scaled dimensions.

No deviation from this drawing will be permitted without the express consent of the McAndrew Martin Partnership via the Supervising officer.


All works are to comply with the current edition of the Building Regulations.

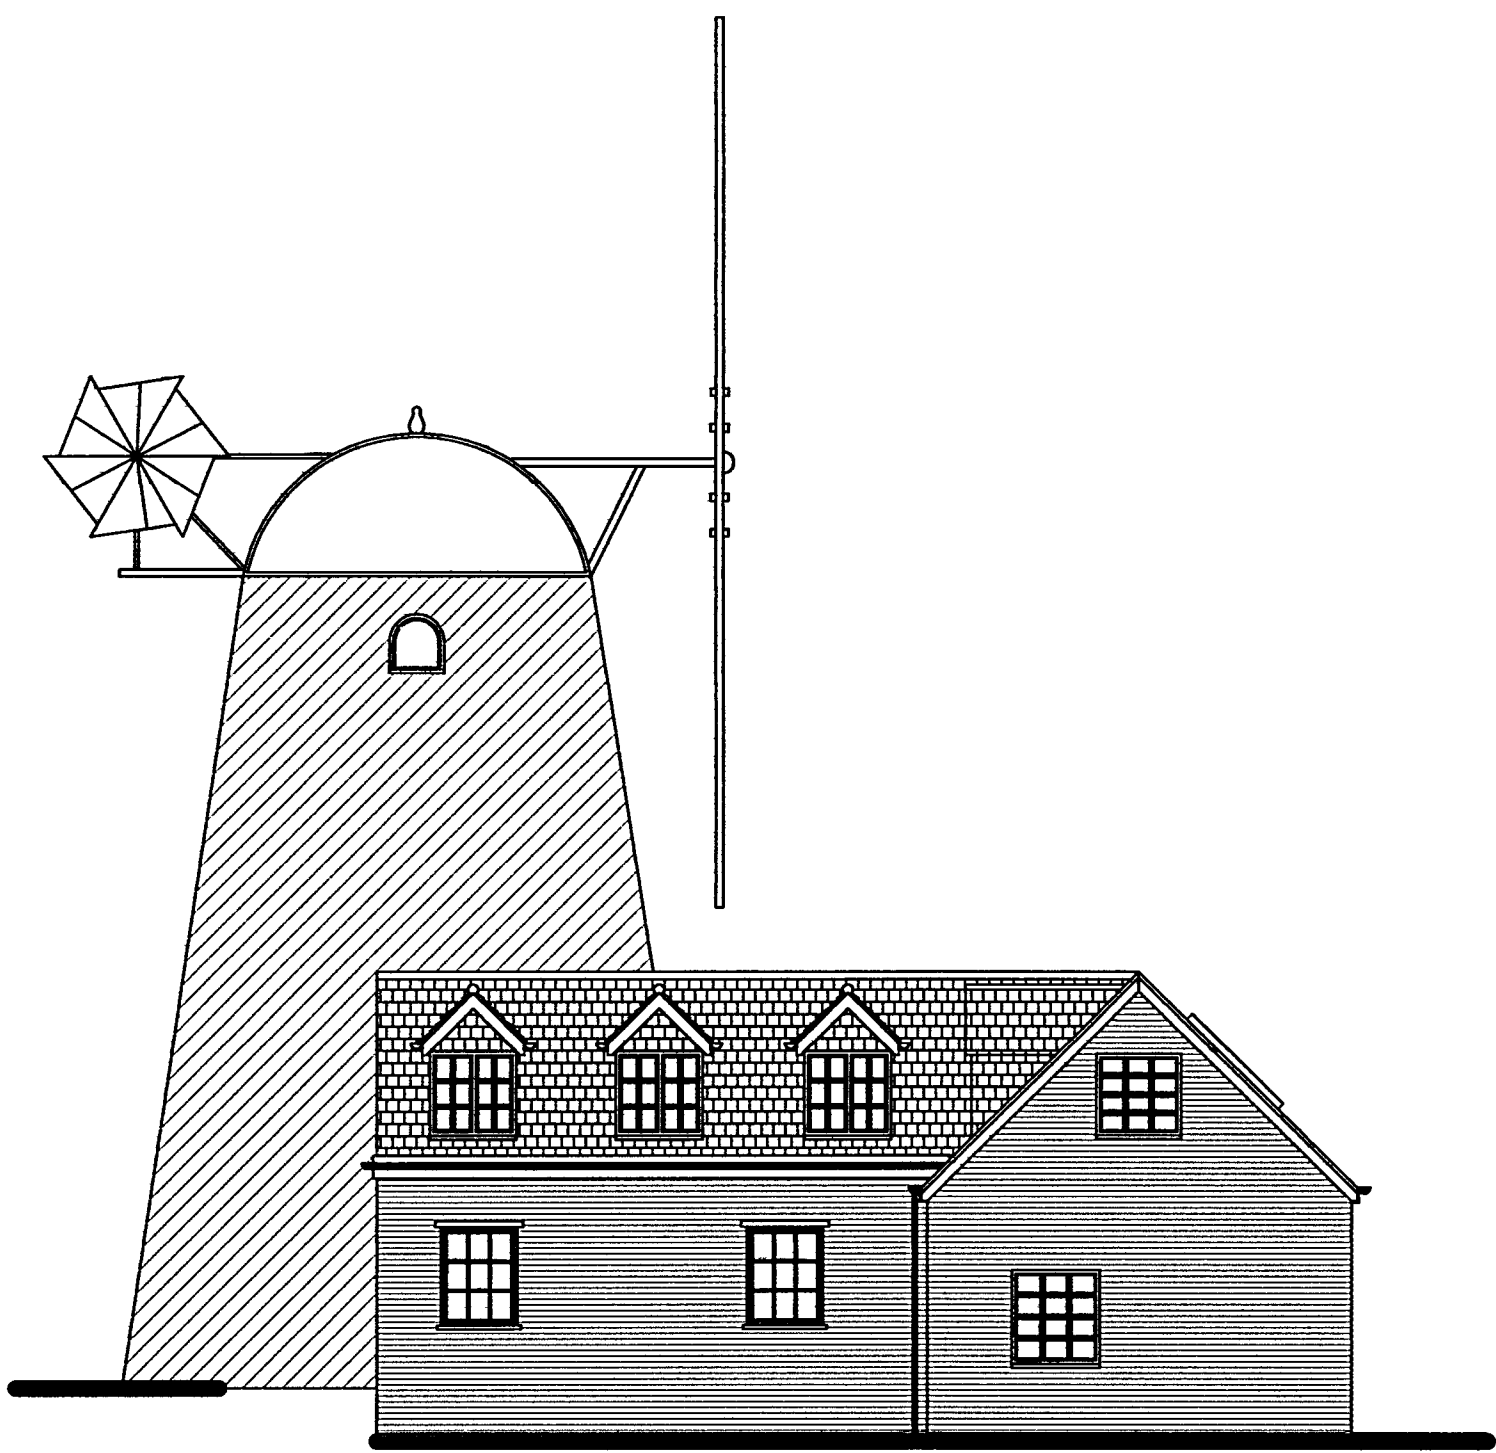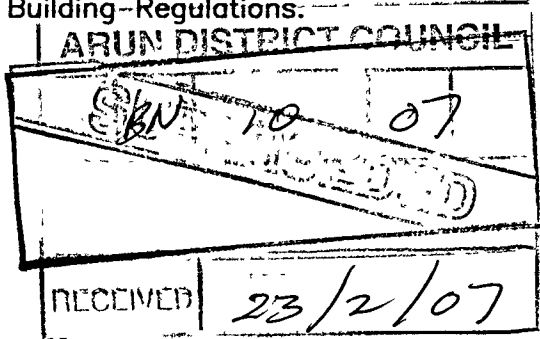


SOUTH ELEVATION
(1: 100)

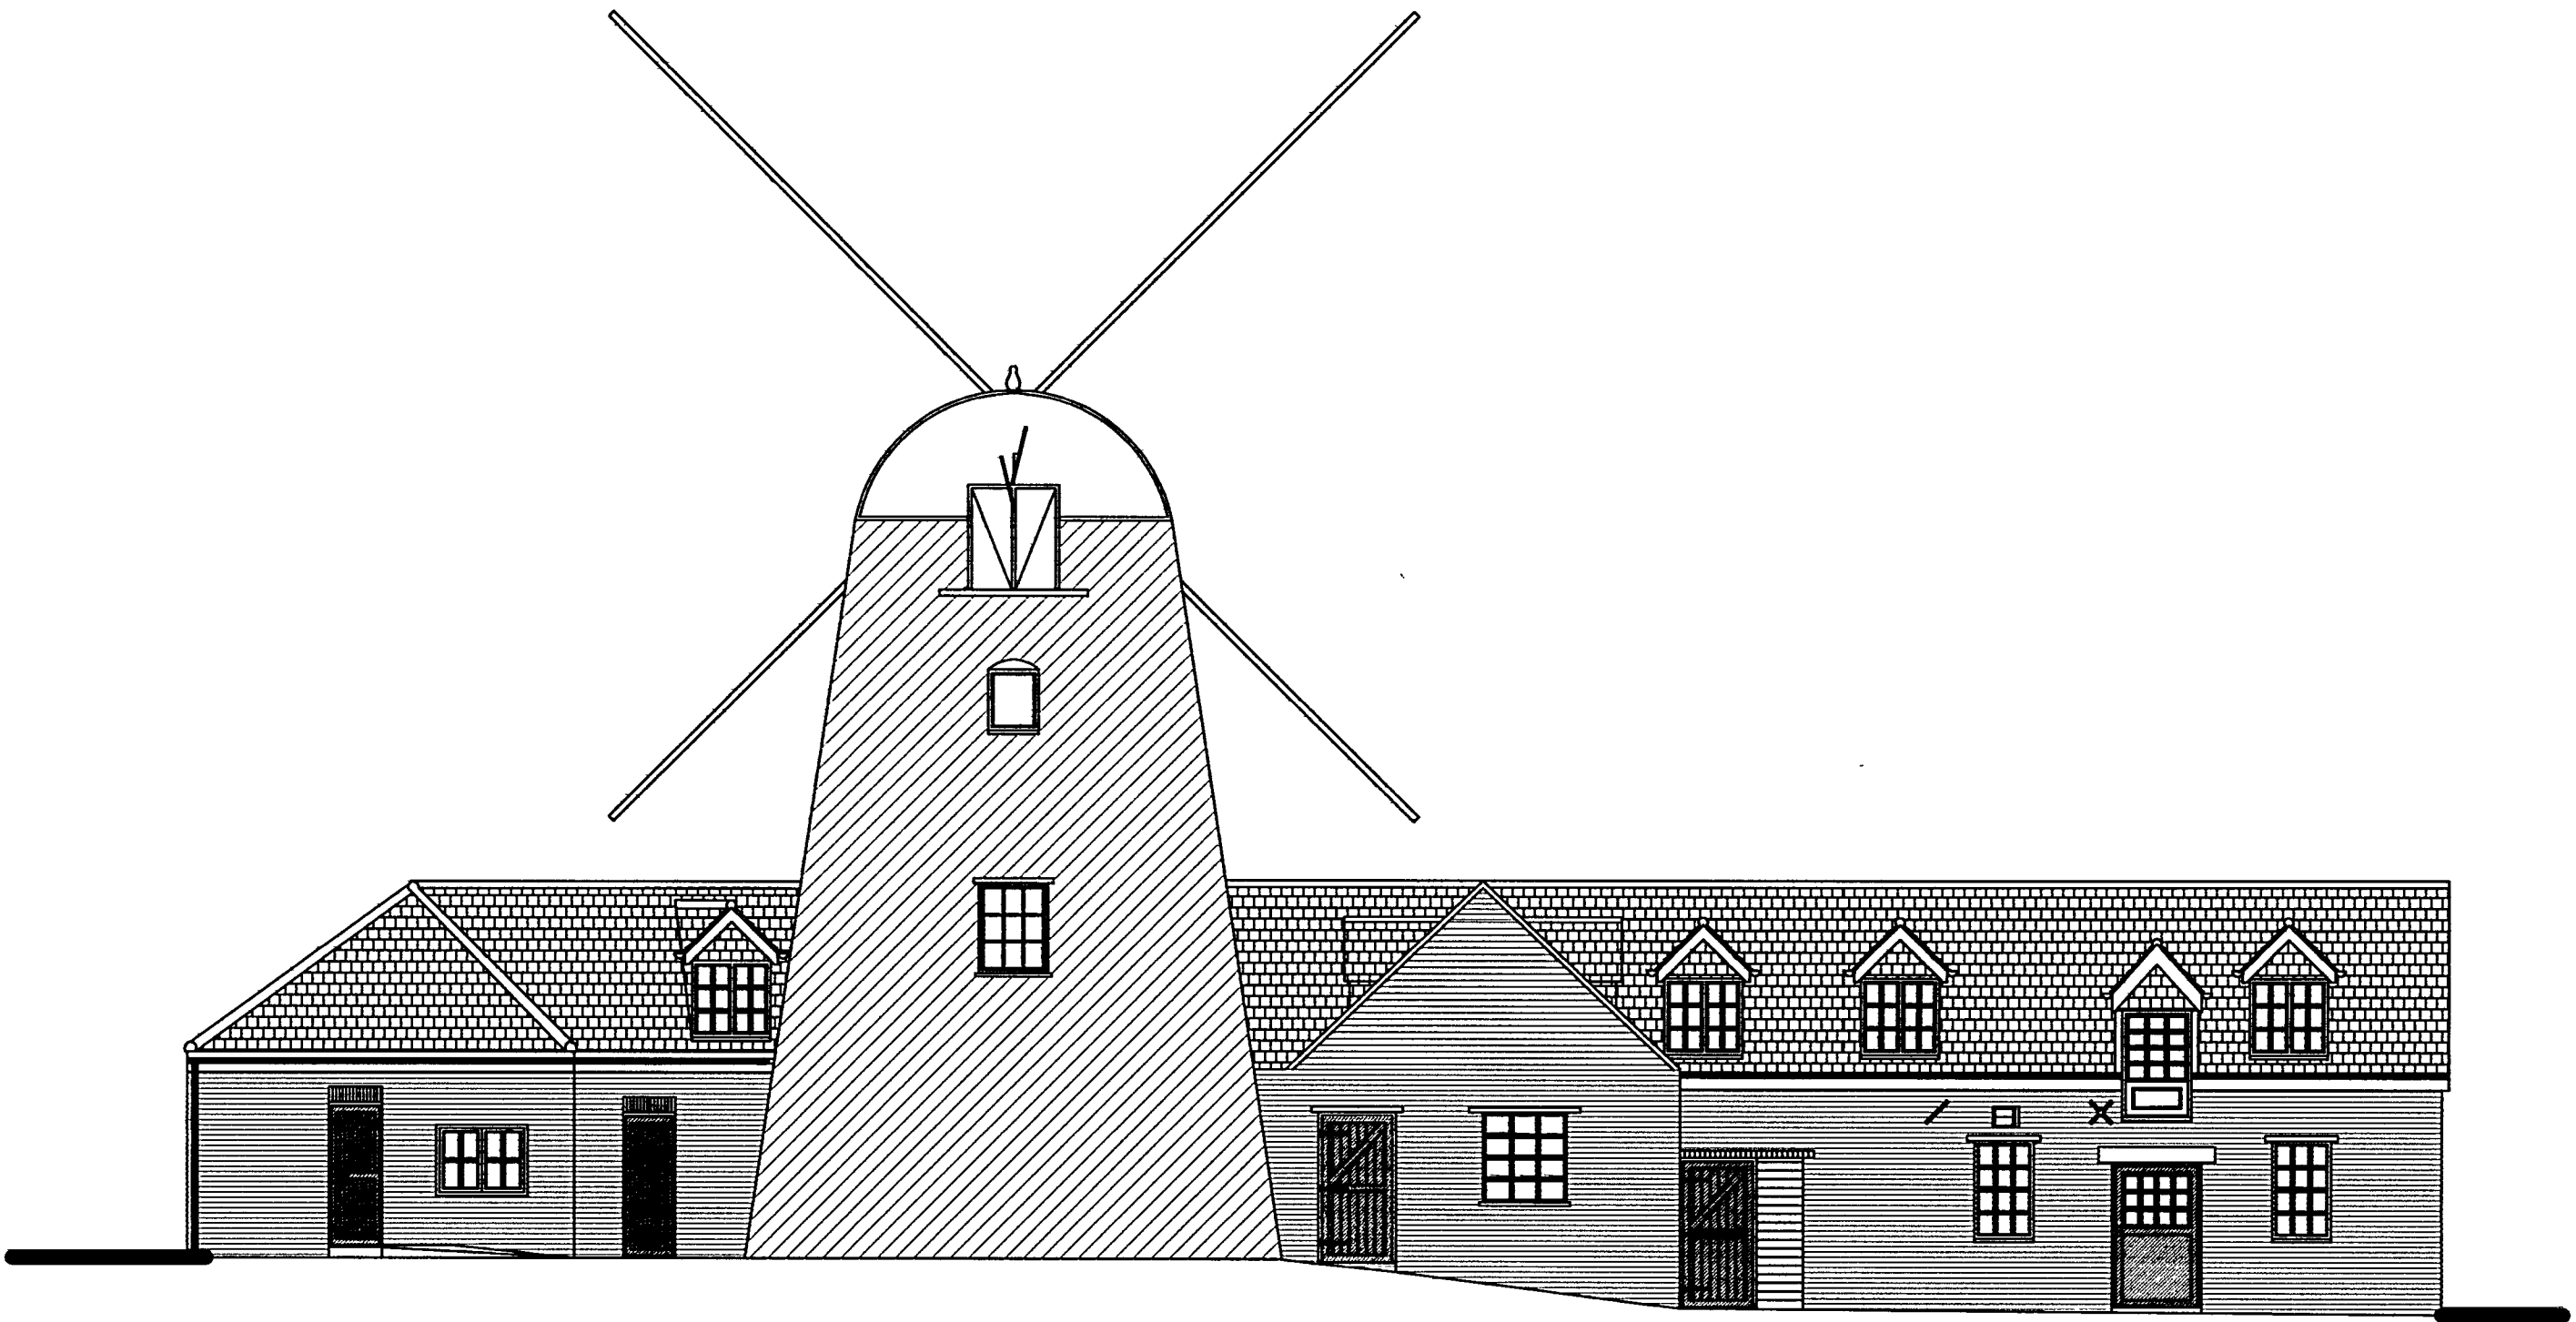

EAST ELEVATION
(1: 100)

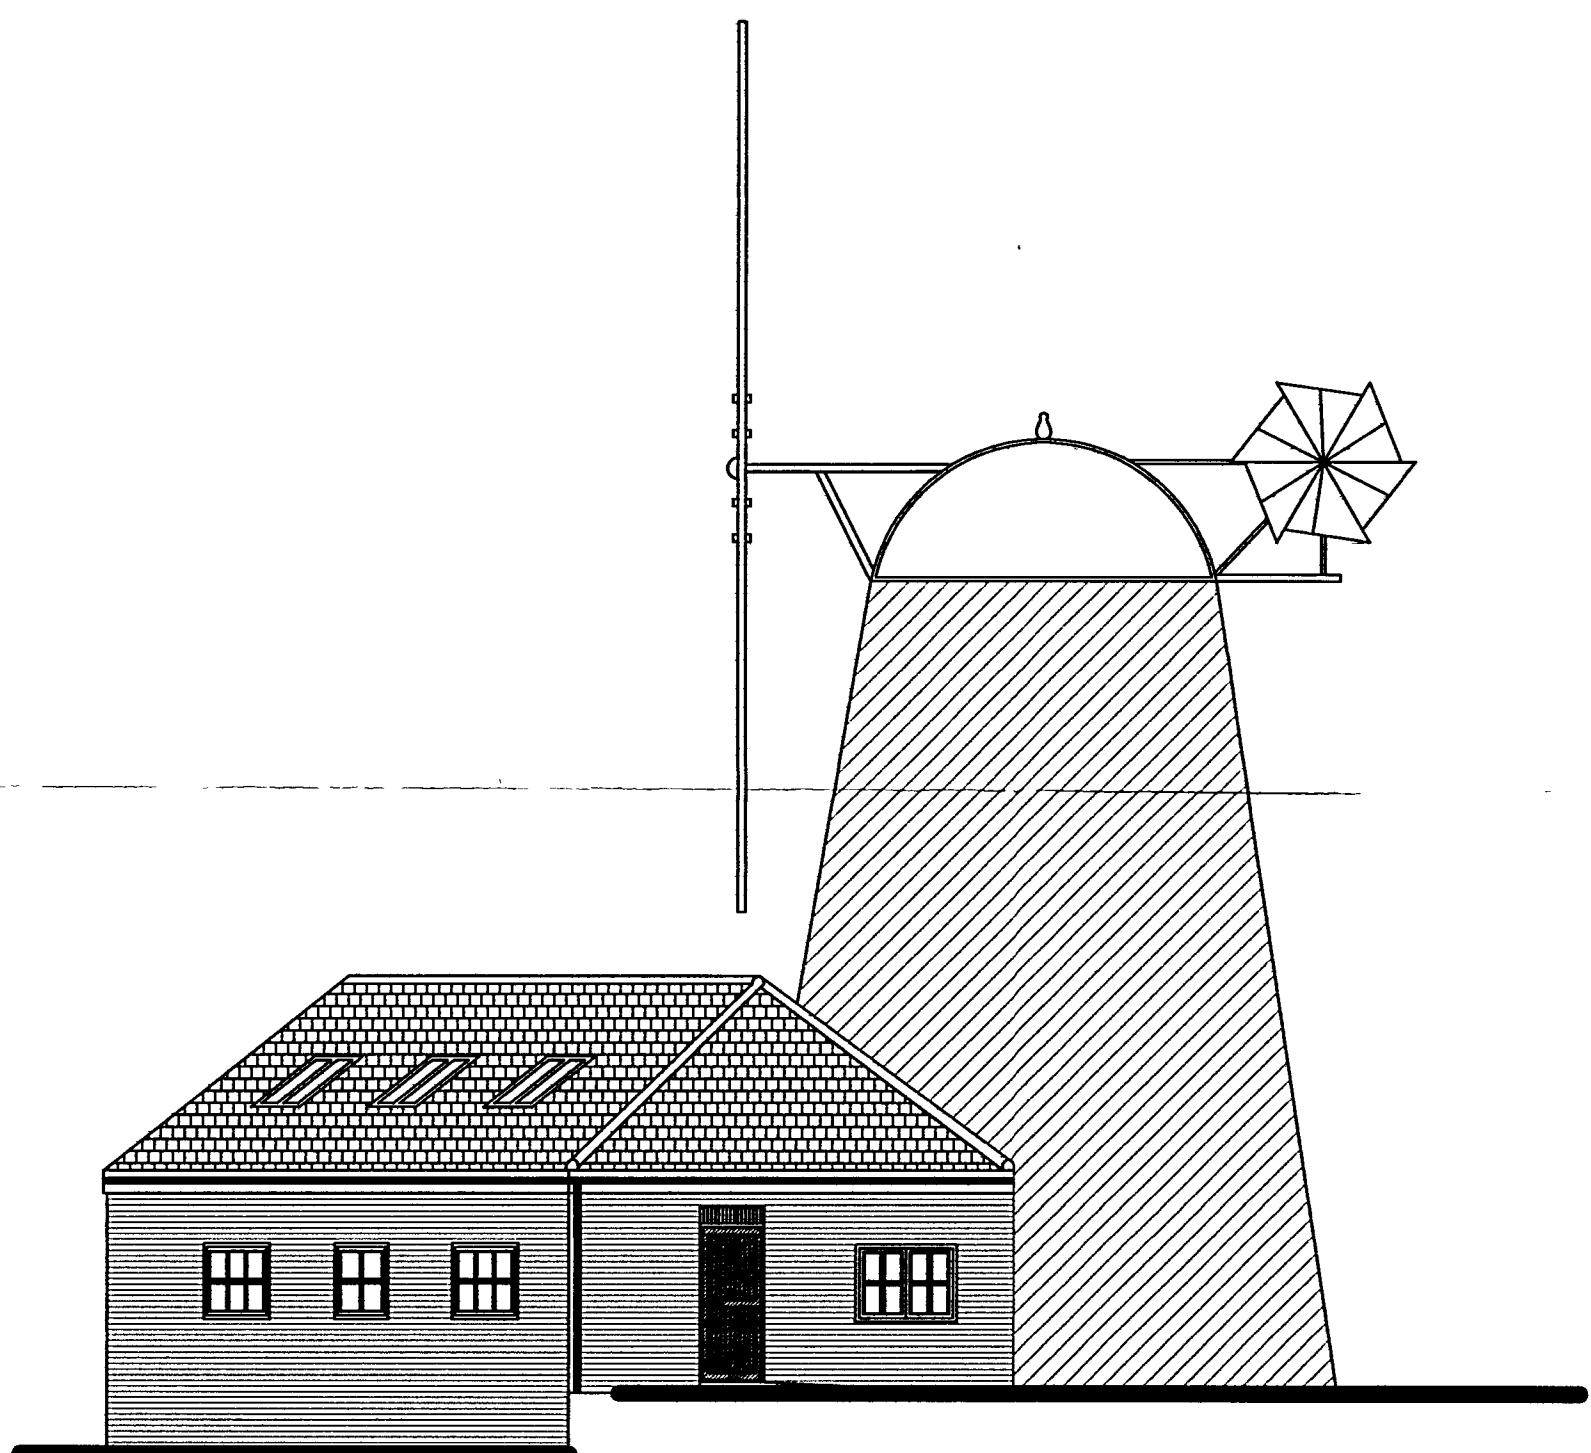

SOUTH EAST ELEVATION
(1: 100)

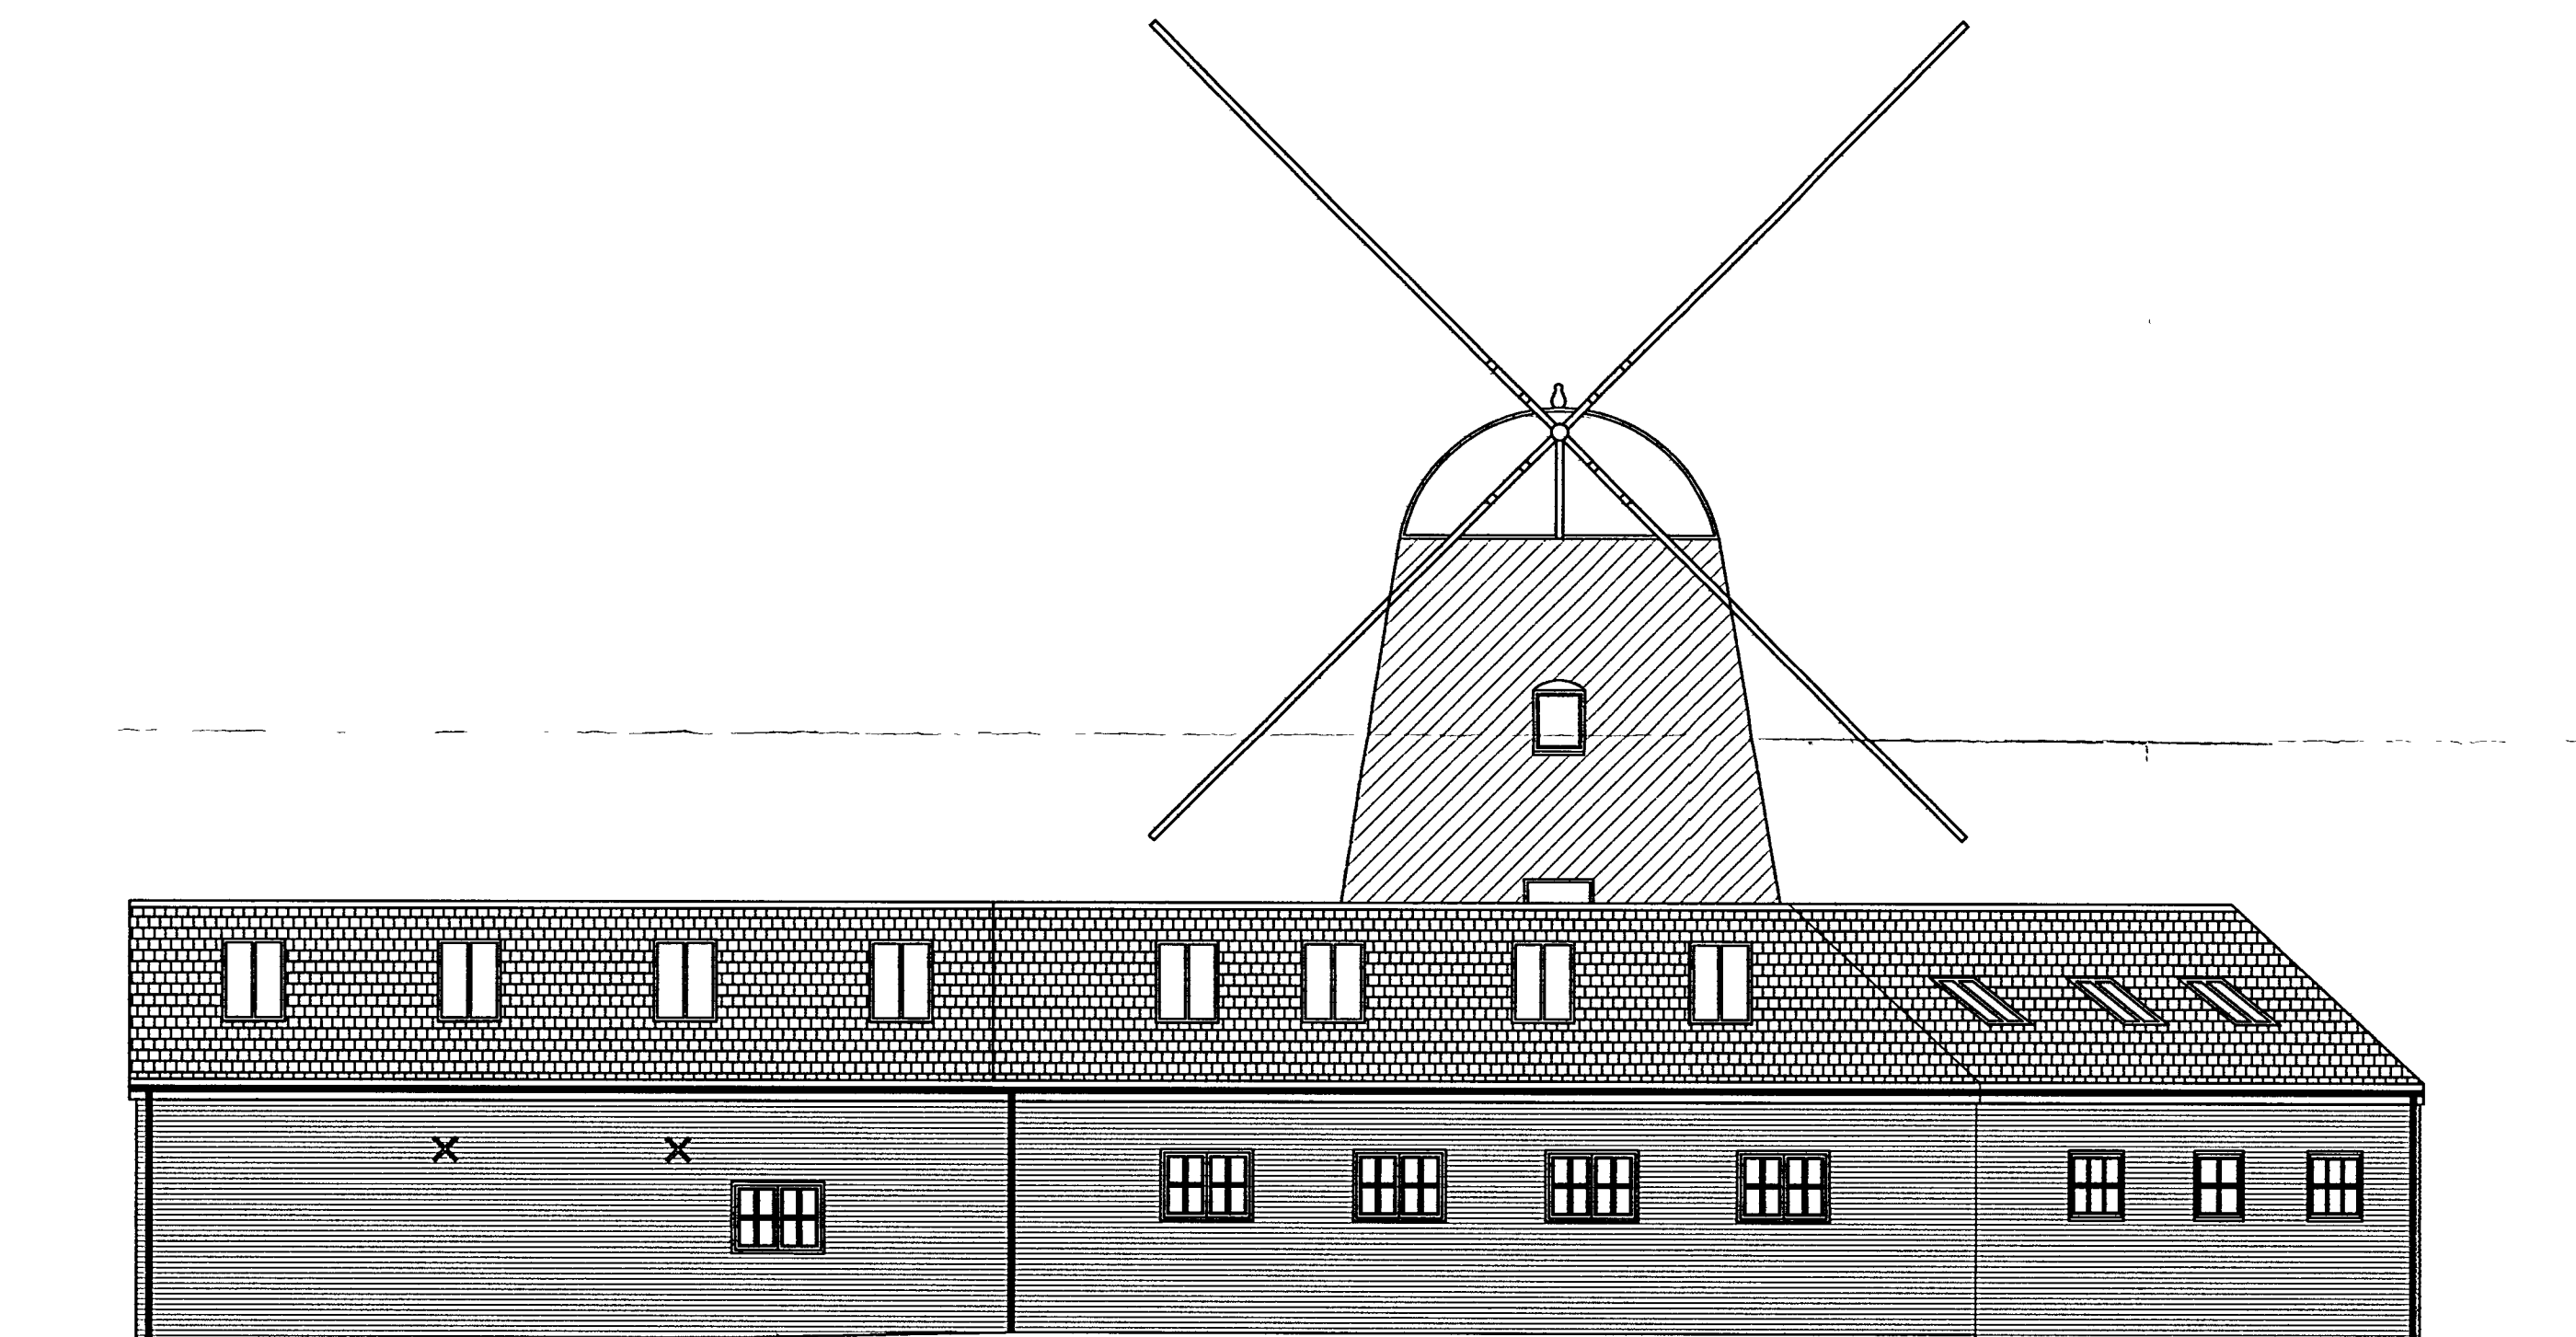

WEST ELEVATION
(1: 100)

CLIENT Mr & Mrs B. A. Lee Barnham Windmill Yapton Road Barnham West Sussex		
PROJECT Residential Development Barnham Windmill Yapton Road Barnham West Sussex		
DRAWING TITLE Elevations		
DRAWN BY MJC	CHECKED BY	DATE 05.02.07
SCALE 1:100 & 1:1250		
AMENDMENTS	DATE	CHECKED BY
B Amendments as per floor plans	31.01.08	
C Detail Amendment	08.05.08	
D Detail Amendment	05.02.07	
E Detail Amendment	06.02.07	
DRAWING No. 052/P/081/04	REVISION E1	
 THE McANDREW MARTIN PARTNERSHIP www.mcandrewmartin.com		
PORTSMOUTH TRAPALGAR HOUSE ACORN BUSINESS PARK NORTHARBOUR ROAD COSHAM, PORTSMOUTH HAMPSHIRE PO6 3TH TEL. 023 9221 0340 FAX. 023 9221 0380	 SOUTHAMPTON TEL. 023 9022 1525 CHICHESTER TEL. 01243 781432 ISLE OF WIGHT TEL. 01983 282246 office@mcandrewmartin.com	
CHARTERED SURVEYORS		