


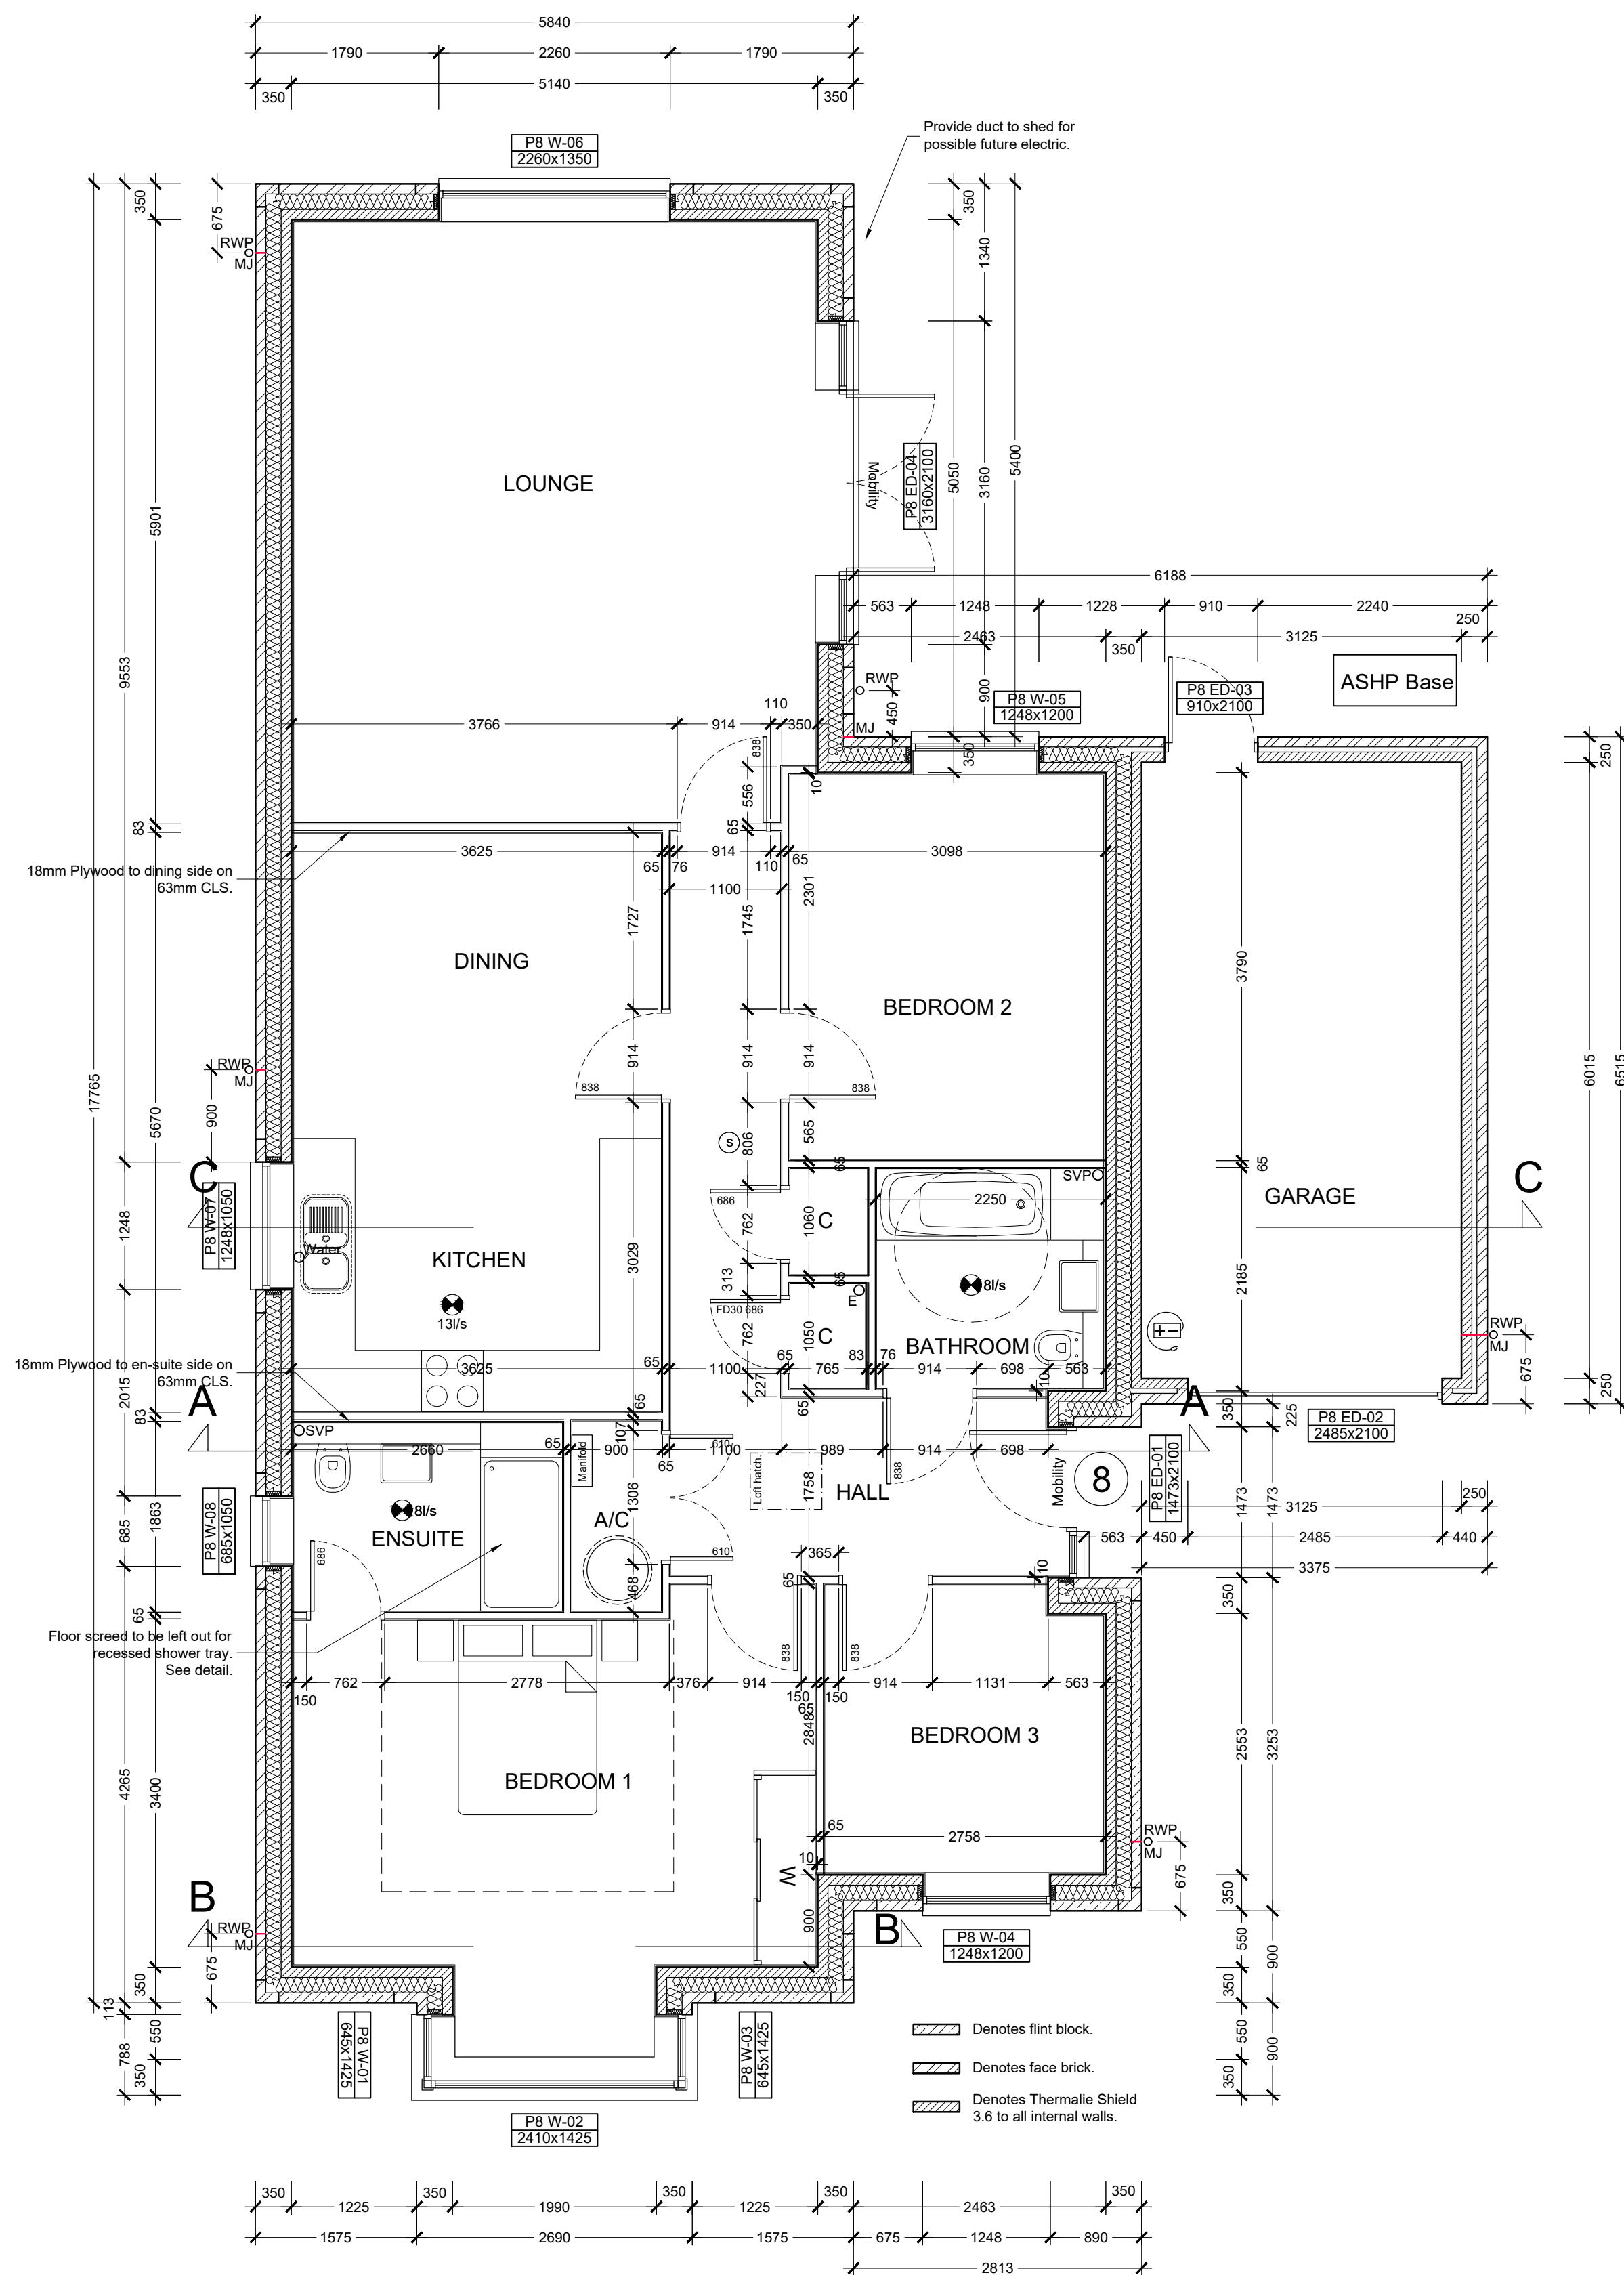

C2 - Future floor gully removed and mobility threshold added to patio doors. 03-03-26

C1 - Issued for Building Control application. 04-02-26

This drawing is the copyright of METIS HOMES LIMITED.
no copies in whole or part thereof may be taken without prior consent.



METIS HOMES LIMITED
THE OLD BARN
VICARAGE FARM BUSINESS PARK
WINCHESTER ROAD
FAIR OAK
SO50 7HD
TEL: 01489 896668 / 01962 893535

Job Title.
**BARNHAM ROAD
EASTERGATE
PO20 3RP**

Description.
PLOT 8 GROUND FLOOR PLAN

Scale: 1:50 Date: Nov' 25 Drawing No: BRE-131-C2