


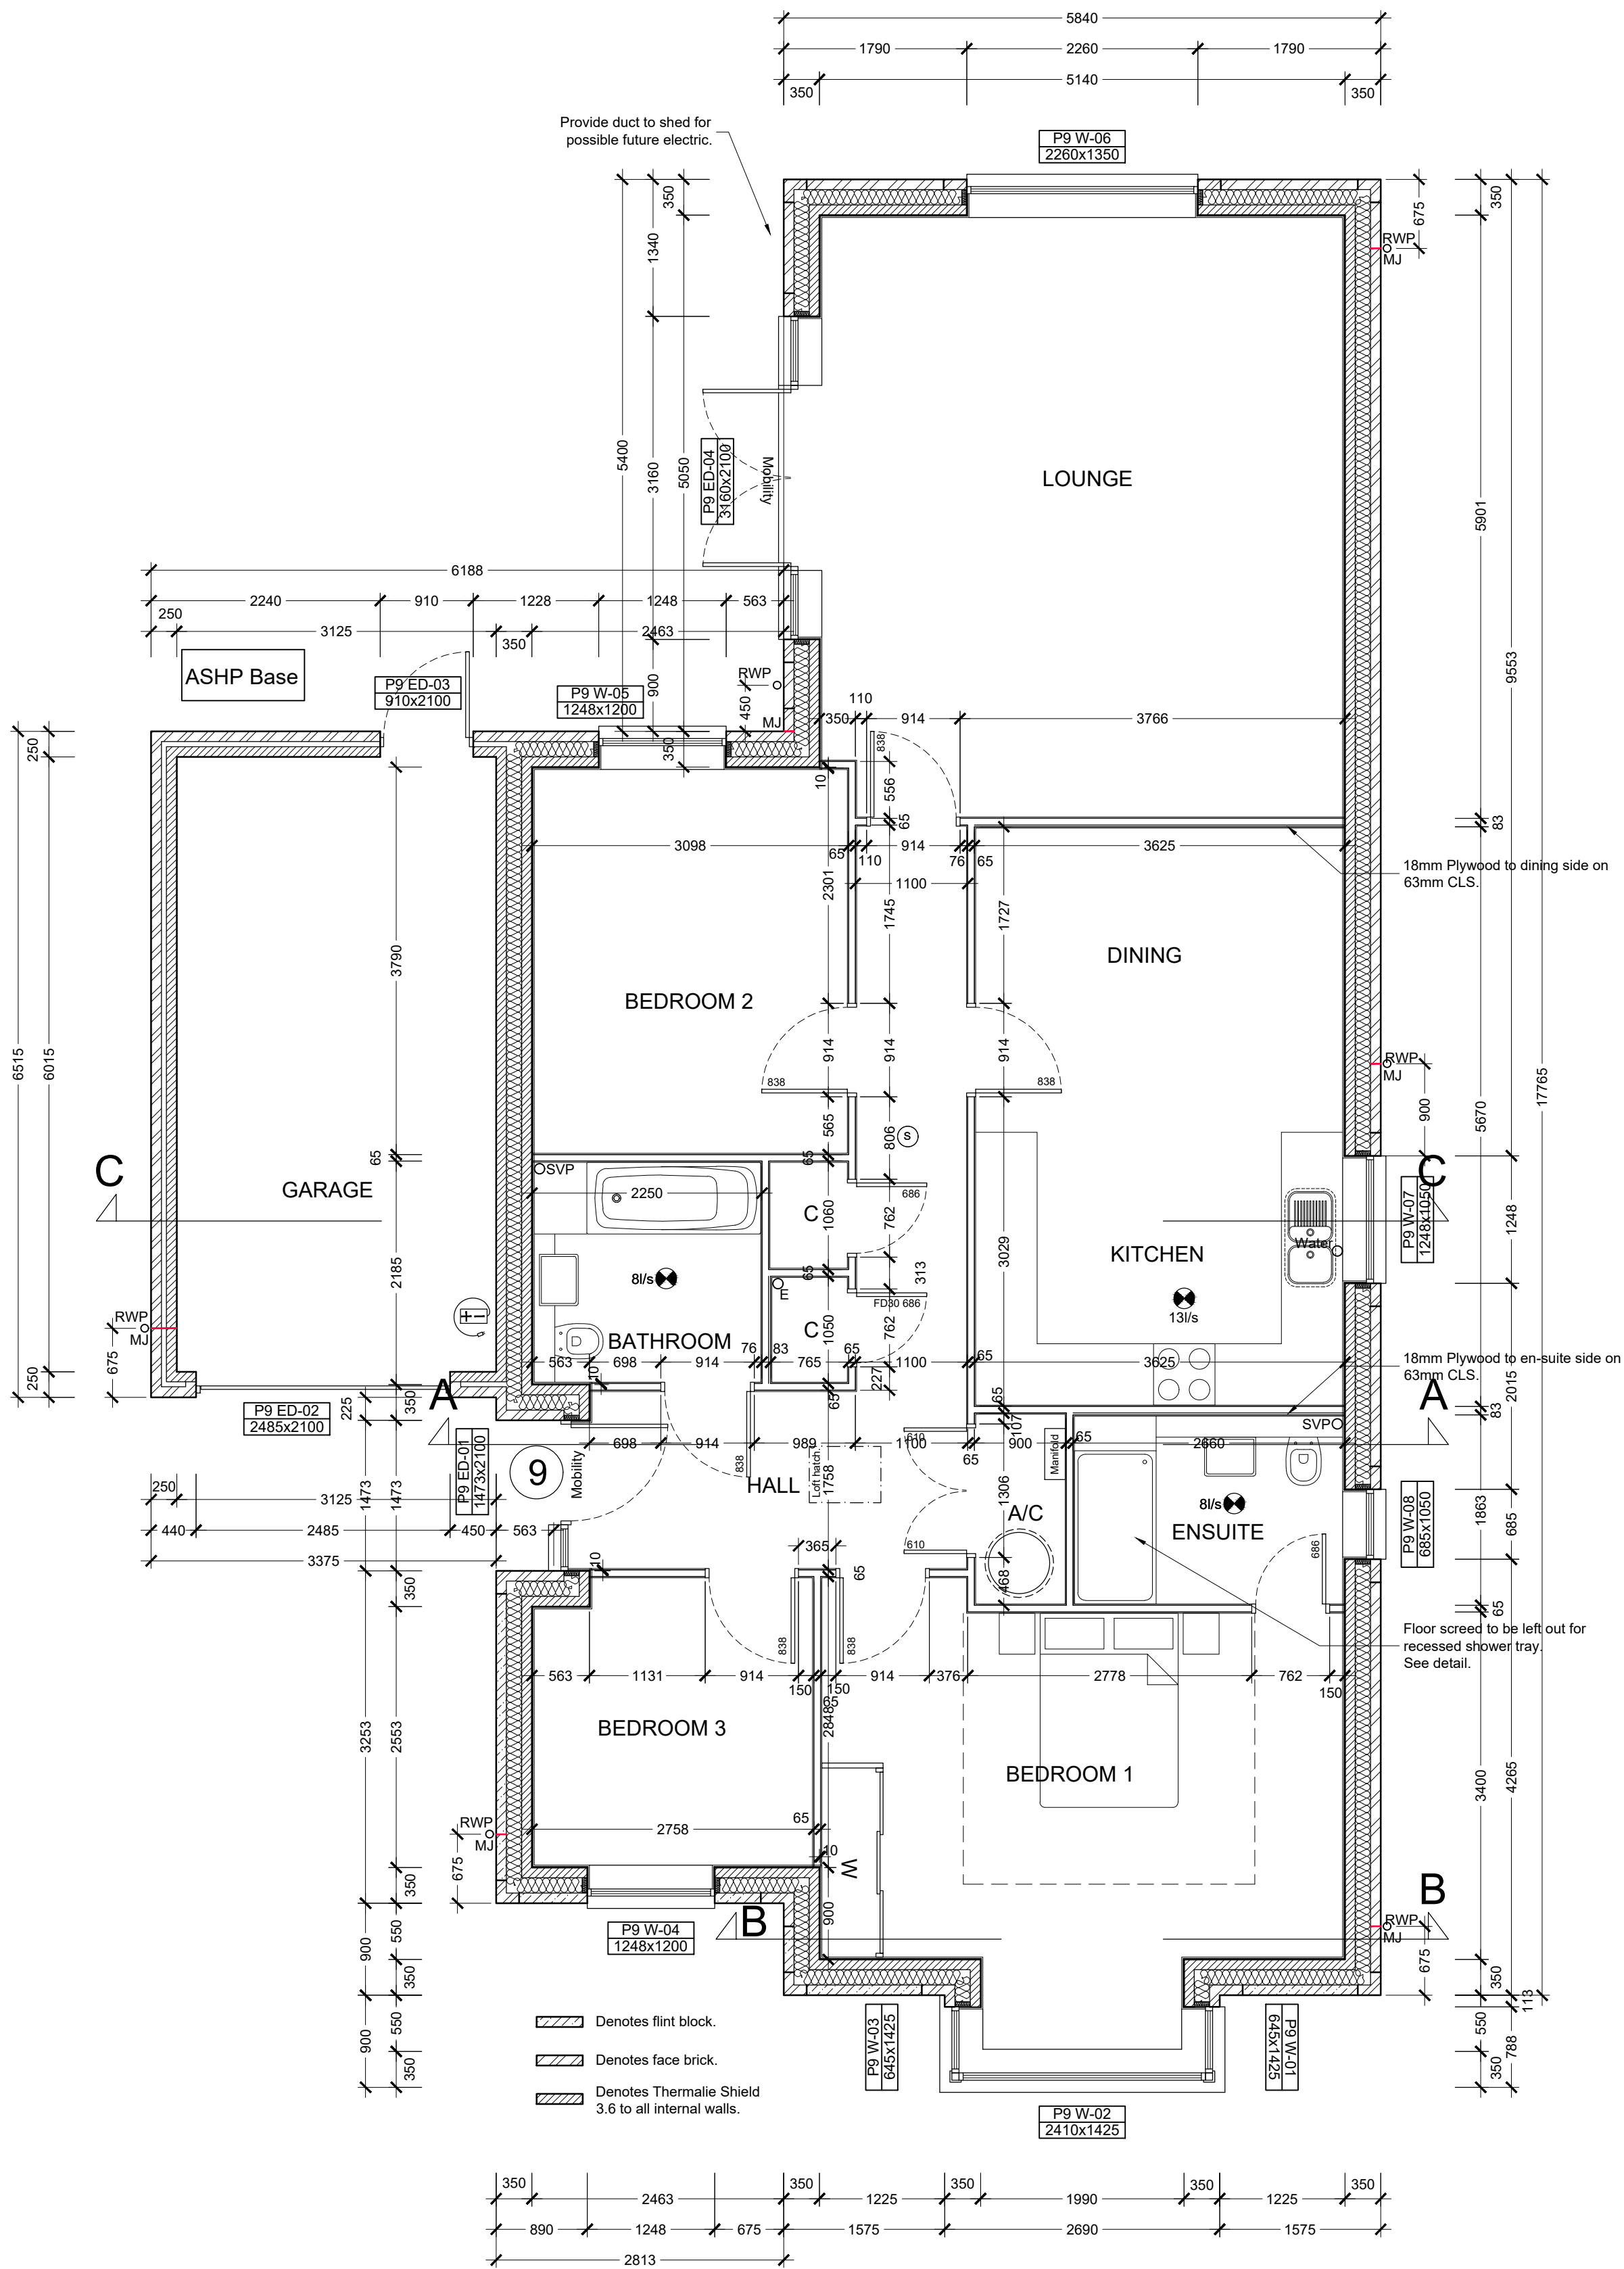

C2 - Future floor gully removed and mobility threshold added to patio doors.  
03-03-26  
C1 - Issued for Building Control application.  
04-02-26

This drawing is the copyright of METIS HOMES LIMITED.  
no copies in whole or part thereof may be taken without prior consent.

**METIS HOMES**  
Modern Homes. Traditional Values

**METIS HOMES LIMITED**  
THE OLD BARN  
VICARAGE FARM BUSINESS PARK  
WINCHESTER ROAD  
FAIR OAK  
SO50 7HD  
TEL: 01489 896668 / 01962 893535

Job Title.  
**BARNHAM ROAD  
EASTERGATE  
PO20 3RP**

Description.  
**PLOT 9 GROUND FLOOR PLAN**

Scale: 1:50 Date: Nov' 25 Drawing No: BRE-141-C2