





garage converted
first floor over

FRONT ELEVATION [SOUTH]

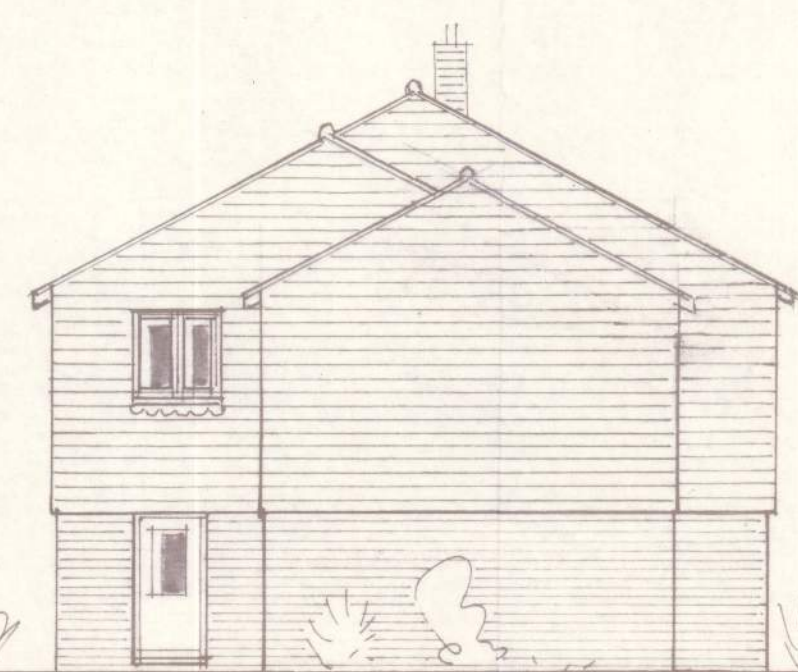

SIDE ELEVATION [WEST]

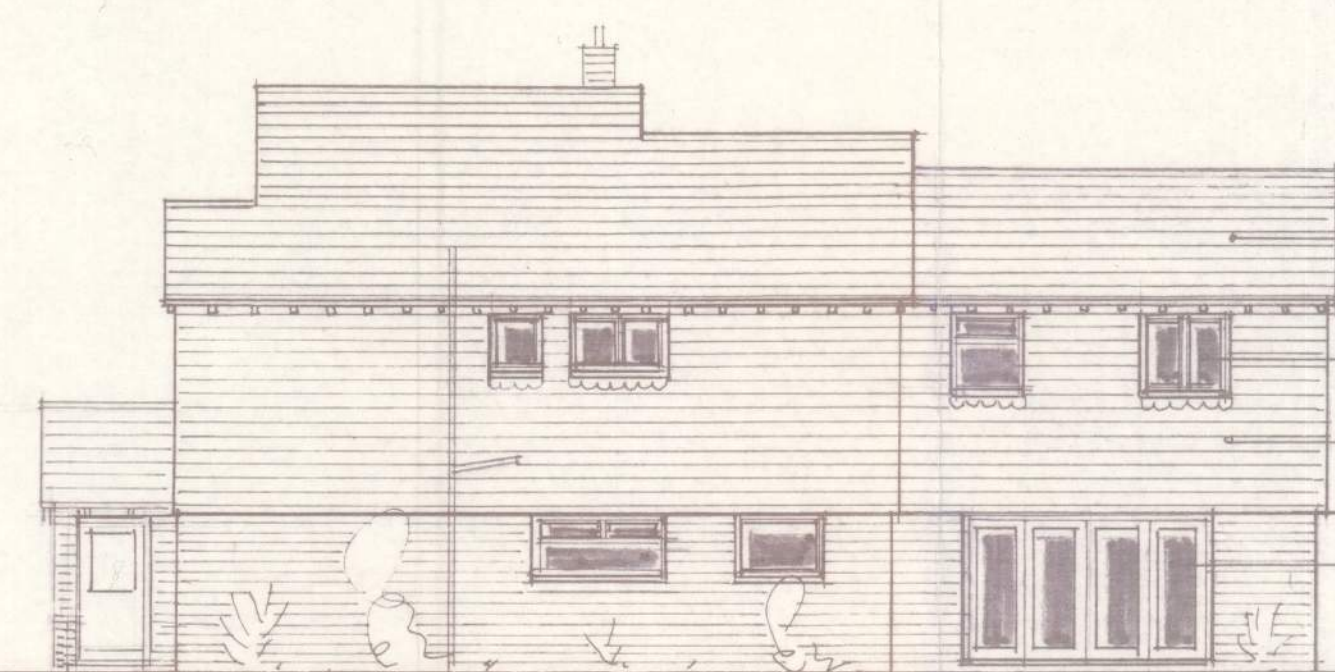


garage converted
first floor over

REAR ELEVATION [SOUTH]


ROOF TILES TO MATCH EXISTING
UPVC WINDOWS TO MATCH EXISTING
VERTICAL TILE HANGING TO MATCH EXISTING
BI-FOLD DOORS




SIDE ELEVATION [EAST]

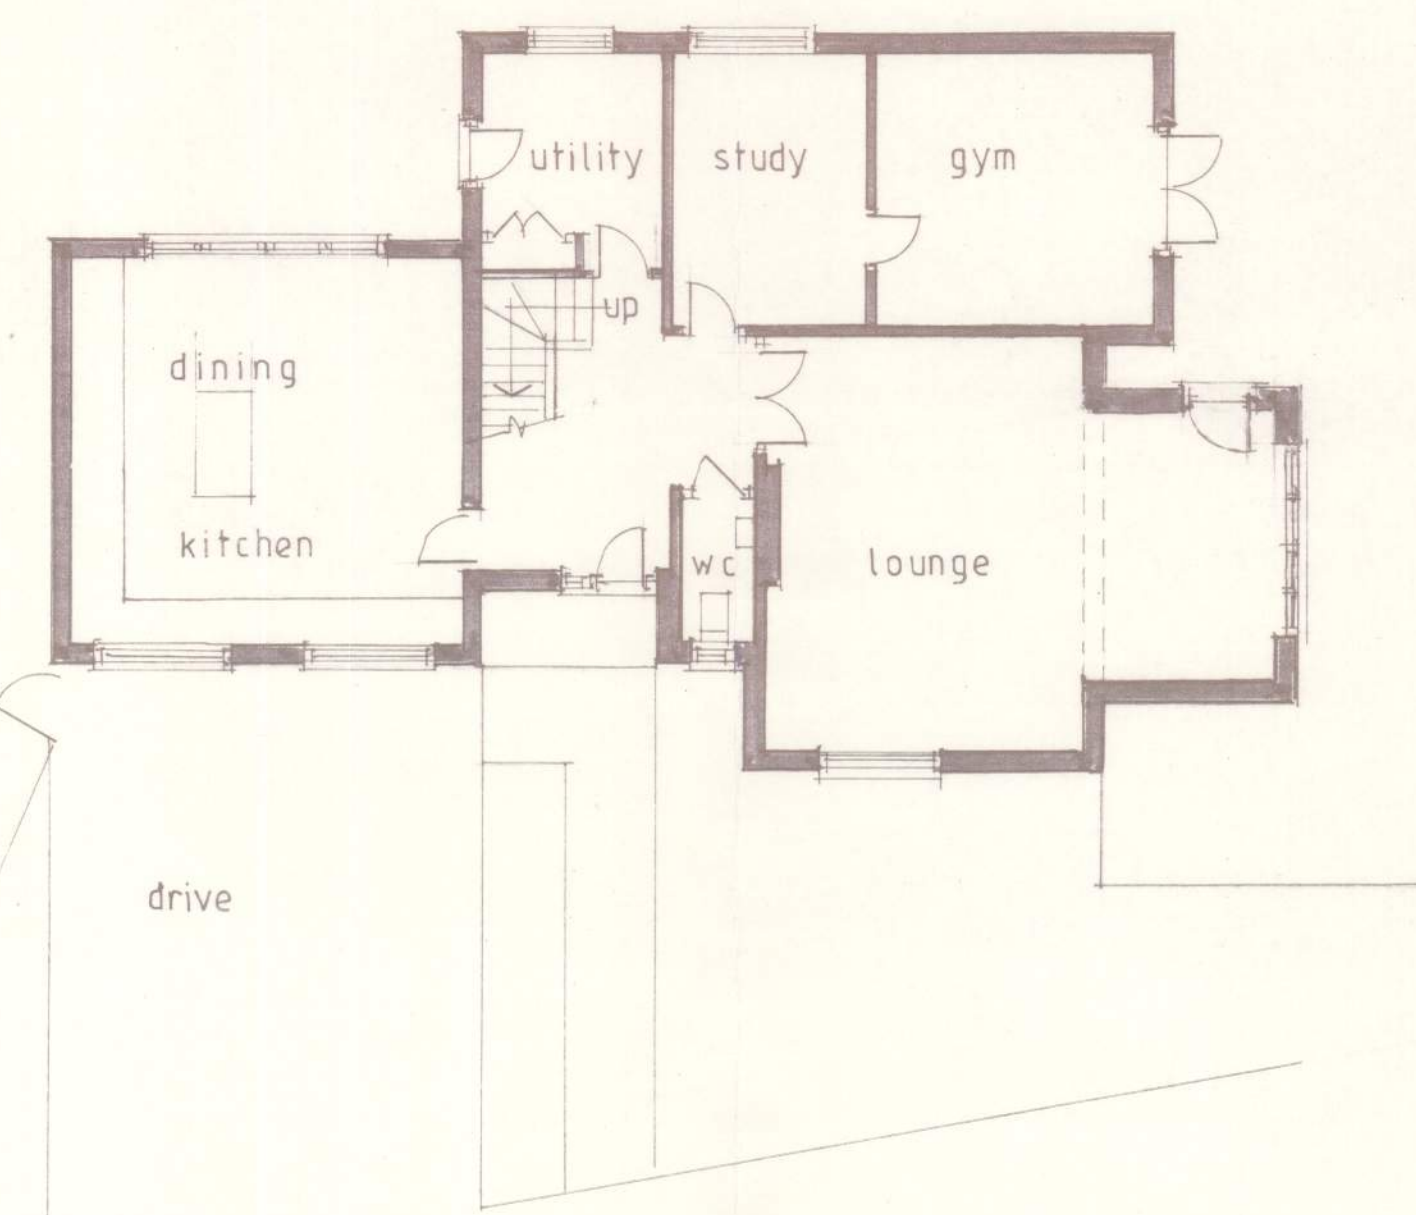

GROUND FLOOR PLAN 1:100

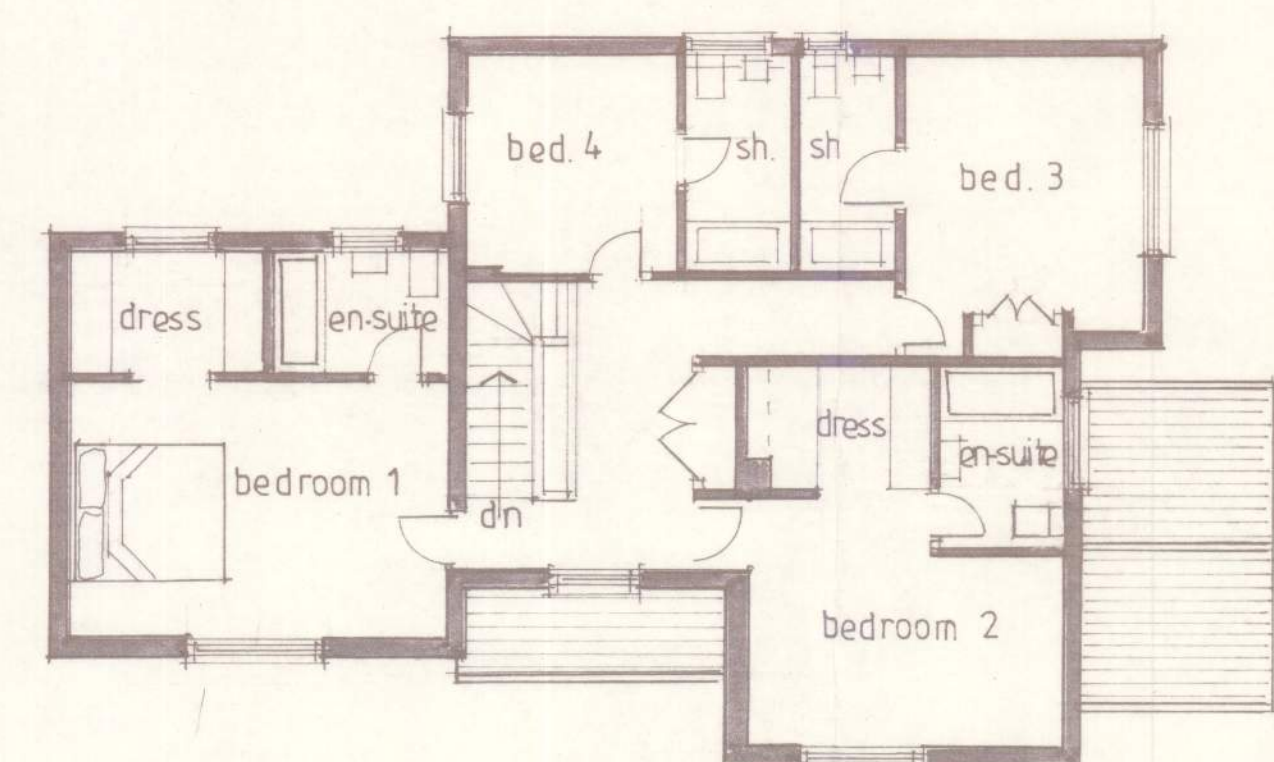

FIRST FLOOR PLAN

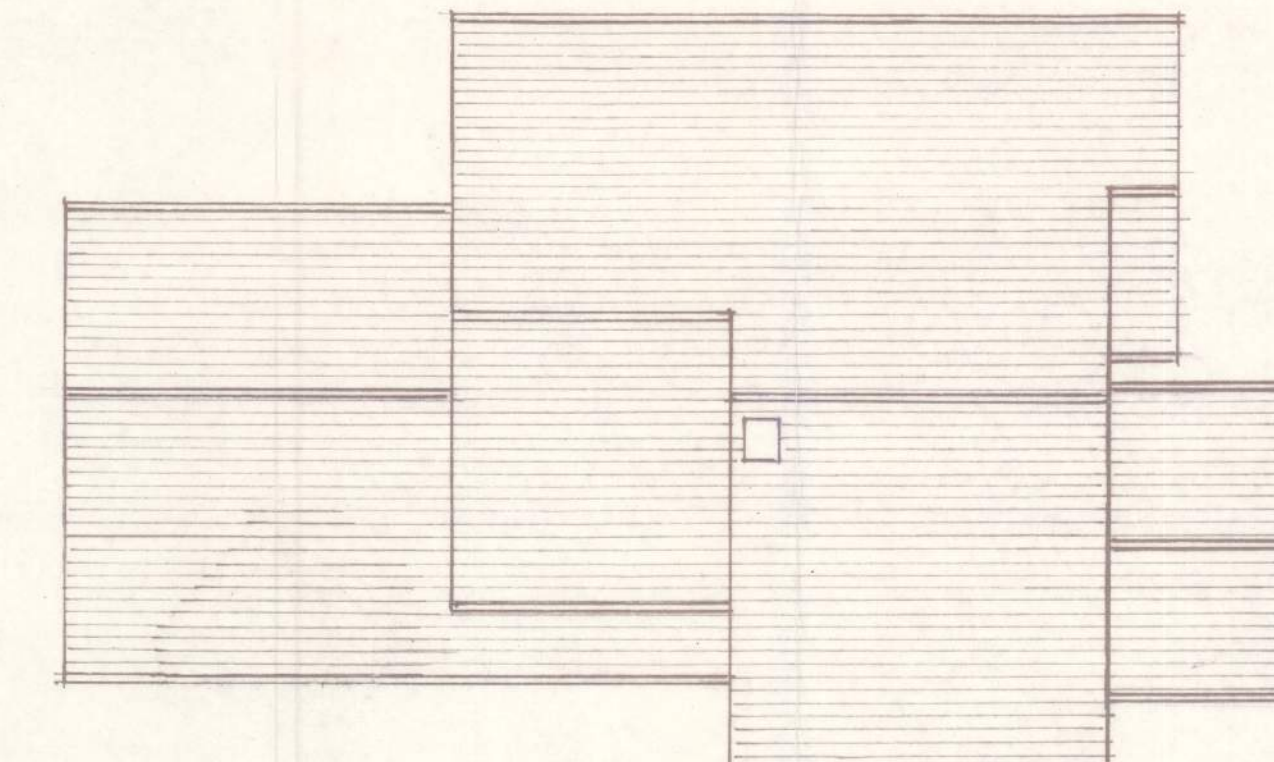

ROOF PLAN

N.B. FOR DETAILED 1:50 SCALE WORKING DRAWINGS
SEE DRAWING NO. 1828/03.
FOR GENERAL CONSTRUCTION NOTES SEE DRG. NO. 1828/04

As DETAILS ADDED 11/19
No. Revisions: Date:

O' NEILL
ARCHITECTURAL SERVICES
16 Grosvenor Road, Donnington,
Chichester West Sussex. PO198RX.
Telephone [01243] 531333

Client:
Mr & Mrs. P. ROBSON

Project:
PROPOSED EXTENSION,
92 BARNHAM ROAD,
BARNHAM,
WEST SUSSEX.

Drawing:
WORKING DRAWING
1:100 plans & elevations

Drawn by:
P.O' NEILL Date:
OCTOBER, 2018

Scale/s:
1:100

Drg. no. 1828/02 Rev.
X