

SHELLEY HOUSE, CHURCH LANE, EASTERGATE
EXISTING & PROPOSED

NOTES:


Dimensions to be checked on site before commencing work.
Any discrepancies shall be reported to the architect immediately.

Do not scale from these drawings except for planning purposes.


Use figured dimensions only.

Where applicable this drawing is to be read in conjunction with other consultants' drawings.

All drawings to be read in conjunction with specification and all other drawings including structural engineer and mechanical and electrical drawings / specification

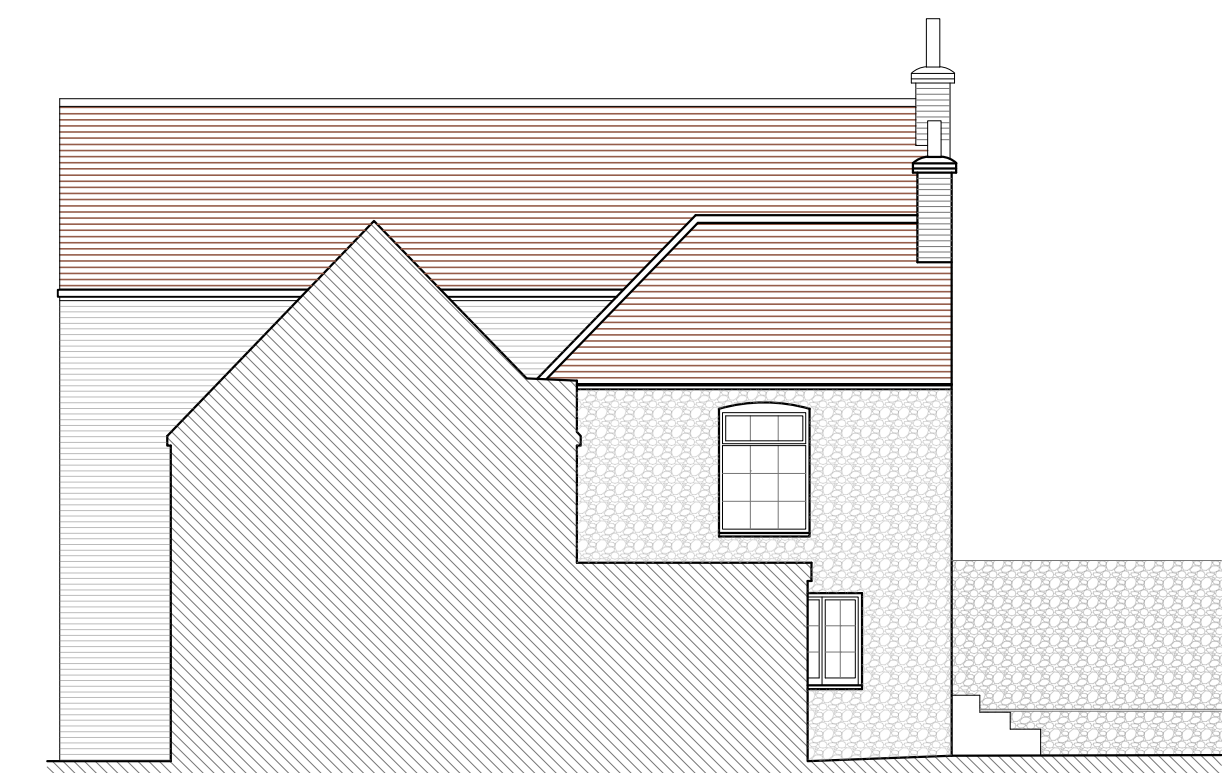


EXISTING WEST ELEVATION
1:100

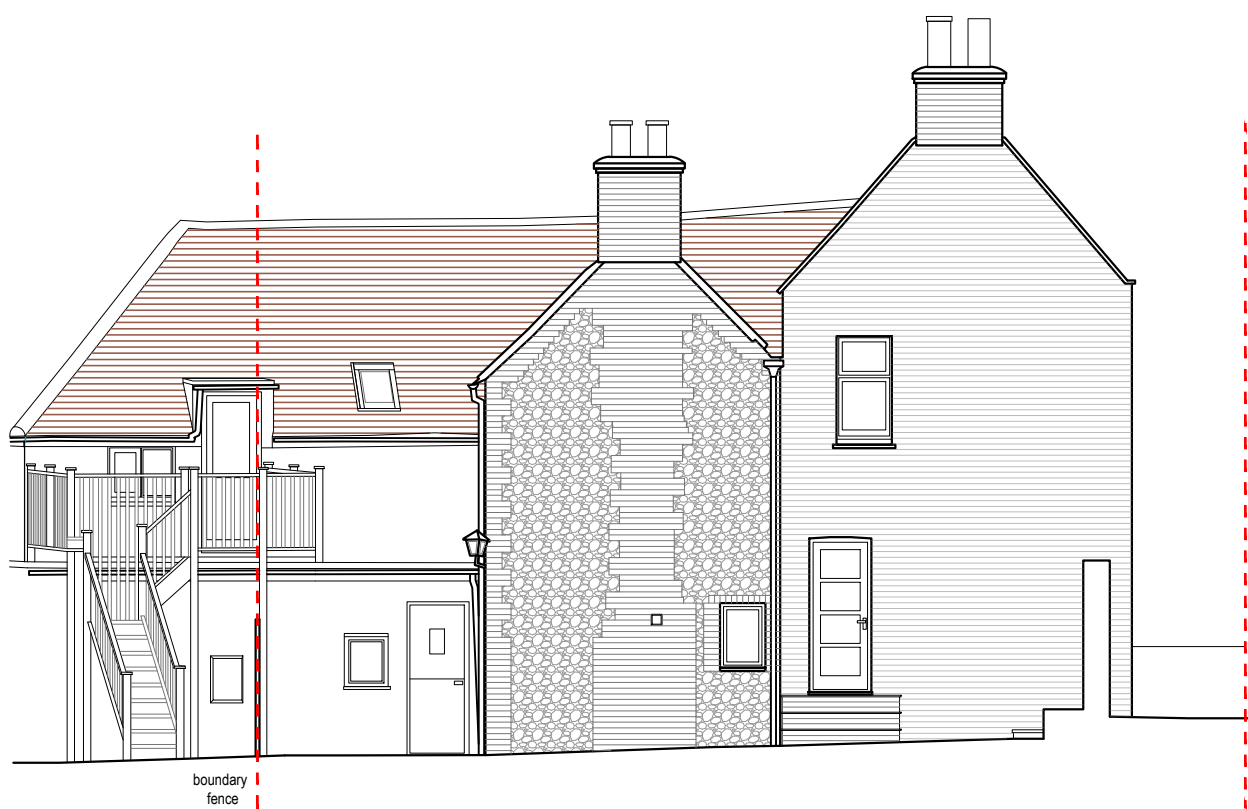


EXISTING SOUTH ELEVATION
(VIEW FROM THE BACK GARDEN)
1:100




EXISTING EAST ELEVATION
(VIEW FROM CHURCH LANE)
1:100

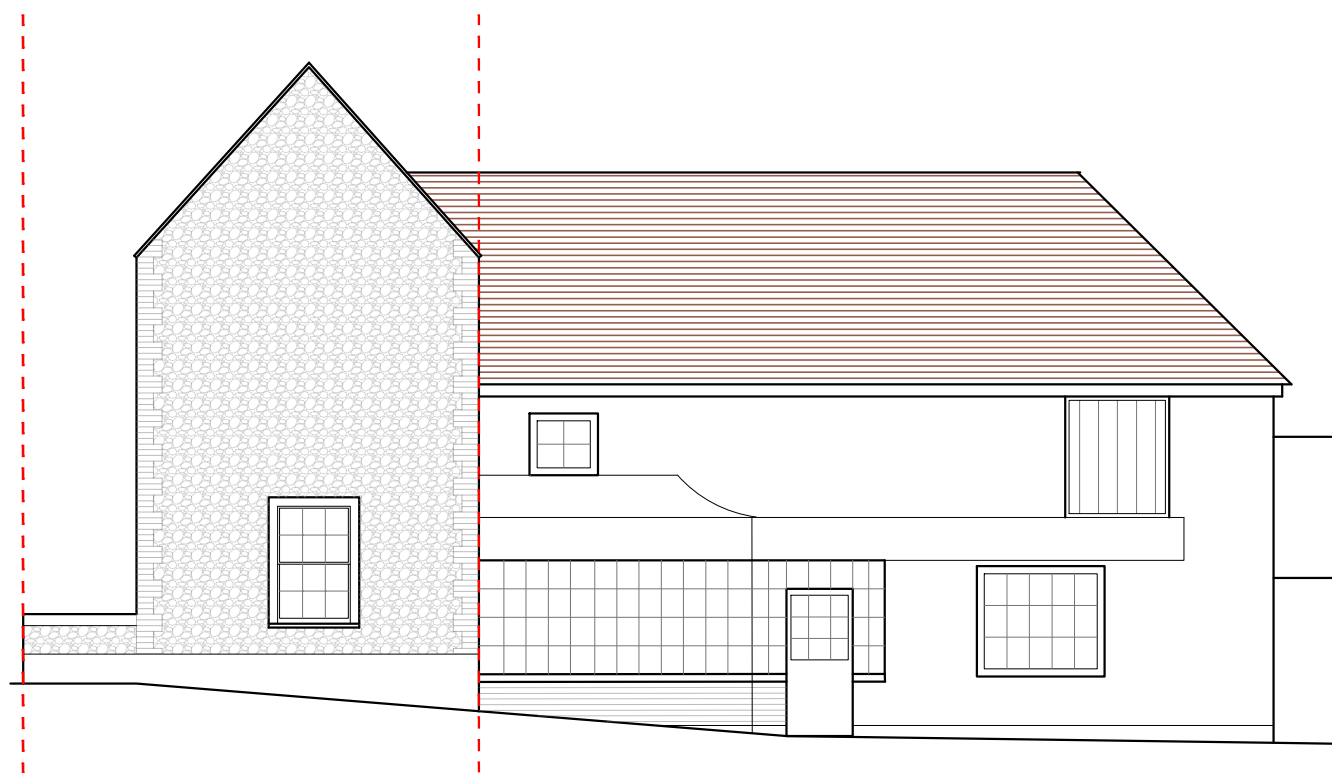


EXISTING & PROPOSED NORTH ELEVATION
(VIEW FROM THE NYTON ROAD)
1:100

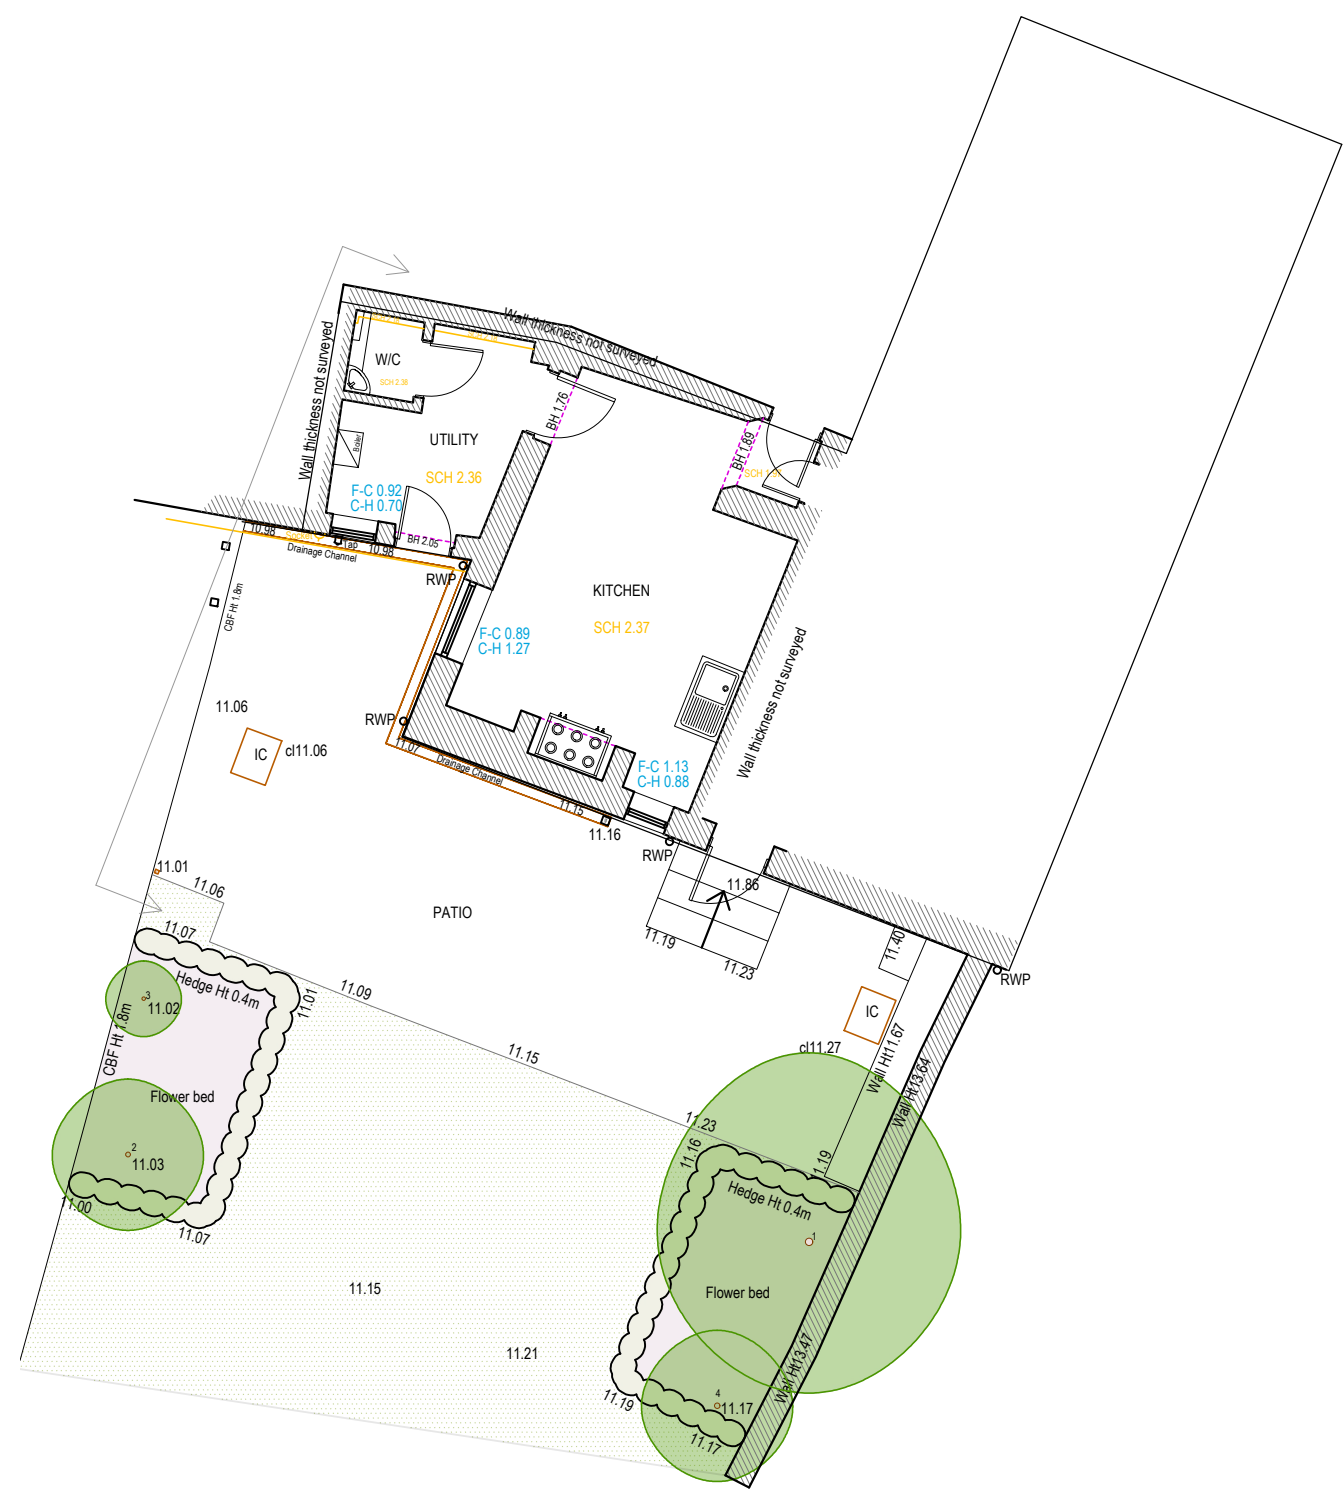


EXISTING GROUND FLOOR PLAN
1:100

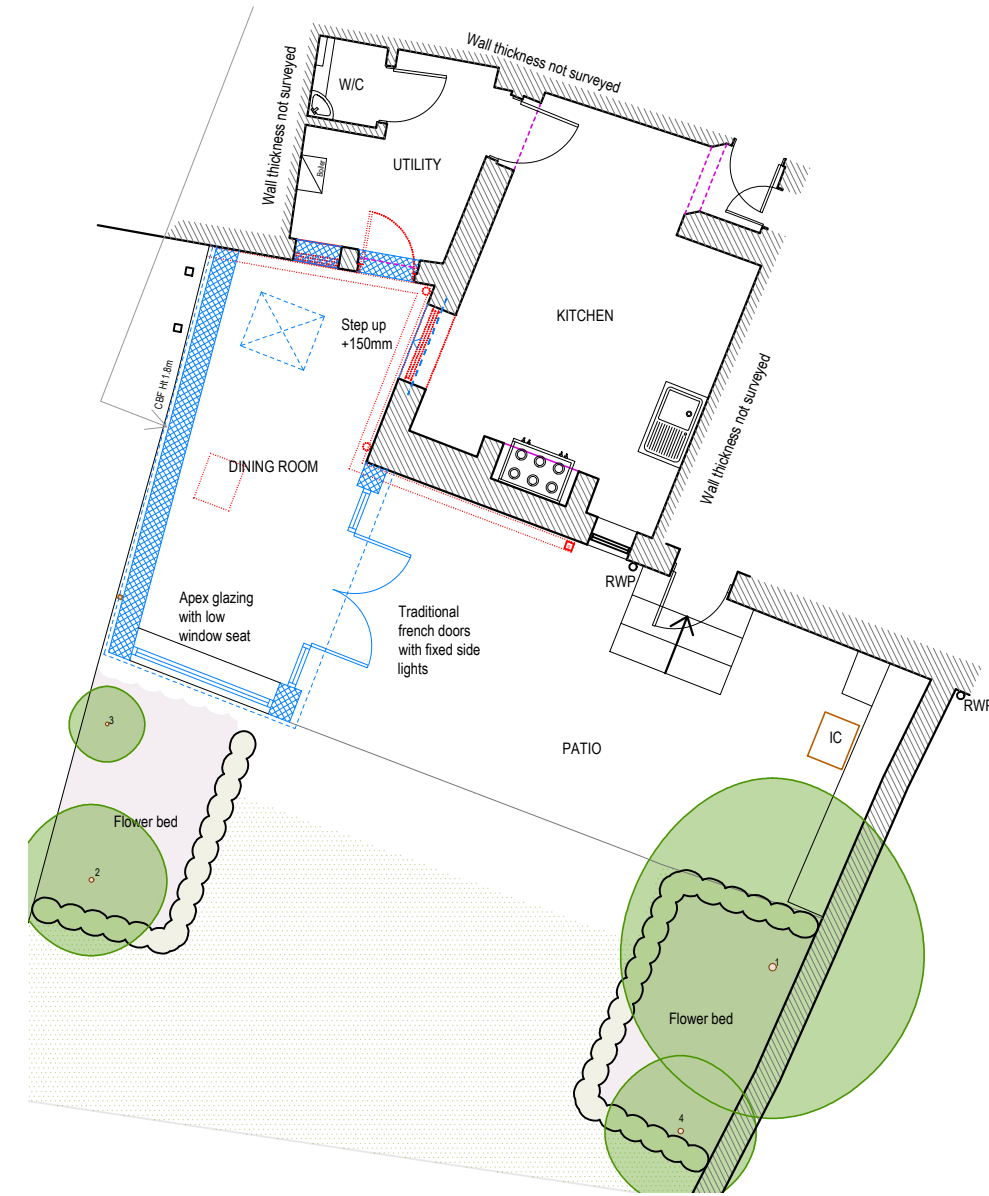


PROPOSED GROUND FLOOR PLAN
1:100

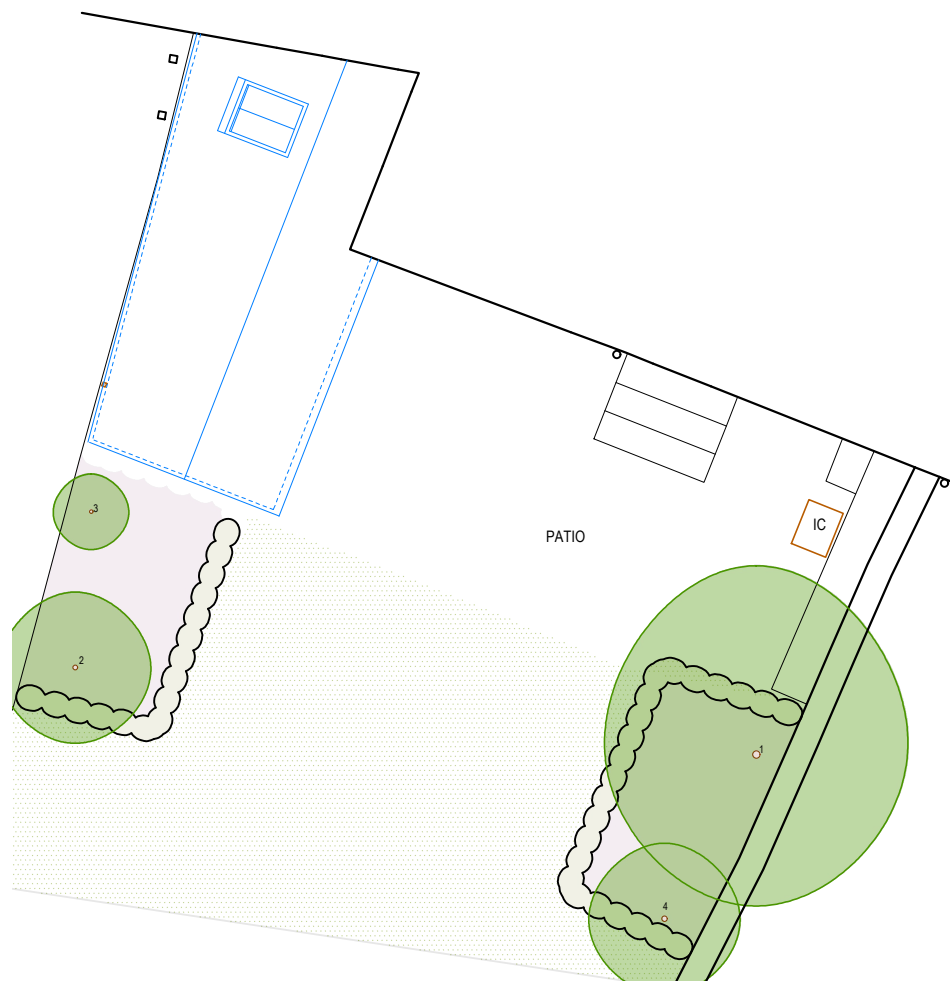



PROPOSED ROOF PLAN
1:100

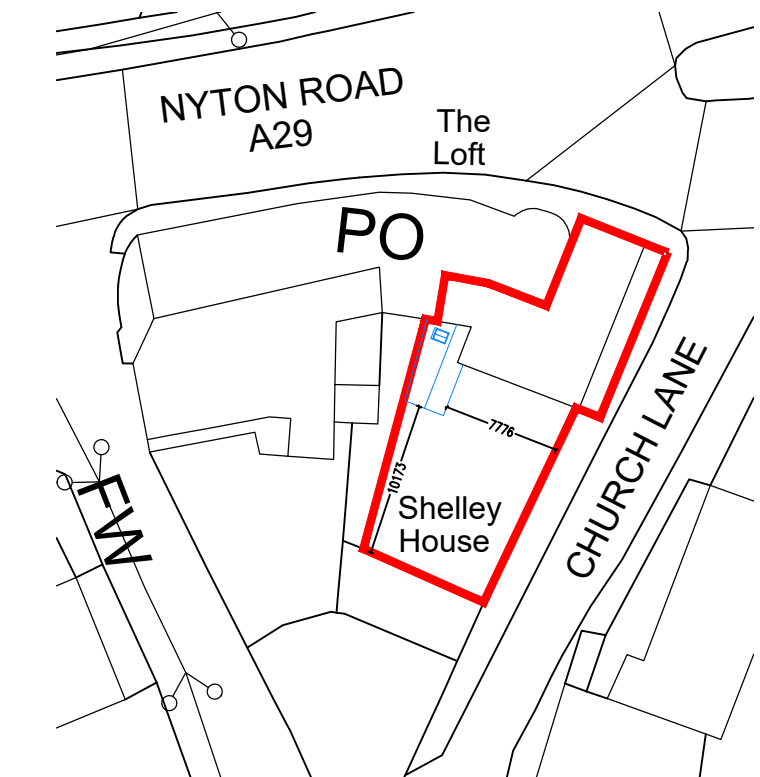


BLOCK PLAN
1:500

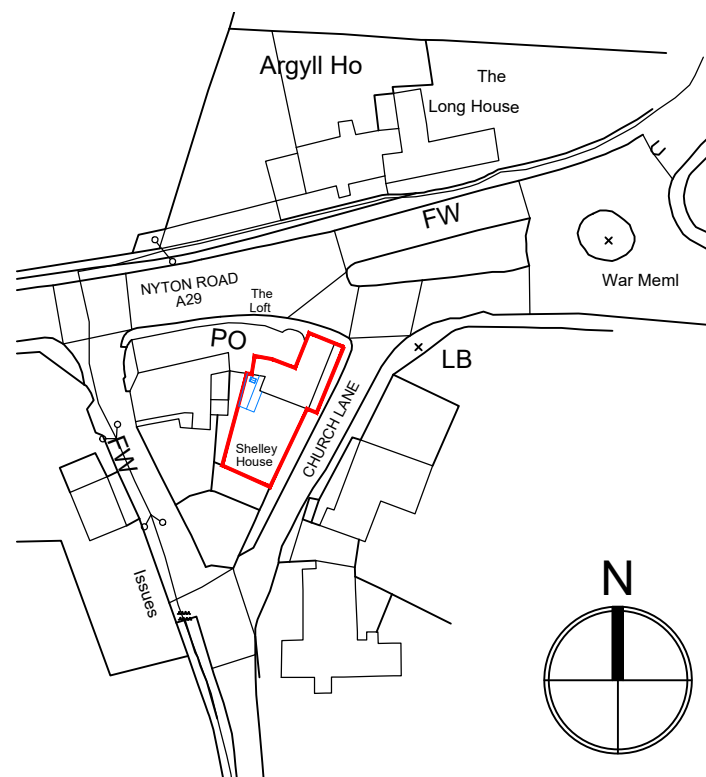


LOCATION PLAN
1:1250
Ordnance Survey (c) Crown Copyright 2021.
All rights reserved. Licence number 100022432

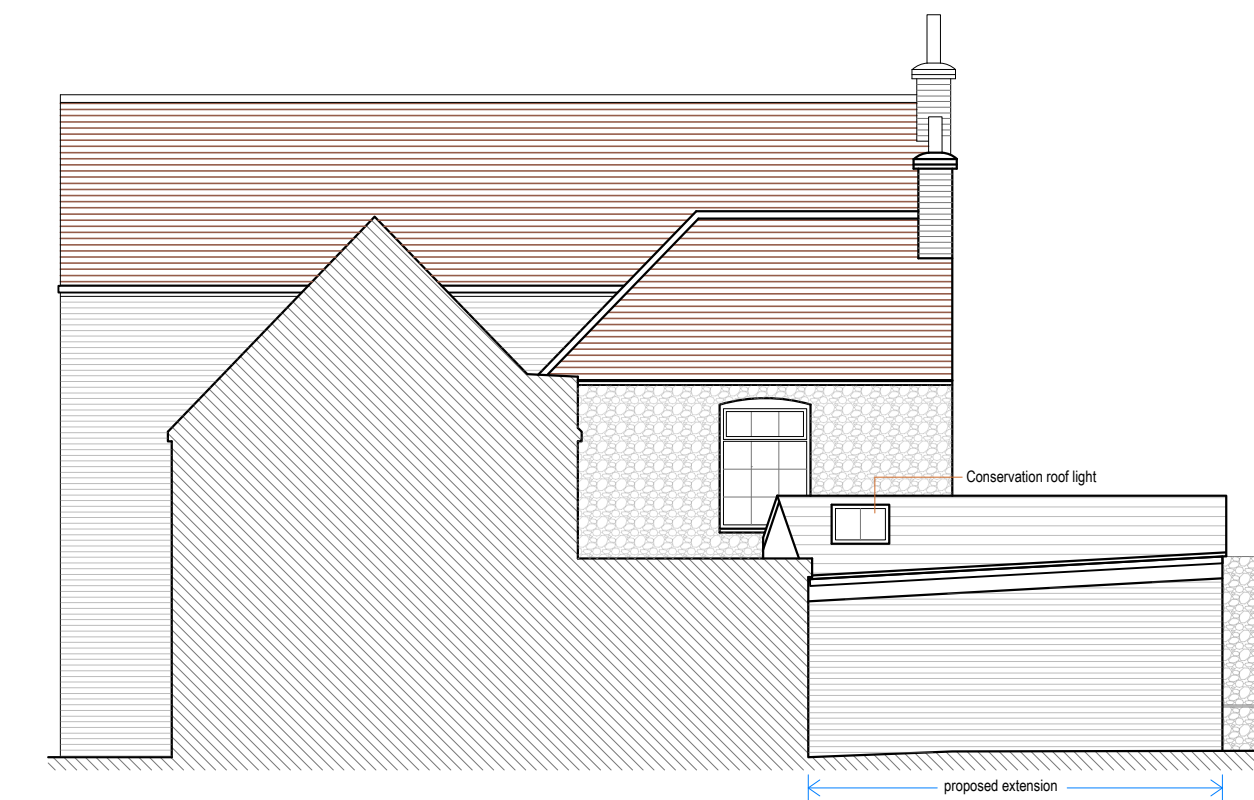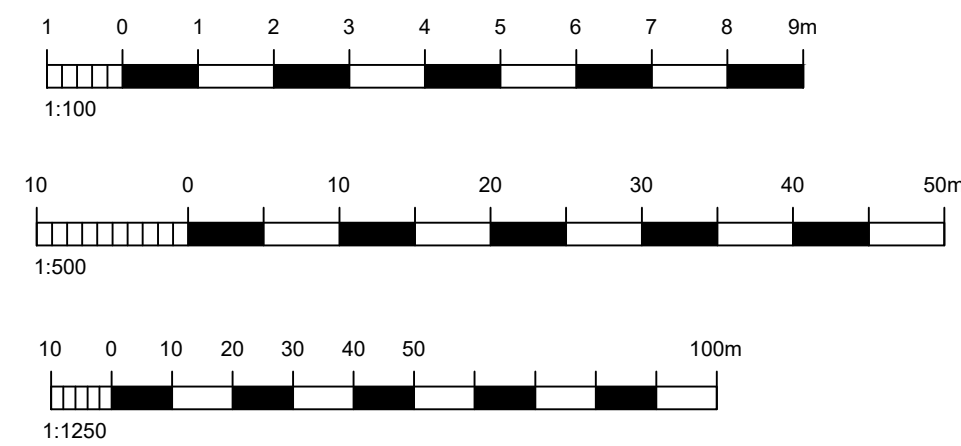

PROPOSED WEST ELEVATION
1:100

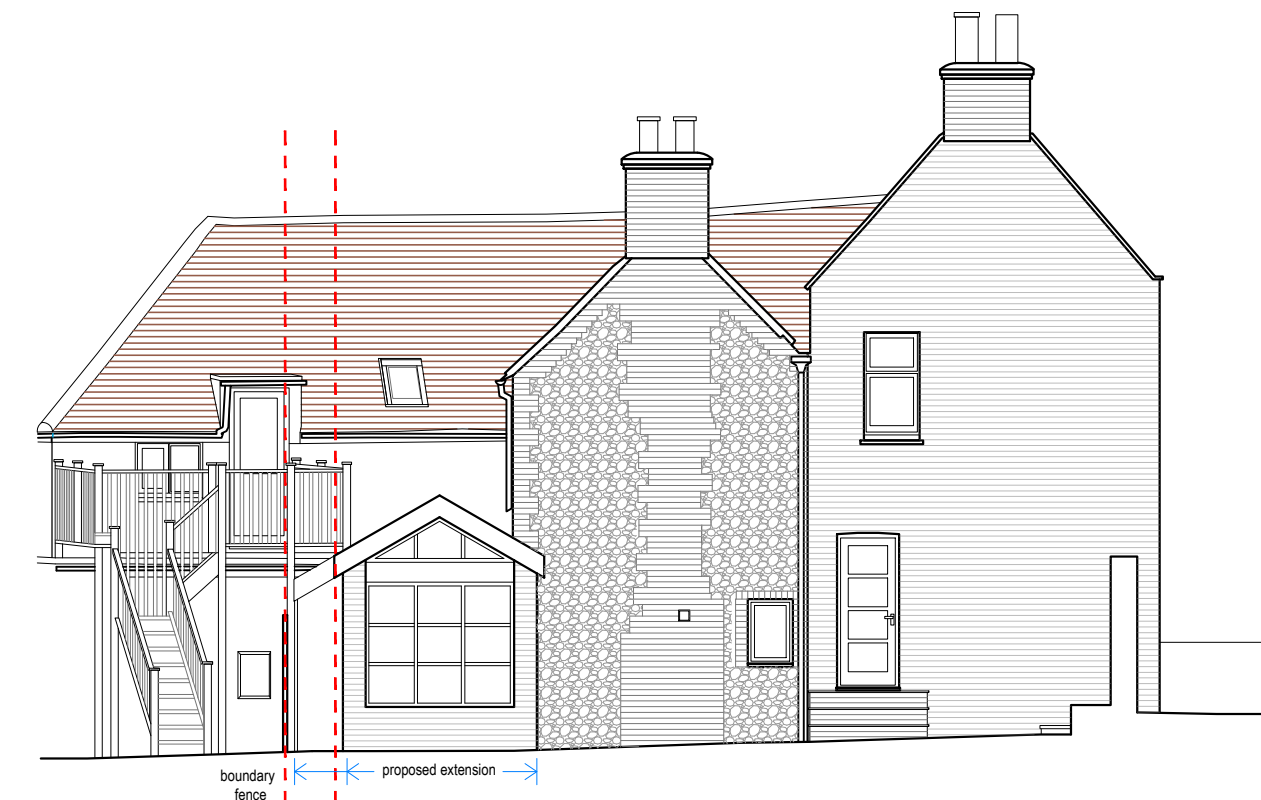

PROPOSED SOUTH ELEVATION
(VIEW FROM THE BACK GARDEN)
1:100

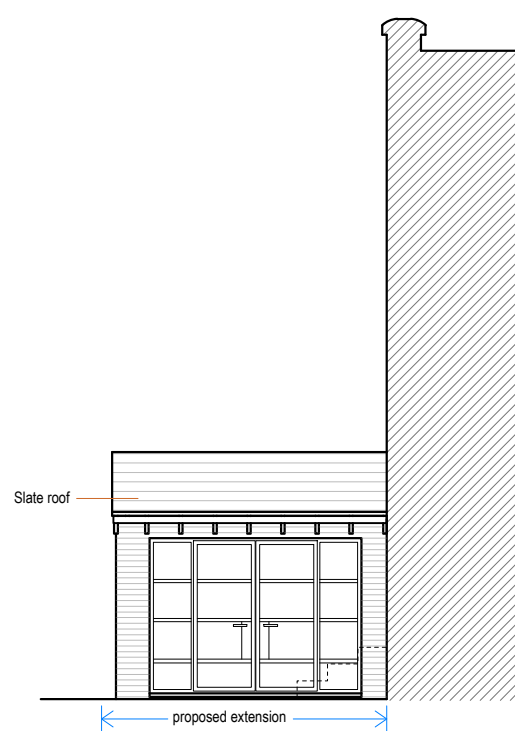

PROPOSED EAST ELEVATION
(VIEW FROM PATIO)
1:100



PROPOSED EAST ELEVATION
(VIEW FROM CHURCH LANE)
1:100

REV	DATE	AMENDMENT	DRAWN

hd
architects

Helyer Davies Architects Ltd
1 The Old Flour Mill,
Emsworth, PO10 7BT
01243 370 715
www.hdarchitects.co.uk mail@hdarchitects.co.uk

PROJECT
Shelley house
Church Lane
Eastergate

DRAWING
PROPOSED
Plans
Elevations
Location & Block Plans

SCALE
as noted @ A1

DATE	JULY 2021	DRAWN	NW
DRAWING NUMBER	17144-01	REVISION	C