


NOTES:

Dimensions to be checked on site before placing material orders or commencing work.
Any discrepancies shall be reported immediately.


Do not scale from these drawings except for planning purposes.
Use figured dimensions only.

Where applicable this drawing is to be read in conjunction with other consultants' drawings.

This drawing is the copyright of hda projects ltd.

 

0 5 10 15 20
Ordnance Survey Licence 100047815

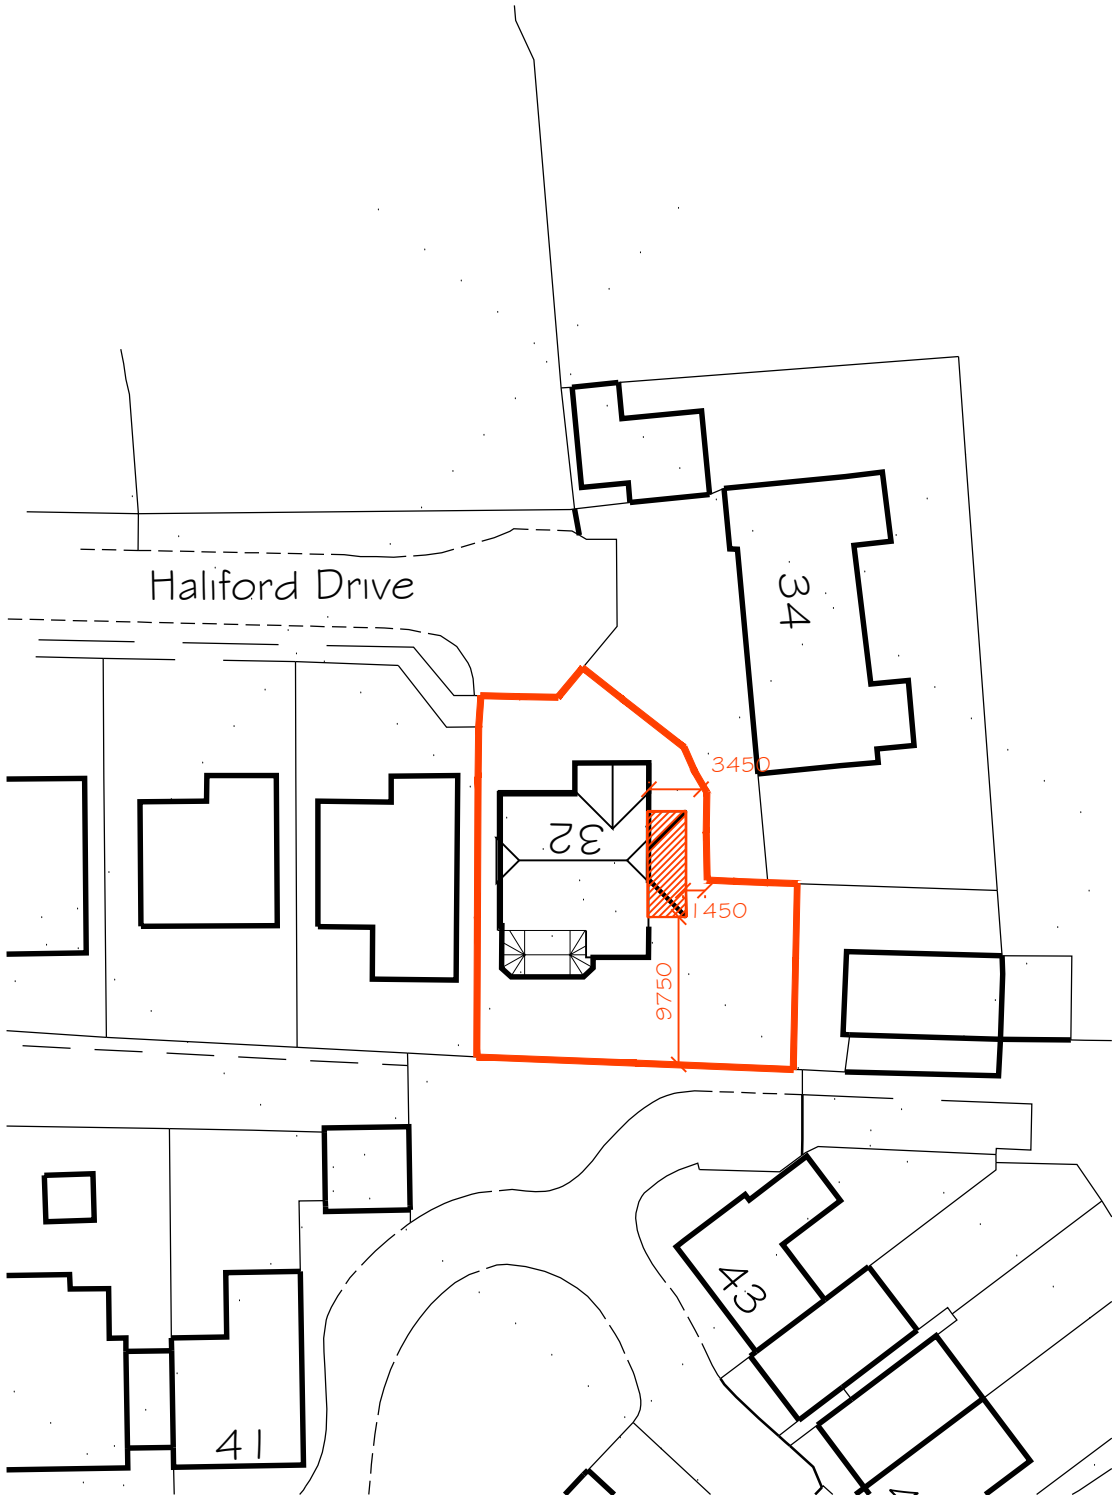

Ground Floor Plan



First Floor Plan

Rev	Date	Amendment
-----	------	-----------

hda projects

St Johns House - St Johns Street
Chichester - West Sussex - PO19 1UU
Tel: 07881287017
e-mail: hdaprojects@talktalk.net

For
M+D Southern

Project
32 Haliford Drive
Barnham
West Sussex
PO22 0AB

Title
Block and Location Plans

Date	Drawn	Scale	Checked
Oct 2019	wm	500 + 1250 @ A3	
Job Number	Prefix	Drawing Number	Revision
1944	P	01	