


NOTES:

Dimensions to be checked on site before placing material orders or commencing work.
Any discrepancies shall be reported immediately.


Do not scale from these drawings except for planning purposes.
Use figured dimensions only.

Where applicable this drawing is to be read in conjunction with other consultants' drawings.

This drawing is the copyright of hda projects ltd.

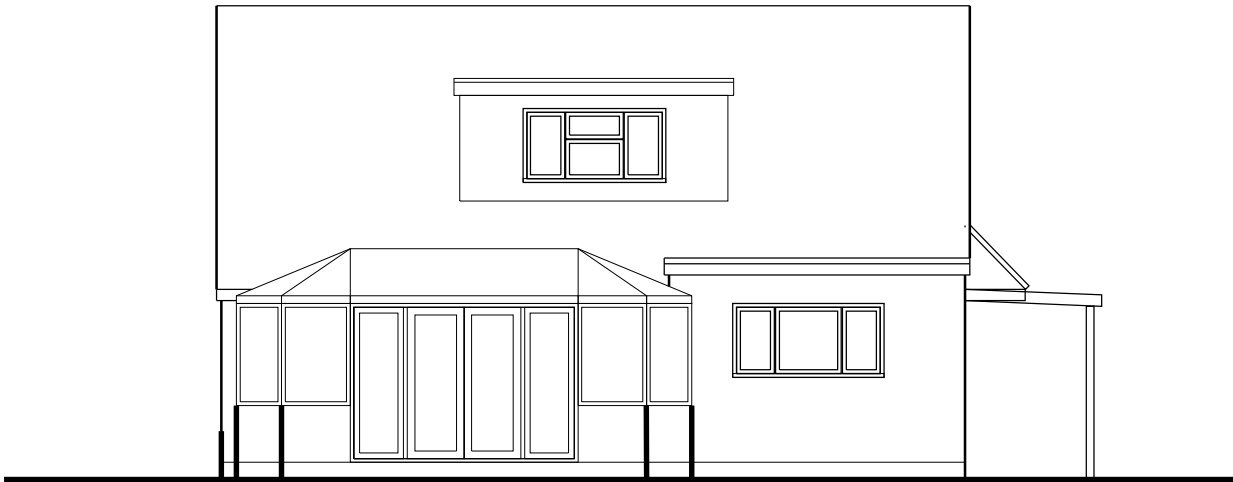


South East Elevation

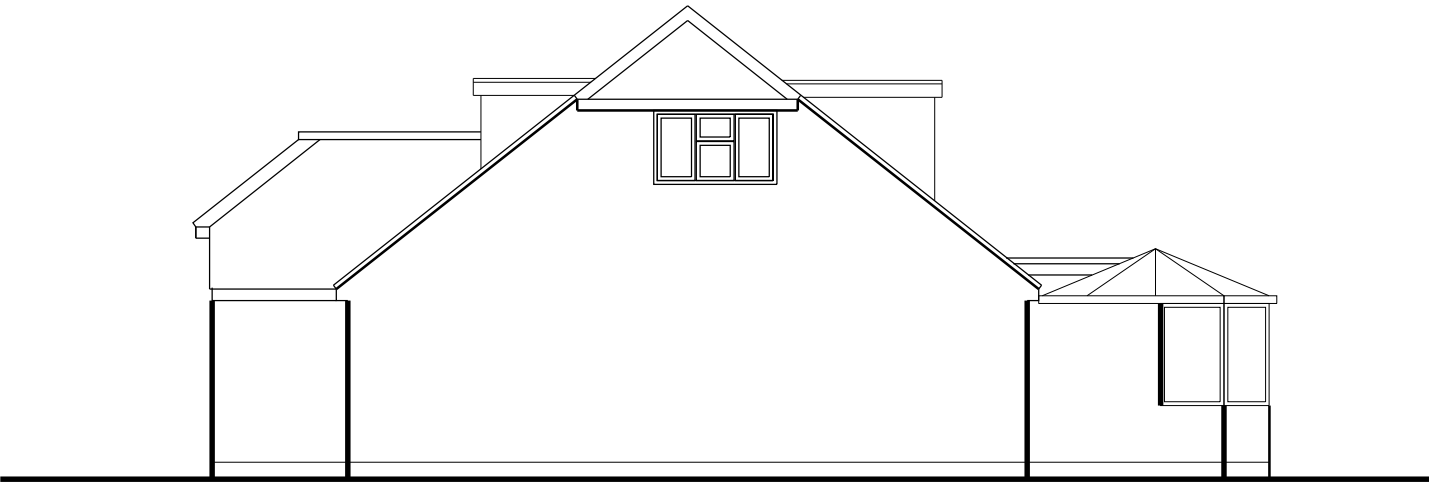

South West Elevation



North East Elevation

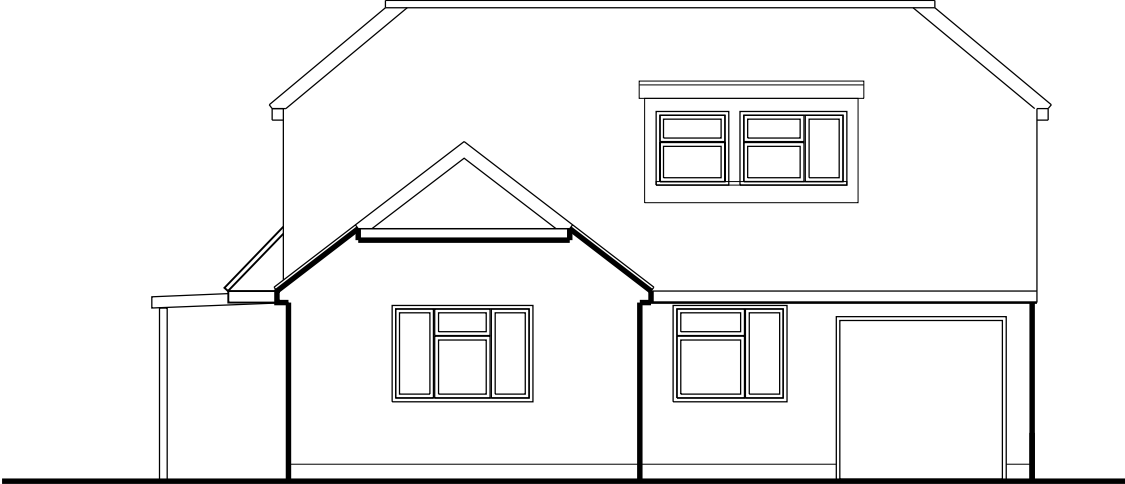

North West Elevation

Rev	Date	Amendment

hda projects

St Johns House - St Johns Street
Chichester - West Sussex - PO19 1UU

Tel: 07881287017
e-mail: hdaprojects@talktalk.net

For
M+D Southern

Project
32 Haliford Drive
Barnham
West Sussex
PO22 0AB

Title
Elevations as Existing

Date	Drawn	Scale	Checked
Oct 2019	wm	1 : 100 @ A3	
Job Number	Prefix	Drawing Number	Revision
1944	P	03	