




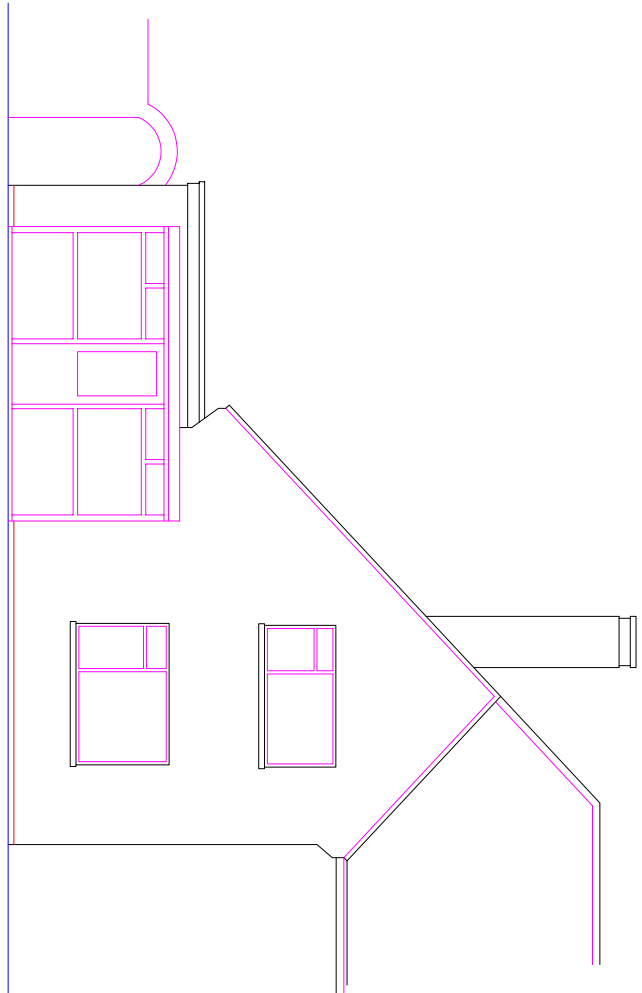


EXISTING FRONT ELEVATION 1:100

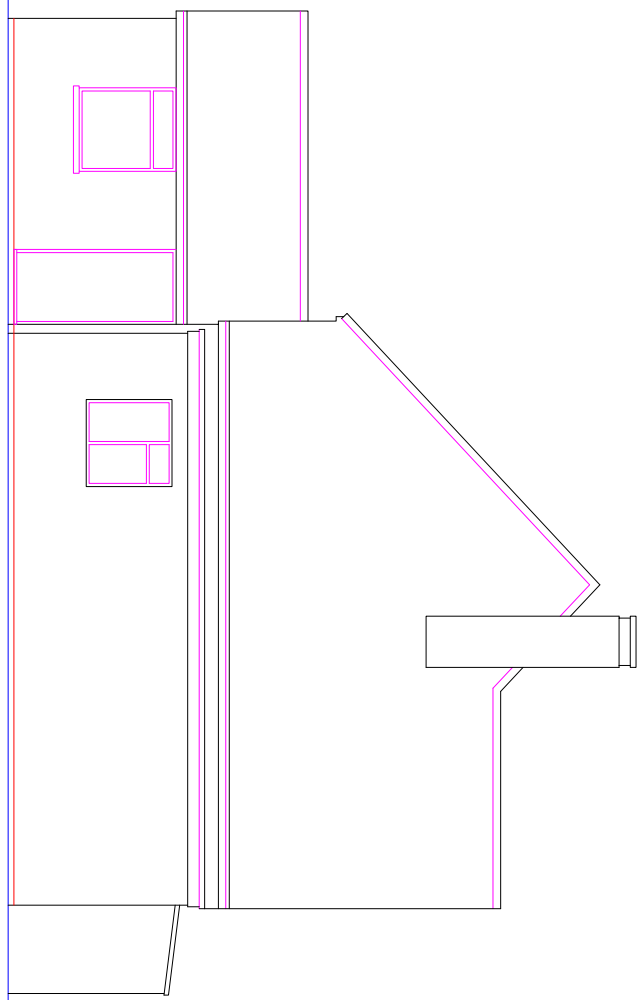


EXISTING SIDE ELEVATION 1:100

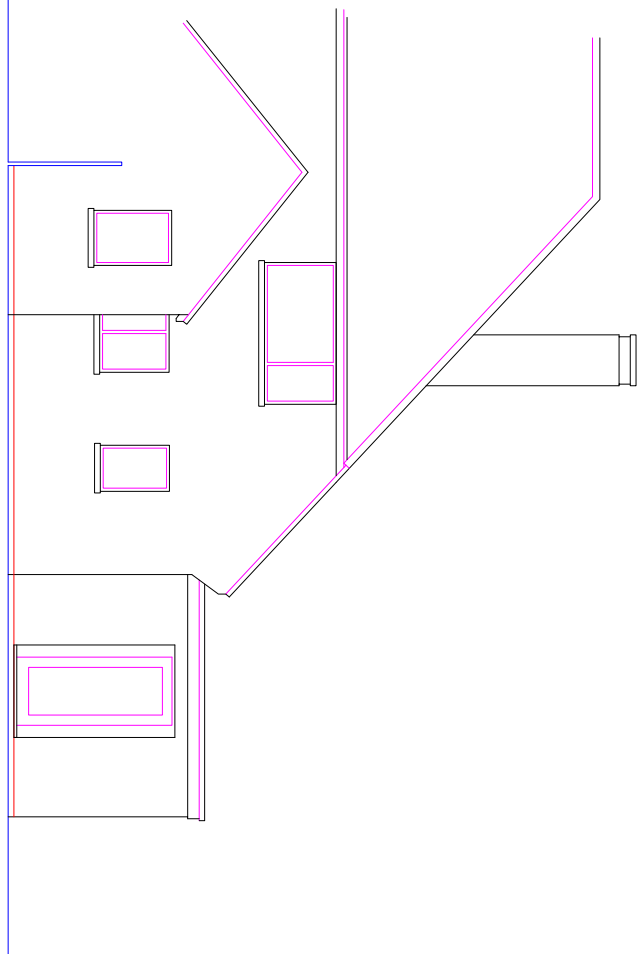


EXISTING REAR ELEVATION 1:100

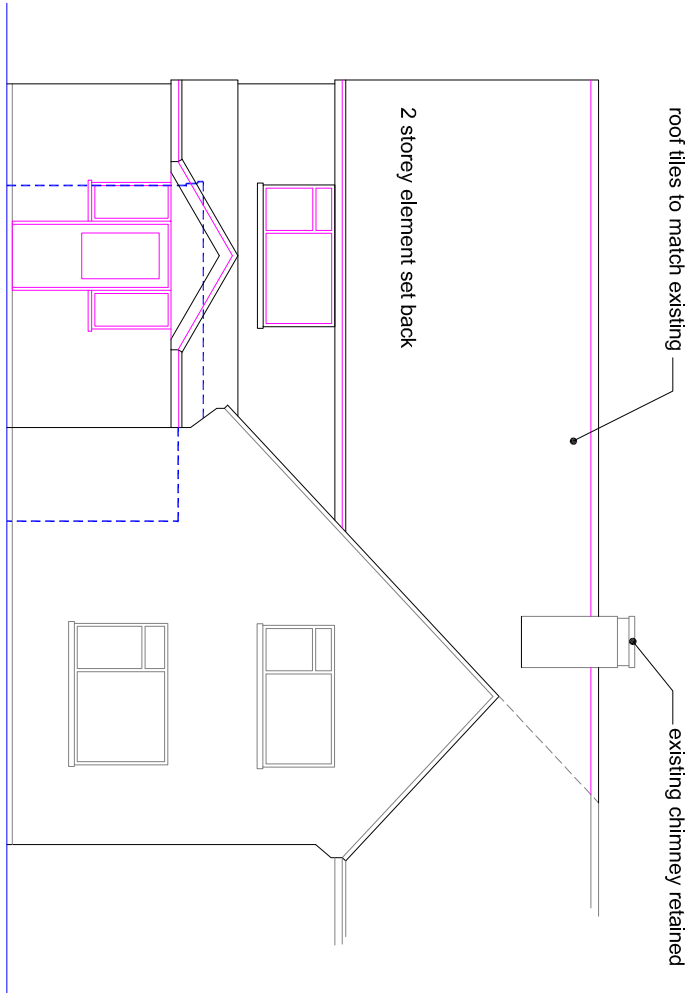


PROPOSED FRONT ELEVATION 1:100

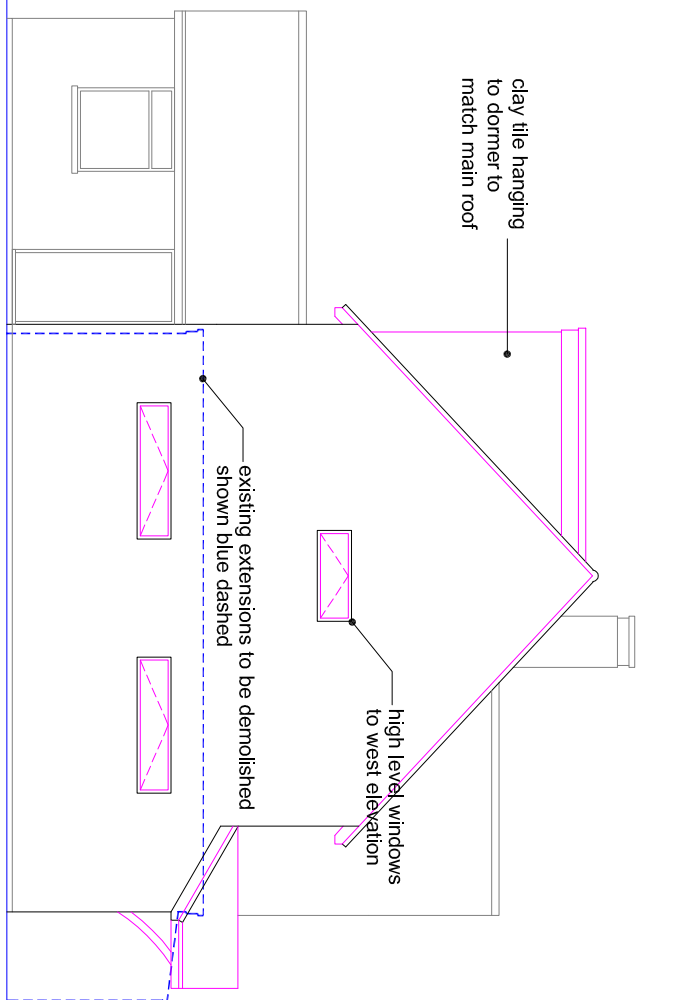


PROPOSED SIDE ELEVATION 1:100

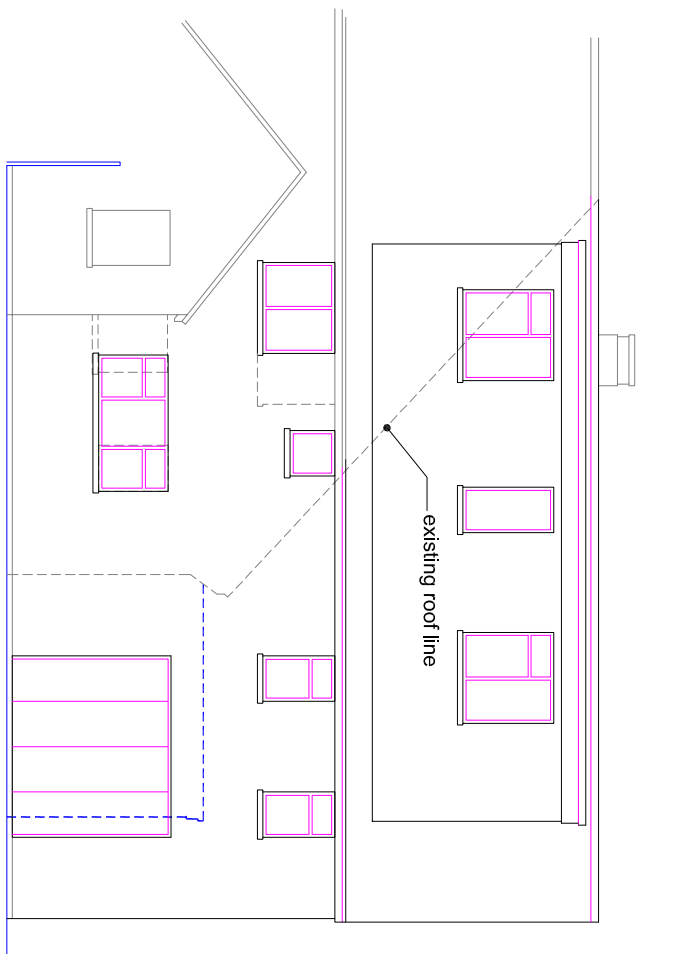


PROPOSED REAR ELEVATION 1:100

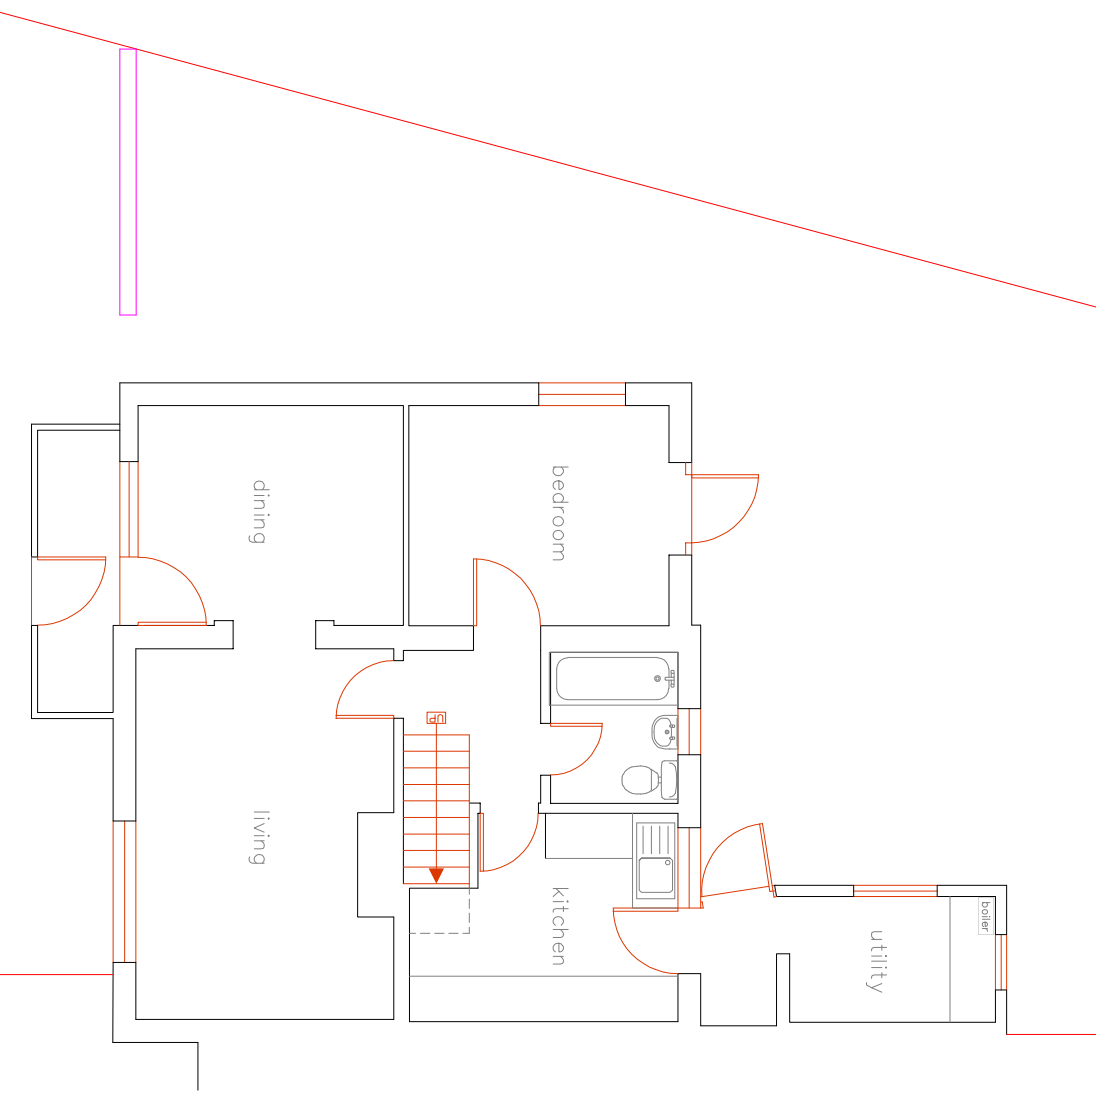


EXISTING GROUND FLOOR PLAN 1:100

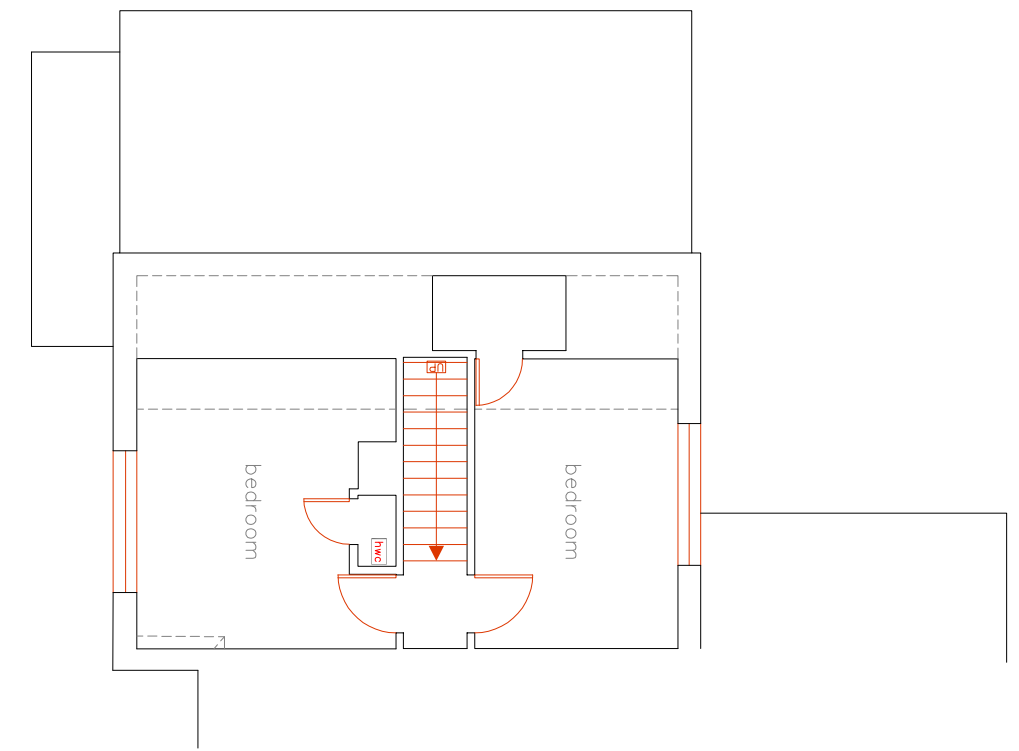


EXISTING FIRST FLOOR PLAN 1:100

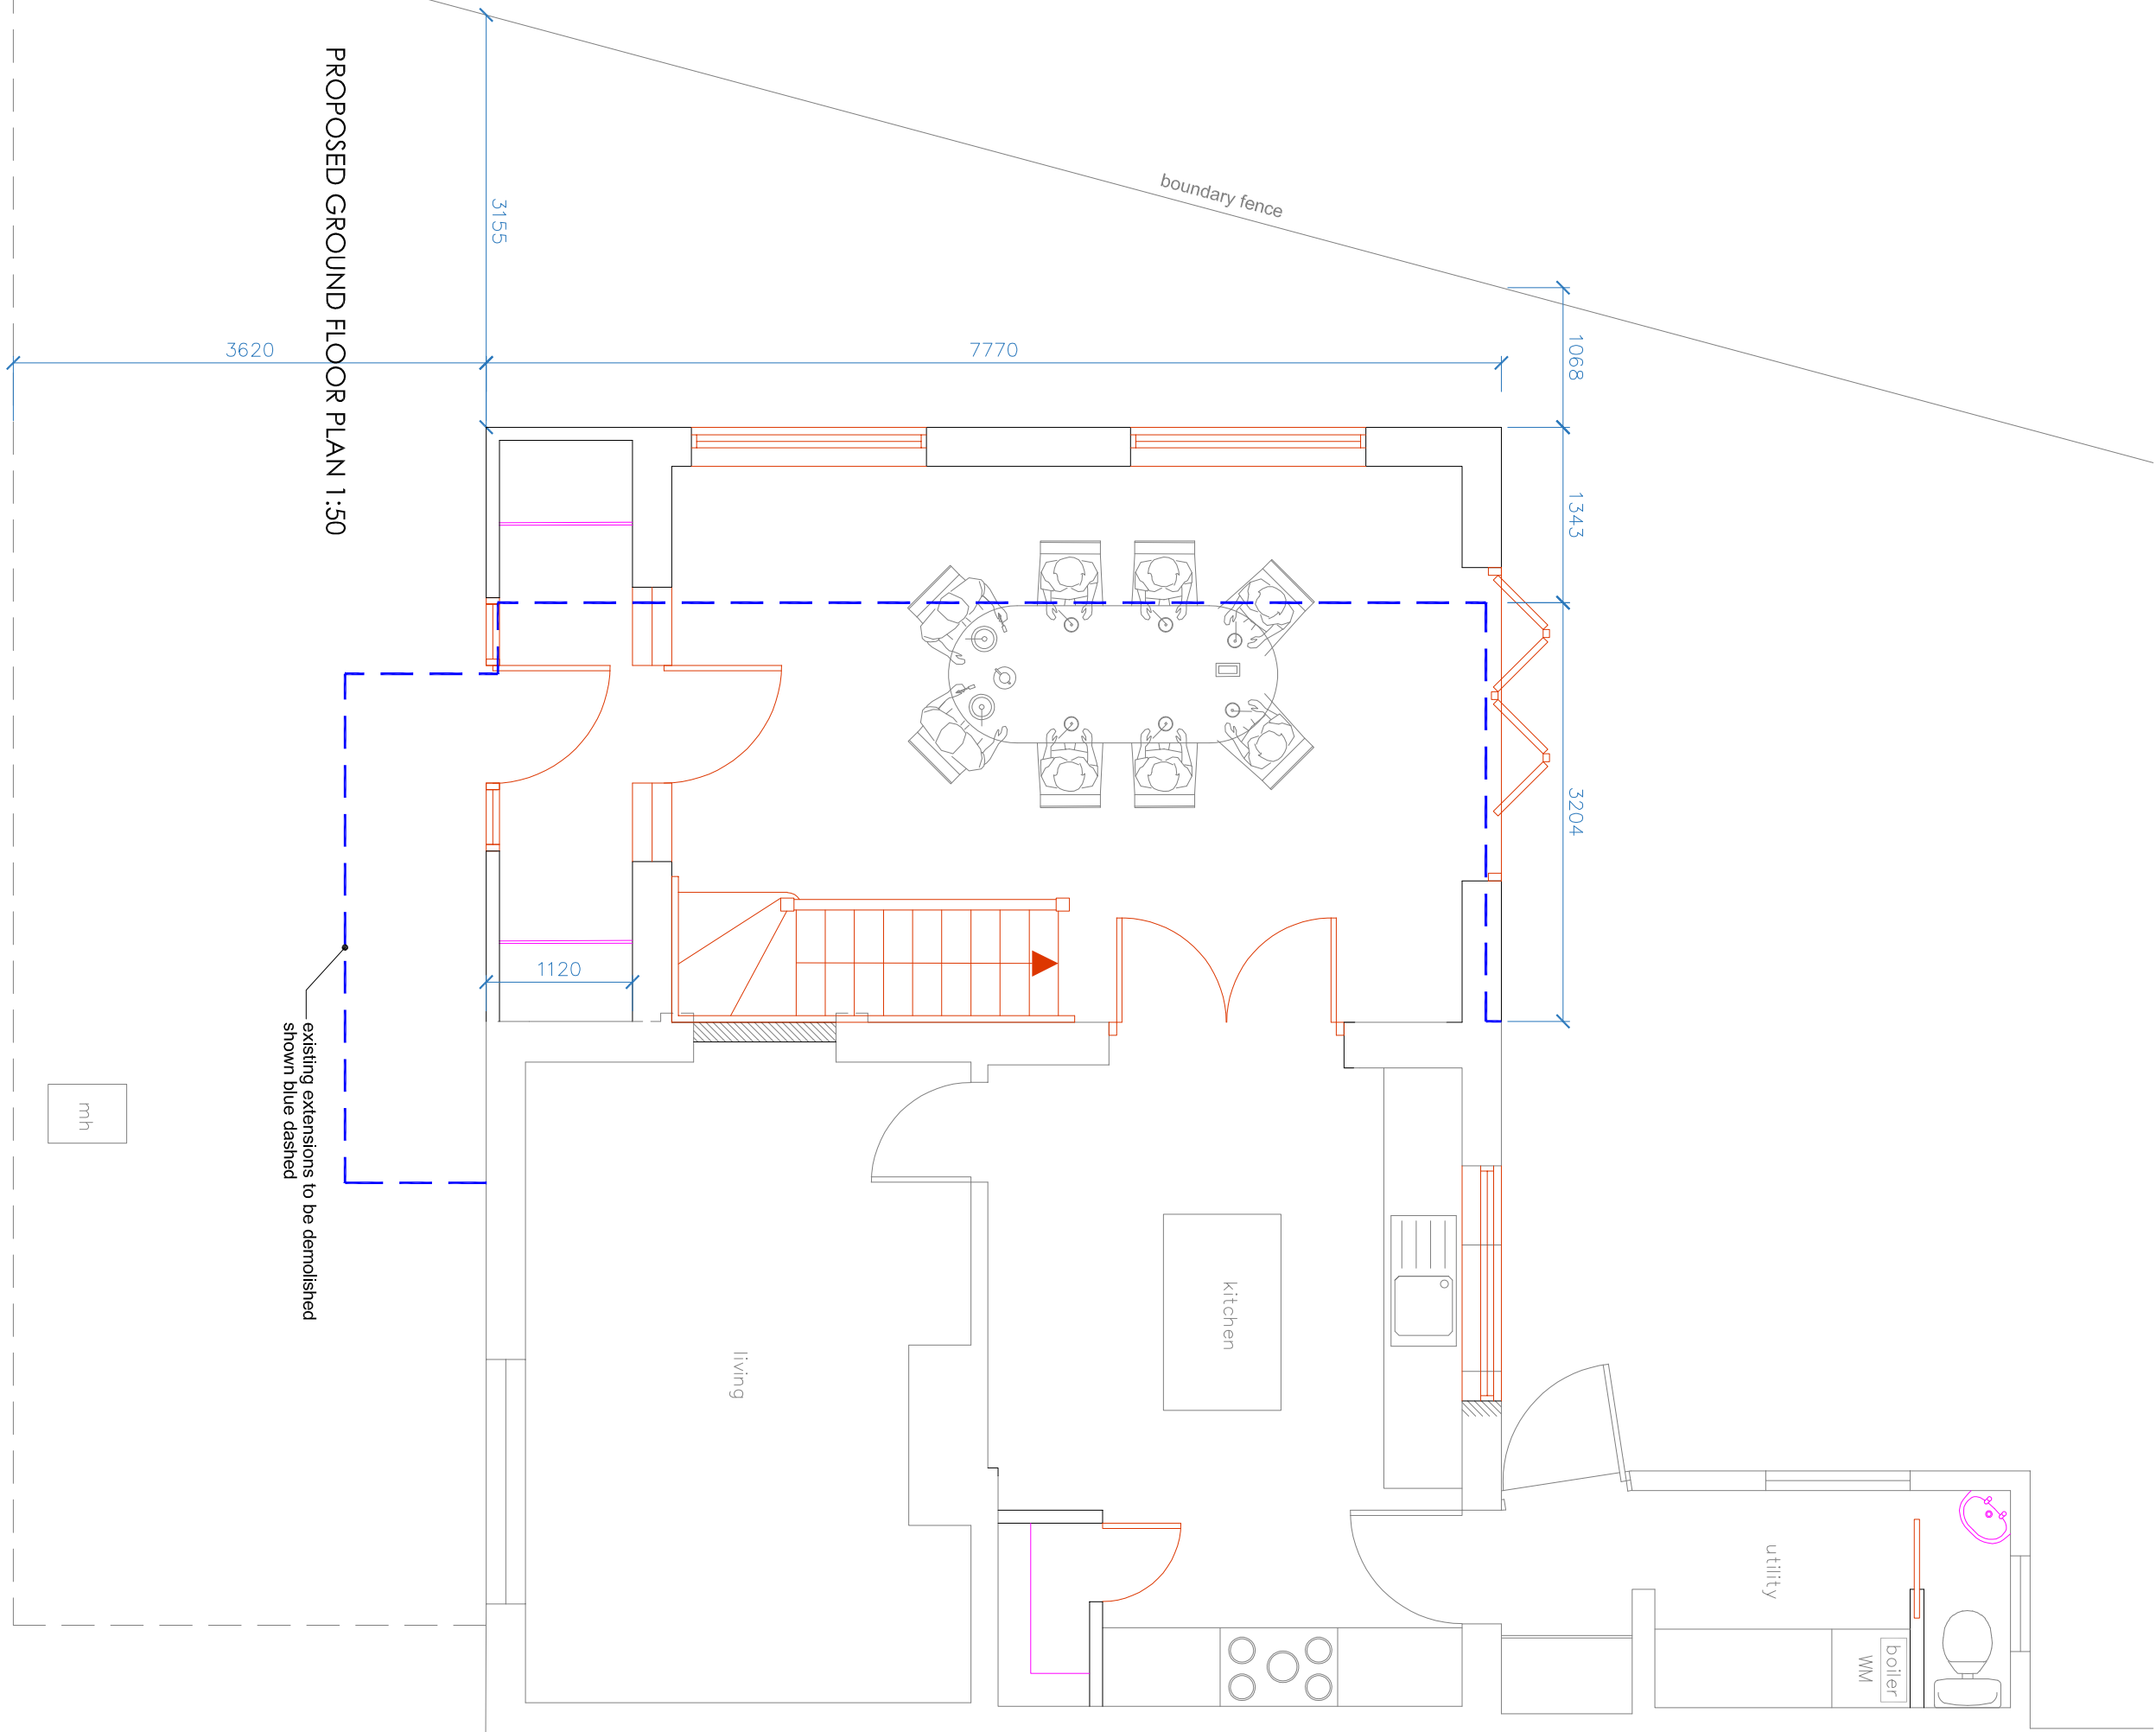


PROPOSED GROUND FLOOR PLAN 1:50

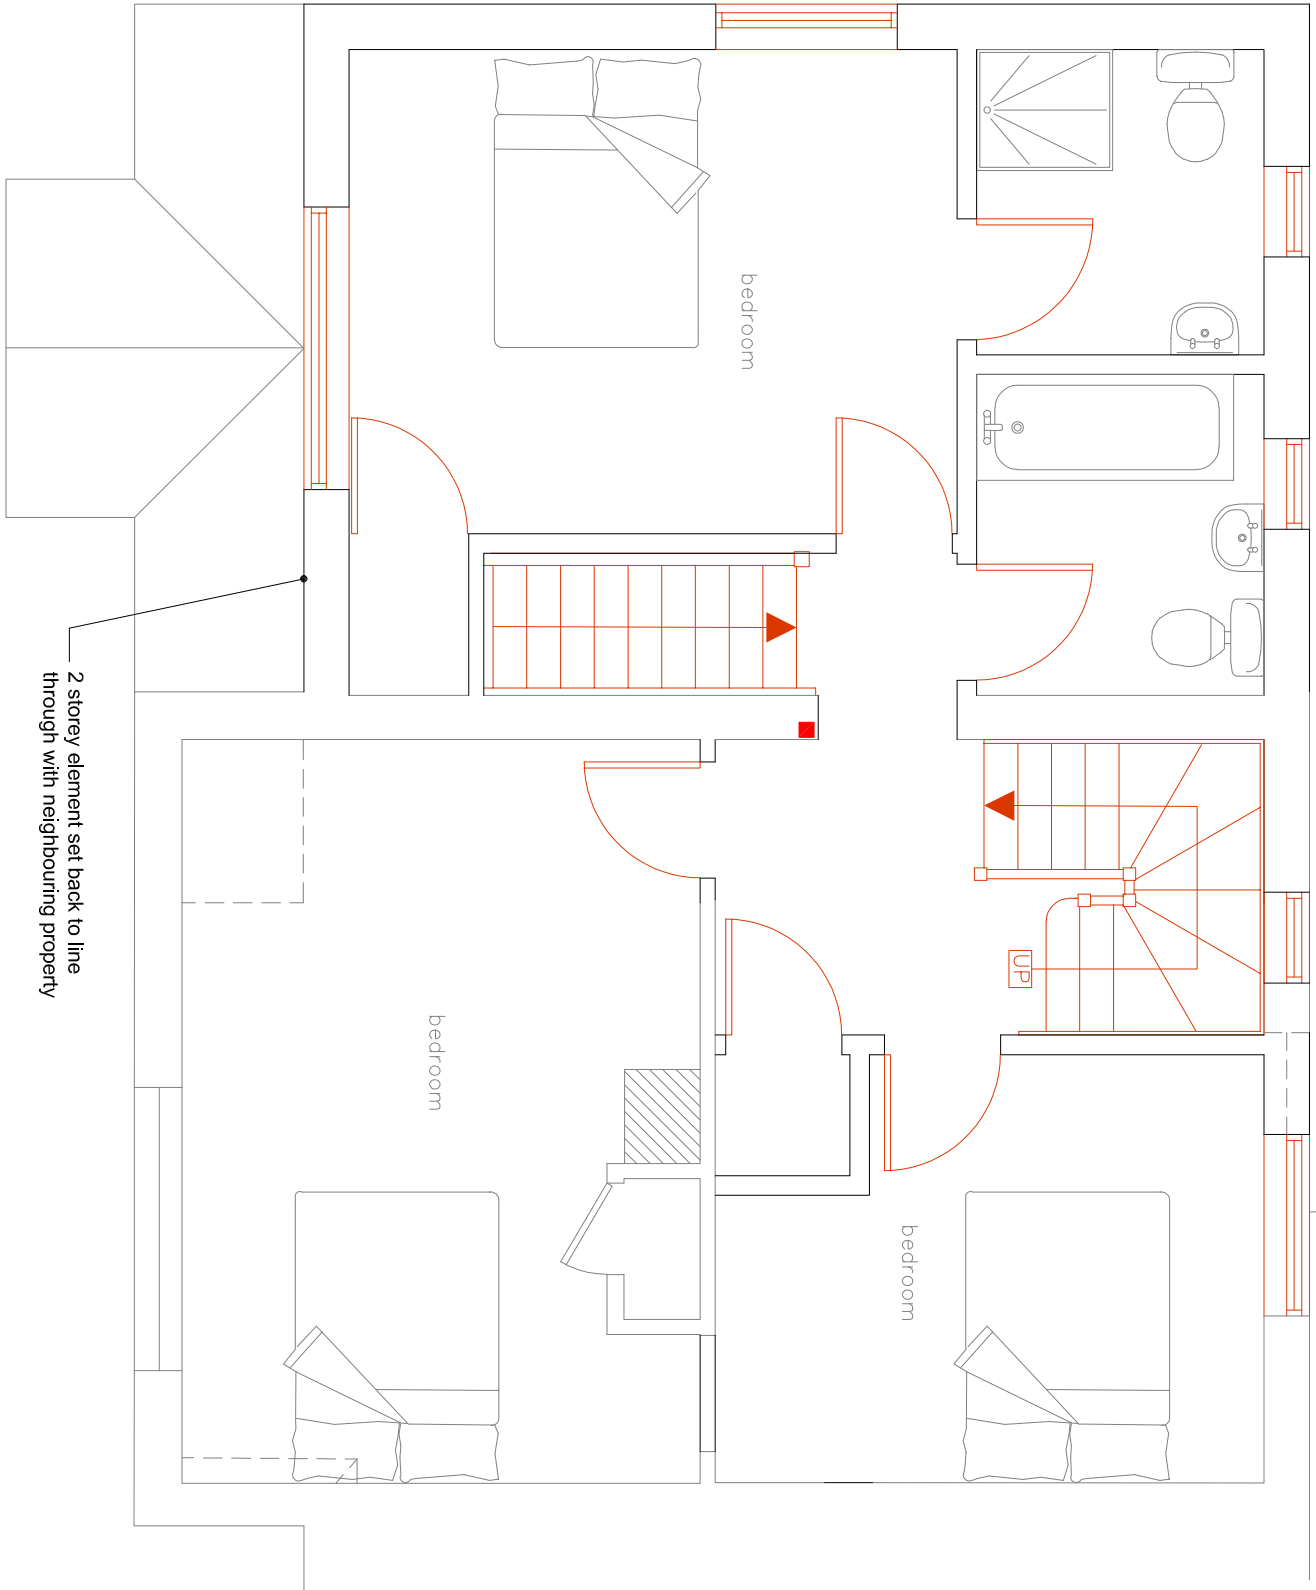


PROPOSED FIRST FLOOR PLAN 1:50

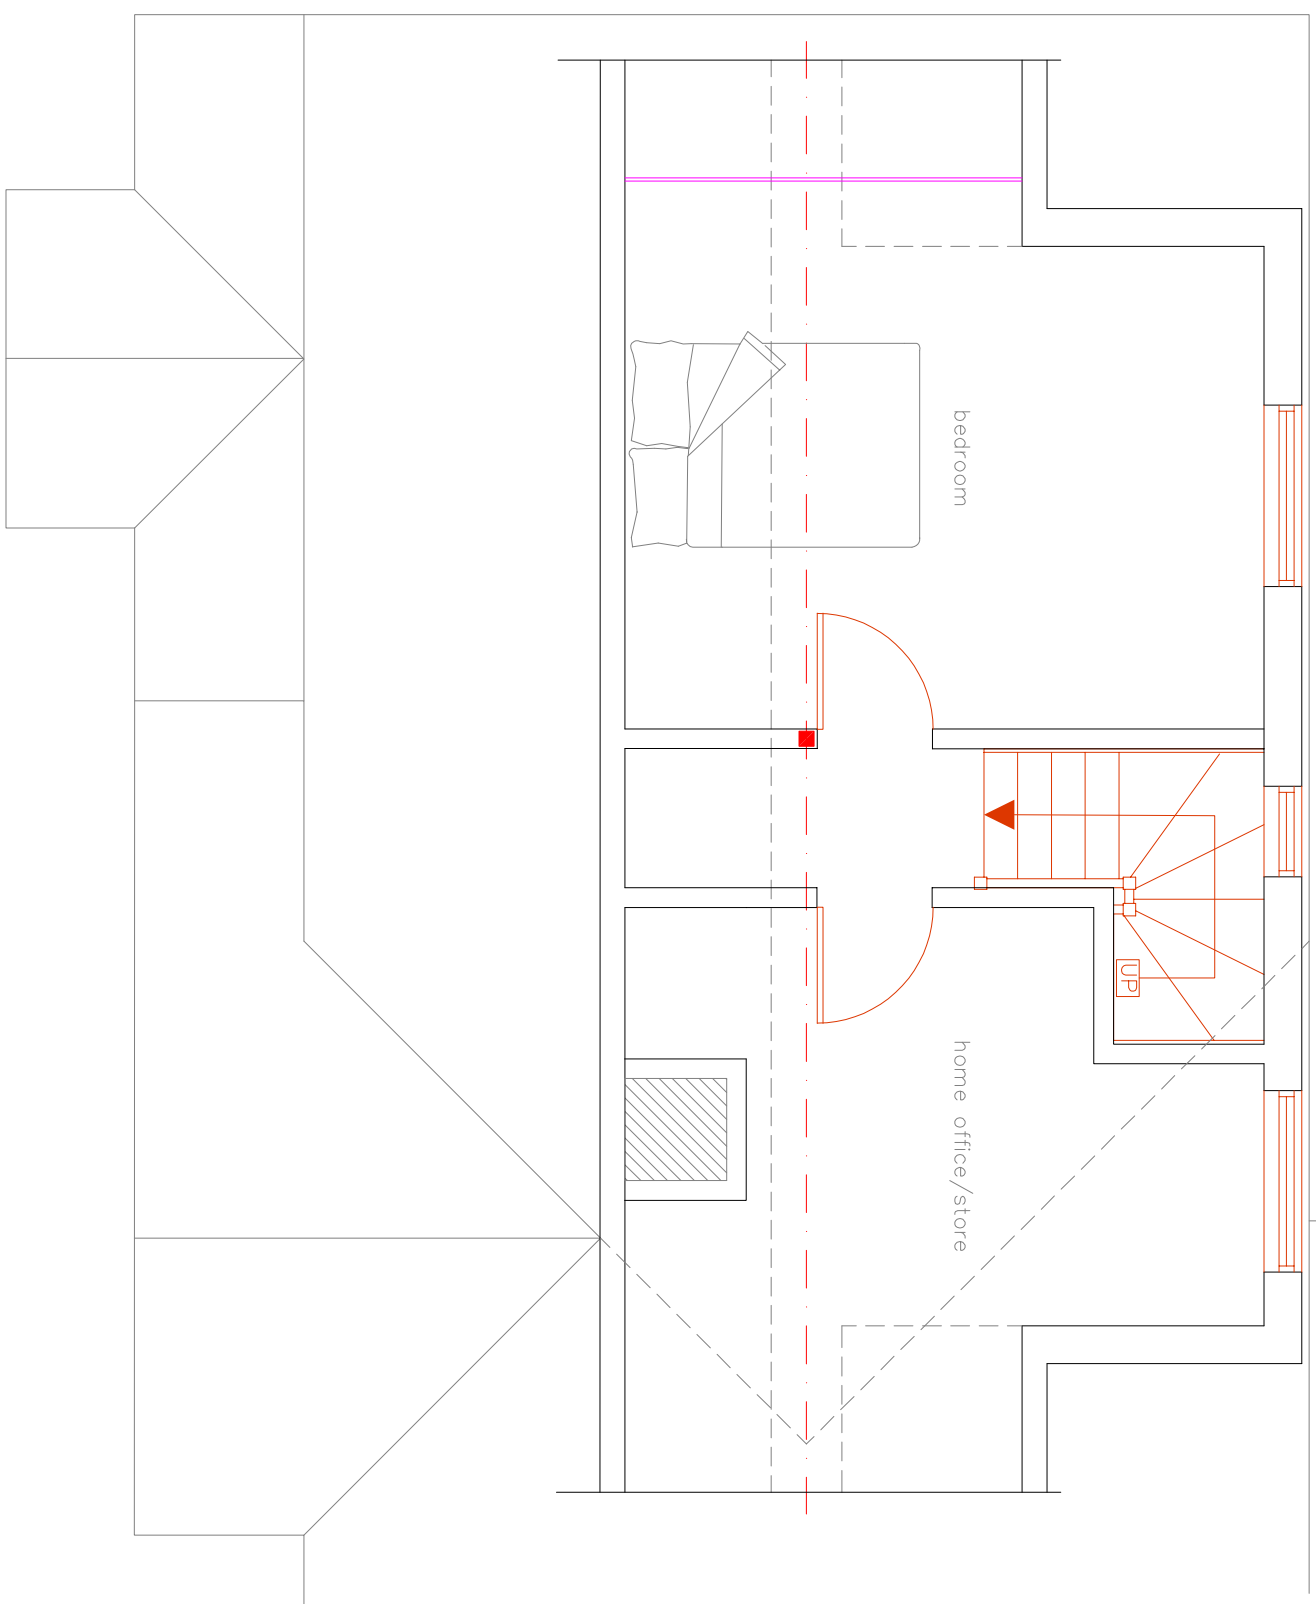


PROPOSED SECOND FLOOR PLAN 1:50

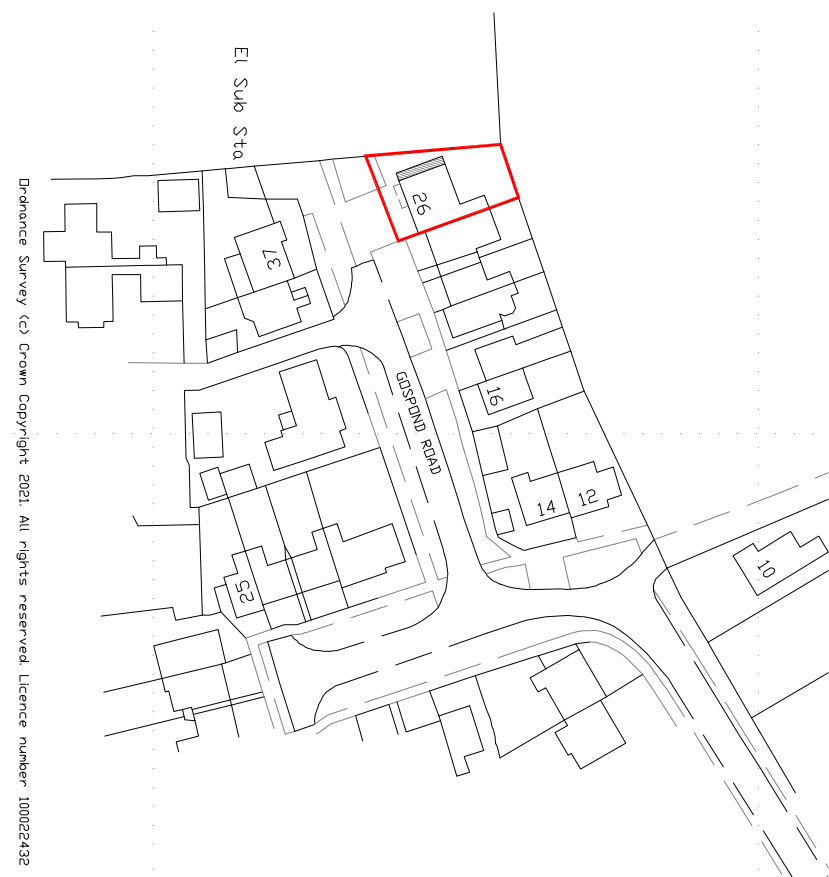

LOCATION PLAN 1:1250

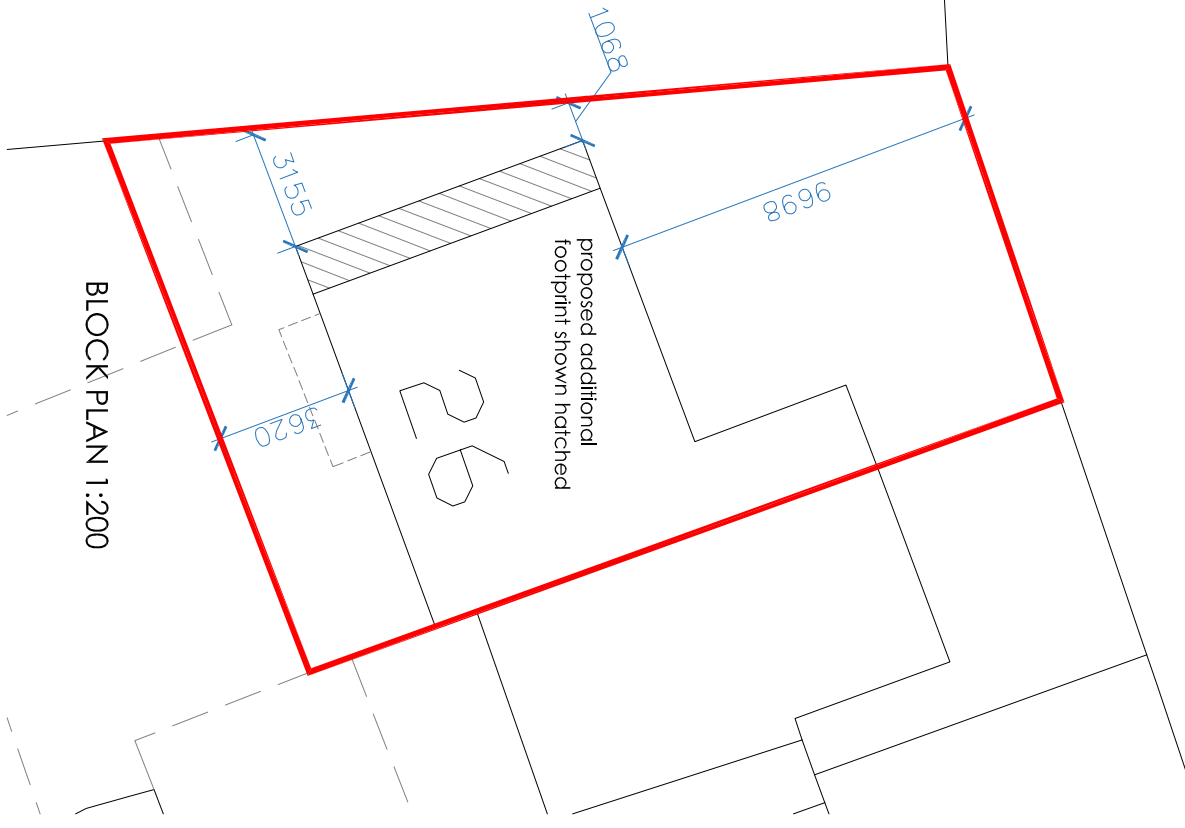

BLOCK PLAN 1:200

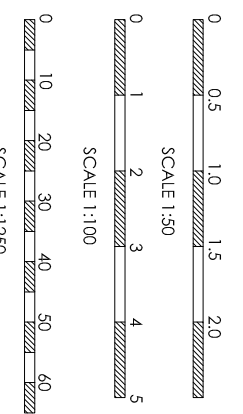

medlams
surveys limited
www.medlams-surveys.co.uk
becky@medlams-surveys.co.uk
07717 205 388

project: 26 GOSPOD ROAD, BARNHAM PO22 0EU
client: MR & MRS CARTER
title: PLANNING PROPOSAL
date: AUG 2021

job ref: S2025
scale: voles @A1
dwg no: PL01
rev: A