


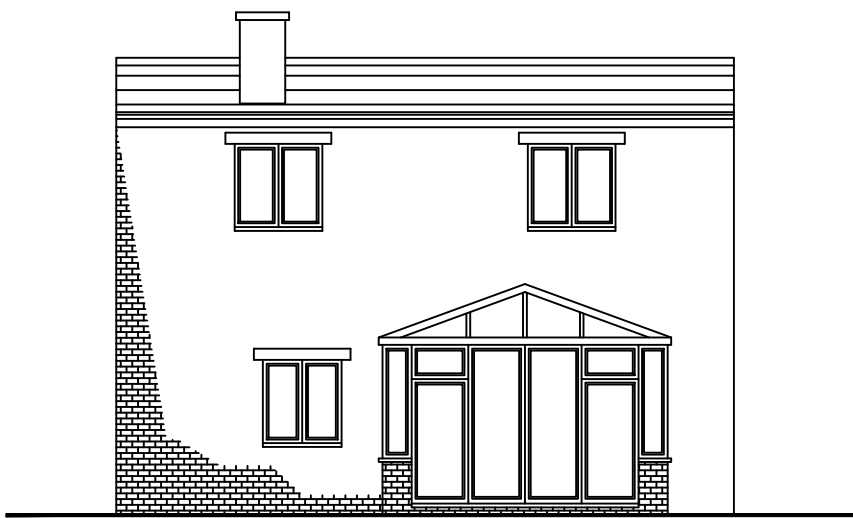

EXISTING REAR ELEVATION
(scale 1:100)




EXISTING SIDE ELEVATION
(scale 1:100)




EXISTING SIDE ELEVATION
(scale 1:100)




EXISTING FRONT ELEVATION
(scale 1:100)

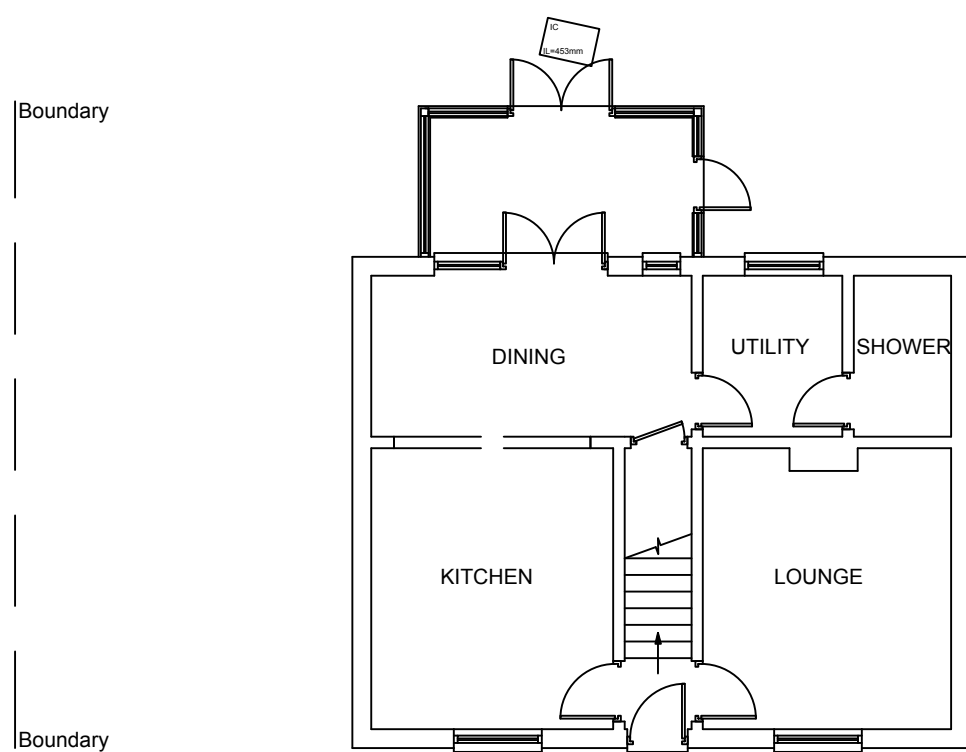


EXISTING GROUND FLOOR PLAN
(scale 1:100)

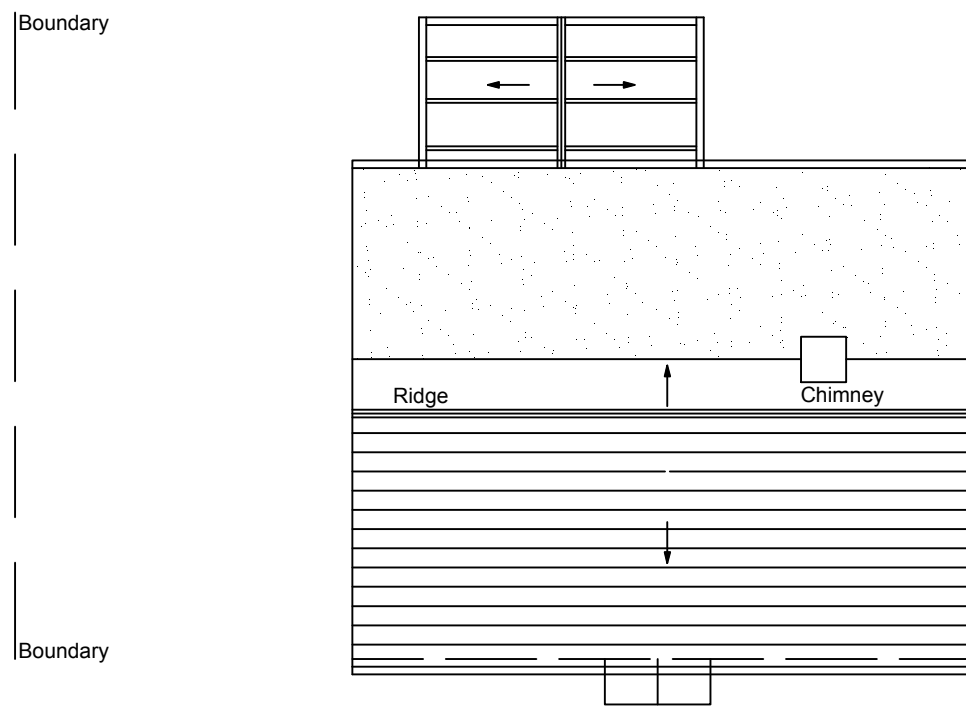

EXISTING ROOF PLAN
(scale 1:100)

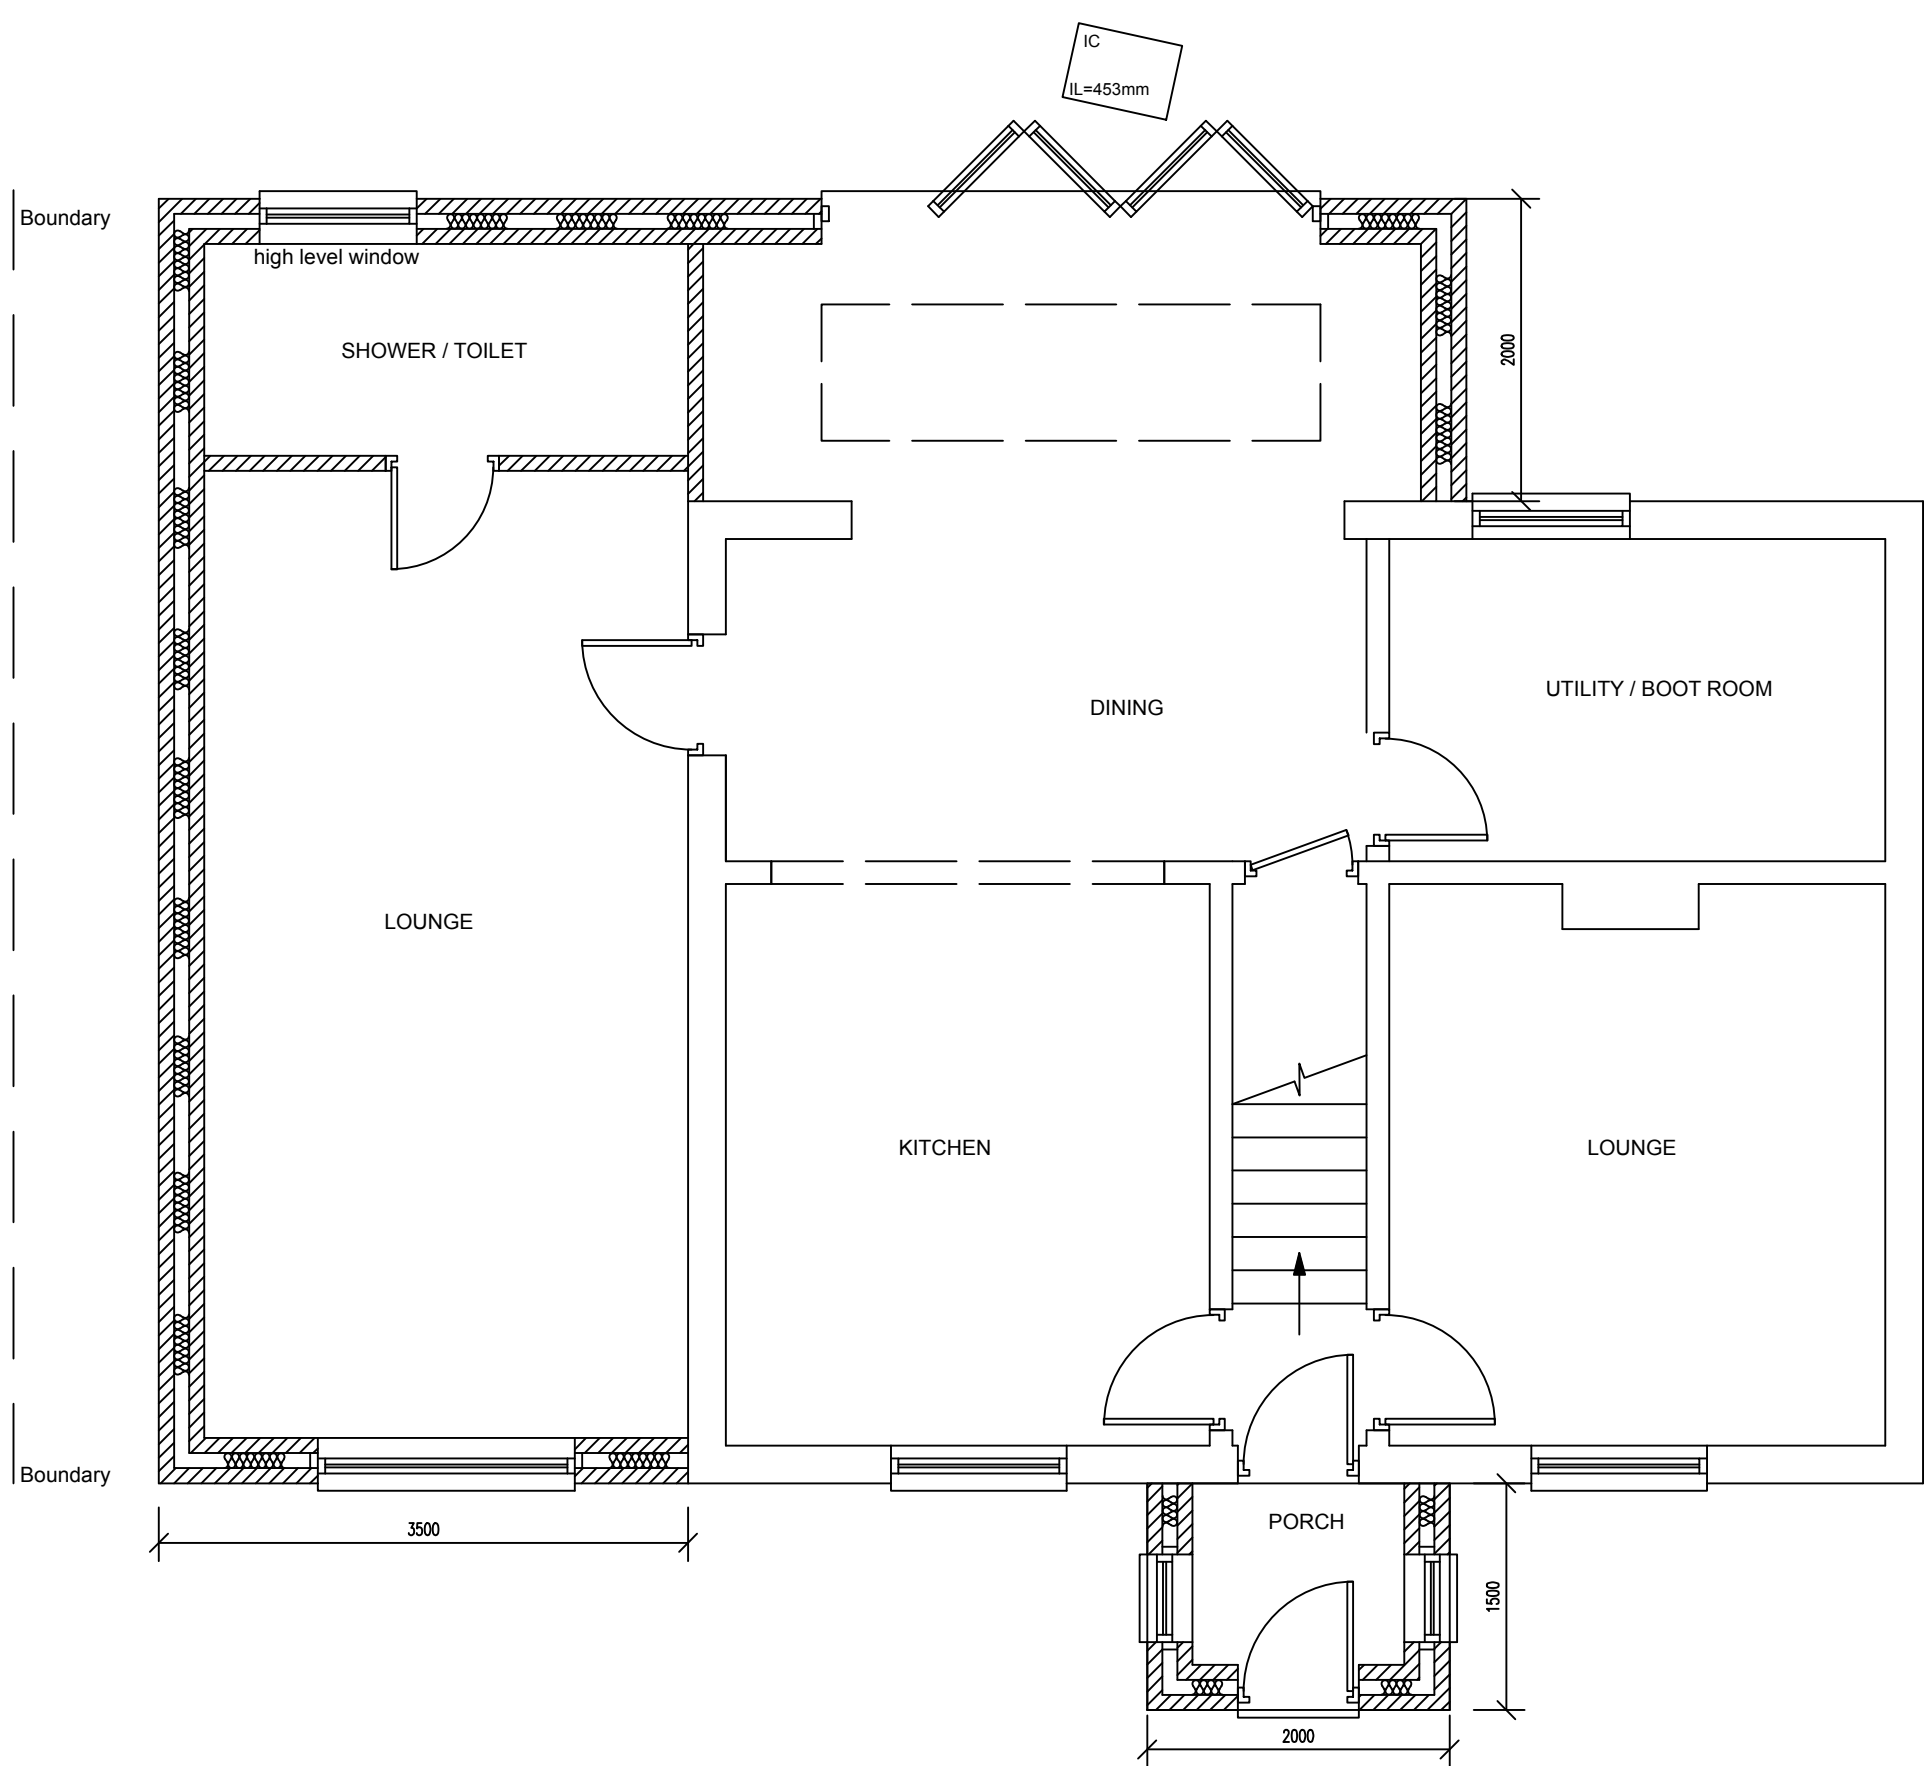

PROPOSED GROUND FLOOR PLAN
(scale 1:50)

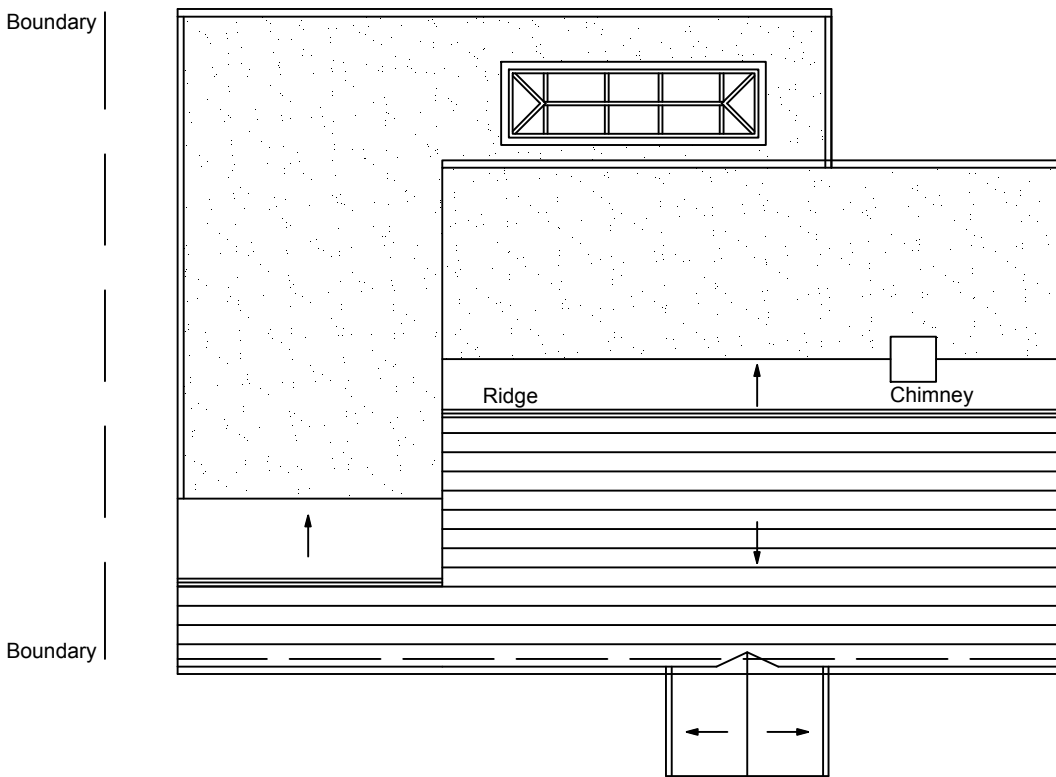

PROPOSED ROOF PLAN
(scale 1:100)



www.kjmarchitecture.co.uk 01375 267888

Project: SINGLE STOREY SIDE EXTENSION

For: CROFT COTTAGE

Scale: As shown	Dwg. no: KJM10371	Page: 001	Rev: E
Drawn by: K. Miller	Date Drawn: October 2019		

