

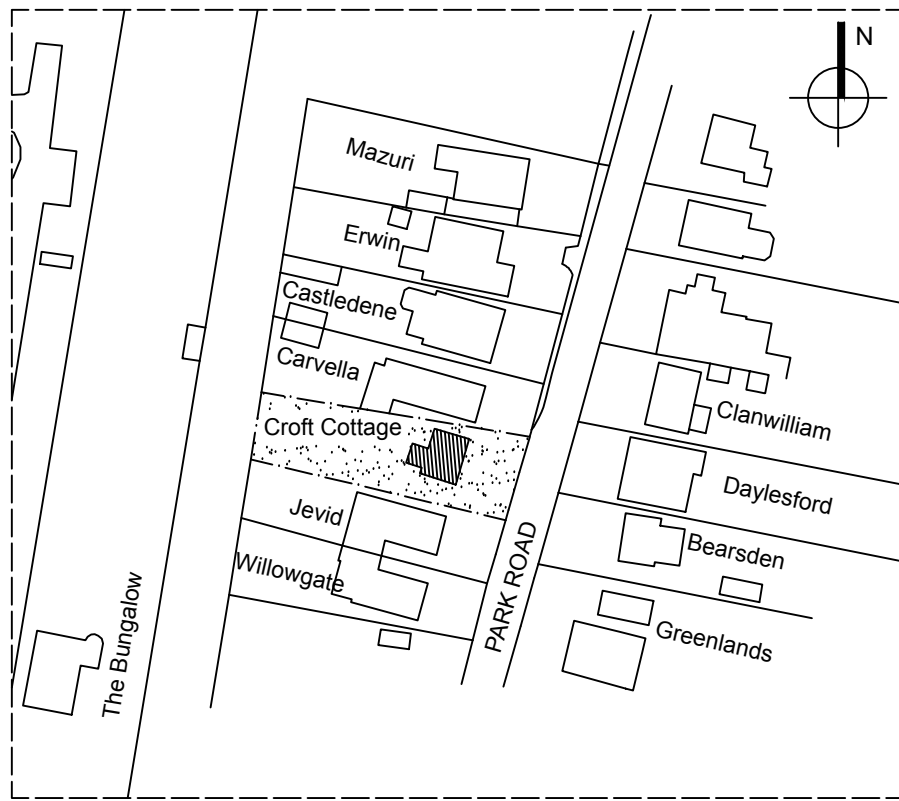


 


Crown Copyright All Rights Reserved Licence Number 0100031673

LOCATION PLAN
scale 1:1250

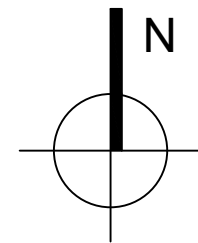

PROPOSED SITE PLAN
scale 1:200

 

www.kjmarchitecture.co.uk 01375 267888

Project:
SINGLE STOREY SIDE EXTENSION

For:
CROFT COTTAGE

Scale:	As shown	Dwg. no:	KJM10367	Page:	003	Rev:	F
Drawn by:	K. Miller	Date Drawn:	October 2019				