



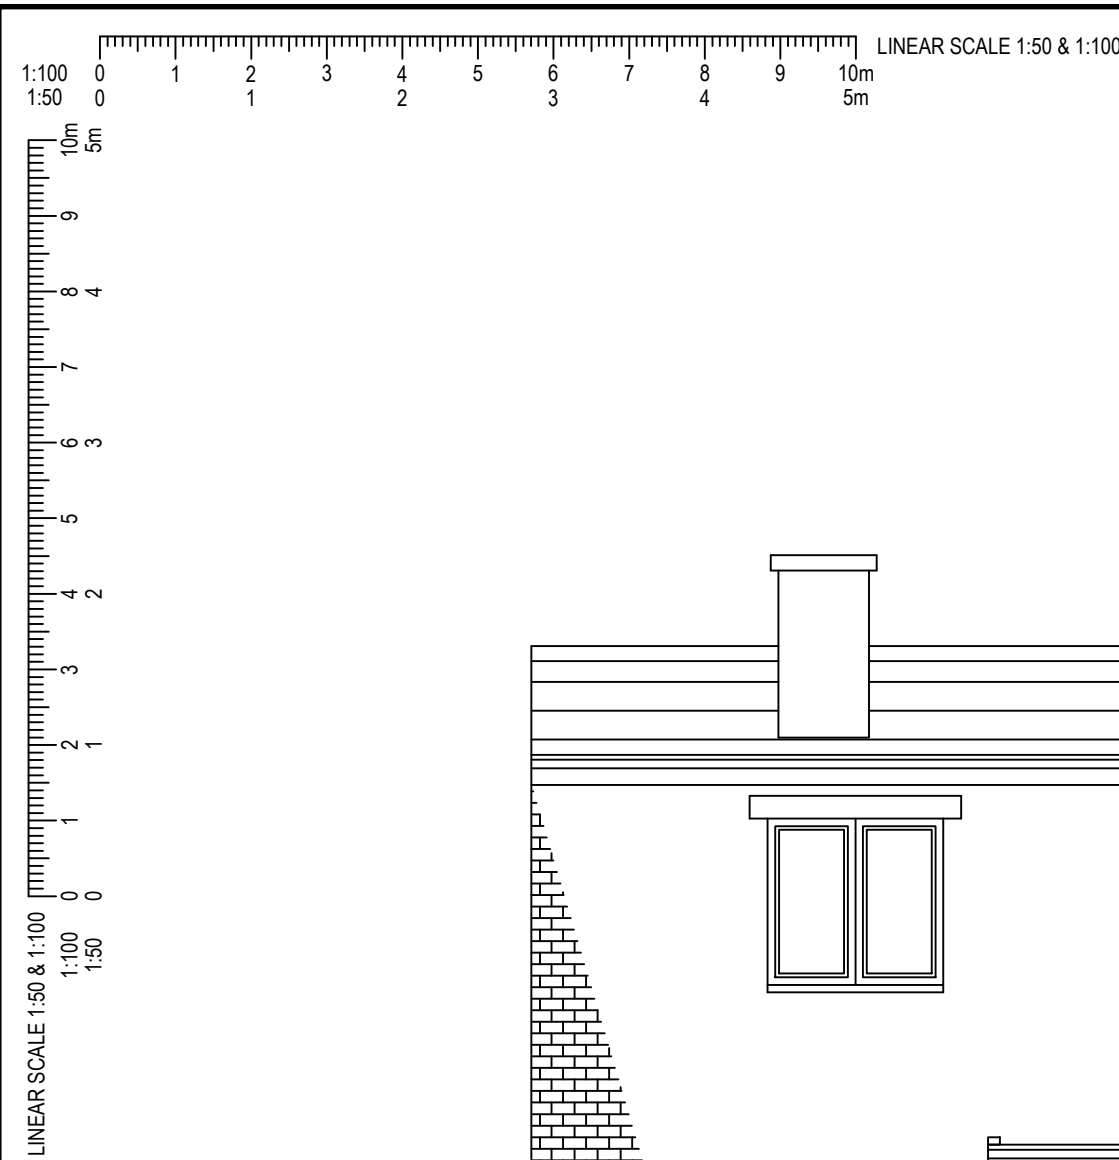


PROPOSED REAR ELEVATION
(scale 1:50)

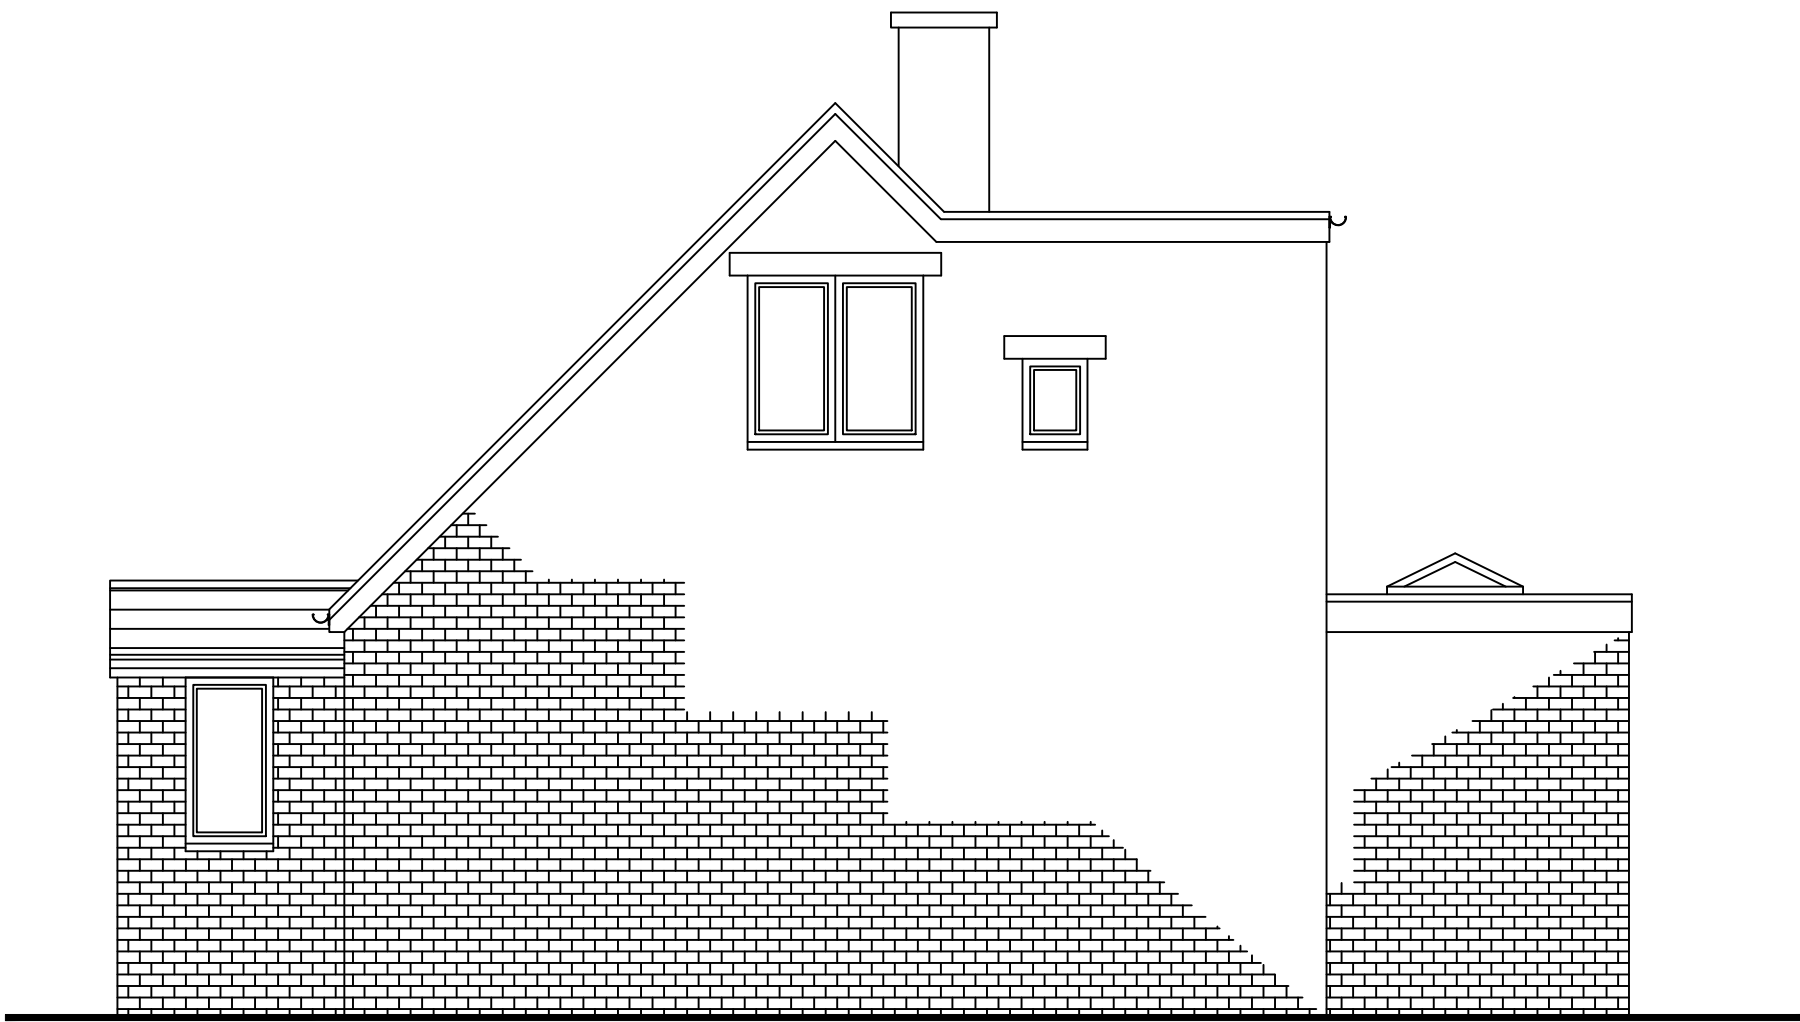

PROPOSED SIDE ELEVATION
(scale 1:50)



PROPOSED FRONT ELEVATION
(scale 1:50)

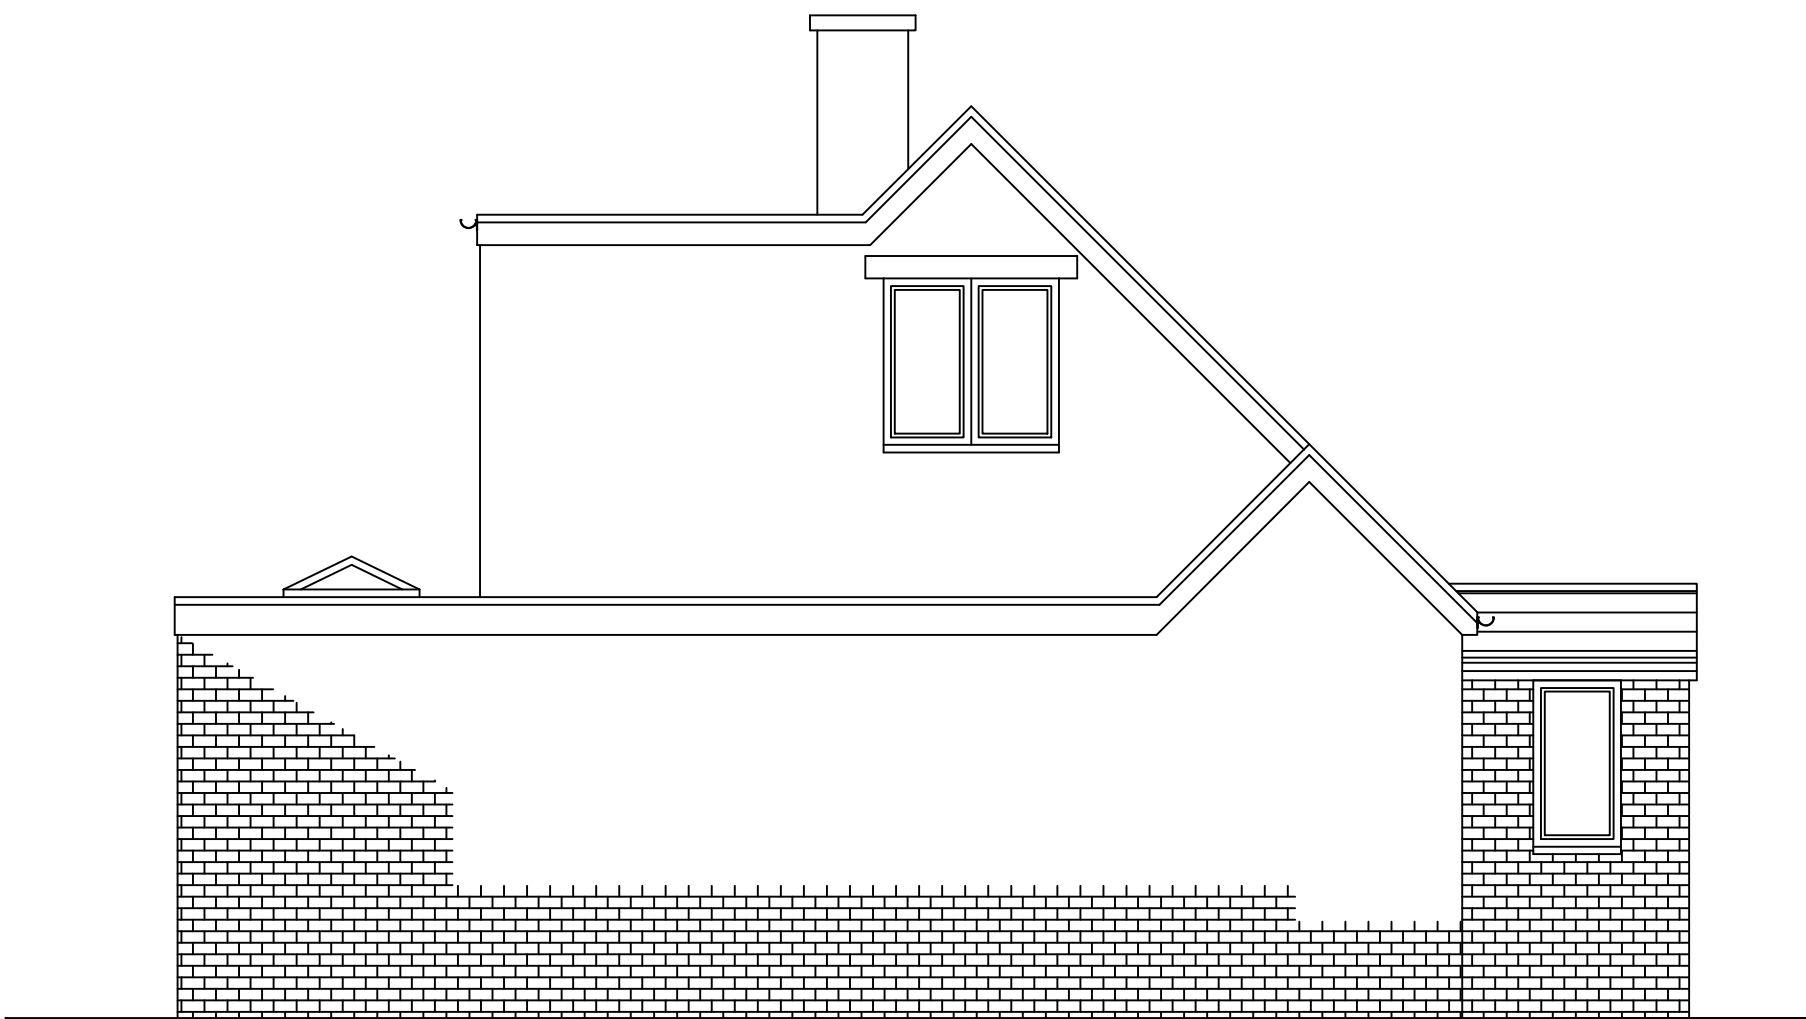

PROPOSED SIDE ELEVATION
(scale 1:50)



www.kjmarchitecture.co.uk 01375 267888

Project: SINGLE STOREY SIDE EXTENSION

For: CROFT COTTAGE

Scale:	As shown	Dwg. no:	KJM10367	Page:	002	Rev:	F
Drawn by:	K. Miller	Date Drawn:	October 2019				

