

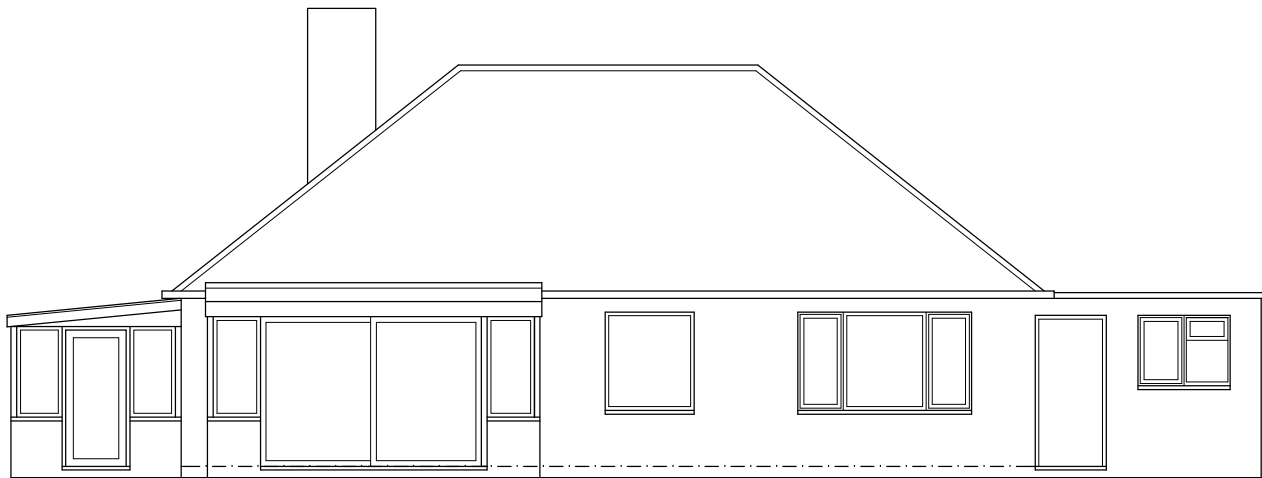


 


EXISTING REAR ELEVATION

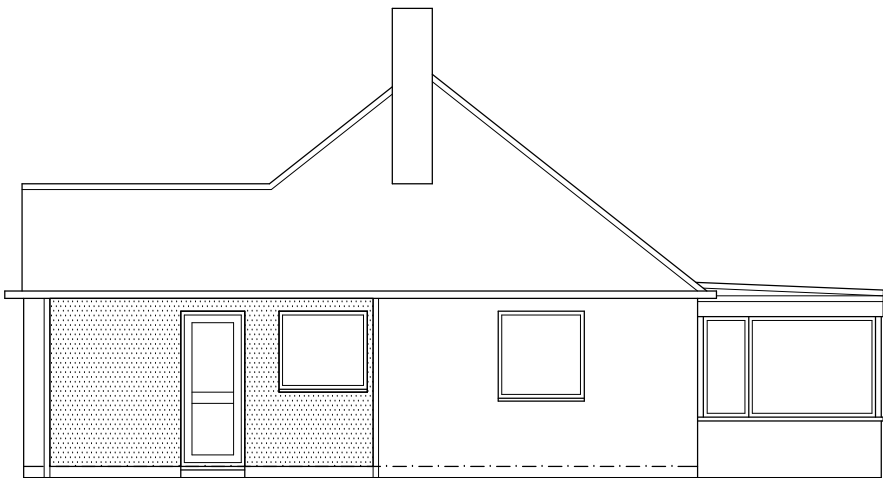


CONSERVATORY NOT SHOWN FOR CLARITY

EXISTING SIDE ELEVATION

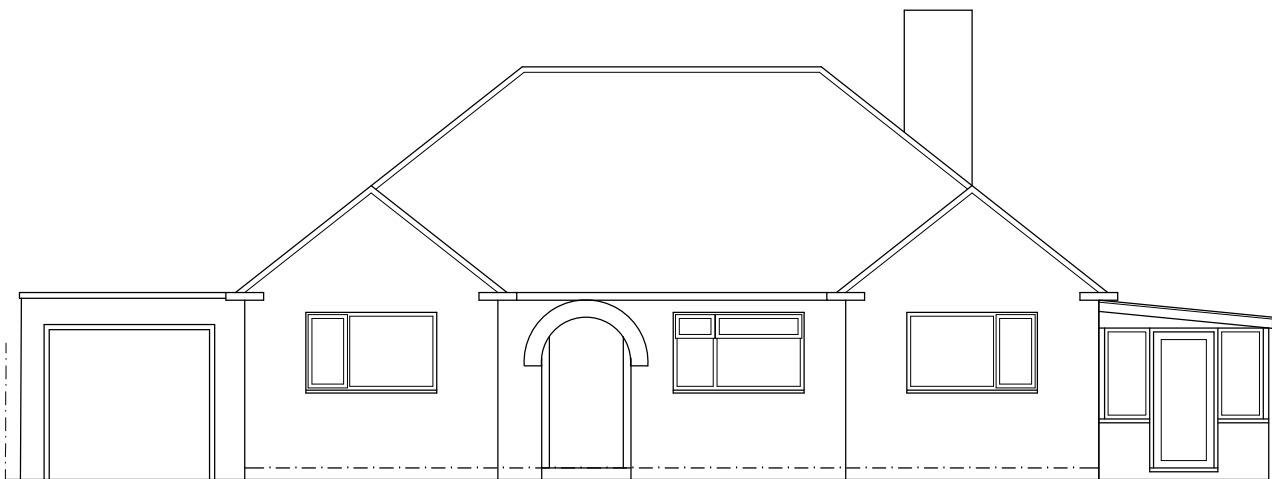

EXISTING FRONT ELEVATION

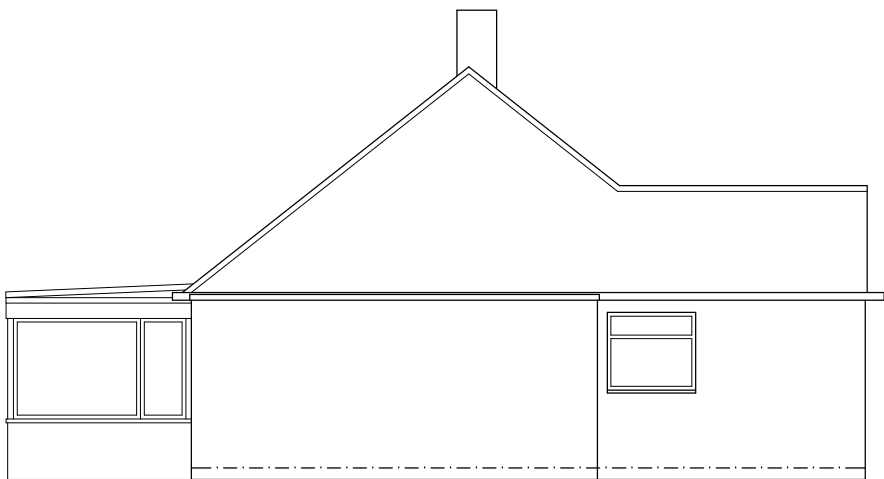

EXISTING SIDE ELEVATION

FOR MR & MRS D. HARVEY		
SITE 19 ELM GROVE, BARNHAM, WEST SUSSEX. PO22 0HJ		
TITLE PROPOSED FIRST FLOOR & EXTENSION PROPOSED FLOOR PLANS		
SCALE 1:100	DRAWN AH 09/19	DRAWING NO. 03 REV