


PROPOSED FRONT ELEVATION

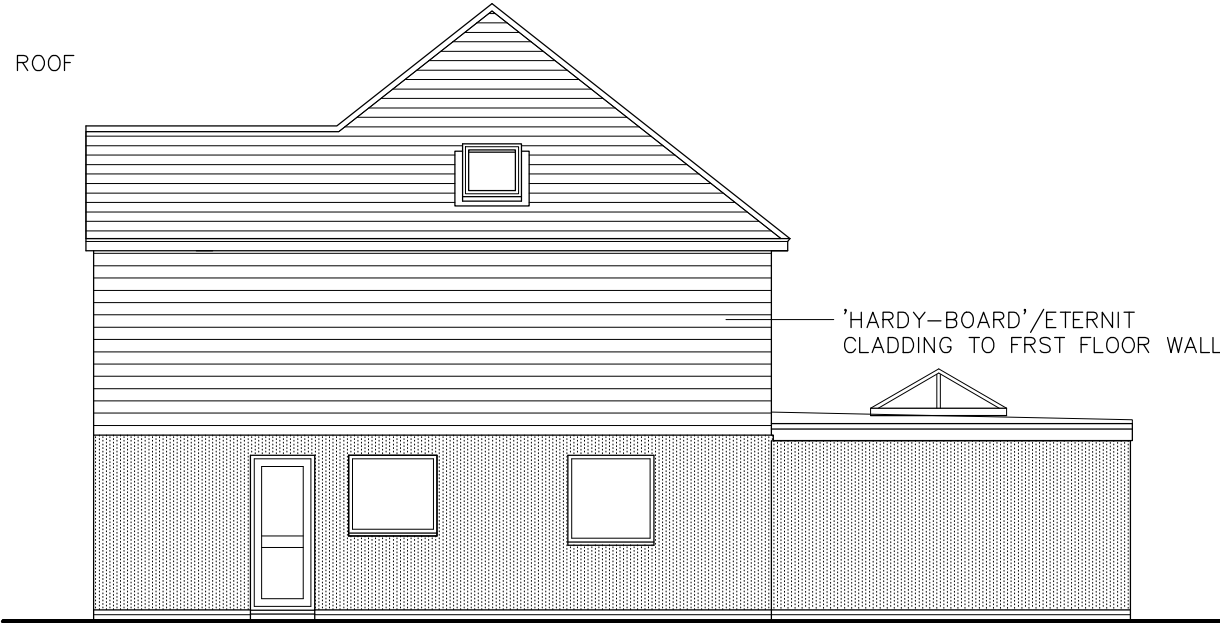

PROPOSED SIDE ELEVATION

REV A –SOLDIER COURSE REMOVED 15/11/19

FOR MR & MRS D. HARVEY		
SITE 19 ELM GROVE, BARNHAM, WEST SUSSEX. PO22 0HJ		
TITLE PROPOSED FIRST FLOOR & EXTENSION PROPOSED ELEVATIONS SHEET 2		
SCALE 1:100	DRAWN AH 09/19	DRAWING NO. 06 REV A