




Existing South East Elevation at 1:100 scale




Existing South West Elevation at 1:100 scale




Existing North West Elevation at 1:100 scale

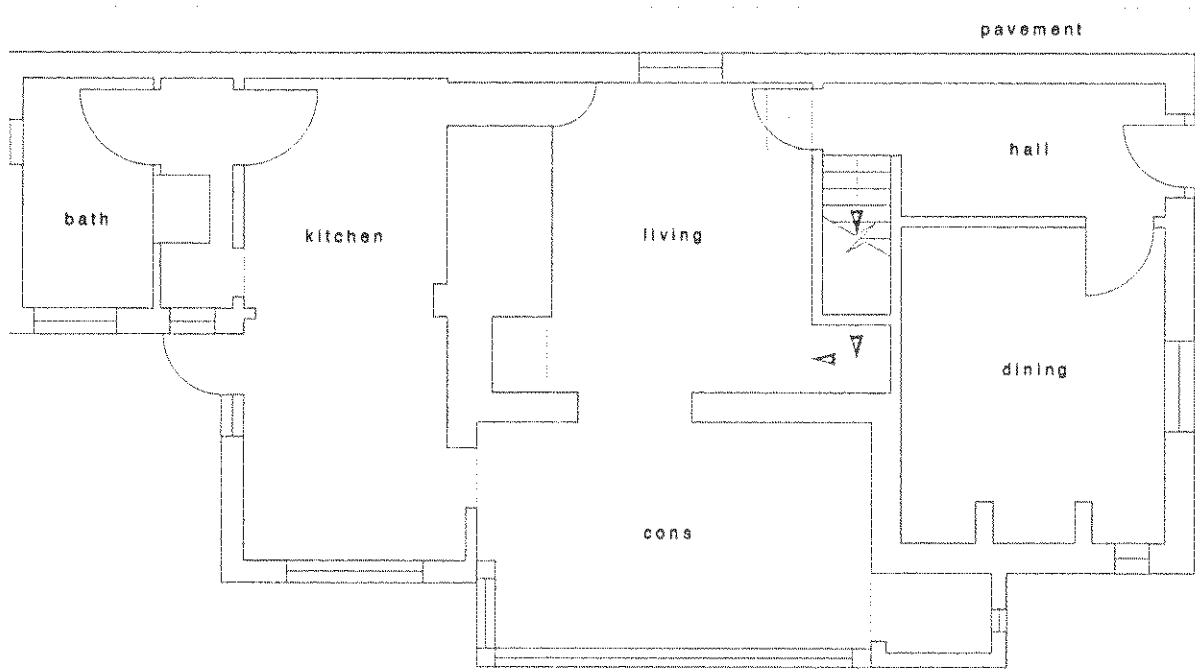

Existing Ground Floor Plan at 1:100 scale

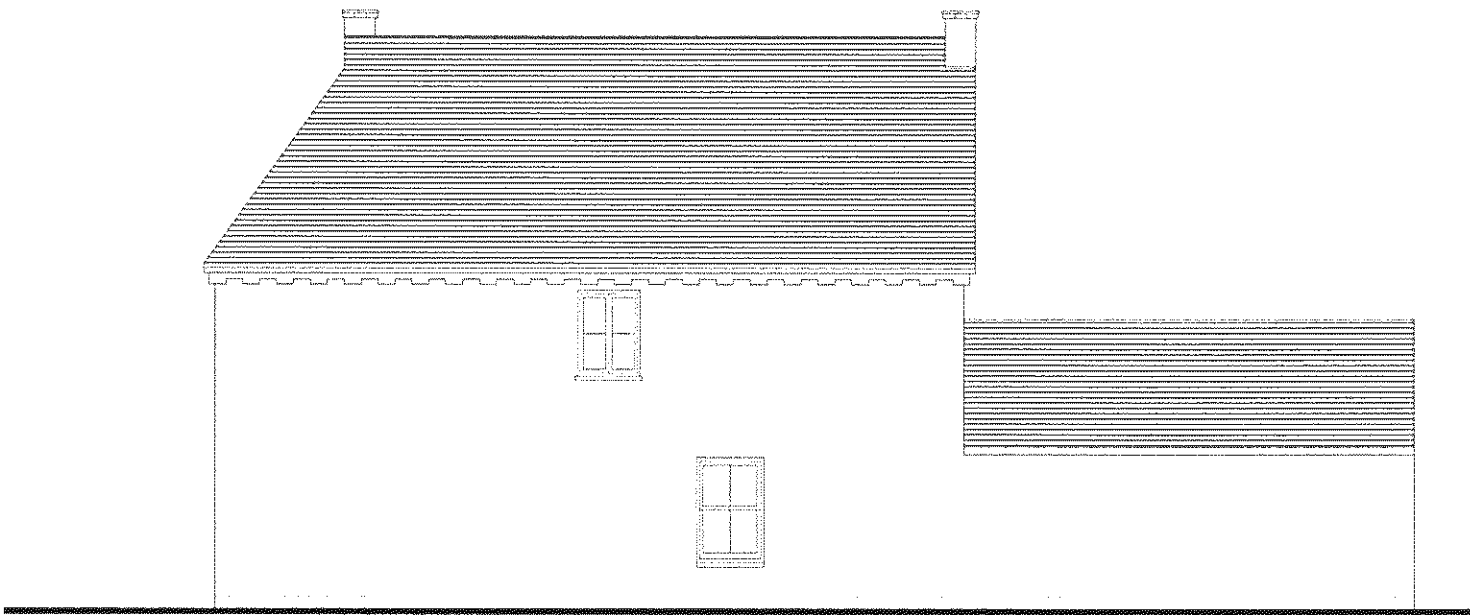

Existing North East Elevation at 1:100 scale

 

CLIENT	Sussex Estates Ltd	DRAWING 001 Existing Property		NOTES Drawings are not to be scaled except for planning purposes. Room dimensions are approximate. All dimensions to be checked on site. All dimensions in mm's. Drawings are subject to local authority approval. Drawings are subject to engineers design/ specification/ approval.	CORINTHIAN ARCHITECTURAL DESIGN 8 Davys Court, Funtington, Chichester, West Sussex. PO18 9LG 01243 576 078 > contact@corinthianad.co.uk > www.corinthianad.co.uk
SITE	Rose Cottage, Yapton Road, Barnham, West Sussex	REVISION	STATUS Draft		
PROJECT	Proposed External Porch	DATE 01 02 11	SCALE 1: 100 @ A3		