

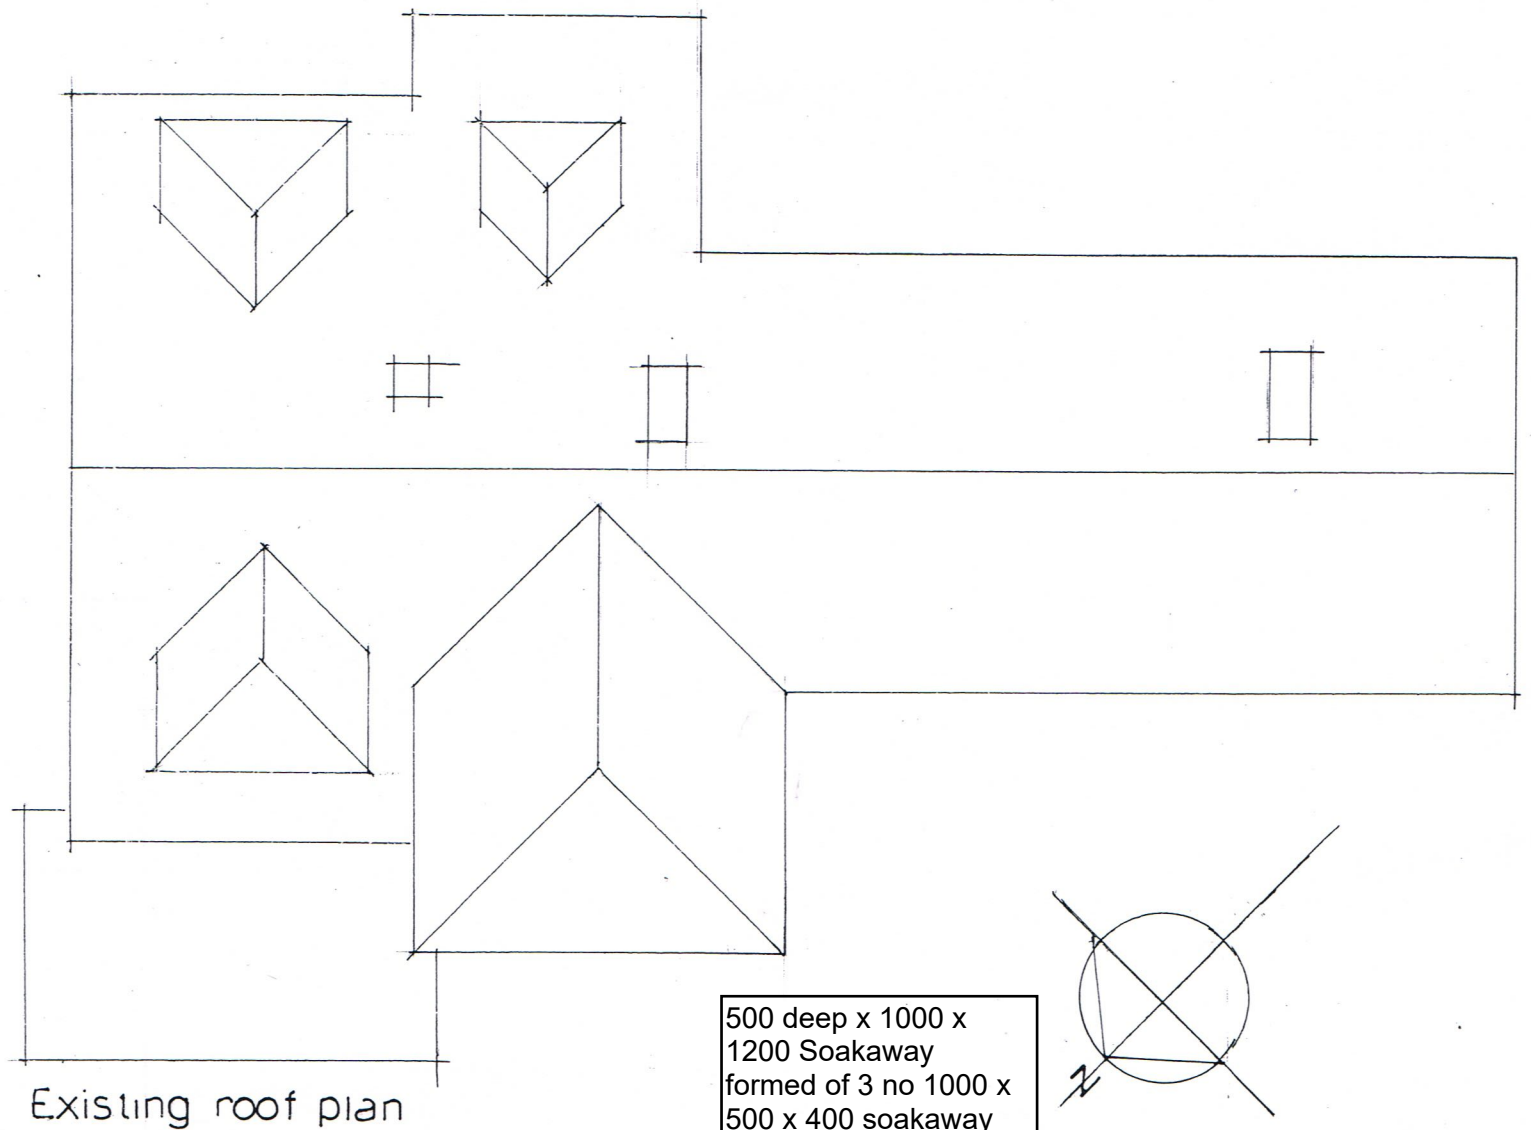


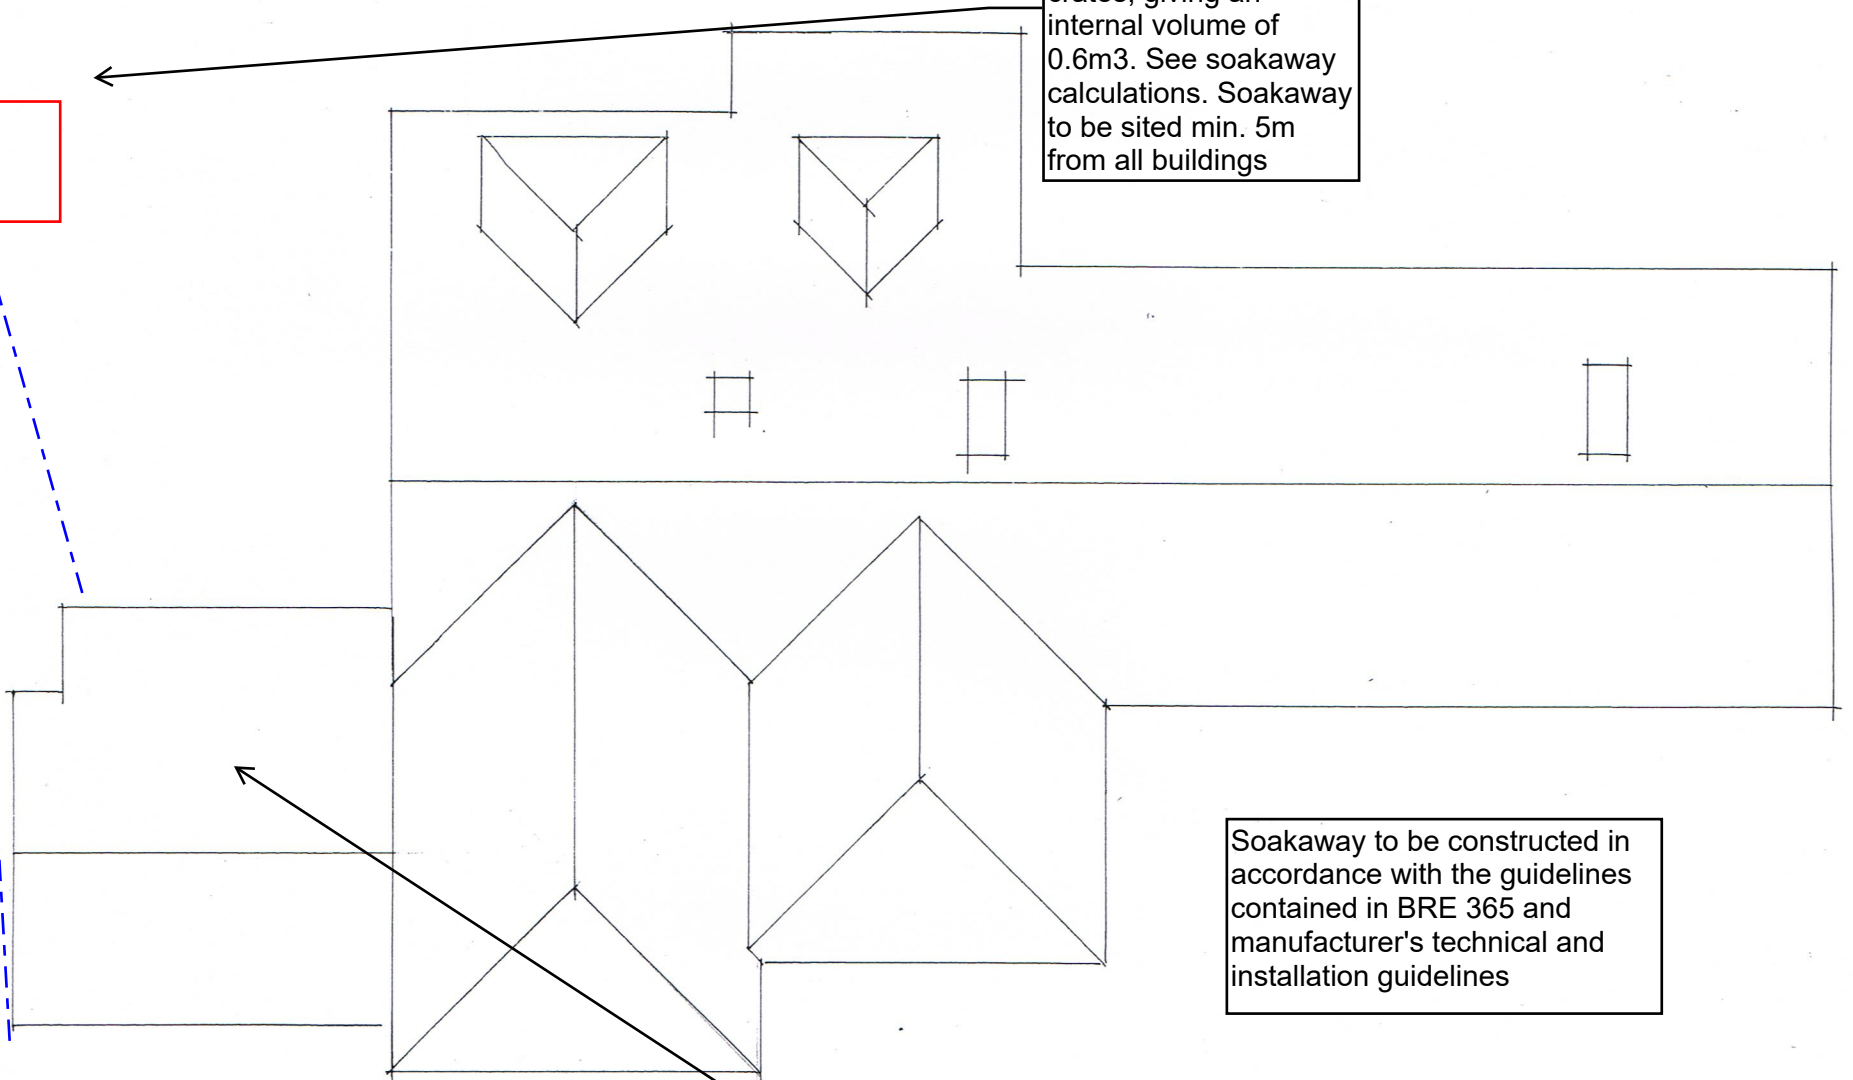


500 deep x 1000 x 1200 Soakaway formed of 3 no 1000 x 500 x 400 soakaway crates, giving an internal volume of 0.6m<sup>3</sup>. See soakaway calculations. Soakaway to be sited min. 5m from all buildings

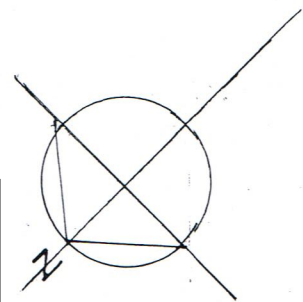

Soakaway to be constructed in accordance with the guidelines contained in BRE 365 and manufacturer's technical and installation guidelines

SCALE 1:100 AT A3

 

New roof area to be drained 25m<sup>2</sup>

**RJCA Chartered Architects**  
 The White House, 2 Lavant Road  
 Chichester, West Sussex PO19 5RQ  
 Tel: 01243 779600  
 Mobile: 07973435493  
 Email: [rjcatkinson@btinternet.com](mailto:rjcatkinson@btinternet.com)

**Project Name: Grove House, Barnham**

**Drawing: Existing & proposed roof plan**

**Drawing Number: 2016/32/04**

Rev.