




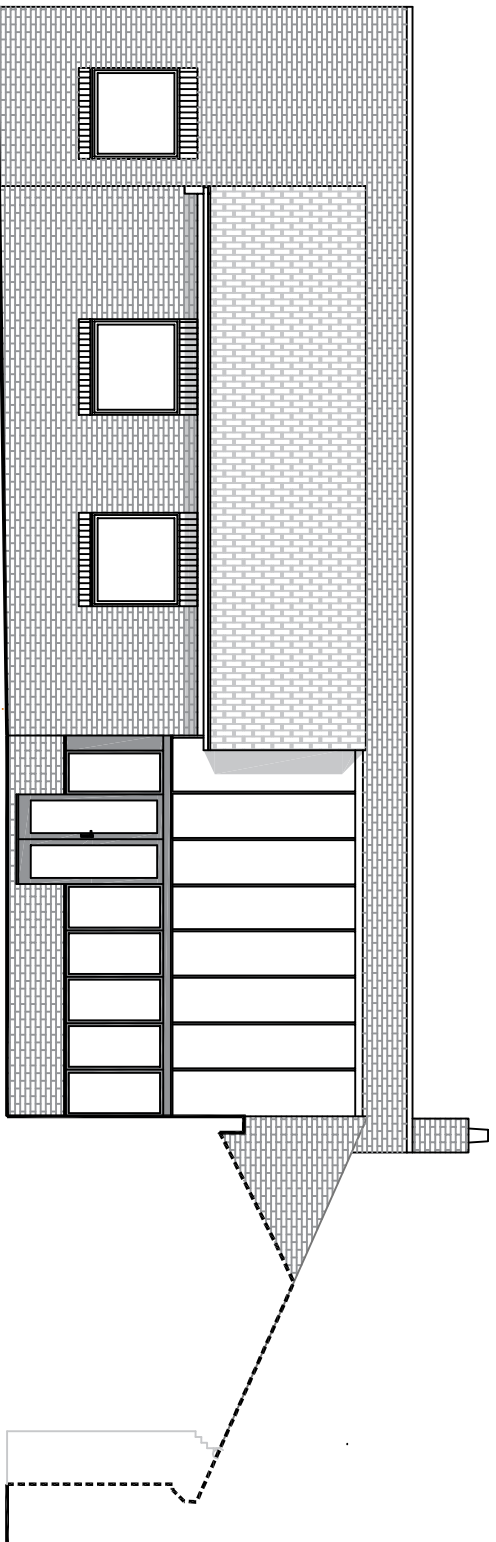


Existing Side (East) Elevation (Scale 1:100)

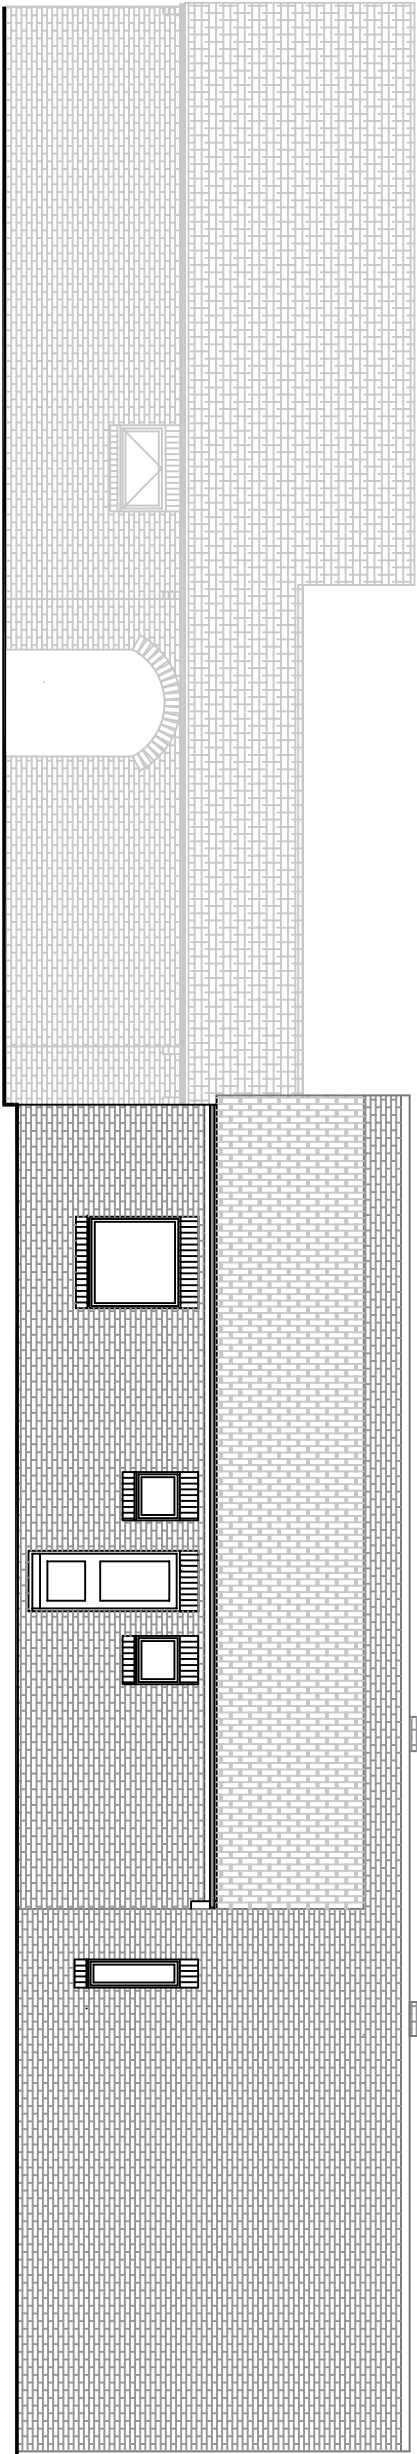


Existing Front (North) Elevation (Scale 1:100)

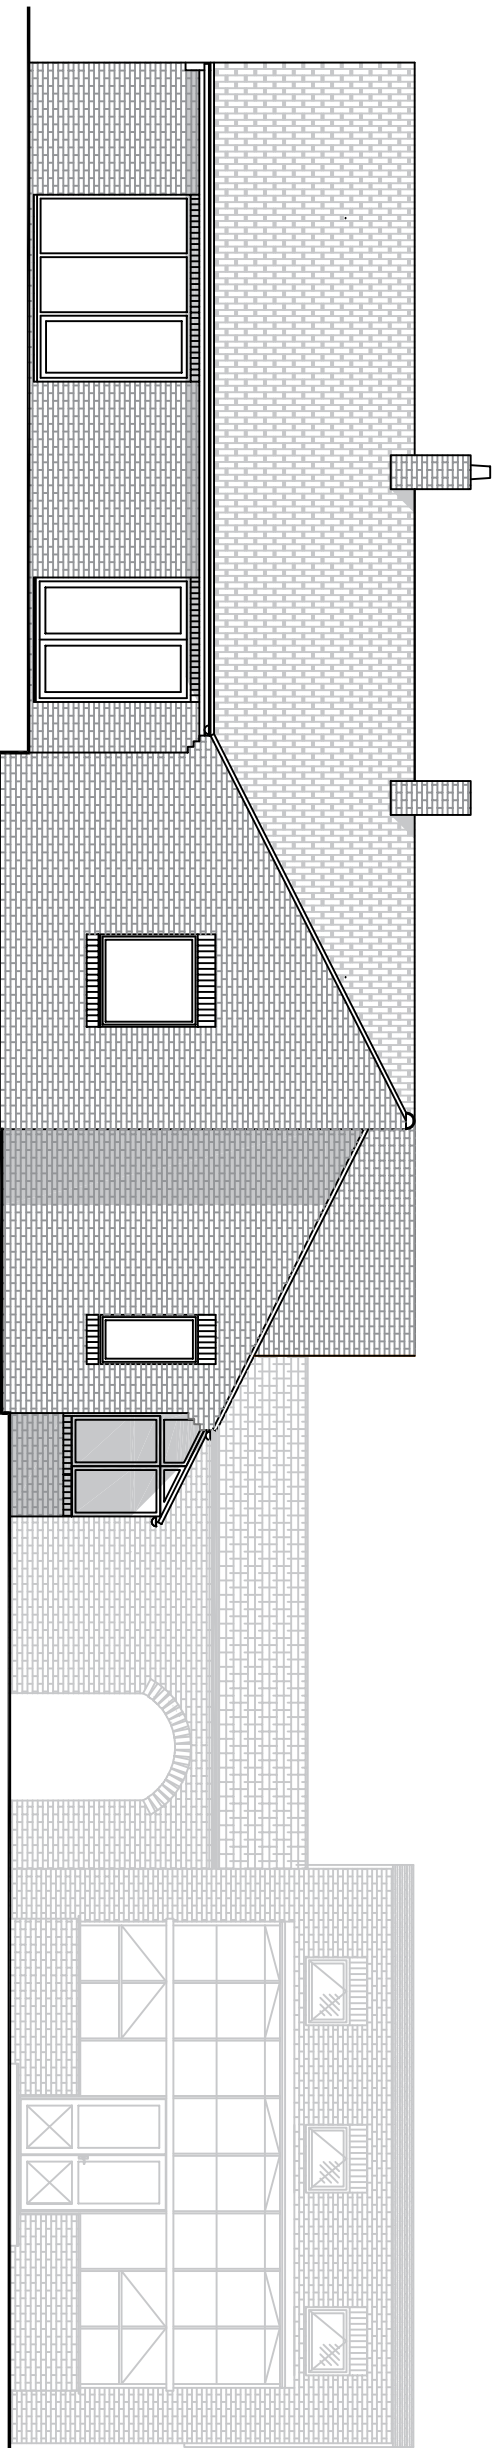


Existing Rear (South) Elevation (Scale 1:100)

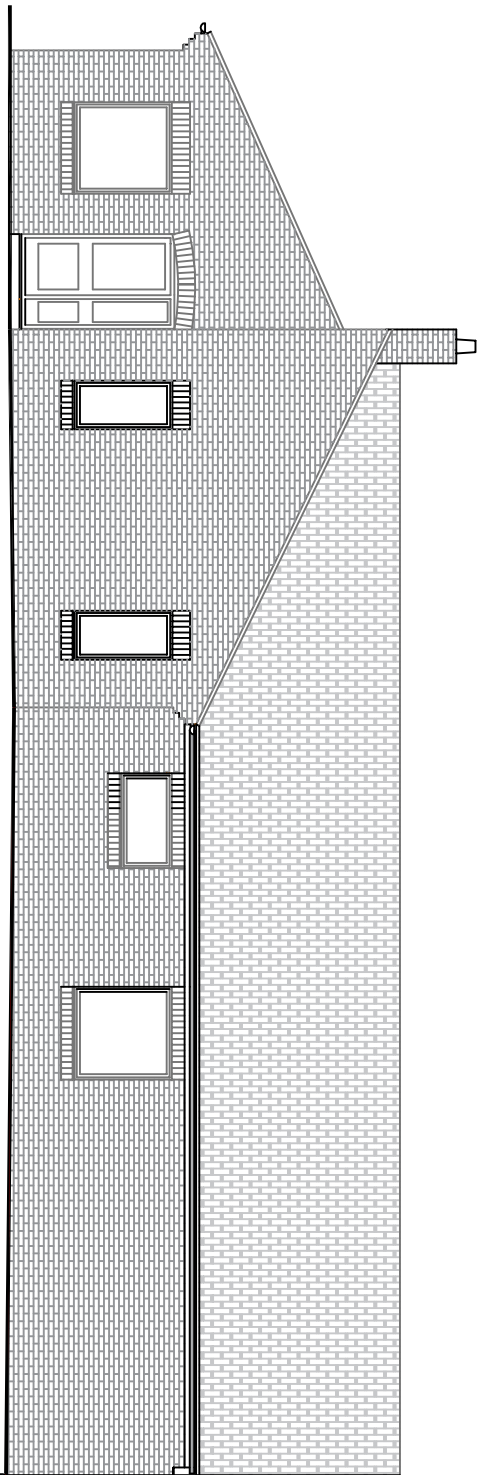

Existing Side (West) Elevation (Scale 1:100)

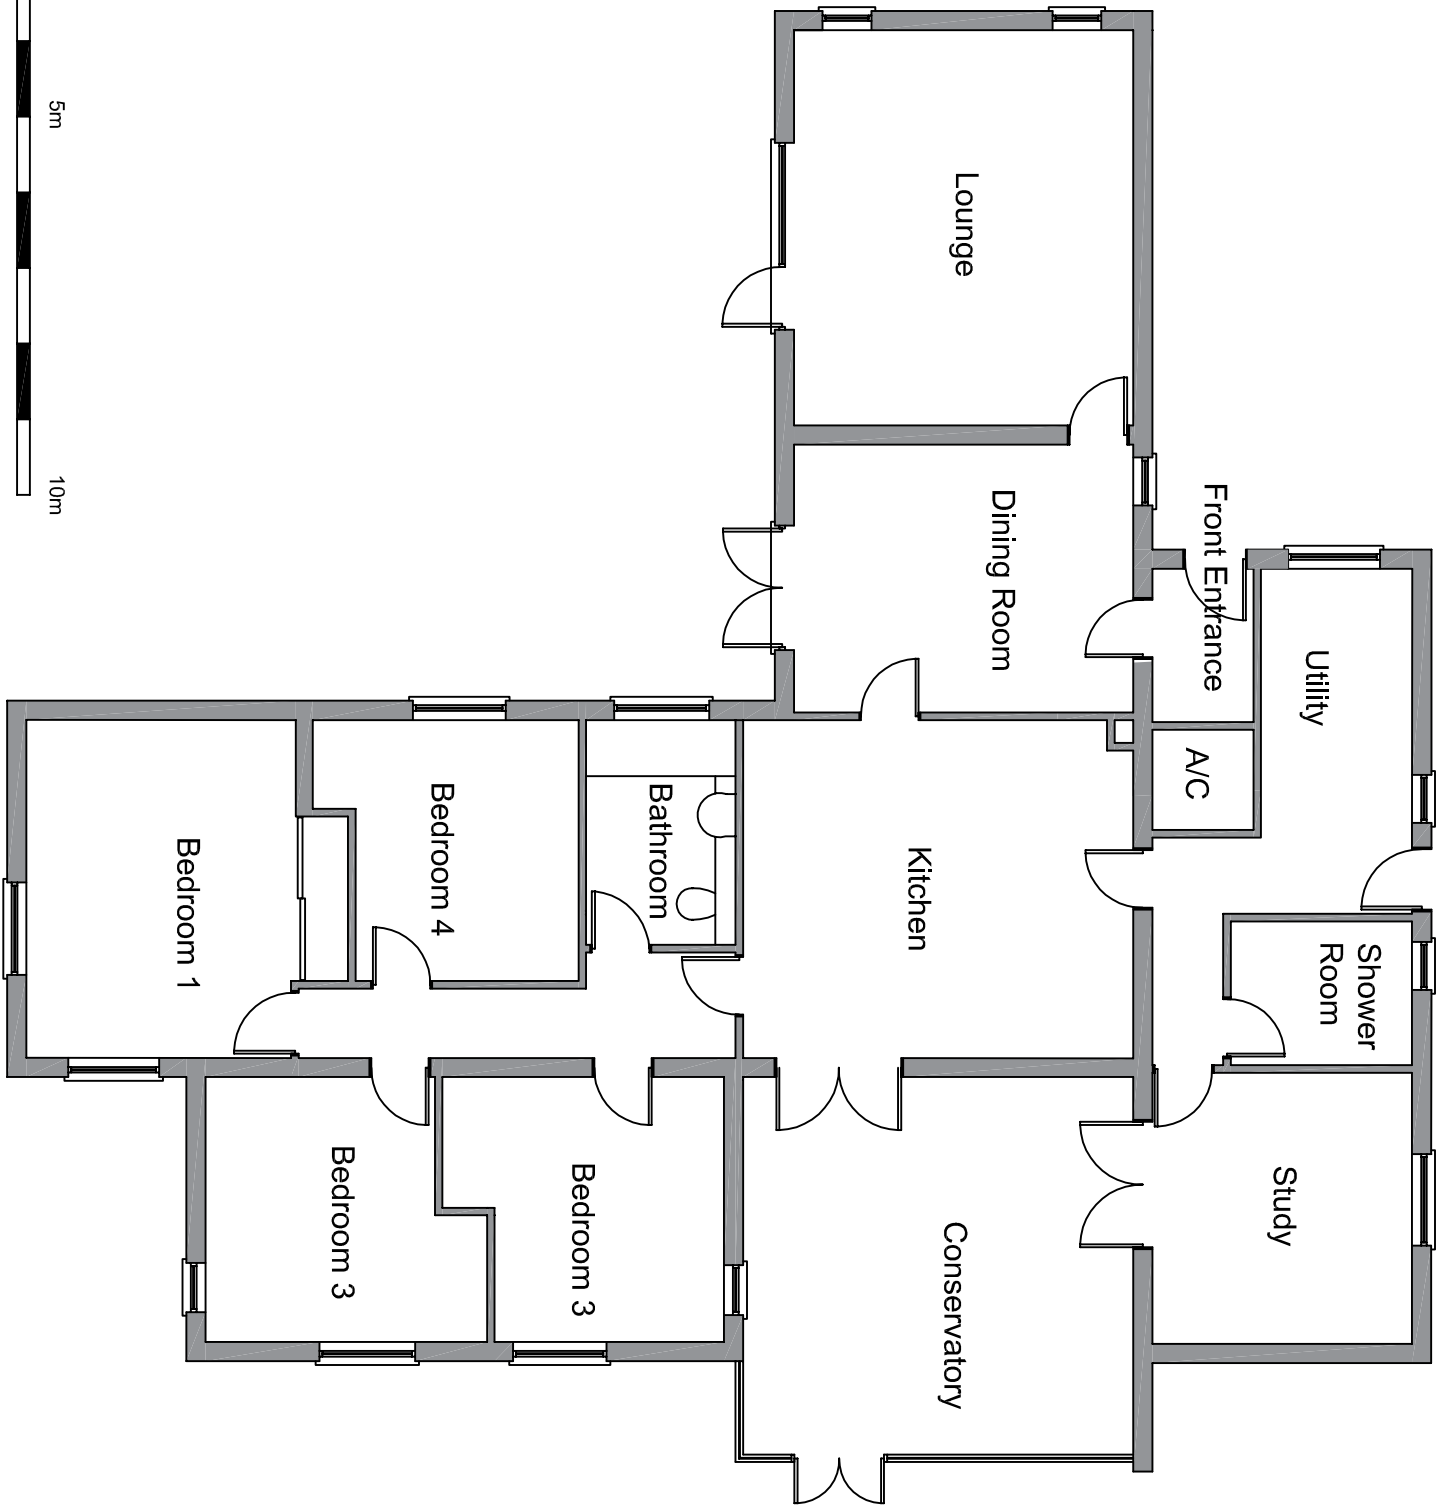

Existing Layout (Scale 1:100)

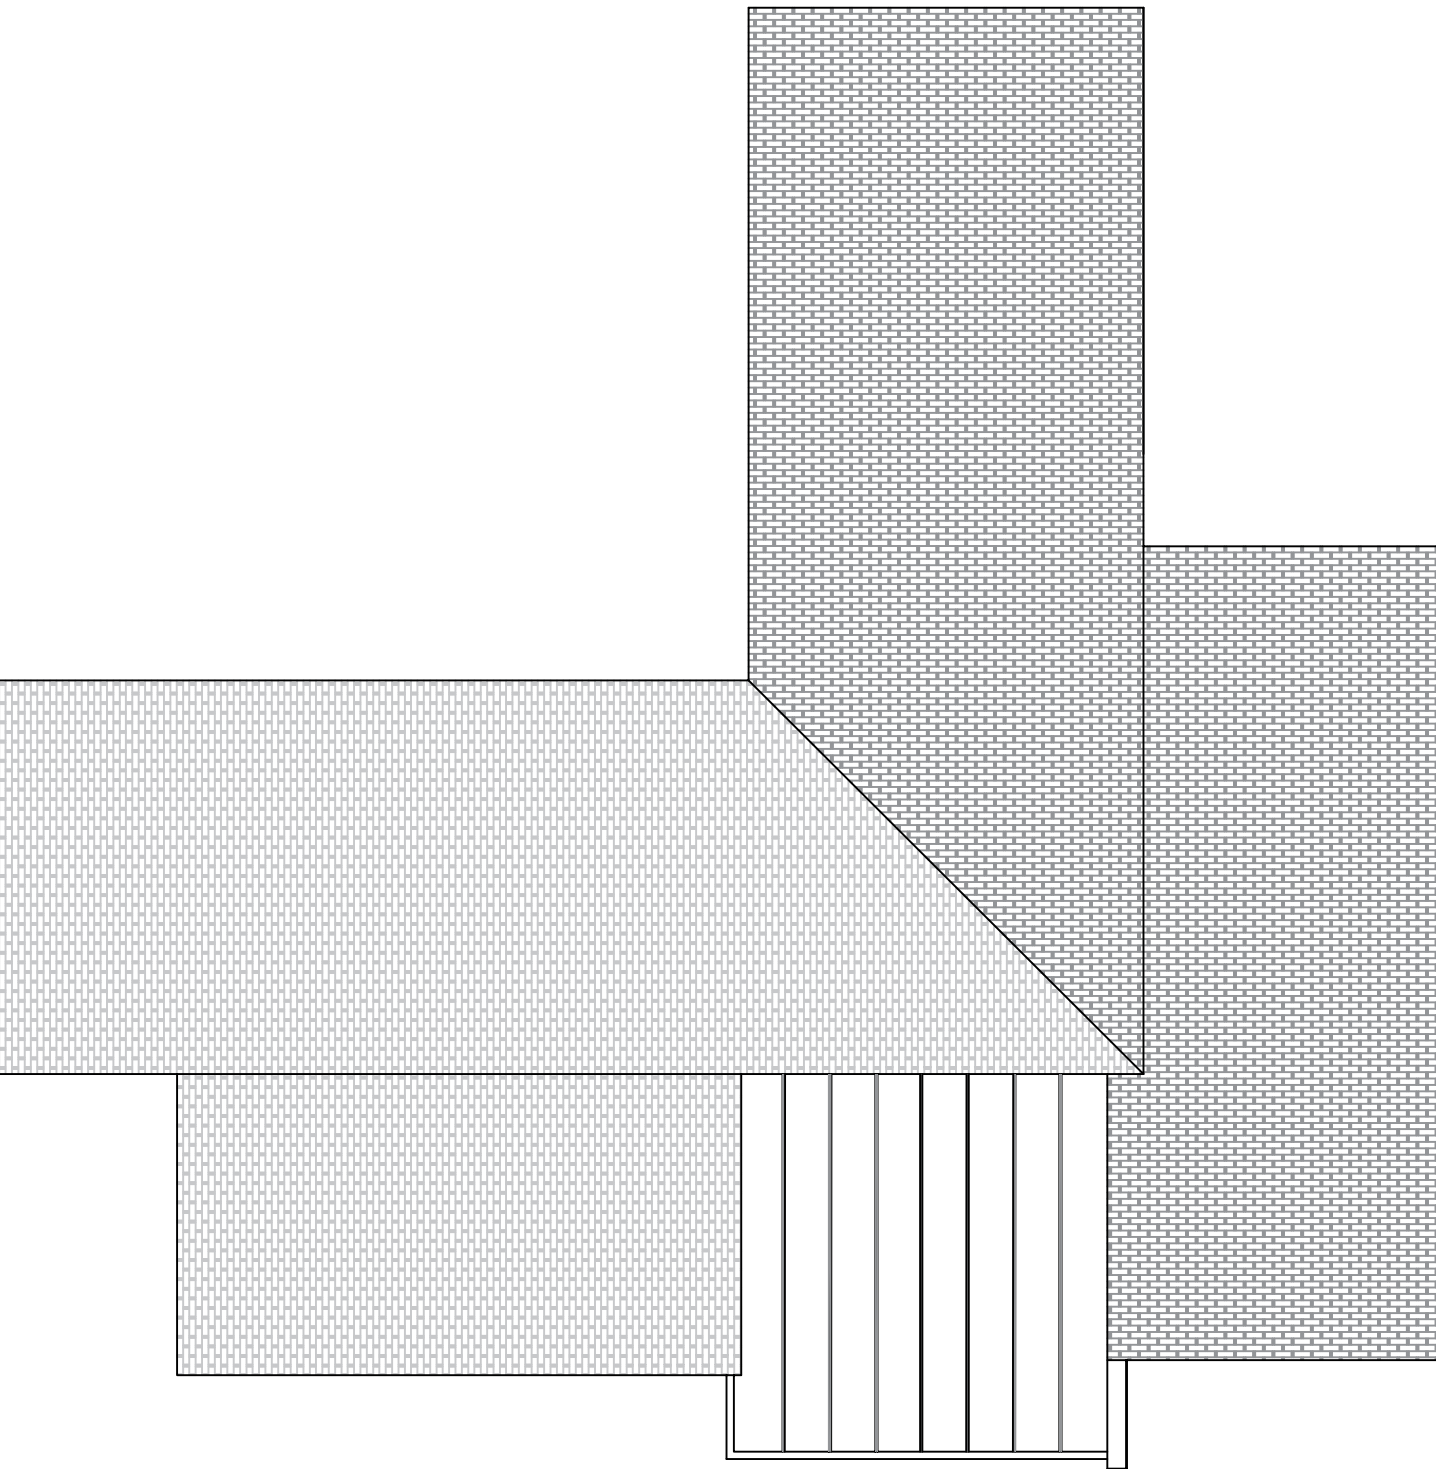

Existing Roof Plan (Scale 1:100)

DOWNSVIEW ASSOCIATES
Chartered Surveyors

Little Acorns, Hargrave Lane, Sturminster Newton, Dorset, BH20 3JZ
Email: info@downsviewassociates.co.uk
Phone: 01202 357111

Project: Preservation of single storey extension to residential property

Title: Residential Extension
Existing Layout and Elevations

Issue:	Date:	Prepared by:
As noted @ A2	November 2019	
Drawn by:		

2019.257.01