

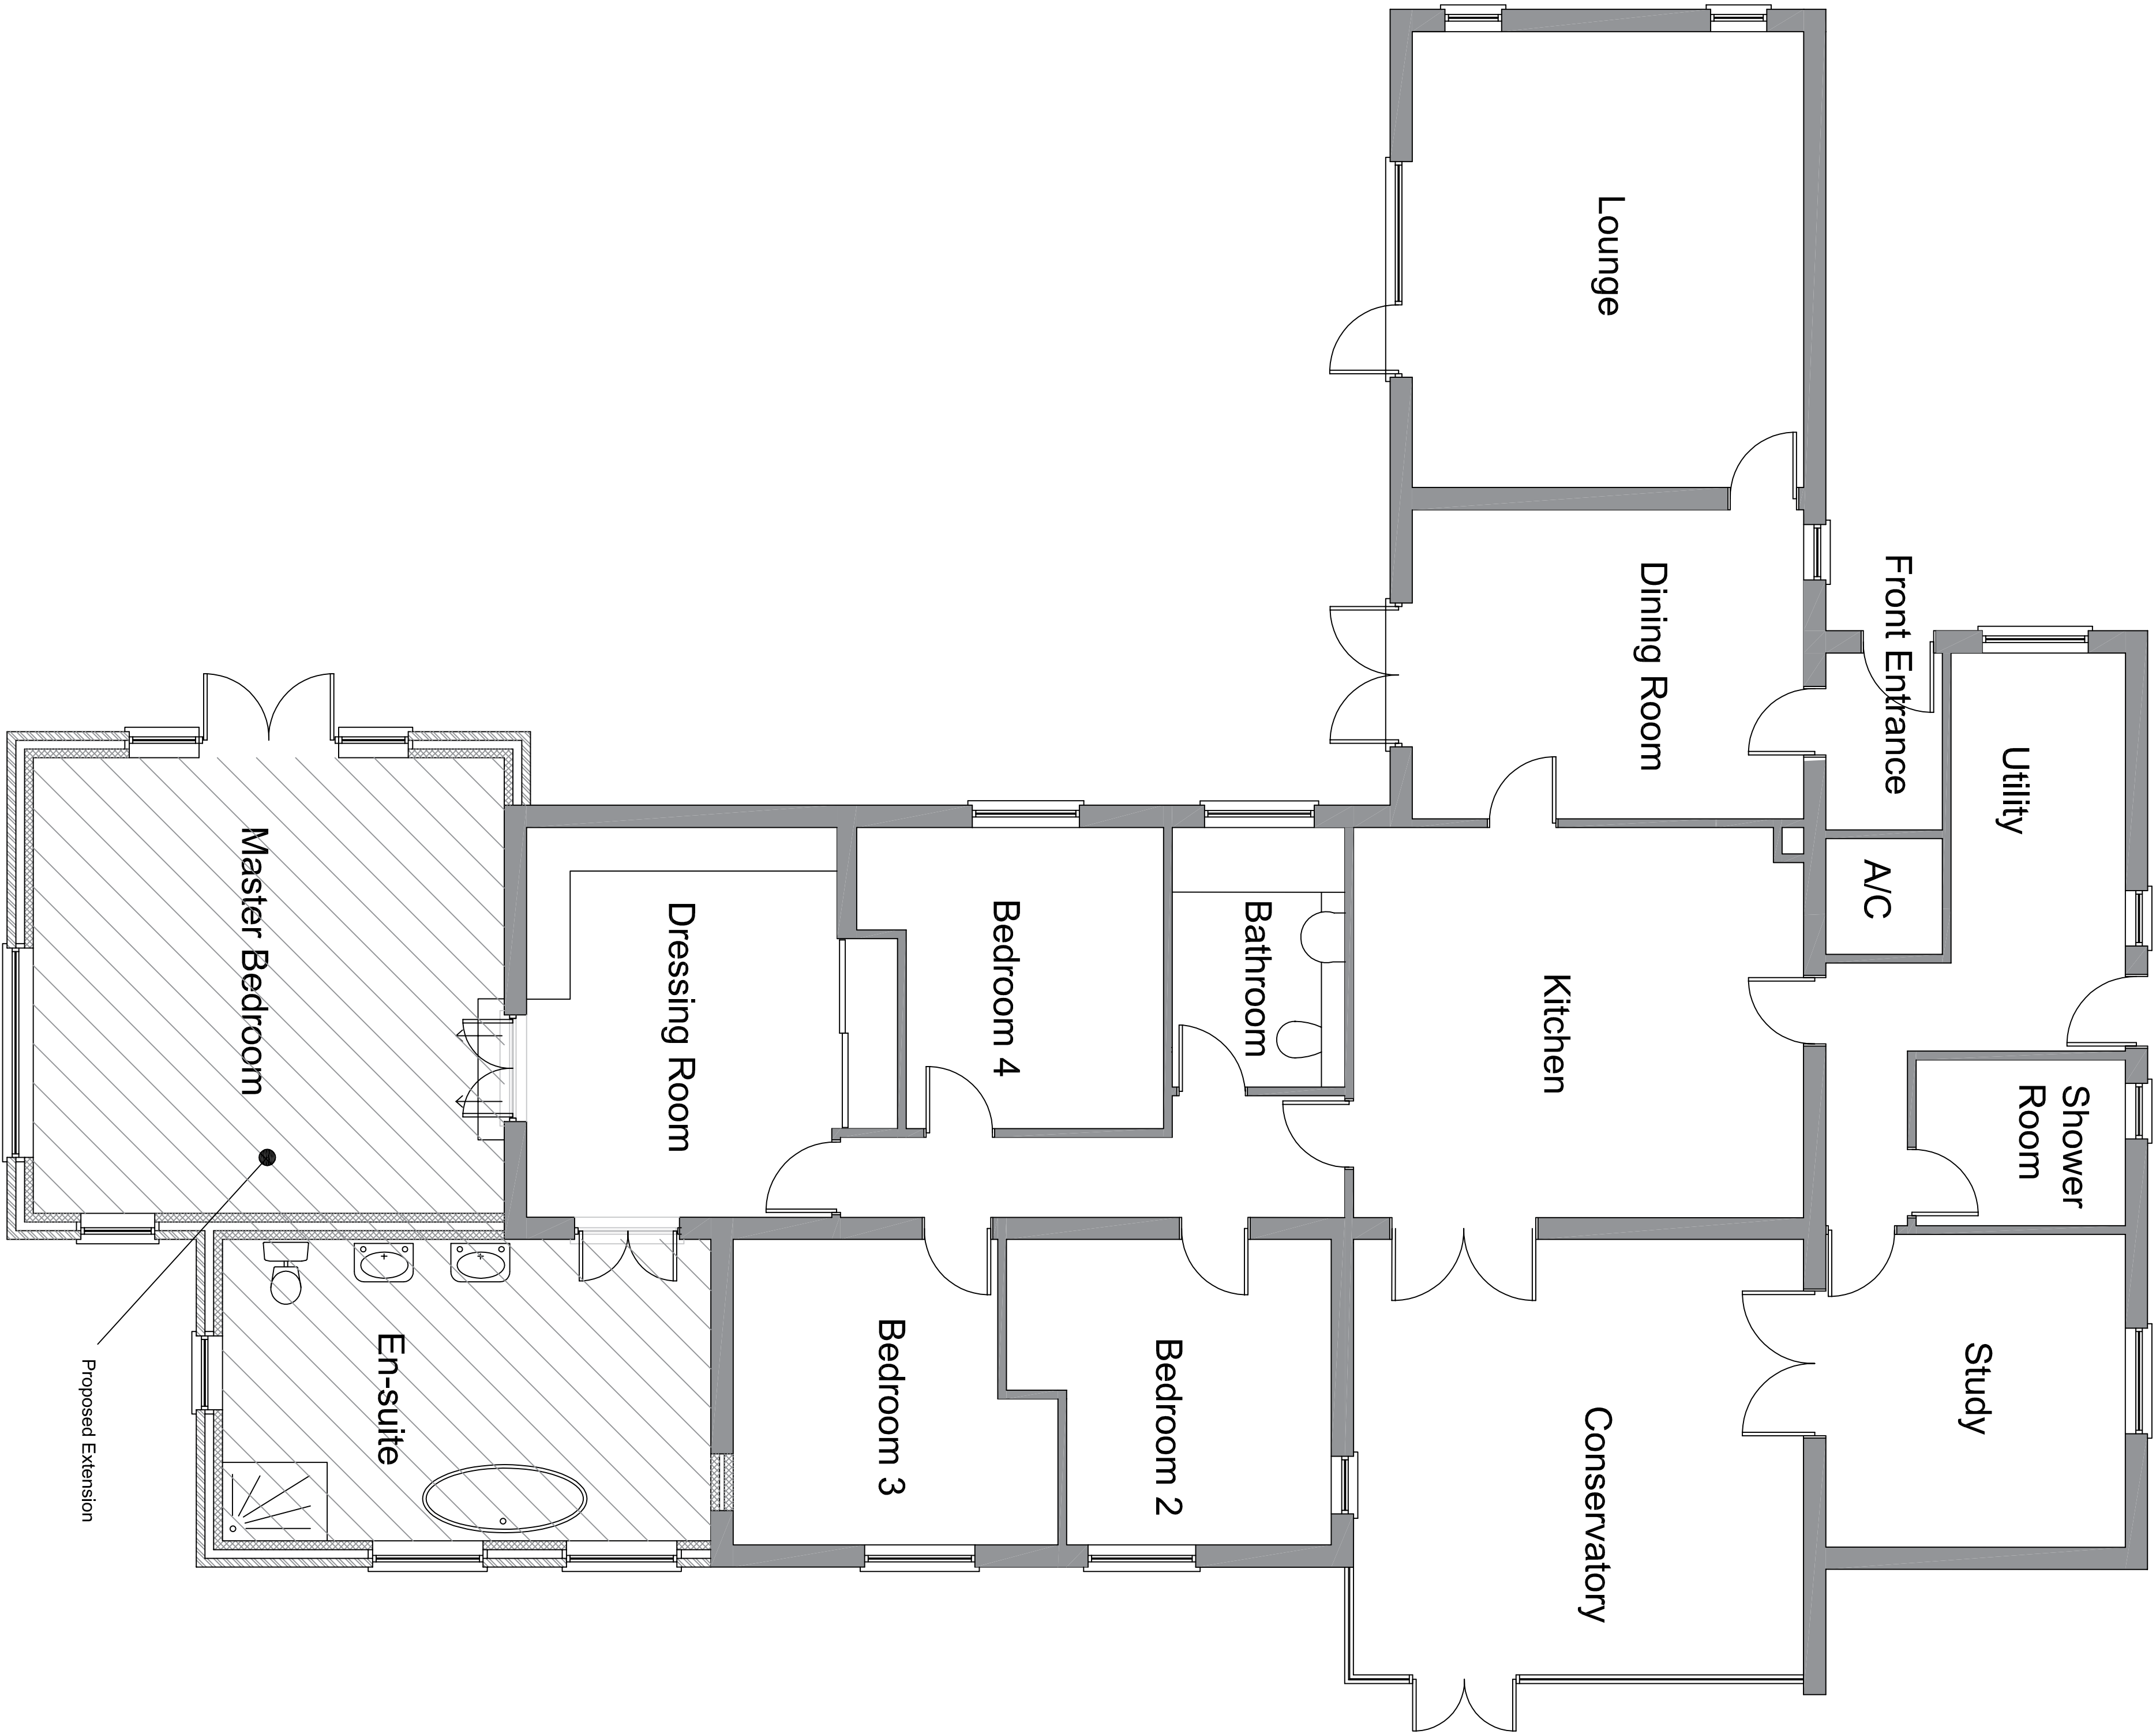



Proposed Layout (Scale 1:50)

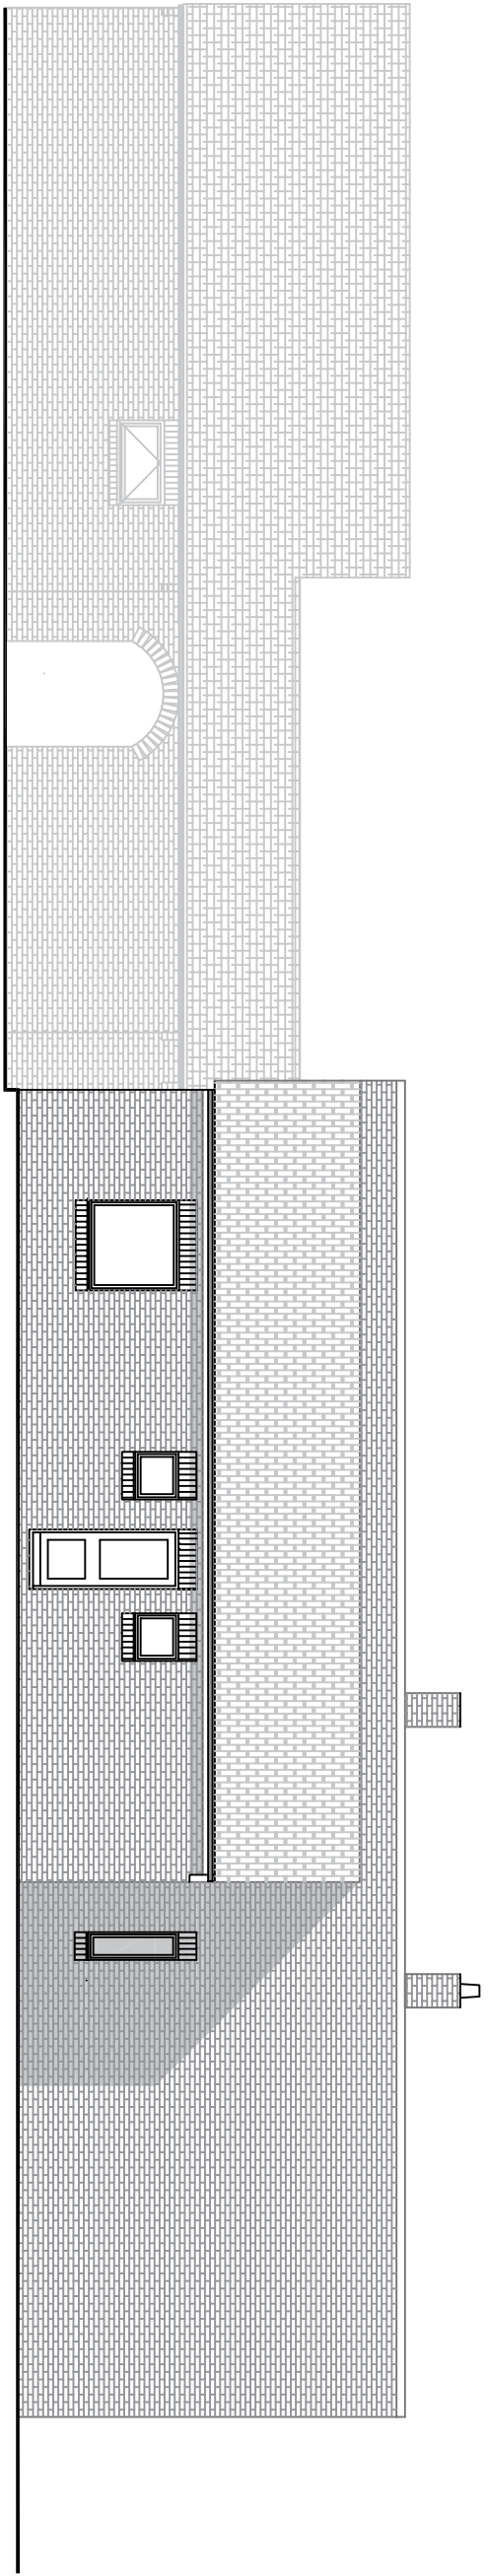


Proposed Front (North) Elevation (Scale 1:100)

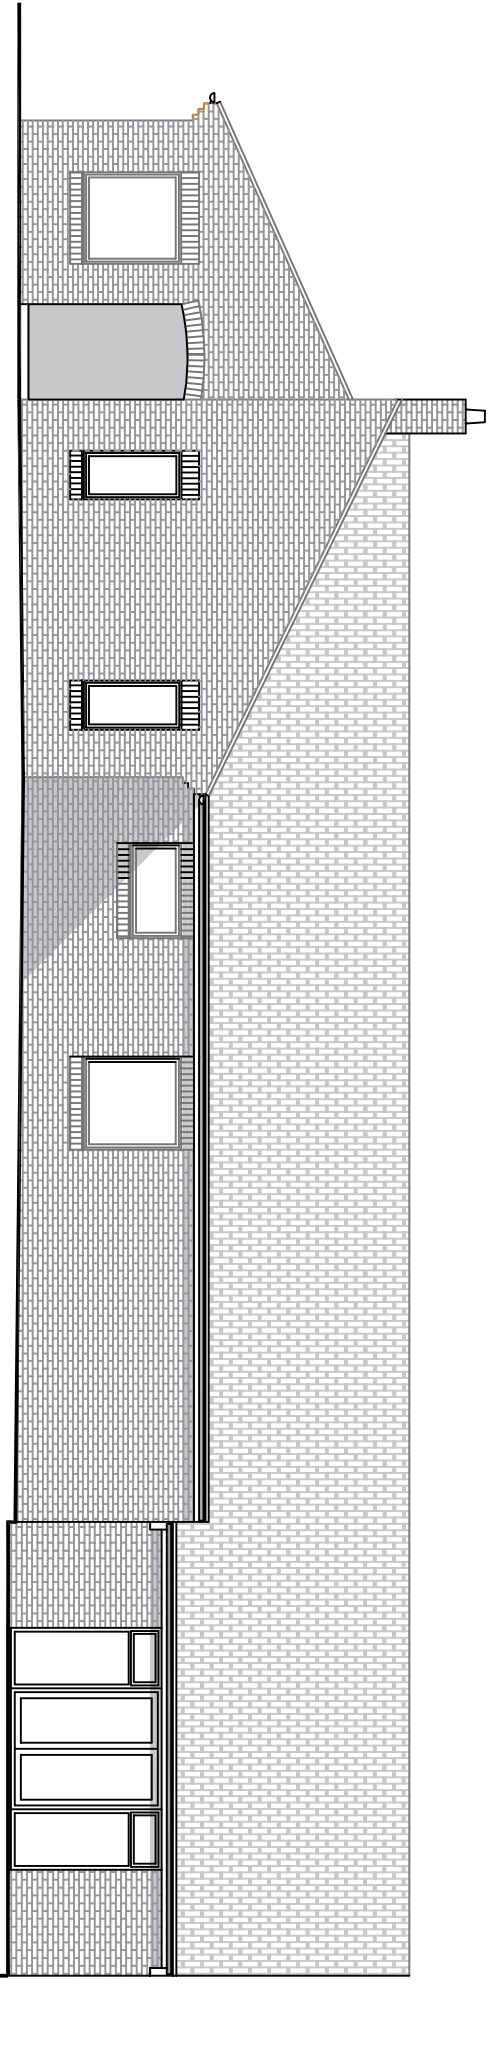


Proposed Side (West) Elevation (Scale 1:100)

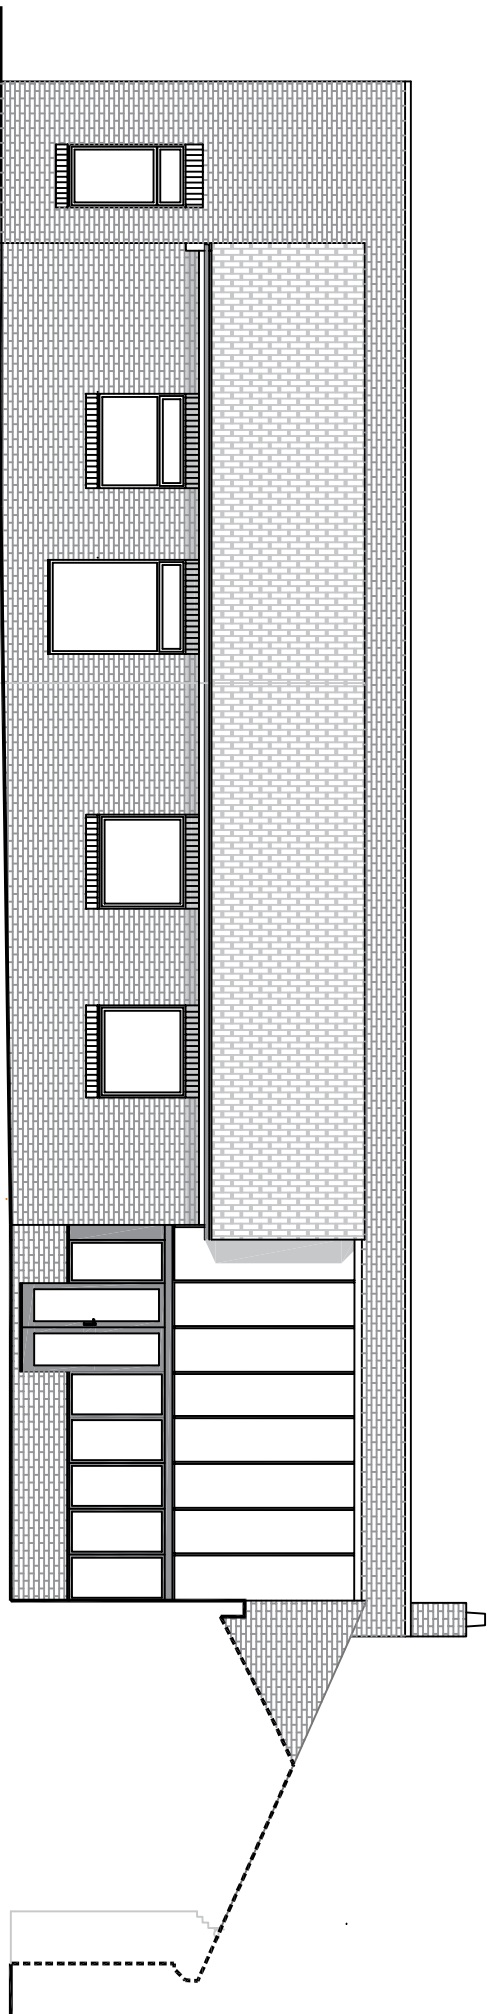

Proposed Side (East) Elevation (Scale 1:100)

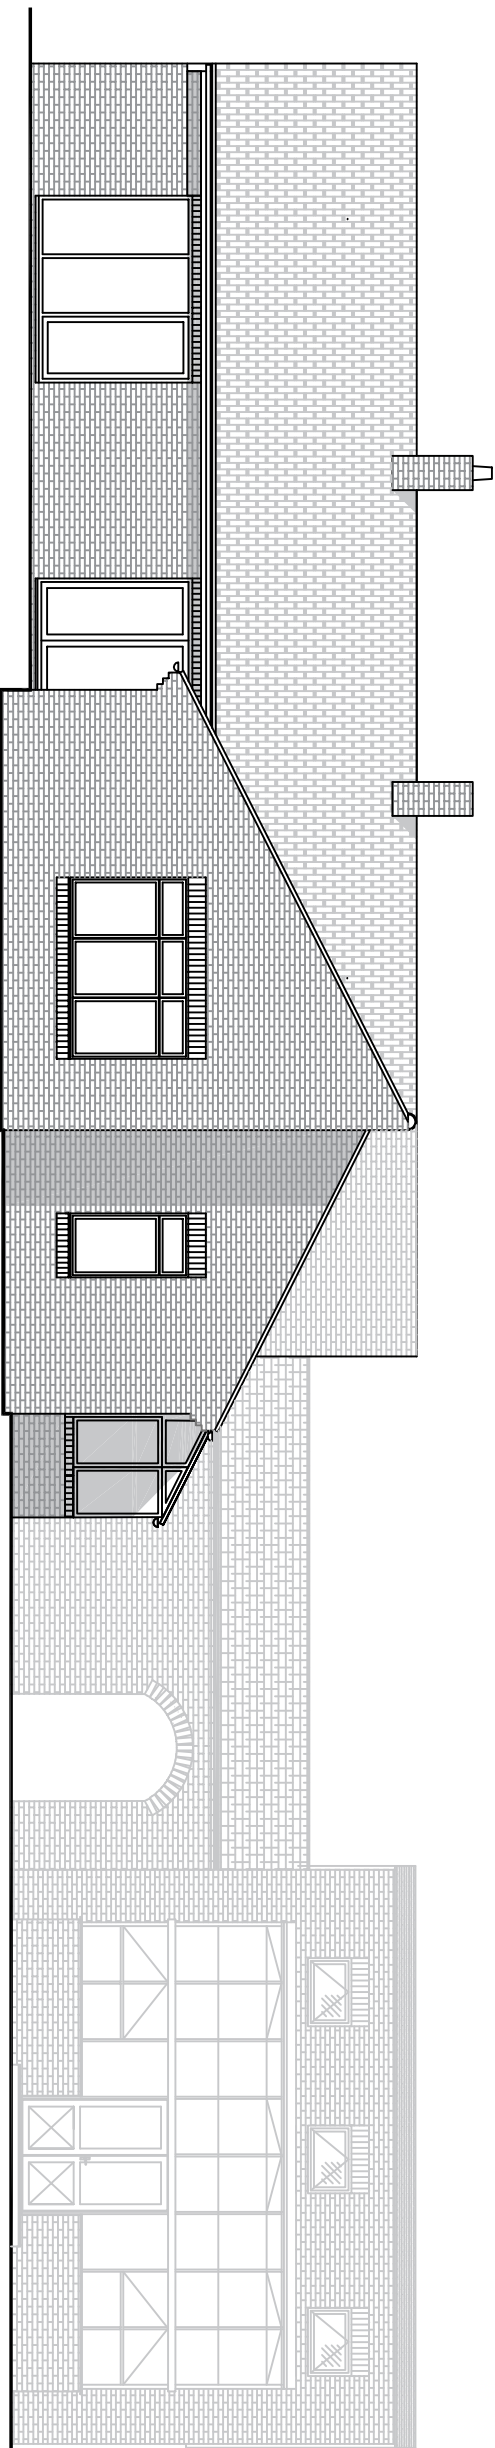

Proposed Rear (South) Elevation (Scale 1:100)

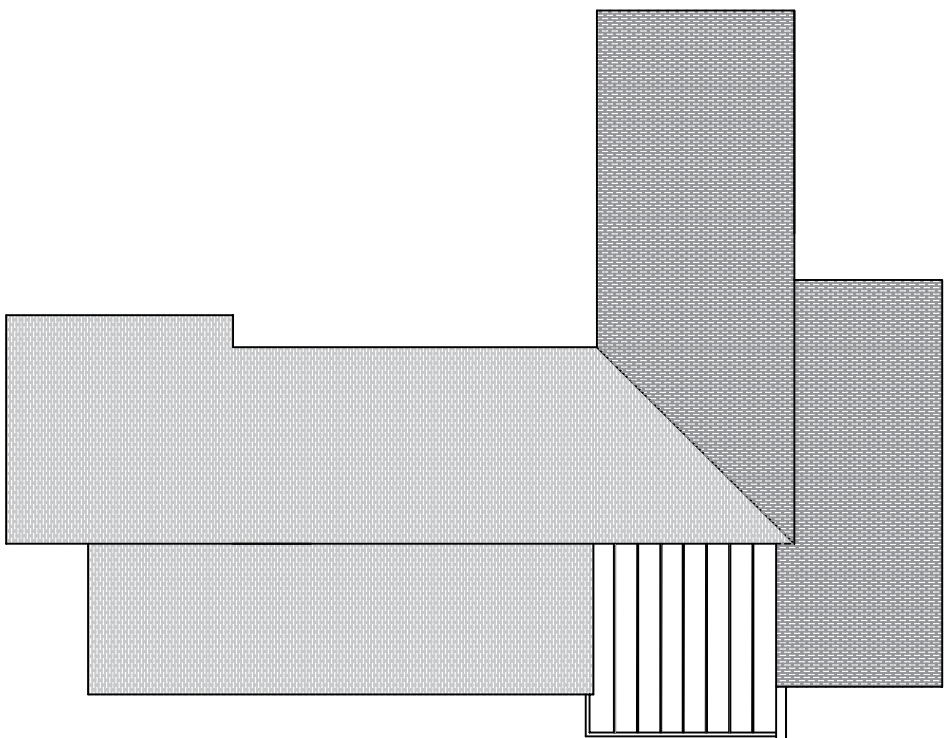

Proposed Roof Plan (Scale 1:100)