



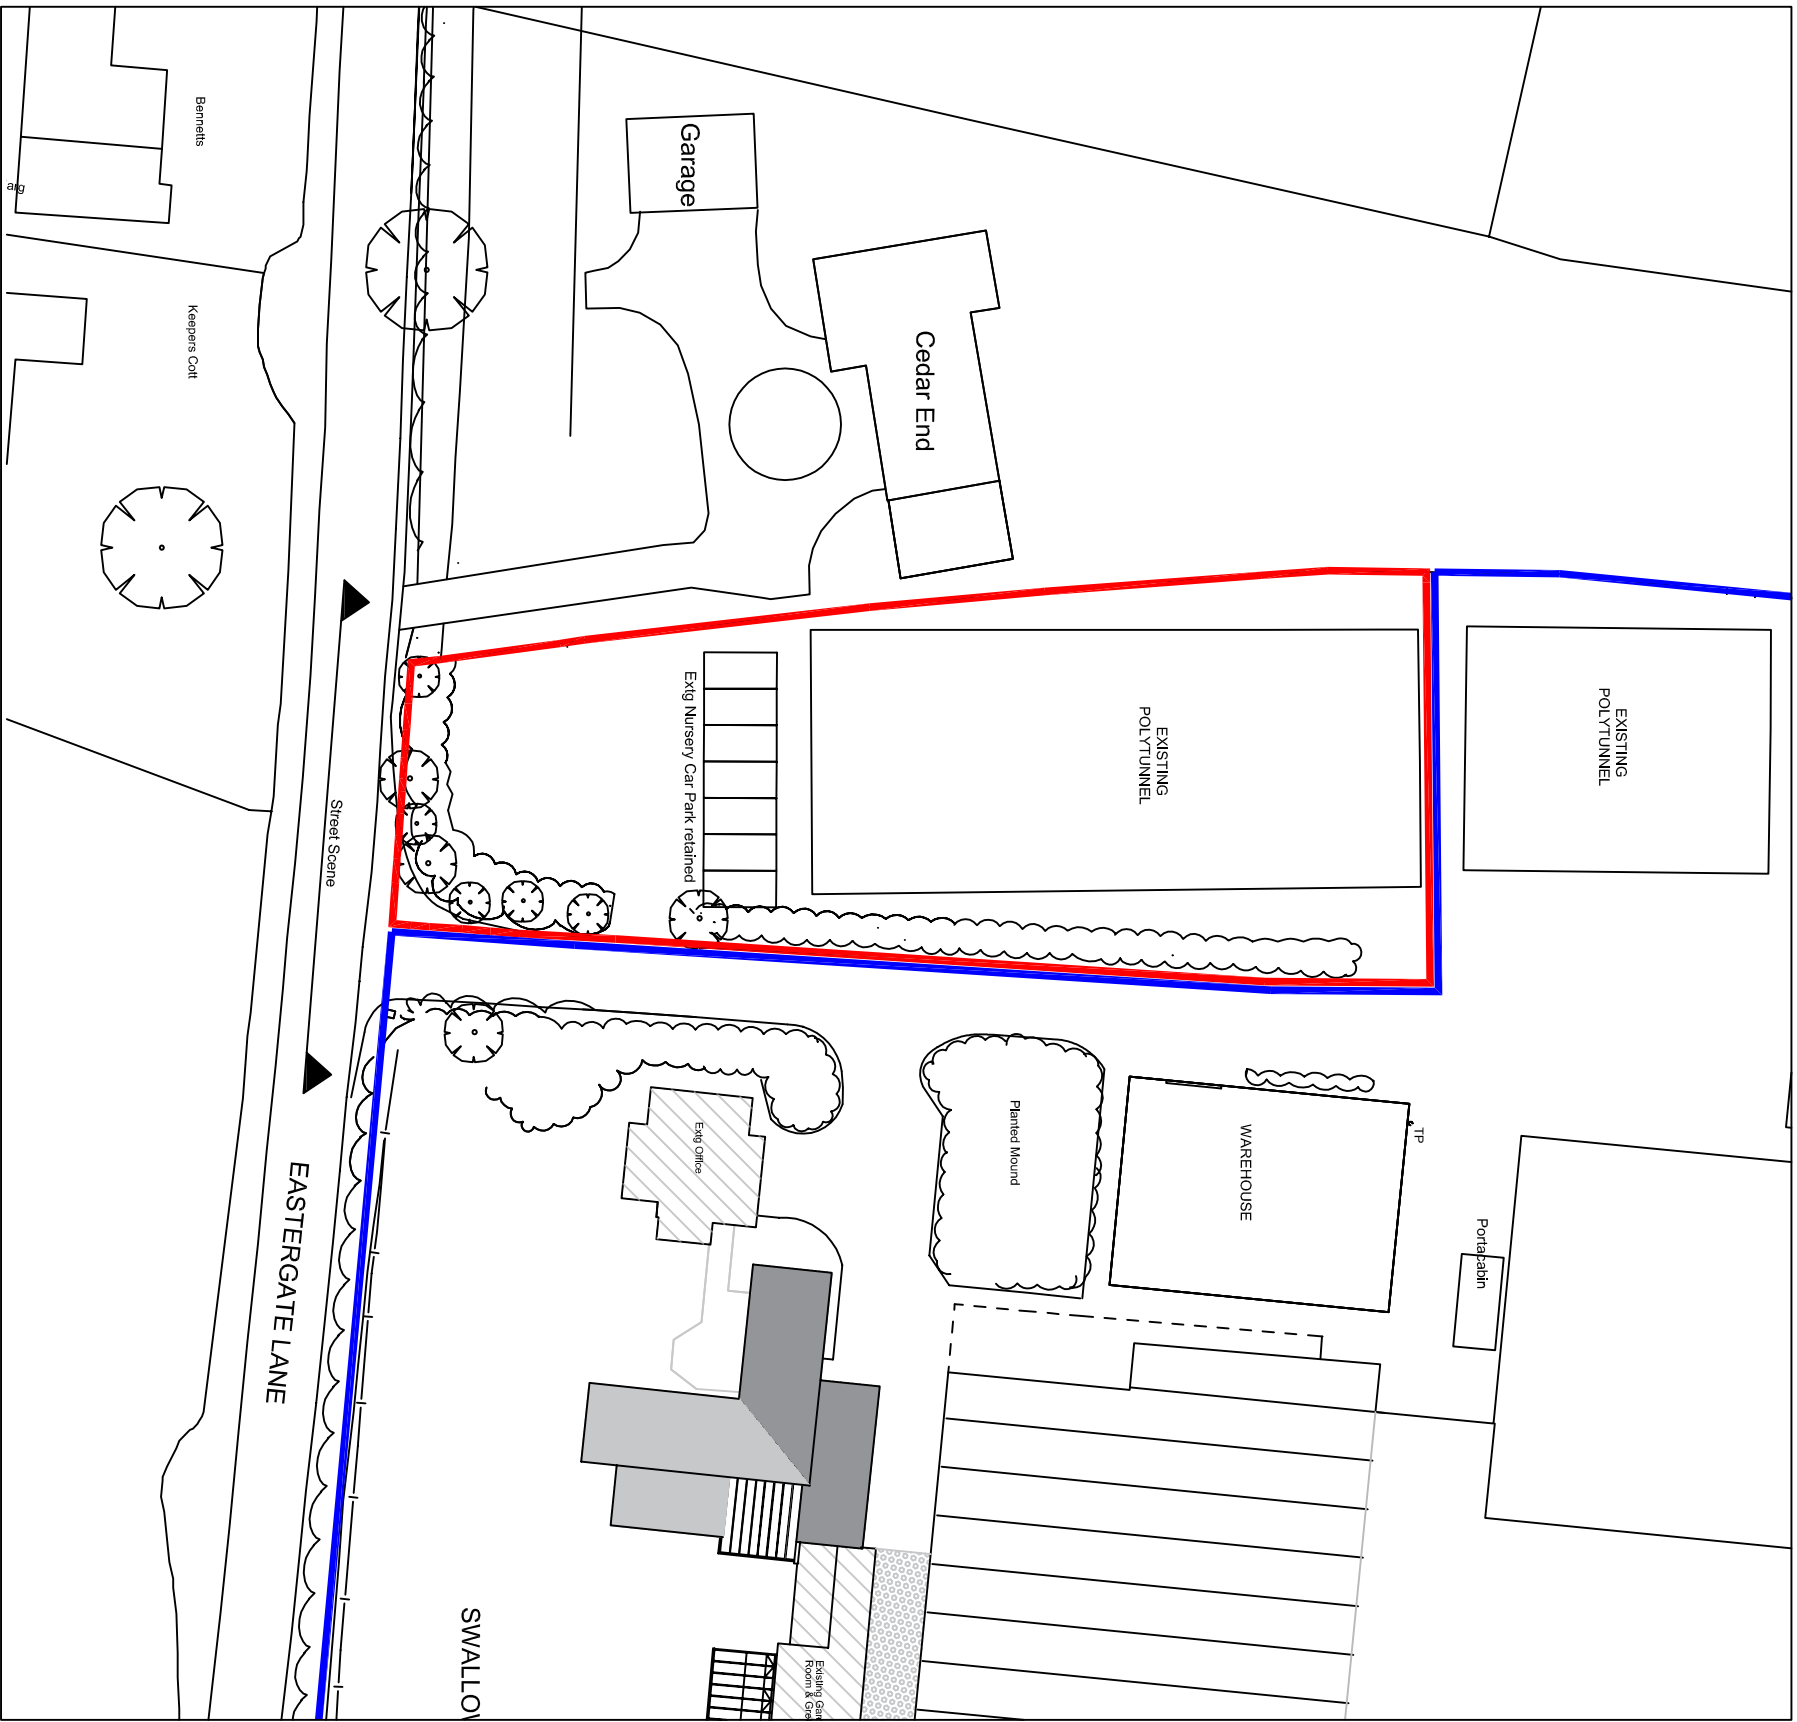

Existing Site Plan (NTS)



Existing Location Plan (Scale 1:1250)

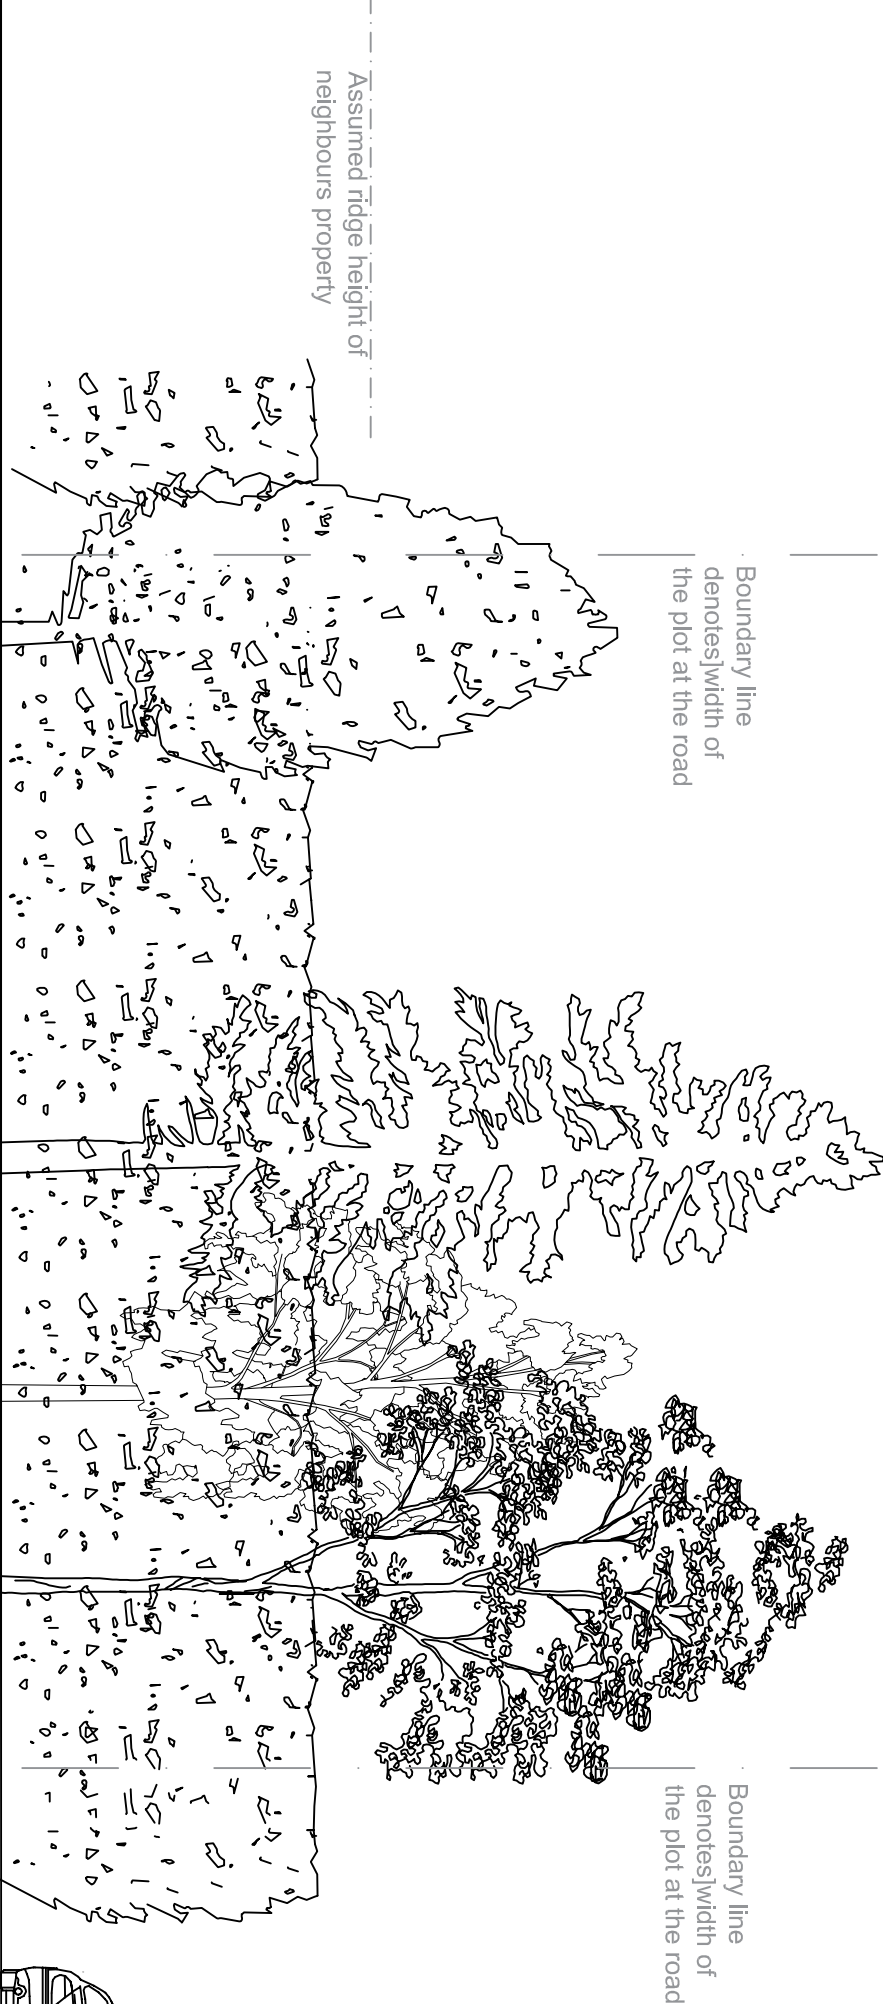

Existing street scene (Scale 1:100)

