




Orchard House Existing

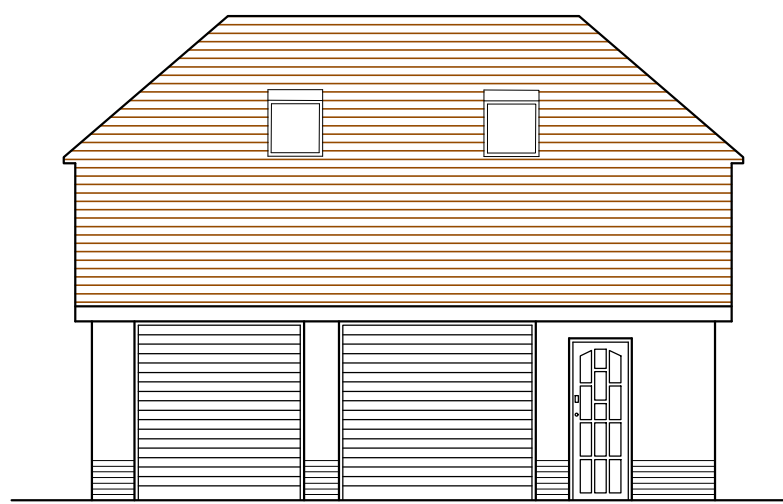


South Elevation
1:100

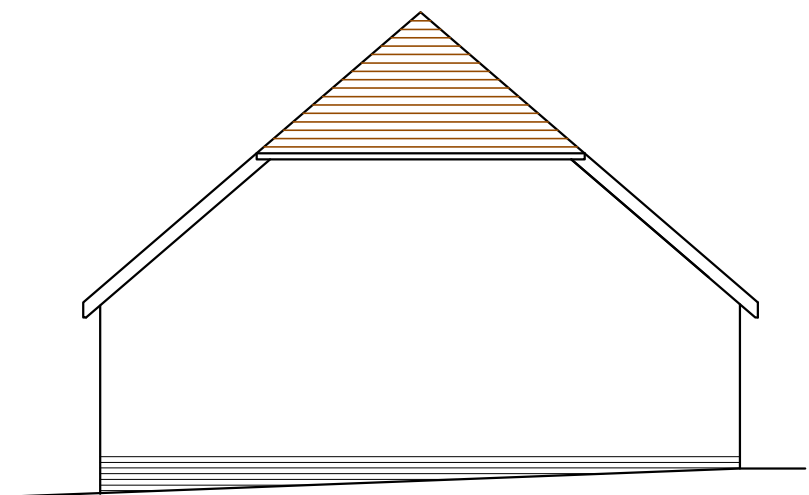




East Elevation
1:100

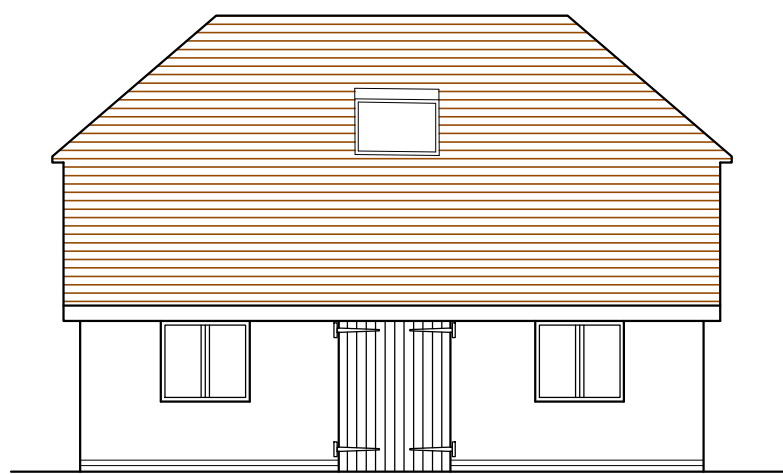


North Elevation
1:100

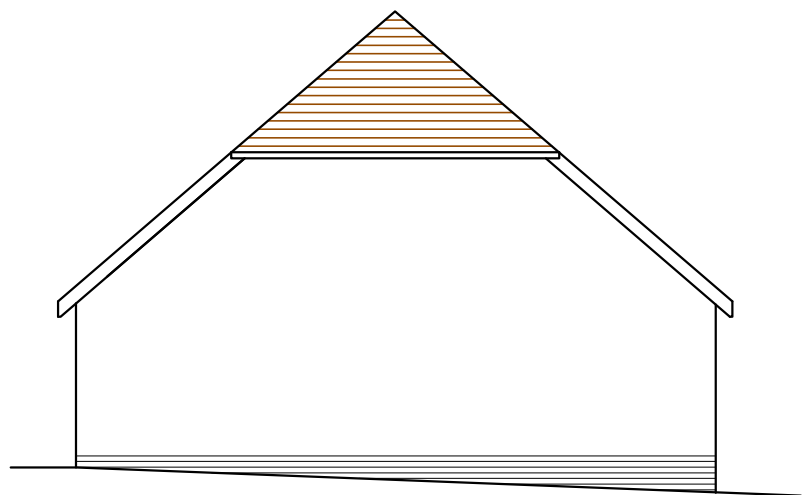


West Elevation
1:100

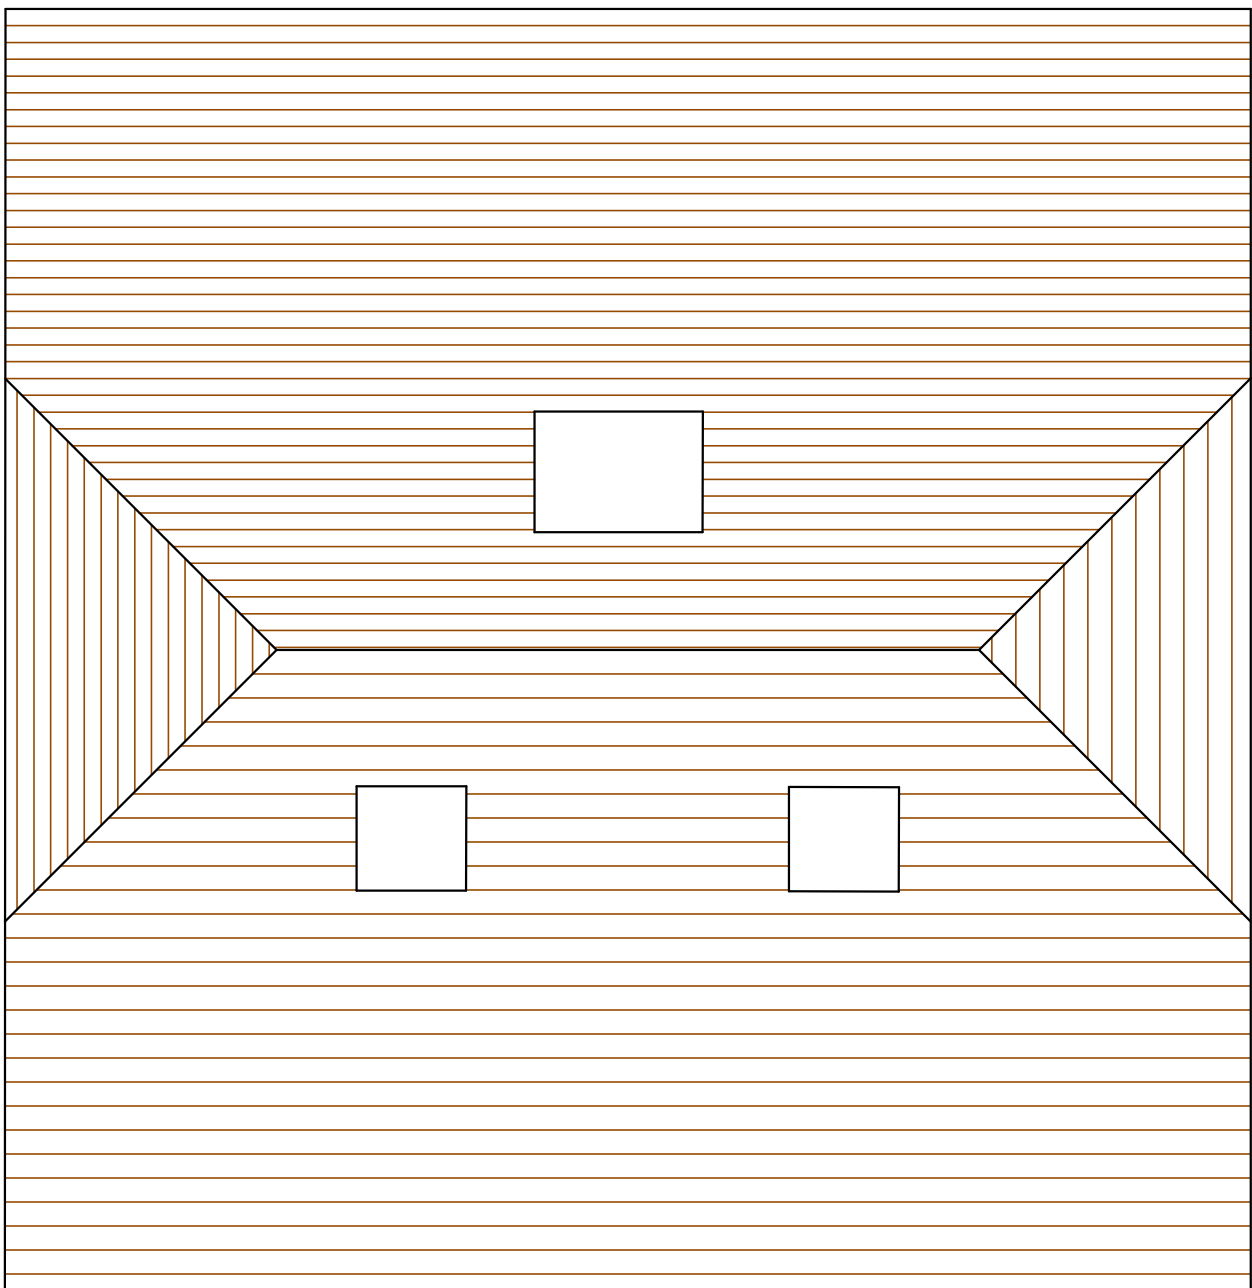 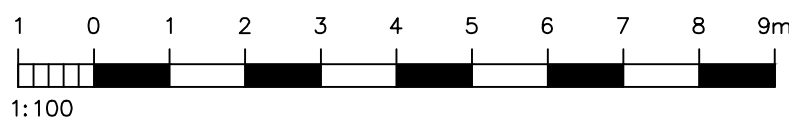

Roof Elevation
1:50

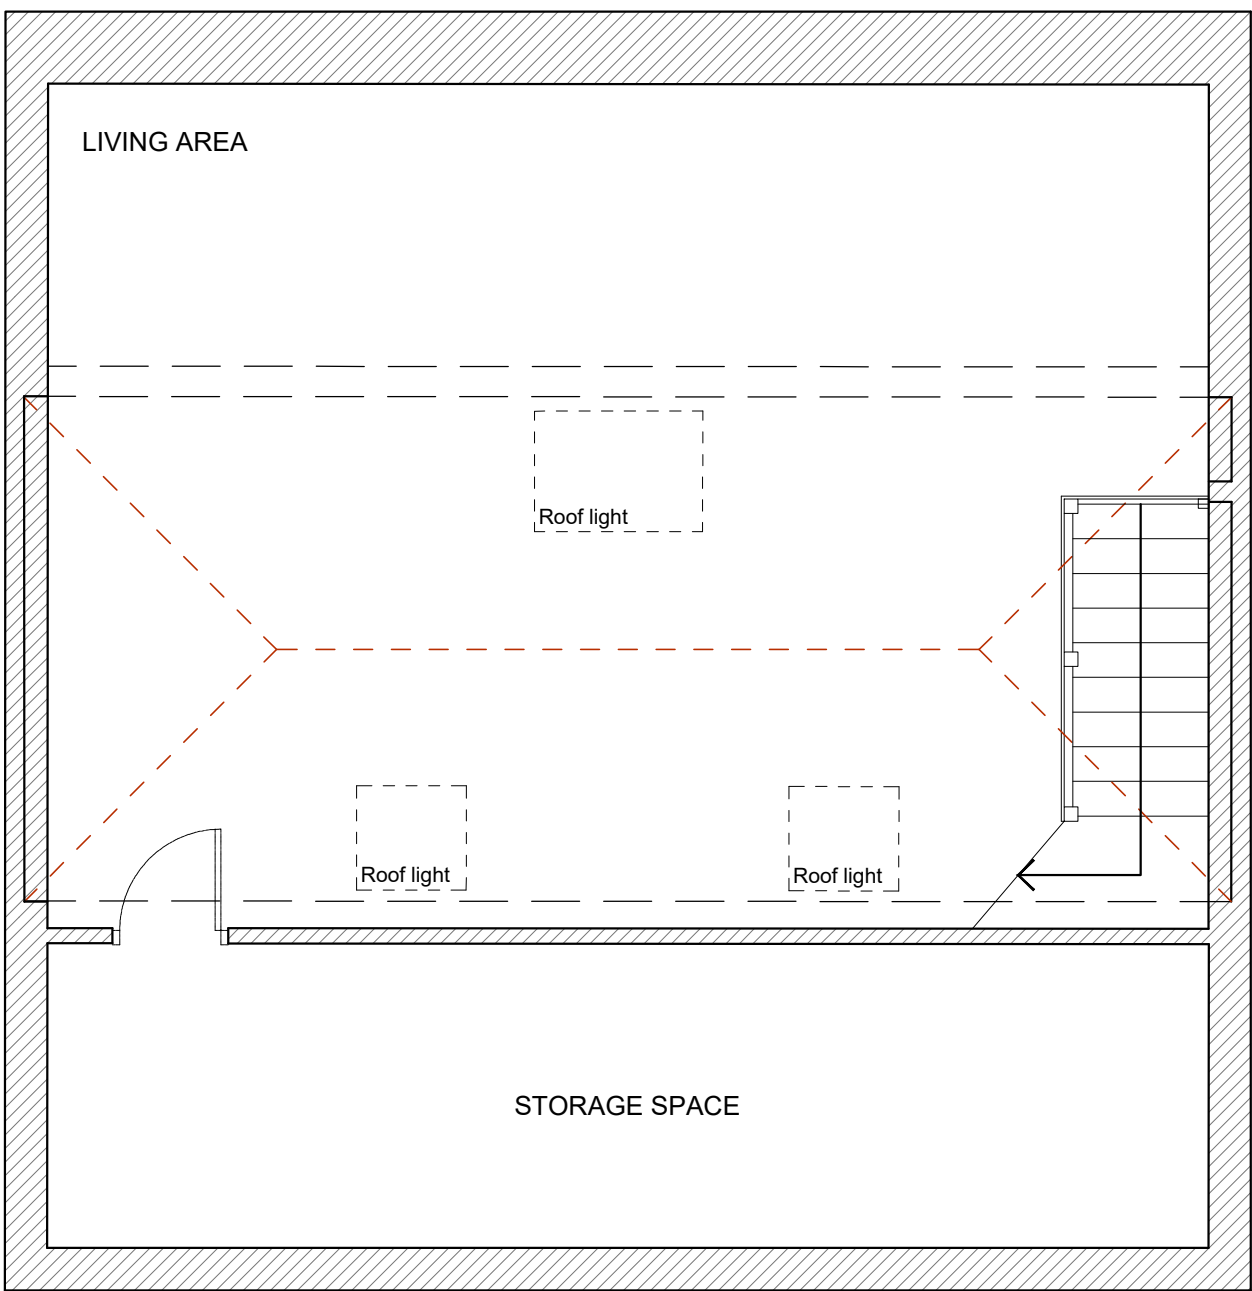



First Floor Plan
1:50

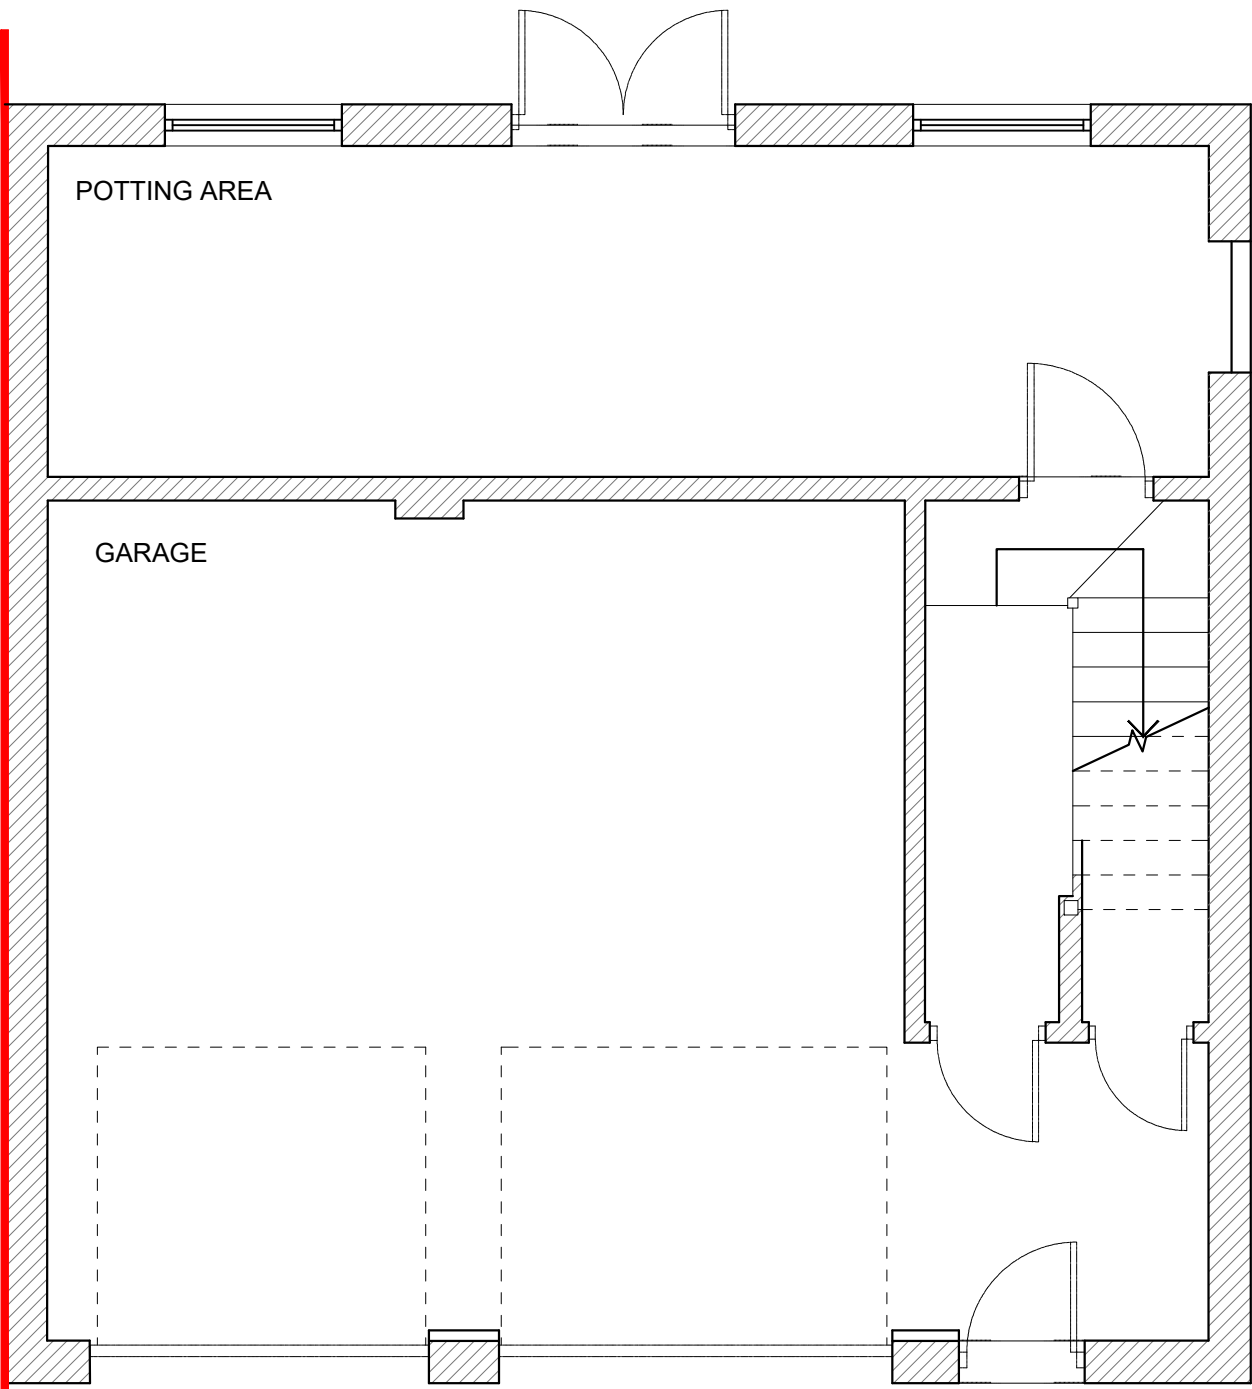

Ground Floor Plan
1:50




NOTES:
Dimensions to be checked on site before commencing work.
Any discrepancies shall be reported to the architect immediately.
Do not scale from these drawings except for planning purposes.
Use figured dimensions only.
Where applicable this drawing is to be read in conjunction with other consultants' drawings.
All drawings to be read in conjunction with specification and all other drawings including structural engineer and mechanical and electrical drawings / specification

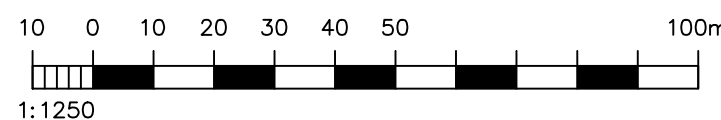
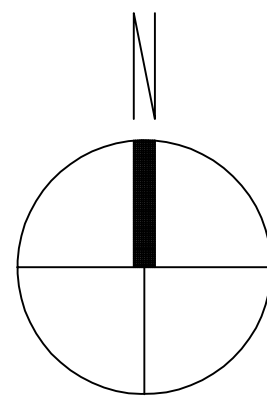


Site Location Plan
1:500

Crown Copyright 2019.
All rights reserved.
Licence number 100020449

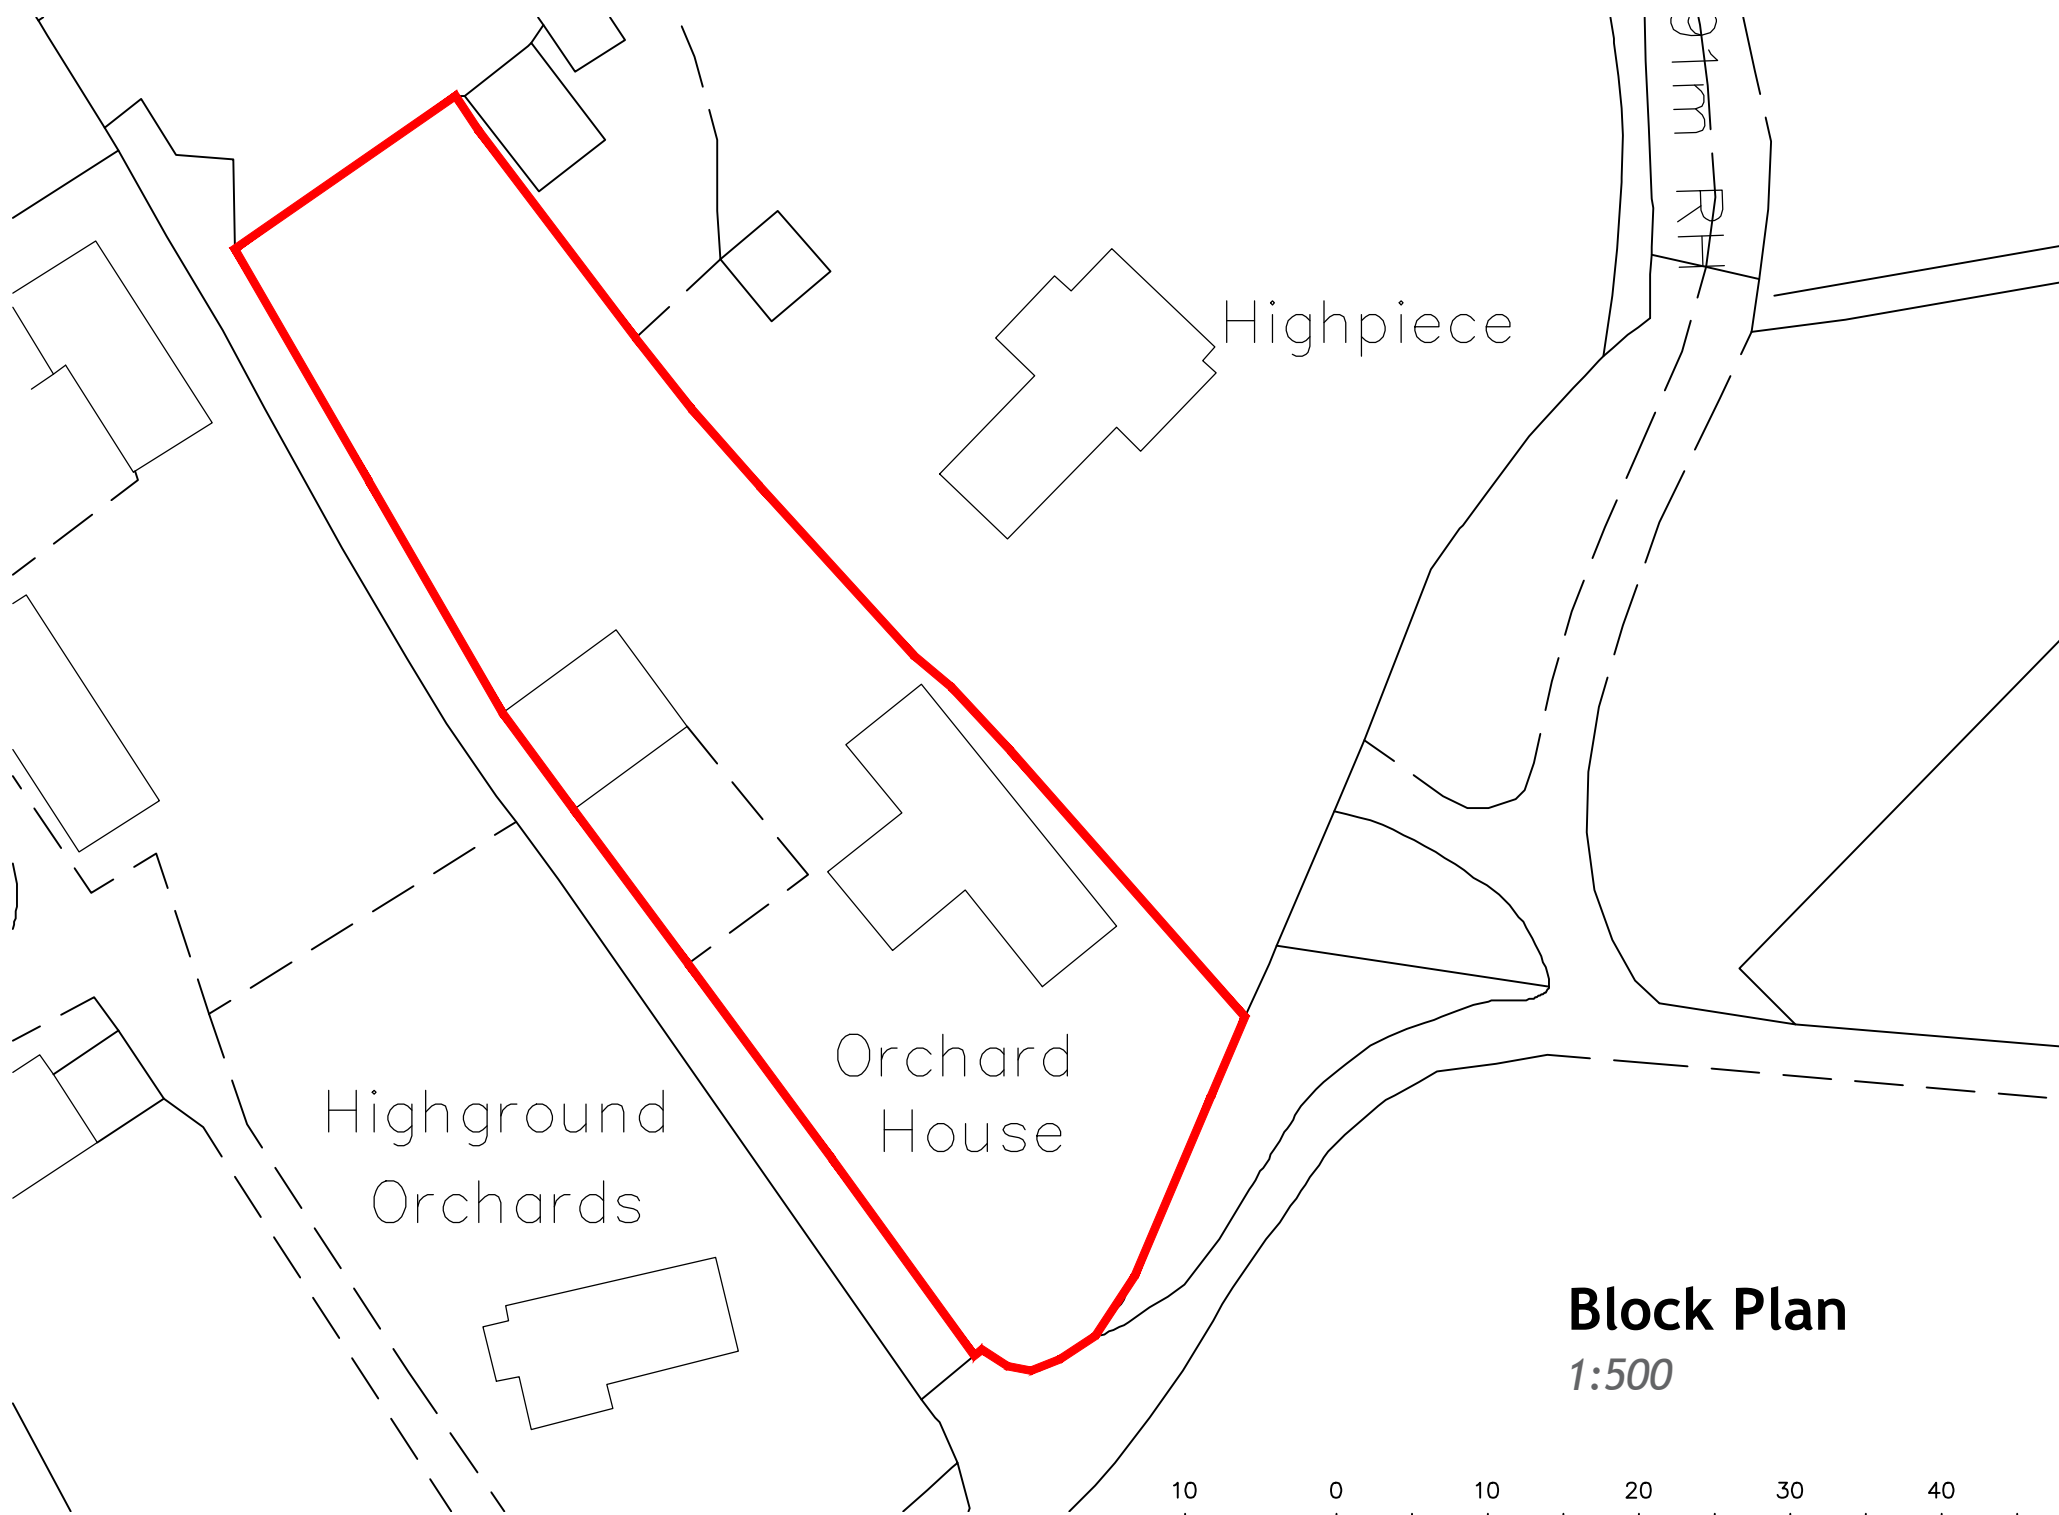

Block Plan
1:500

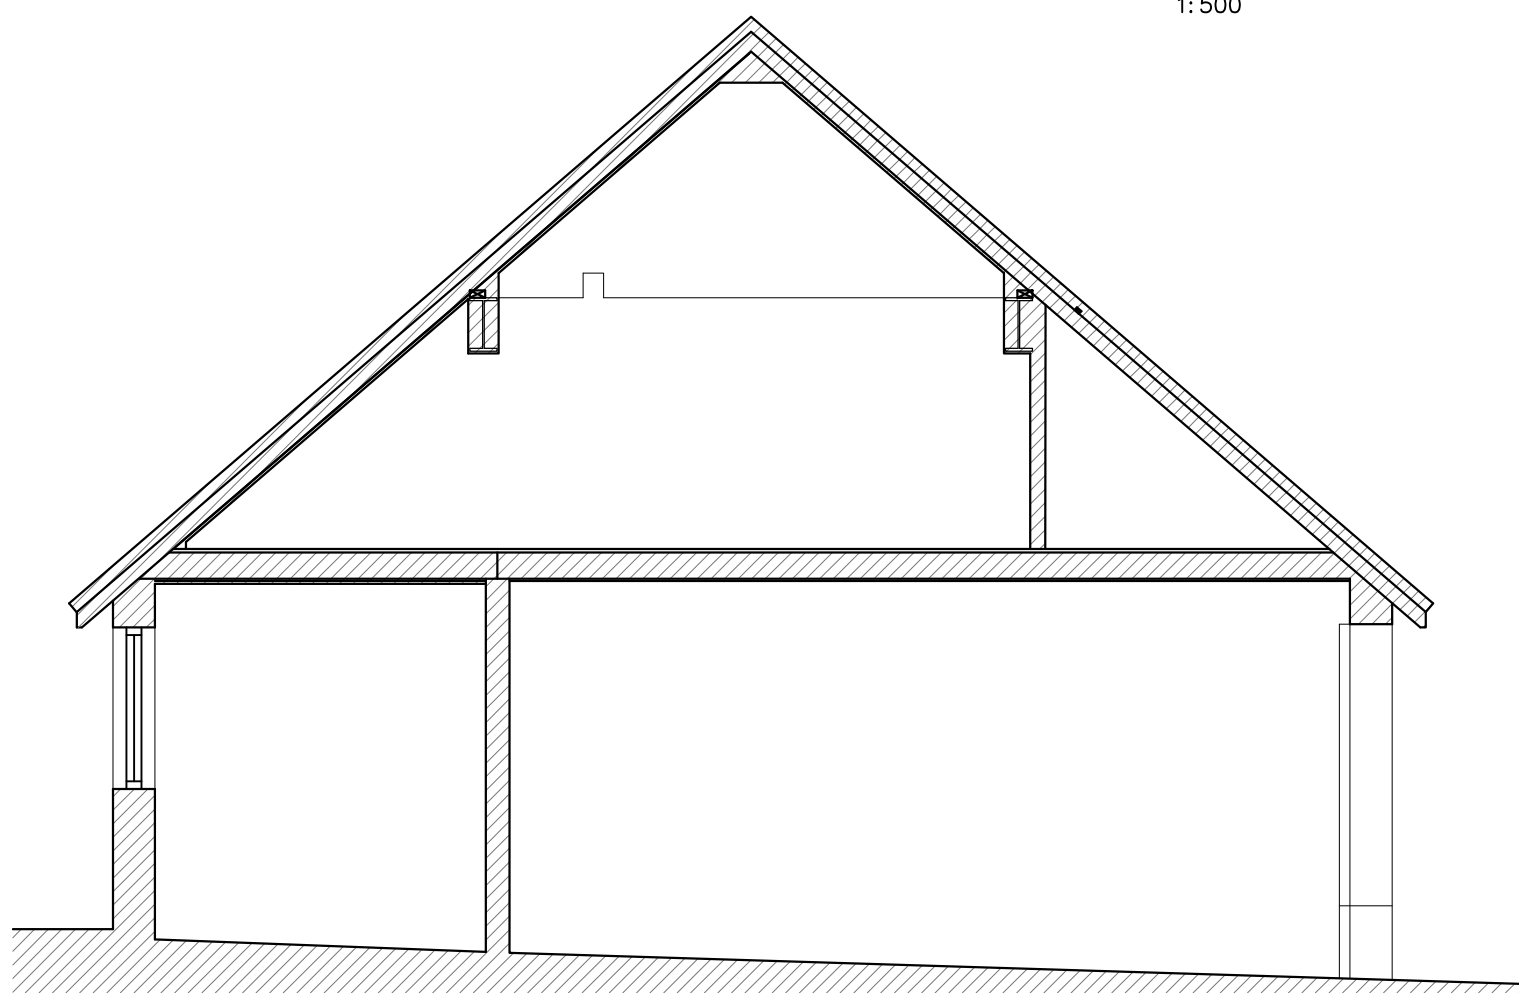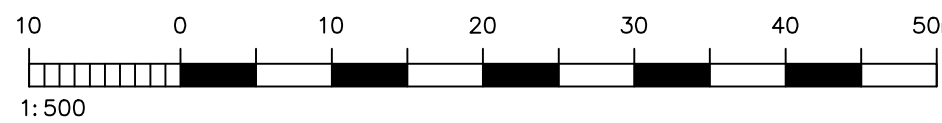

Cross Section
1:50

REV	DATE	AMENDMENT	DRAWN

Helyer Davies Architects Ltd
1 The Old Flour Mill,
Emsworth, PO10 7BT
01243 370 715
www.hdarchitects.co.uk mail@hdarchitects.co.uk

PROJECT
Orchard House
High Ground Lane
Barnham
West Sussex PO22 0BT

DRAWING
Existing Survey

SCALE
as noted @A1

DATE	November 2019	DRAWN	SH
DRAWING NUMBER	19129-01	REVISION	