




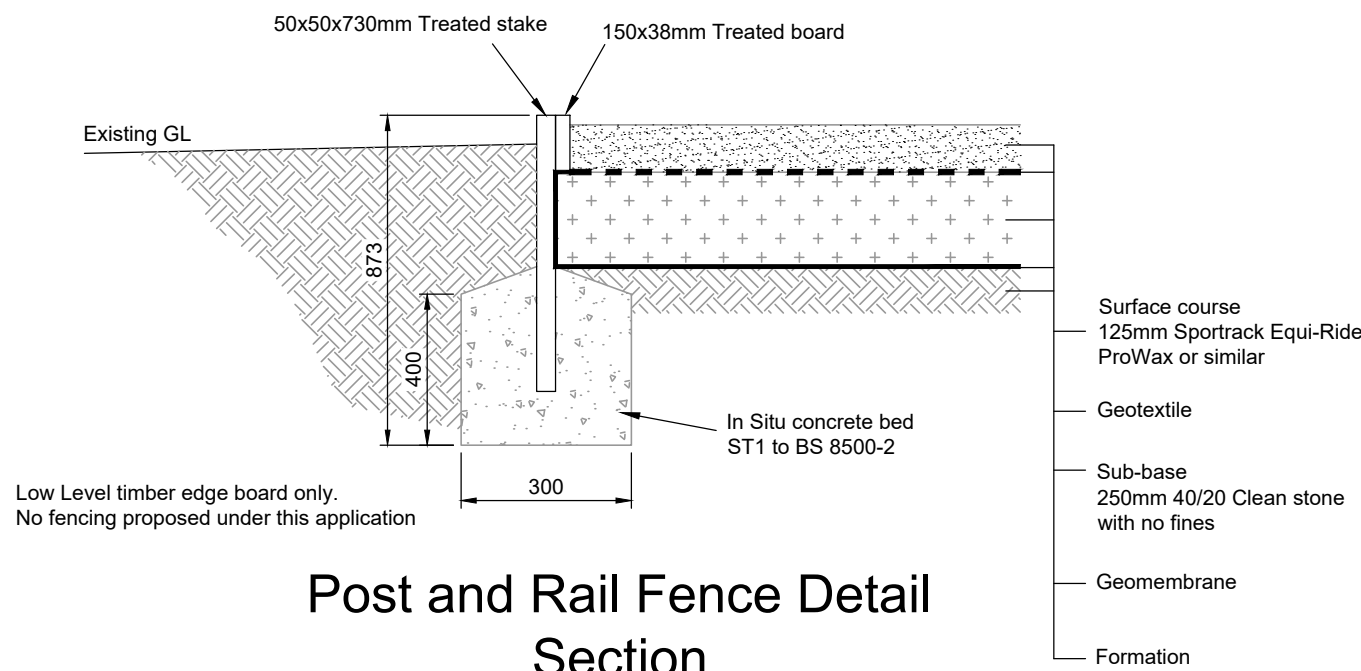


Post and Rail Fence Detail
Section
A-A

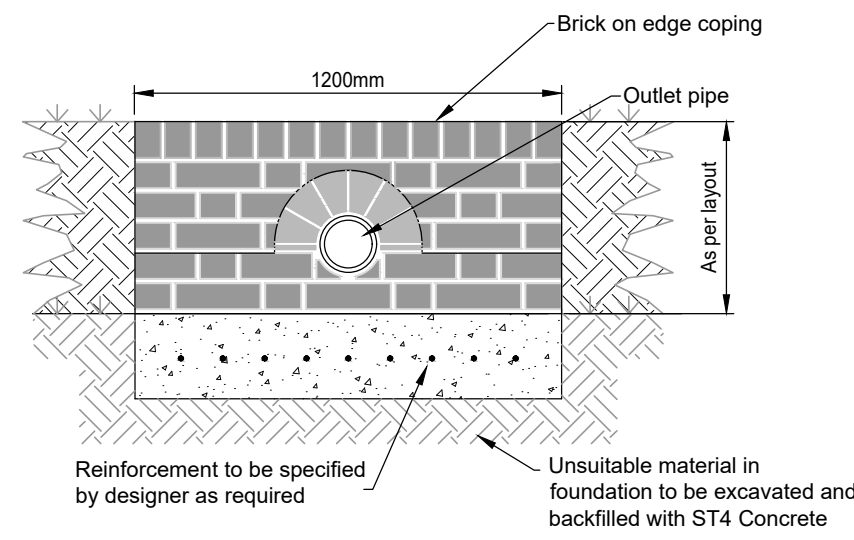


ELEVATION OF HEADWALL
OUTFALL TO POND / SIDE OF DITCH
1:20

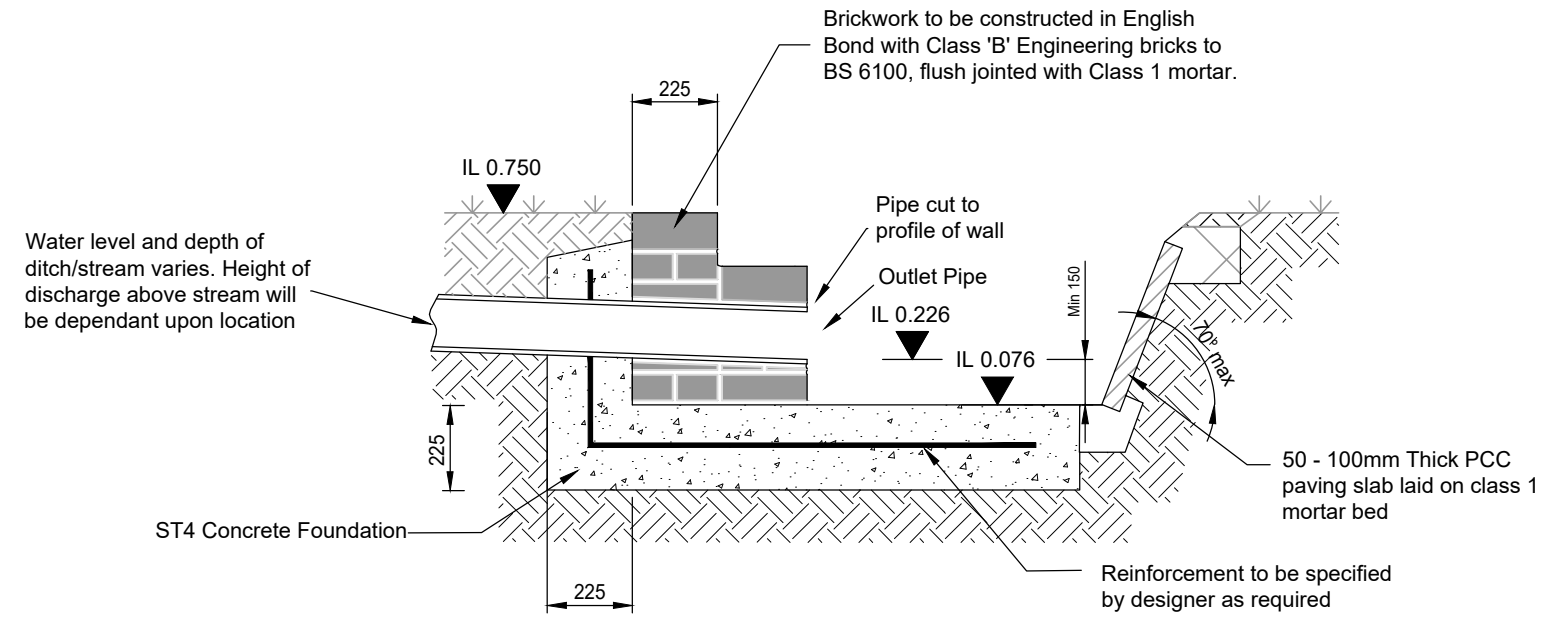

HEADWALL SECTION
OUTFALL TO SIDE OF DITCH
1:20

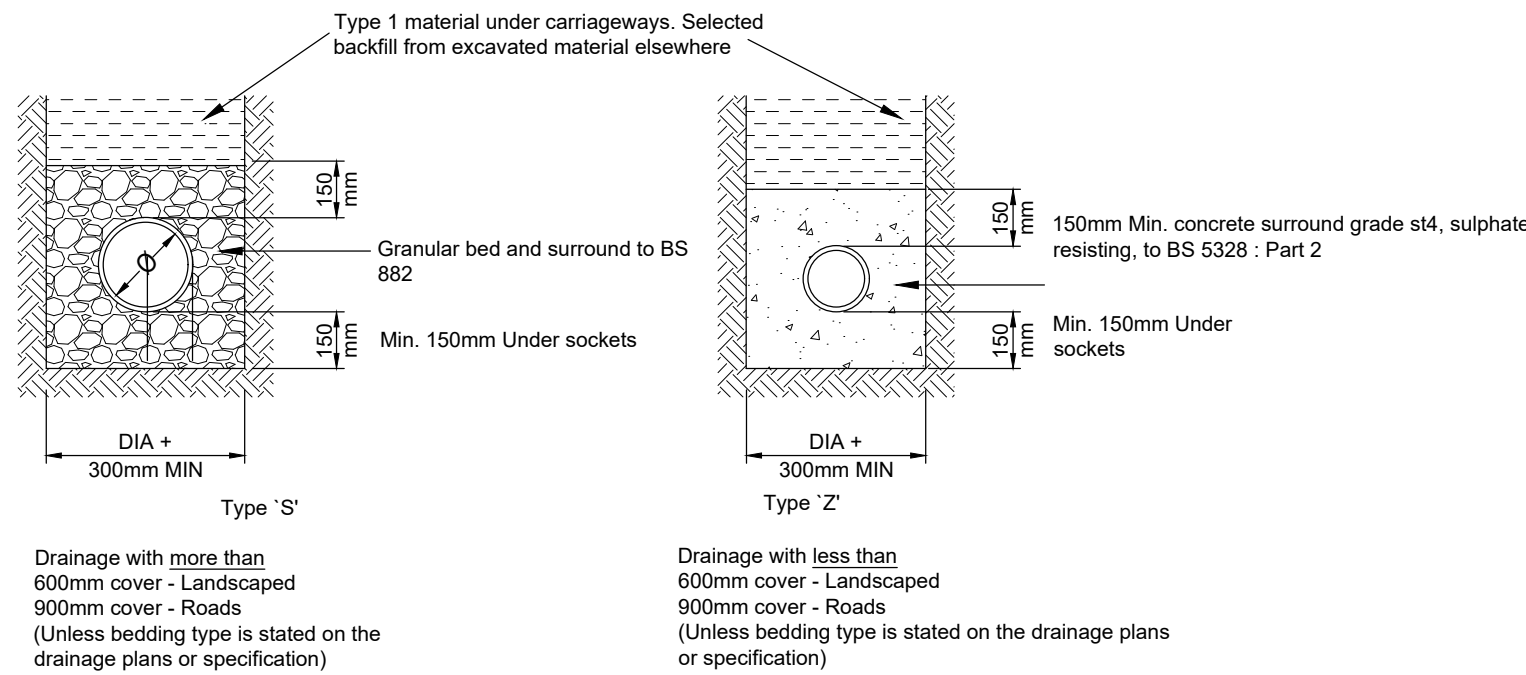


Pipe bedding details in private
Areas

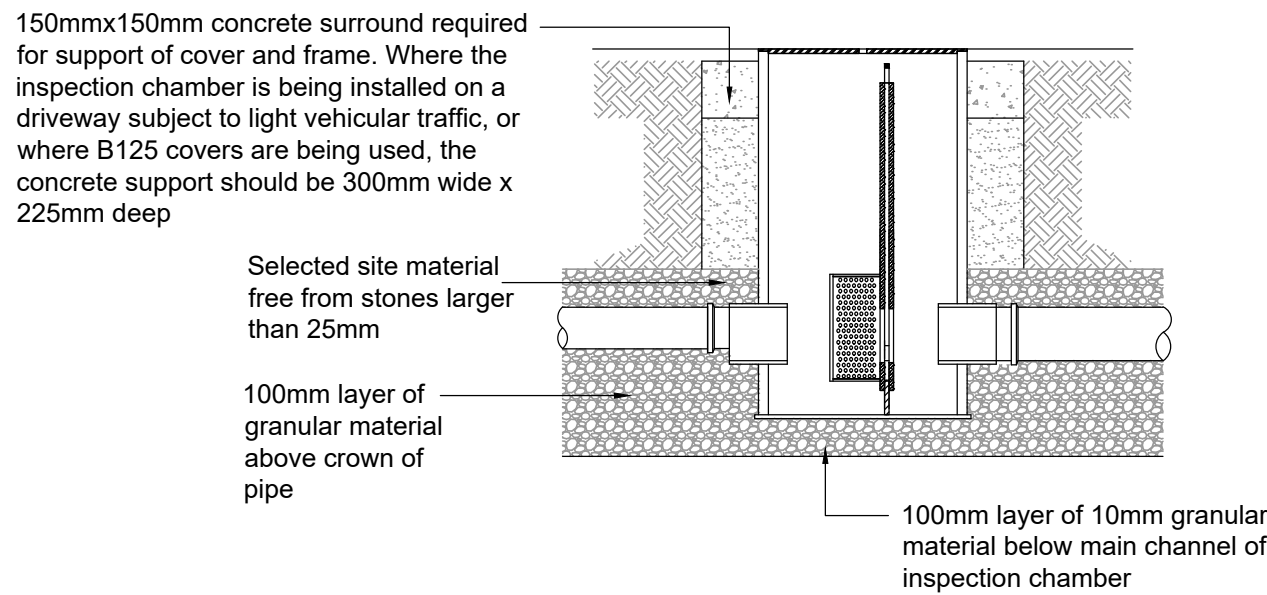


SEL CONTROFLOW 500 ORIFICE
CHAMBER

SEL Environmental LTD
Phone: 01254 589987
Email: sales@selenvironmental.com

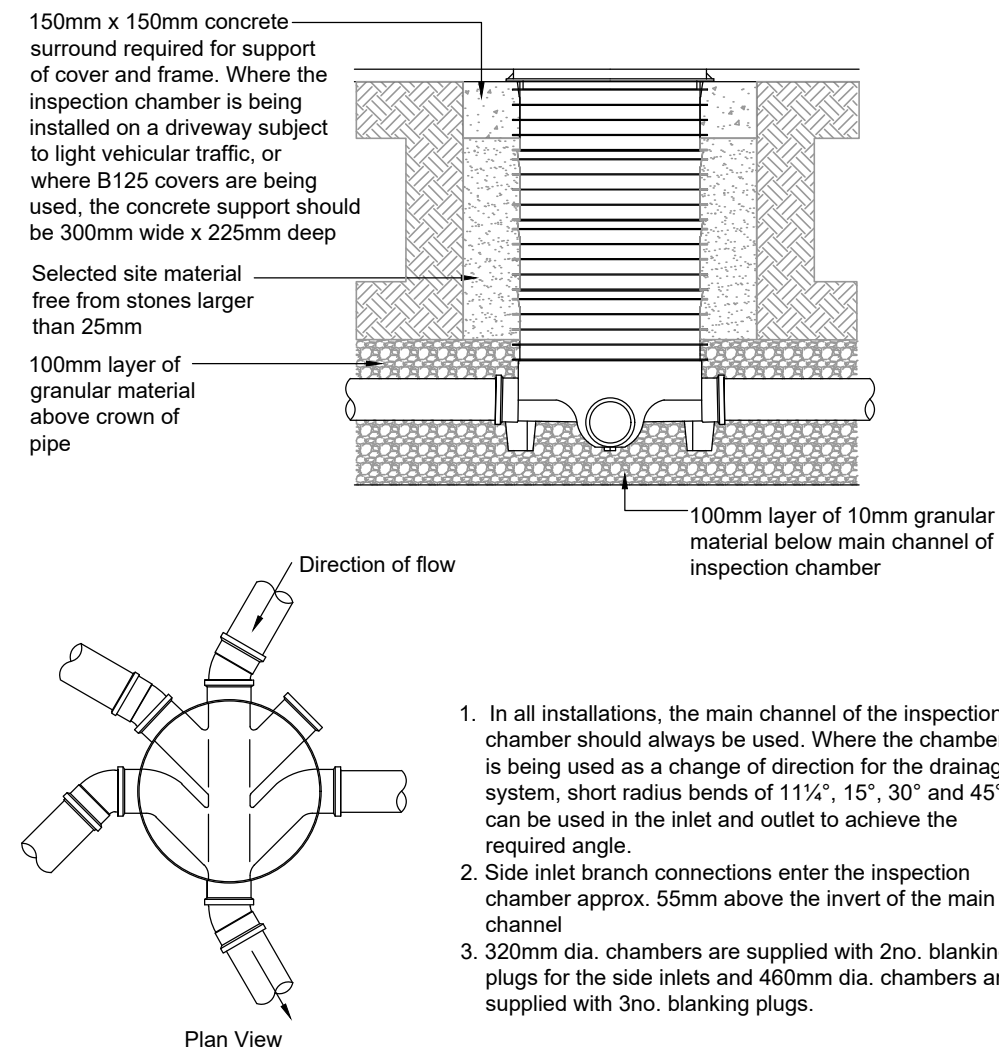


450mmØ INSPECTION
CHAMBER DETAIL

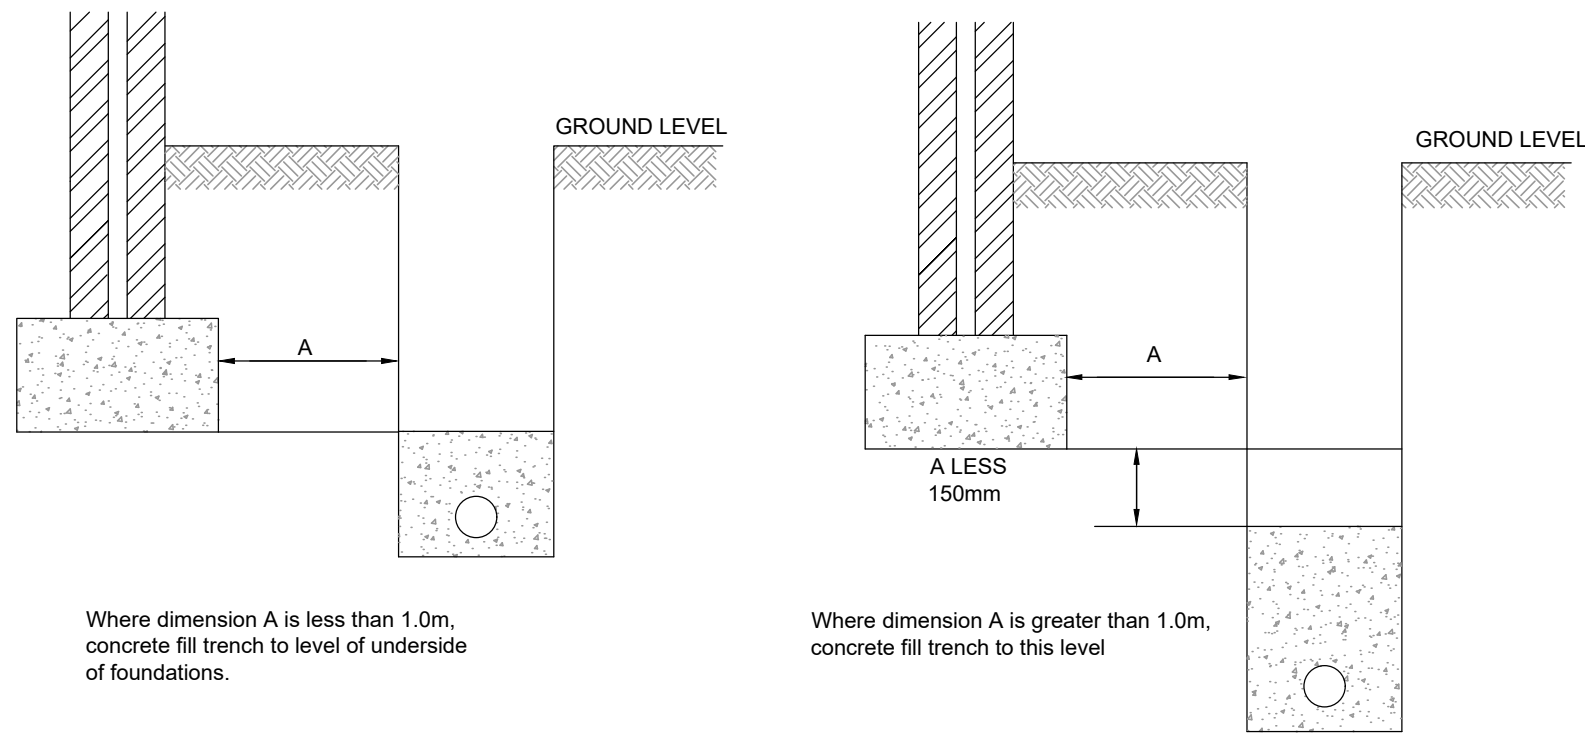

Pipes near buildings

Pipes near buildings

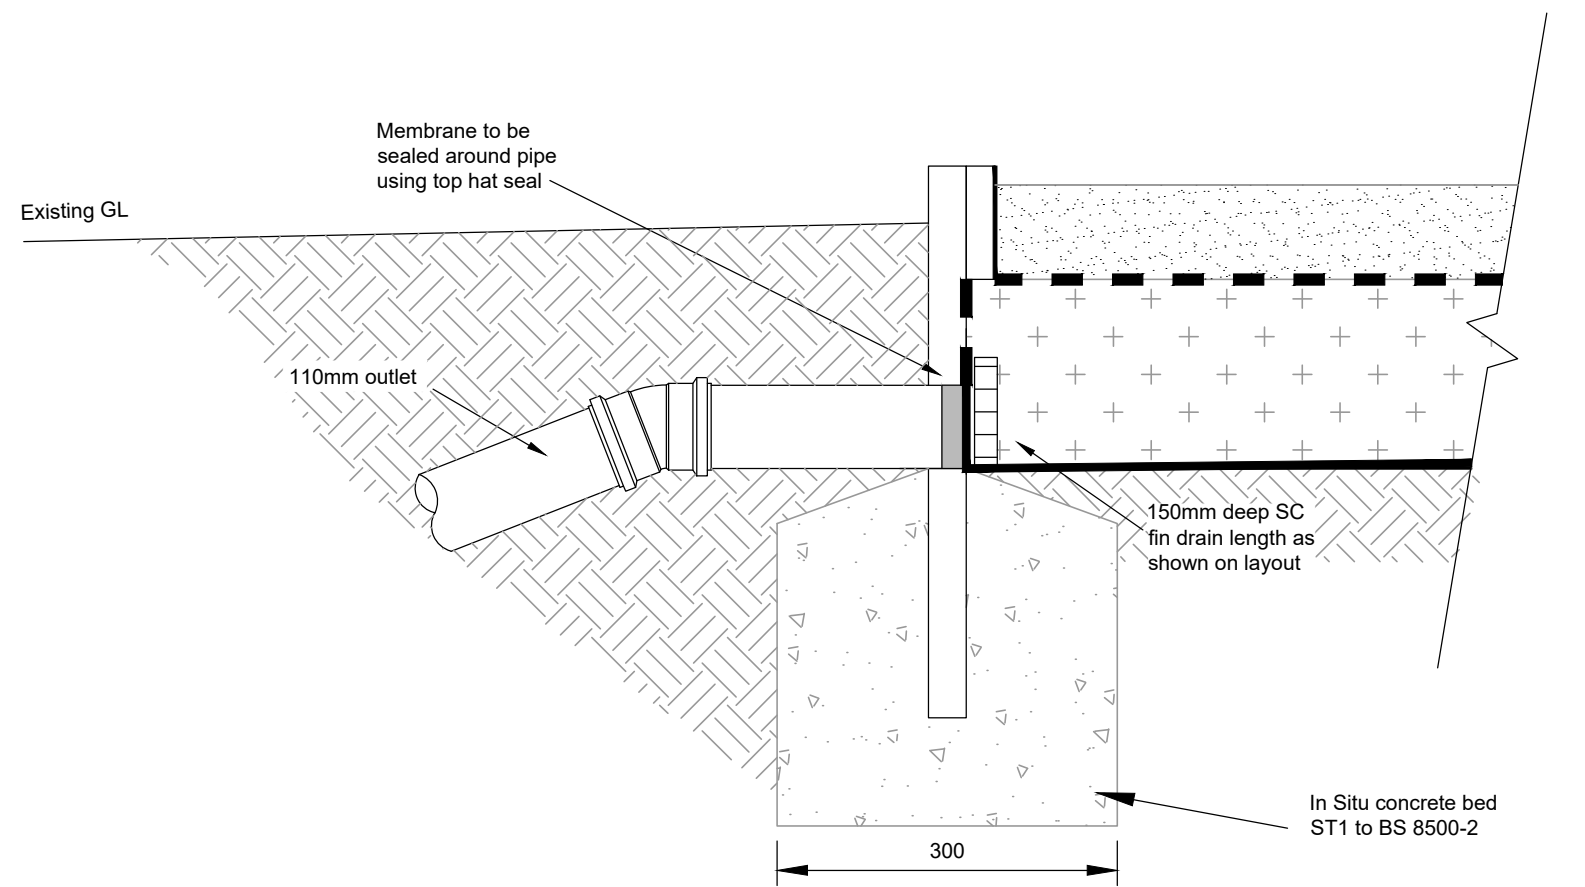

Fin drain outlet from Arena
Surface
(1:10)

P1	14.04.20	UPDATED TO SUIT COMMENTS	LH	CS	CS
P-	03.02.20	PRELIMINARY ISSUE	LH	CS	CS
REV	DATE	DESCRIPTION	BY	CHK	APP

 cgs civils Consulting Civil Engineers					
CLIENT		MRS NICKY BATES			
ARCHITECT		RPS DESIGN GROUP			
JOB TITLE		HIGHGROUND BARN BARNHAM			
DRAWING TITLE					
SURFACE WATER CONSTRUCTION DETAILS					
DRAWN	LH	ENGINEER	CS	CHECKED	CS
DATE	JAN 2020		SCALE @ A1	1:20	
JOB No.	C1317		STATUS	P	300
					REV.
					P1

PRELIMINARY