



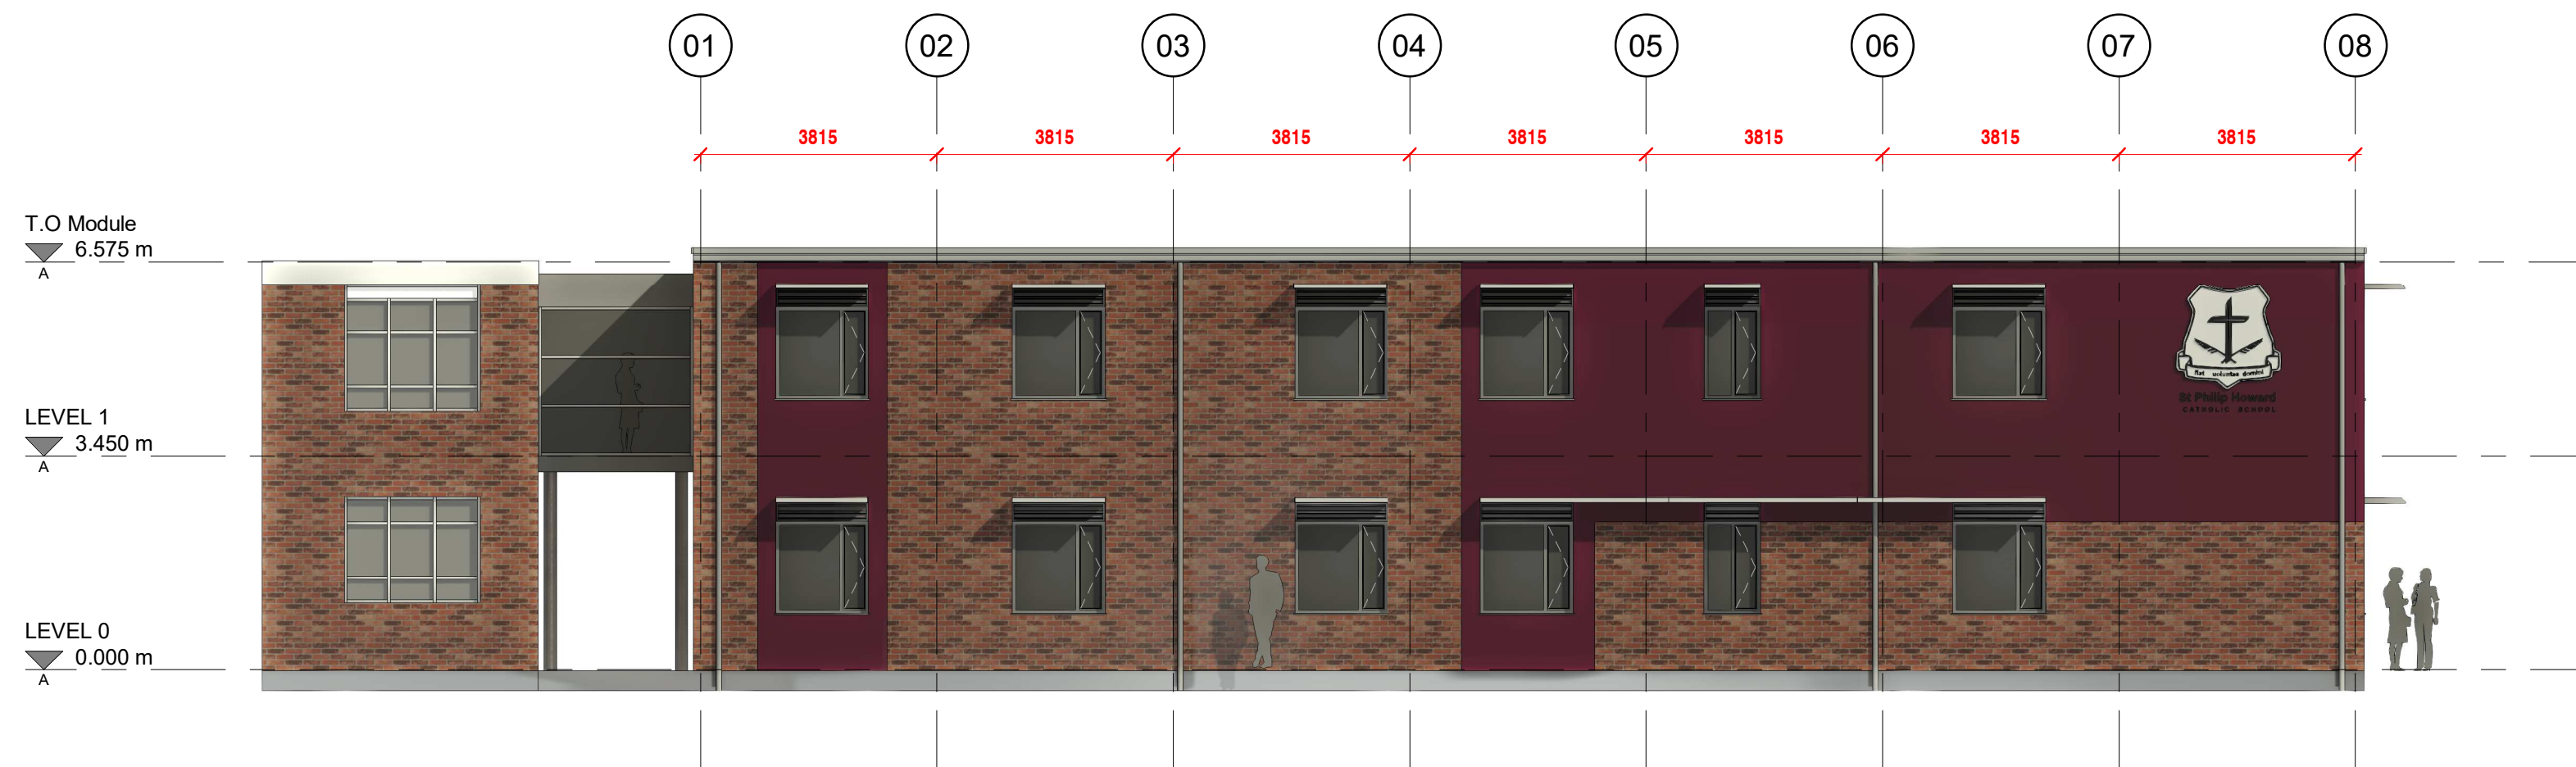


1 NORTH
1 : 100



3 SOUTH
1 : 100

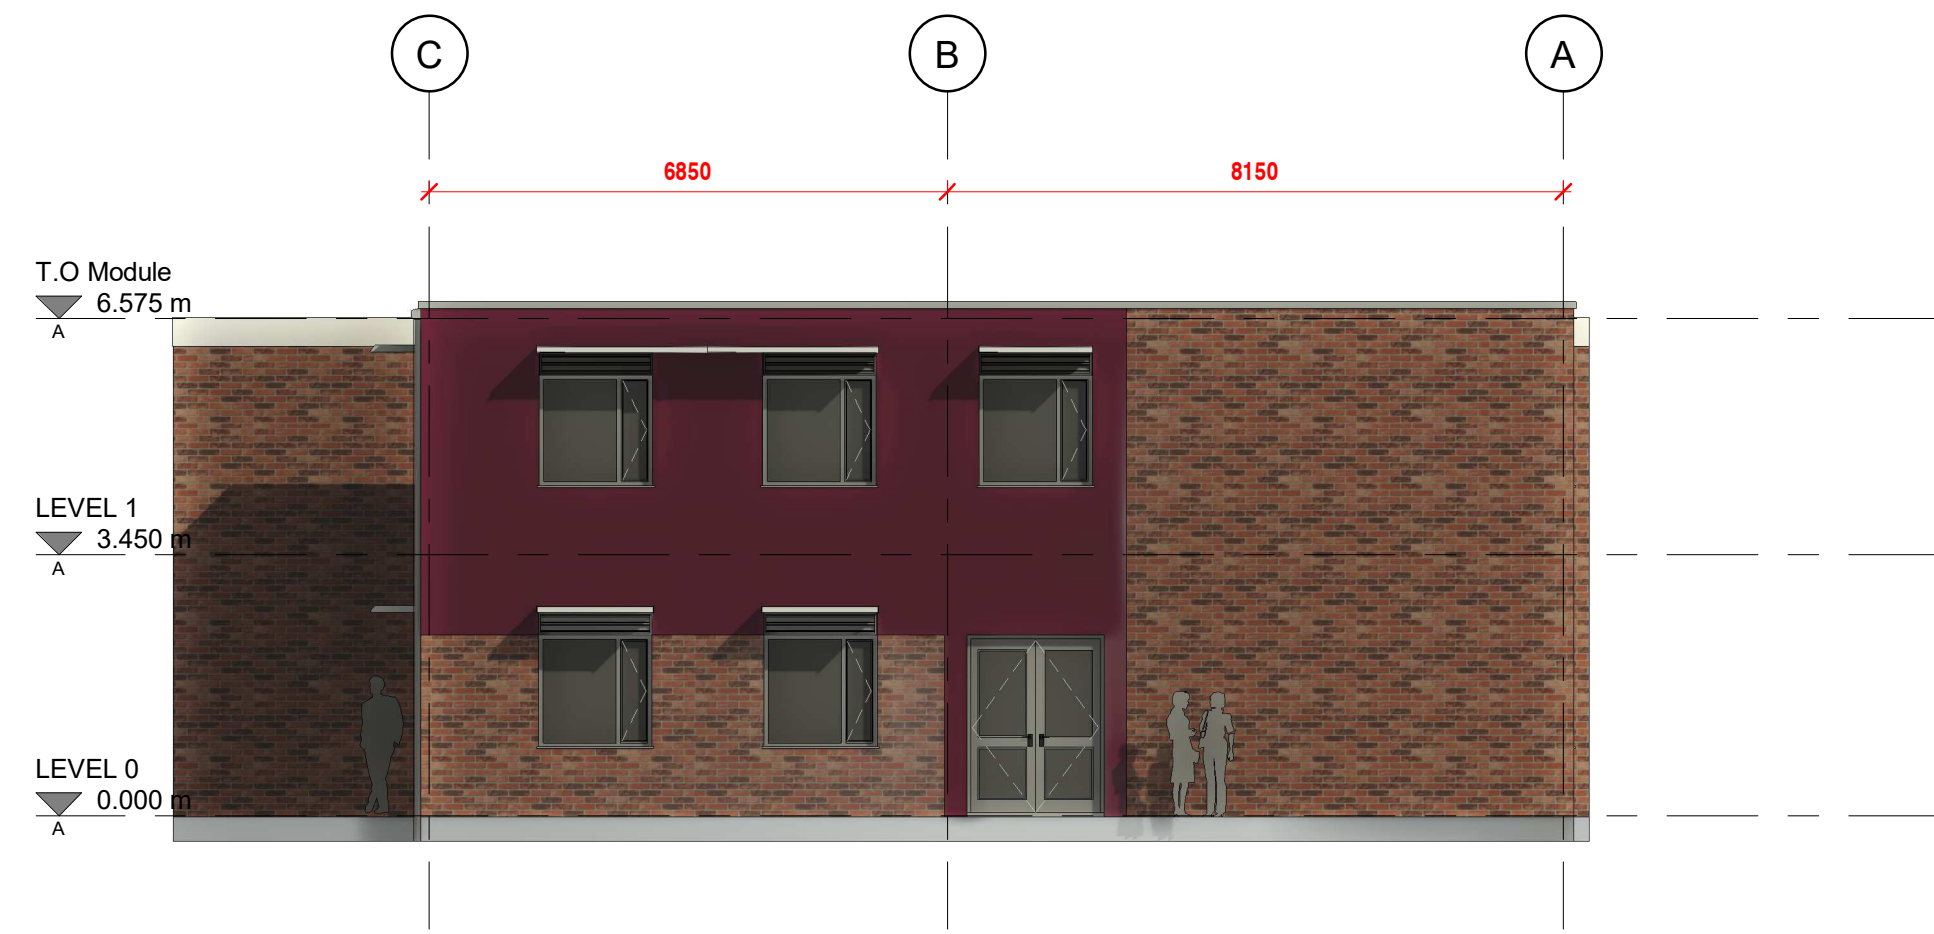

2 EAST
1 : 100

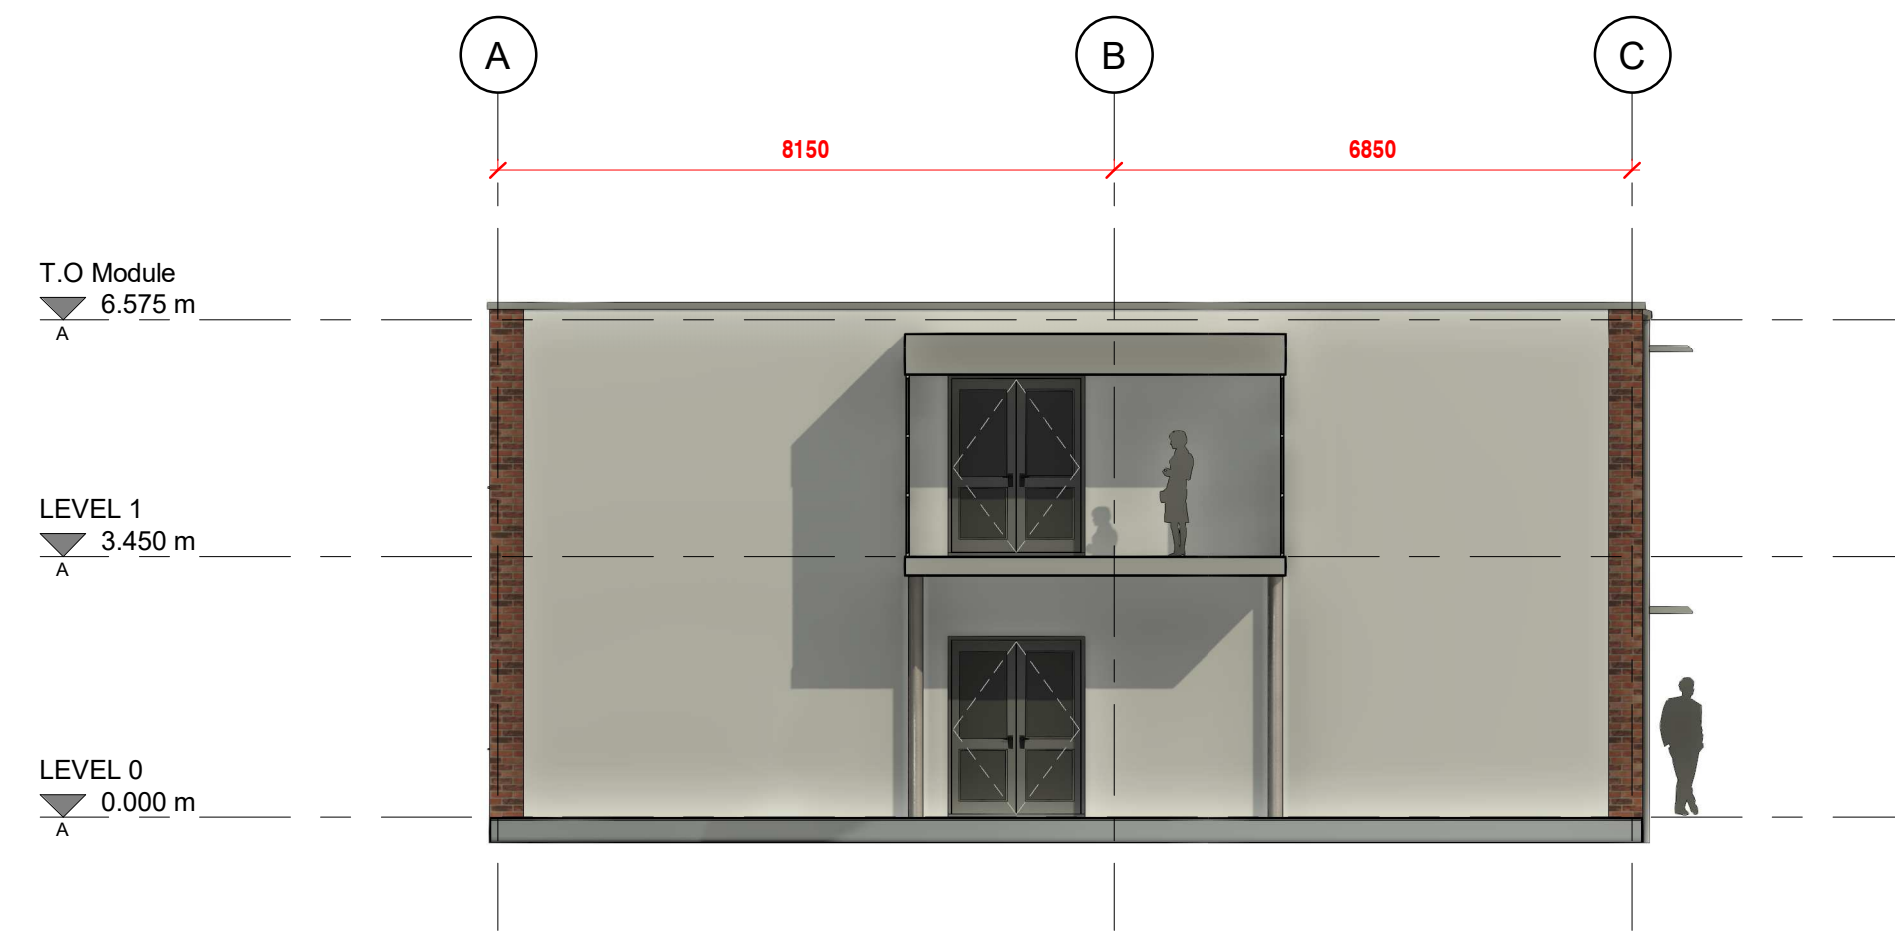

4 WEST
1 : 100



UNLESS STATED OTHERWISE, THE DESIGNS SHOWN ARE SUBJECT TO DETAIL SITE SURVEY AND INVESTIGATIONS AND/OR APPROVAL OF THE RELEVANT VARIOUS LOCAL AUTHORITY OFFICERS, STATUTORY UNDERTAKING, FIRE OFFICERS AND ENGINEERS. THEY ARE PROJECT AND SITE SPECIFIC.

THIS DRAWING SHOULD NOT BE SCALED FROM.

ALL DIMENSIONS SHOULD BE CHECKED ON SITE.

ANY DRAWING ERRORS OR DISCREPANCIES SHOULD BE REPORTED TO VAUGHAN ARCHITECTURE LTD

THIS DRAWING IS THE COPYRIGHT OF VAUGHAN ARCHITECTURE LTD

DRAWING STATUS					
DRAWN BY: Author					
SCALE: 1:100 @A1					
DATE: 01/21/22					
REF	SCOPE	DATE	DRAWN	APPROVED	
A	EXISTING BUILD RELOCATED	26.01.22	DRP	DB	
B	GRID / MODULE DEPTHS REVISED	27.01.22	DRP	DB	
C	TOILET WINDOWS REMOVED	28.01.22	DRP	DB	
D	BRICK RETURNS ADDED TO WEST ELEVATION	31.01.22	DRP	DB	
E	NEW BUILDING RELOCATED CLOSER TO EXISTING	02.02.22	DRP	DB	

PREMIER
MODULAR



Leicester Office: Vaughan Architecture Ltd
Rutland House
23-25 Friar Lane
Leicester
LE1 5QQ
0116 326 8905

CLIENT	PREMIER MODULAR
PROJECT TITLE	ST PHILLIP HOWARD CATHOLIC SCHOOL
DRAWING TITLE	PROPOSED ELEVATIONS
PROJECT NO.	VAD.22.02
DRAWING NO.	20-003
REVISION	E
STATUS	PLANNING



Vaughan Architecture Ltd
No 2 Infirmary Street
Leeds
LS1 2JP
0113 493 1055
www.vaughanarchitecture.co.uk