



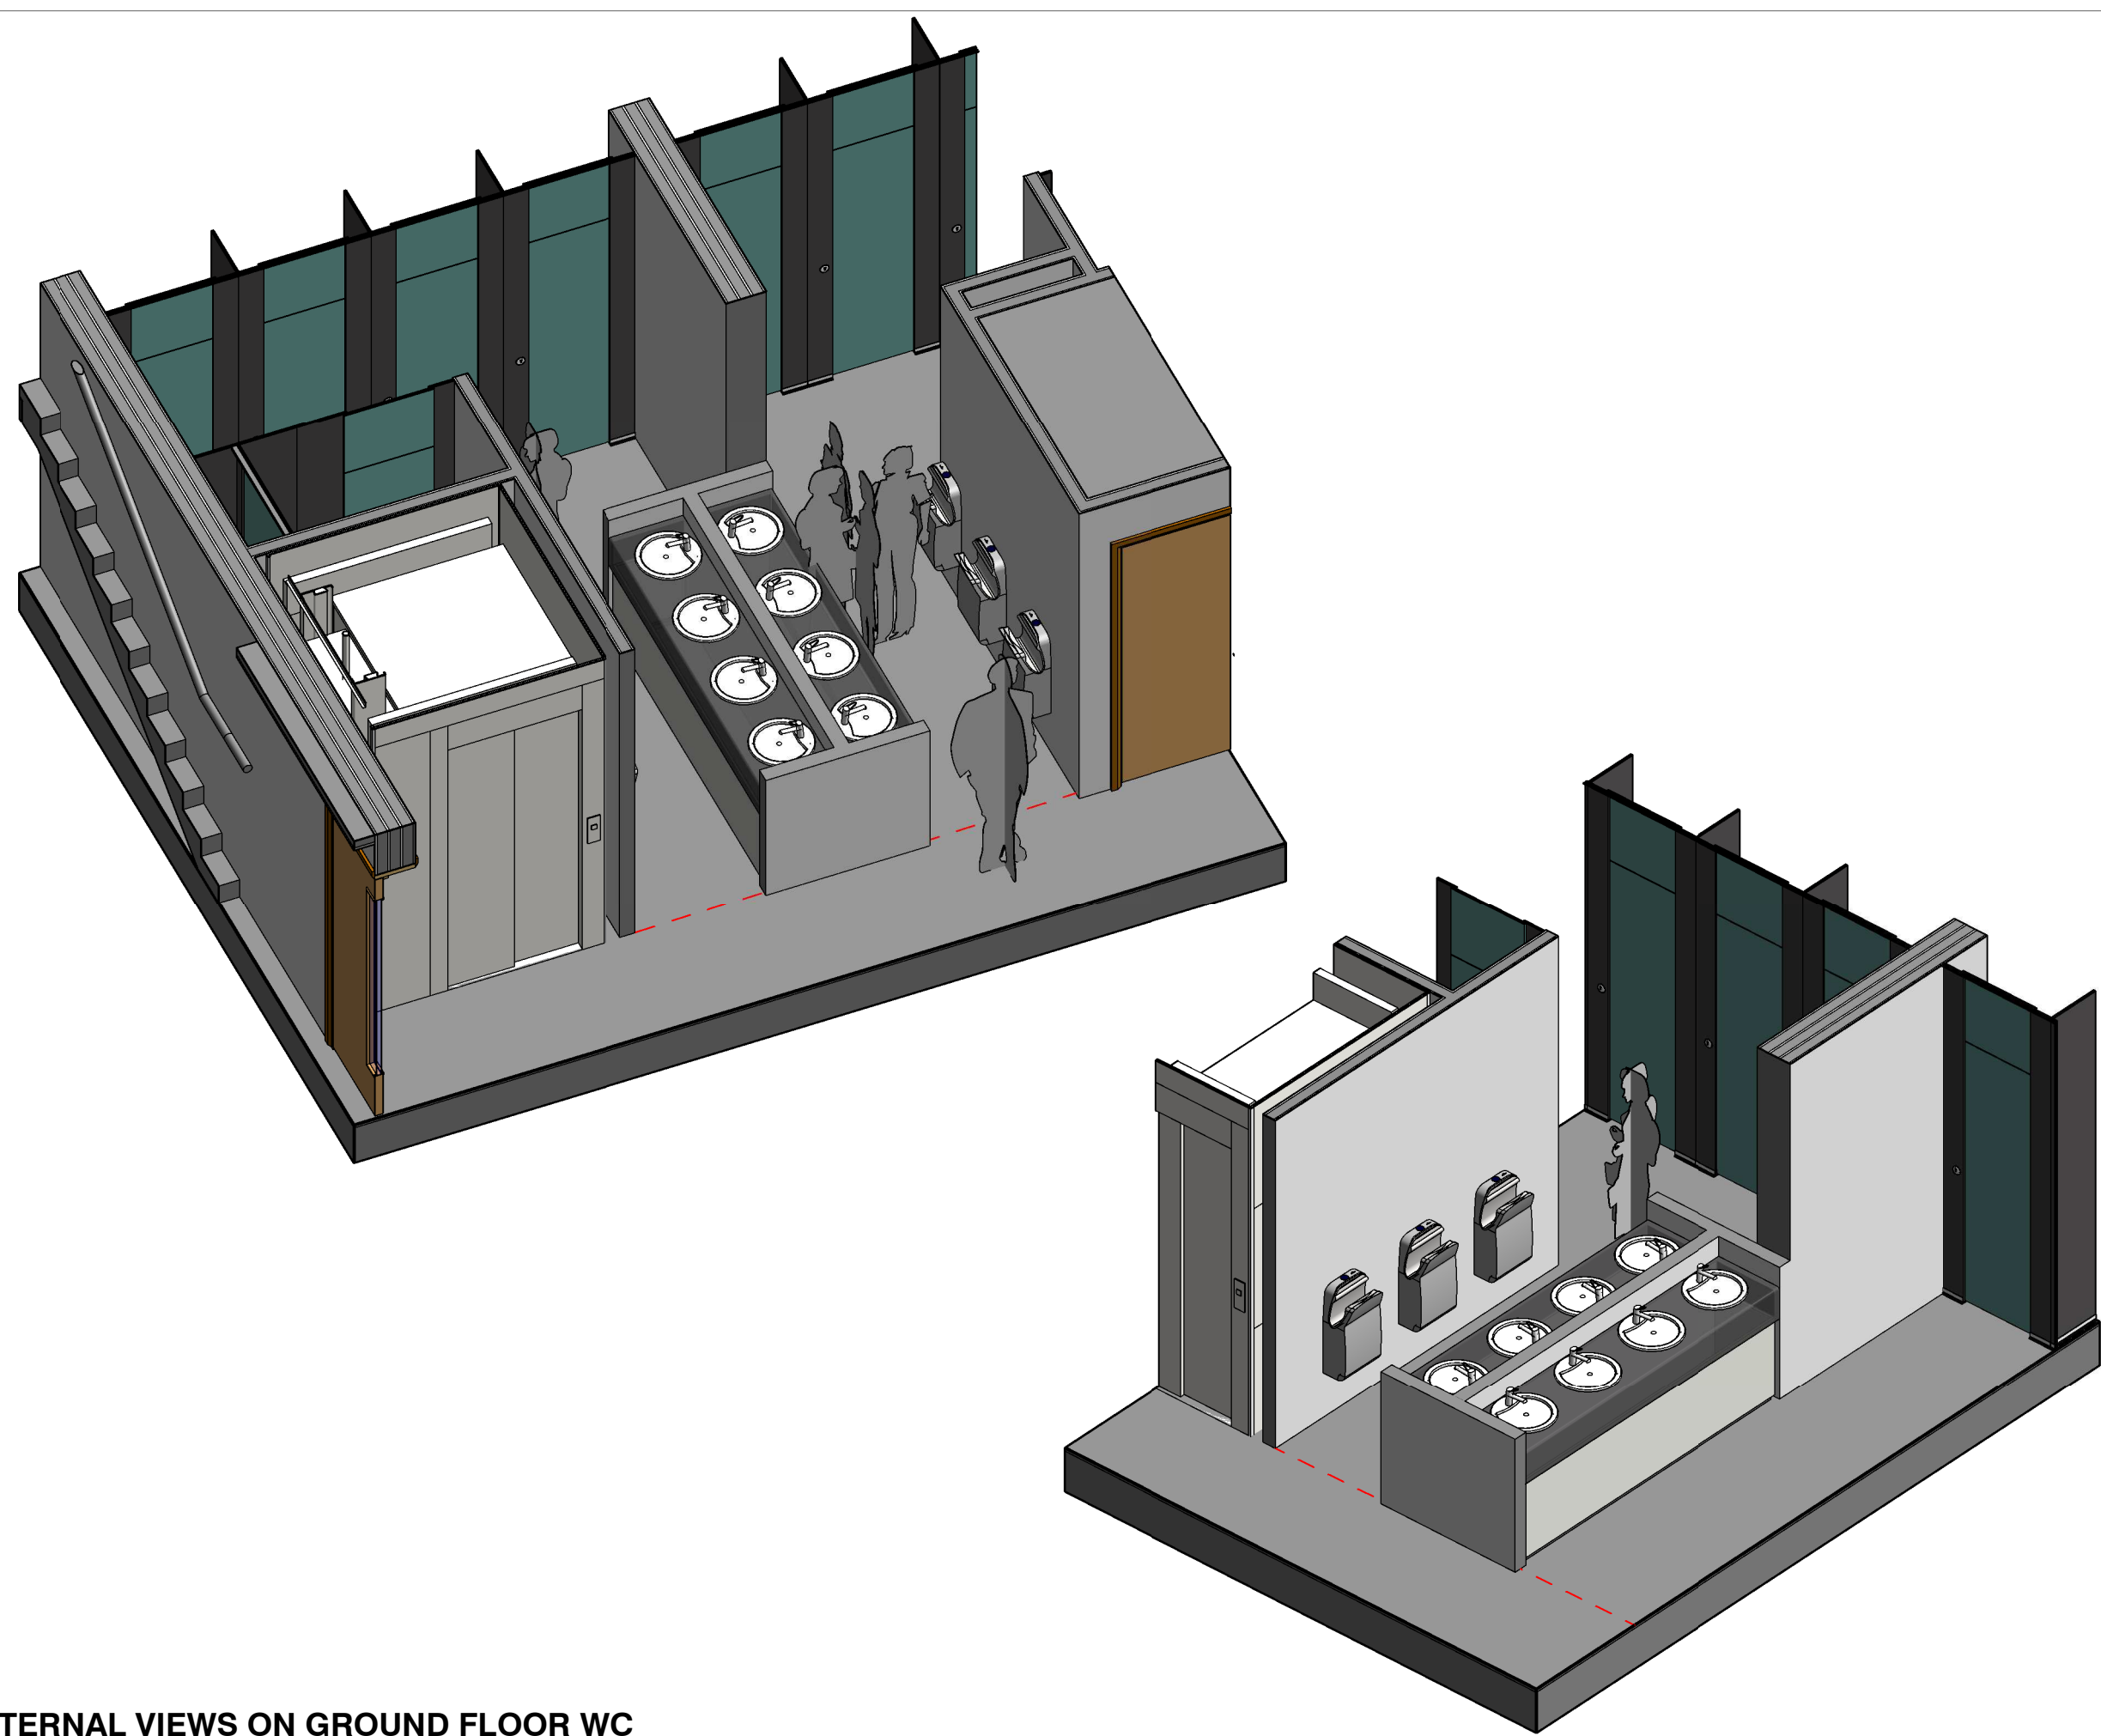


INTERNAL VIEWS ON GROUND FLOOR WC

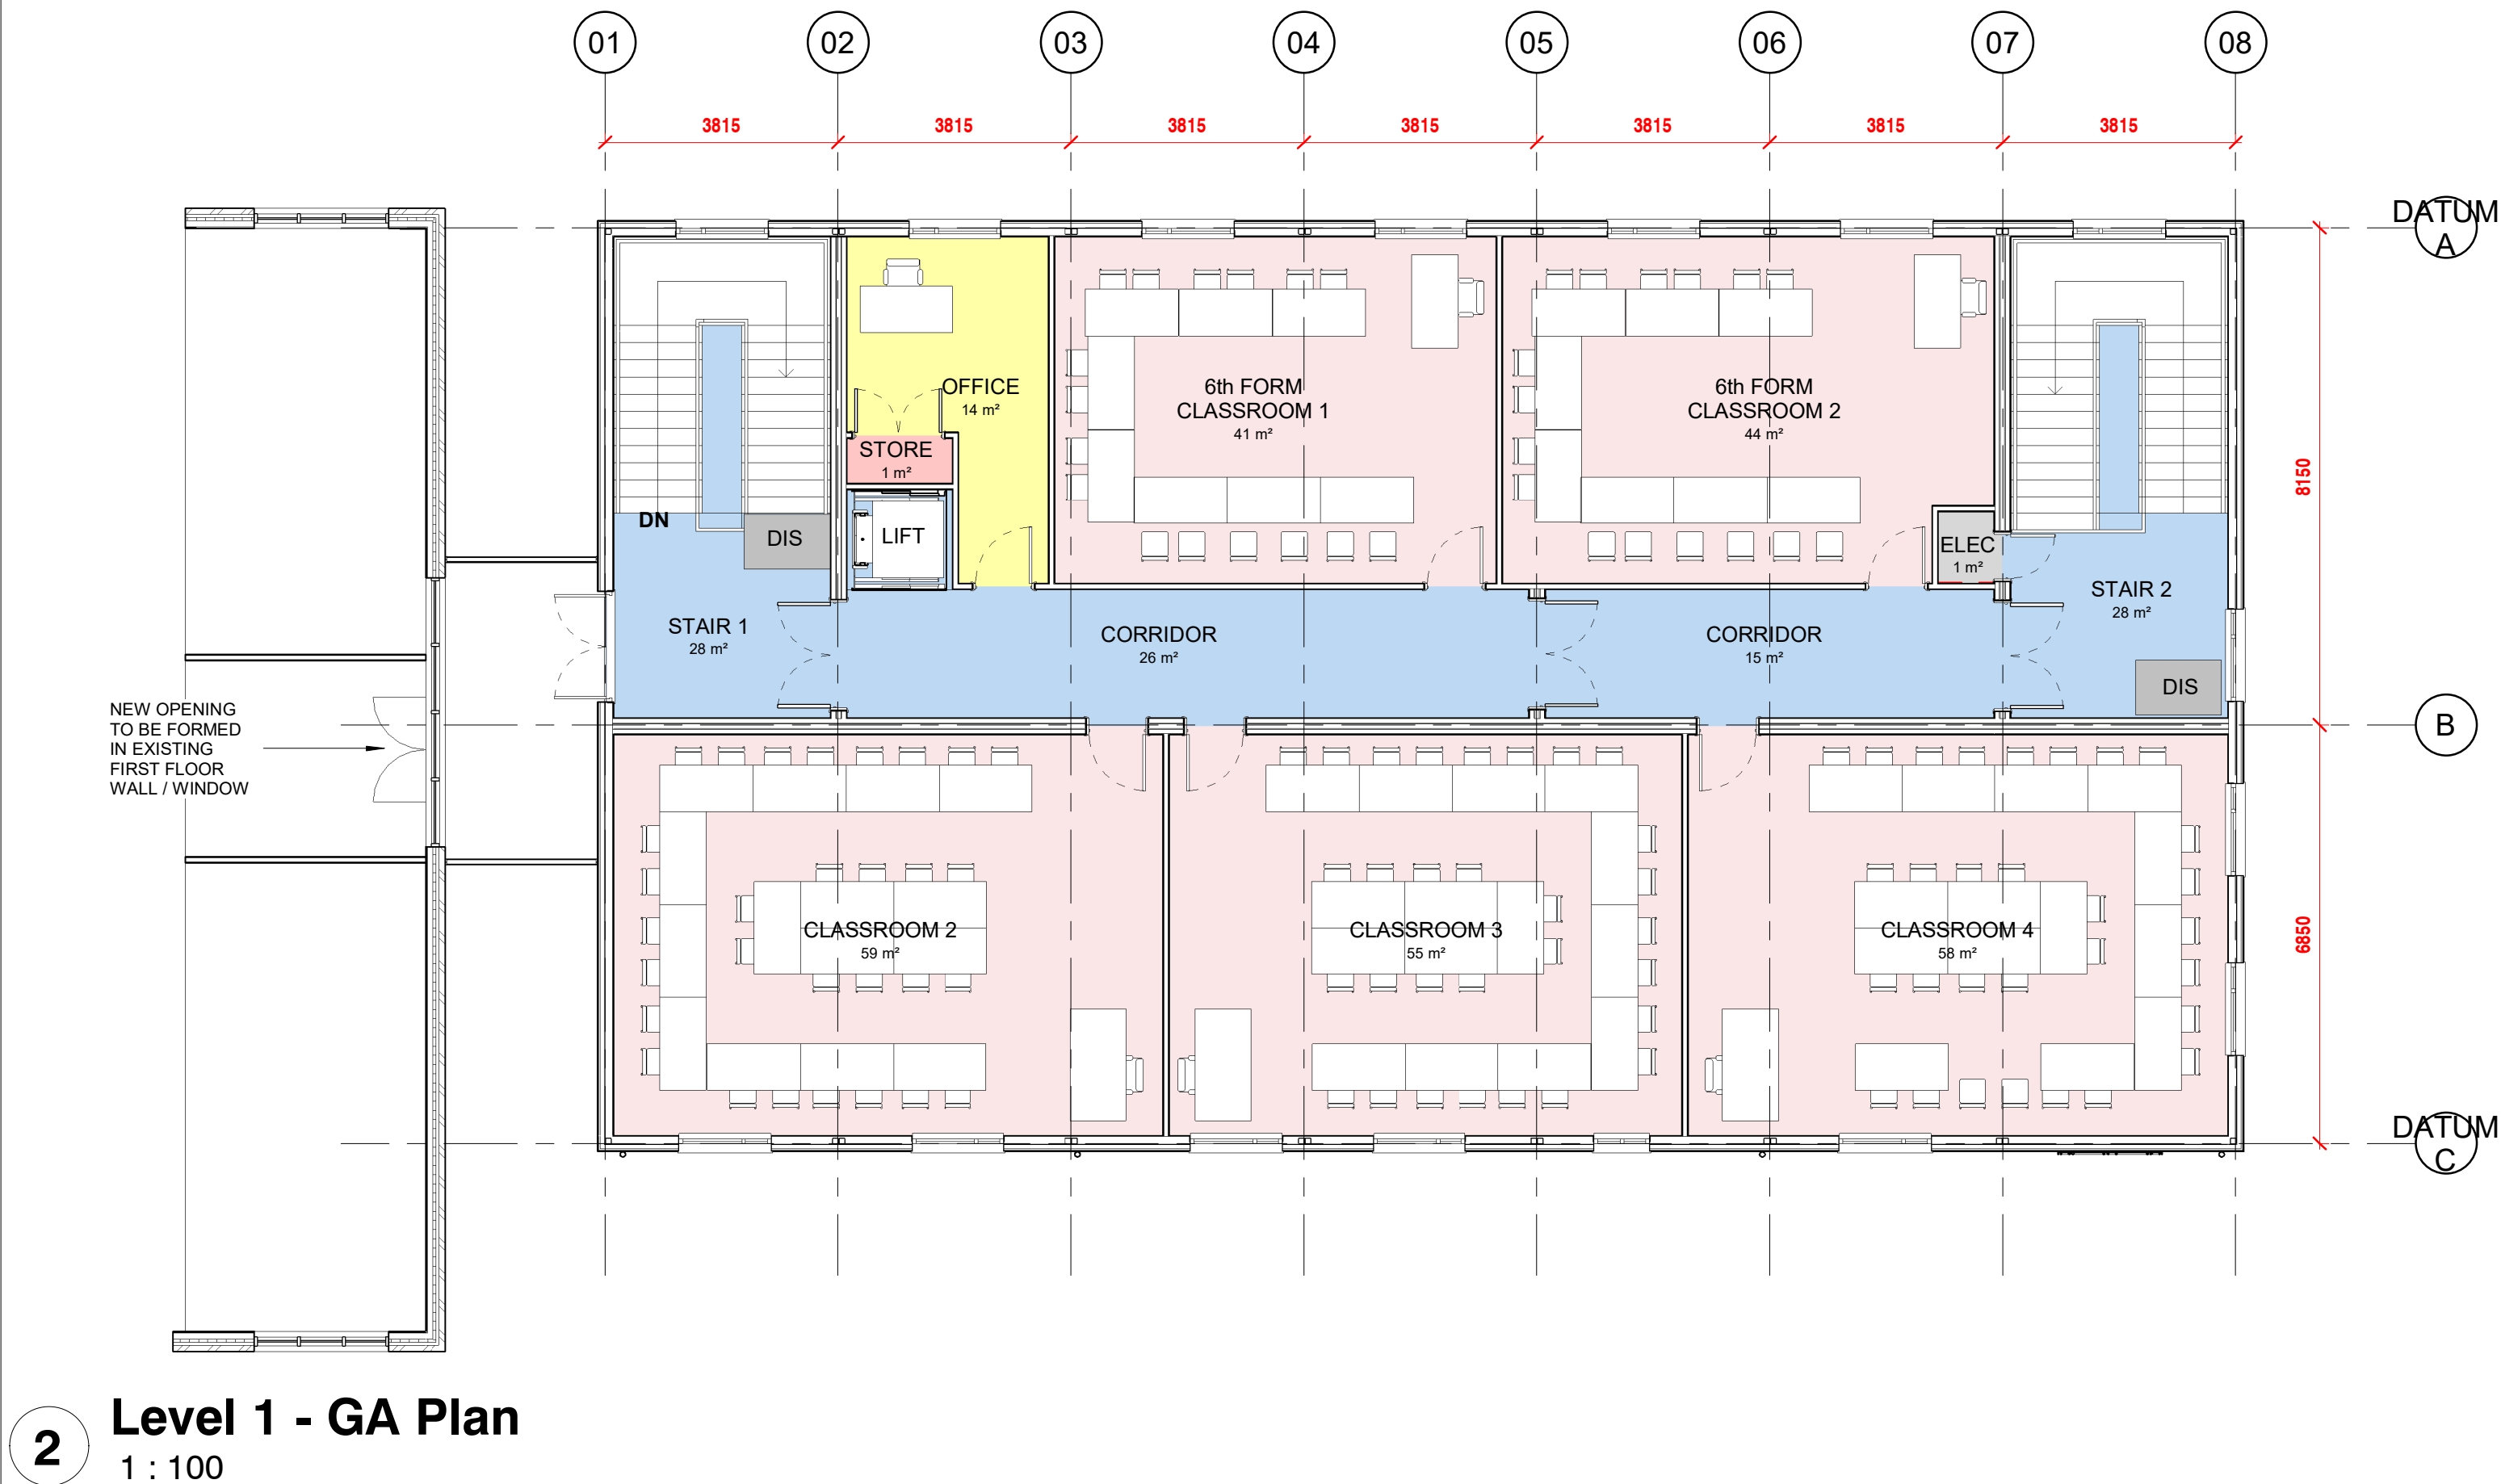

3 ROOF

1 : 100

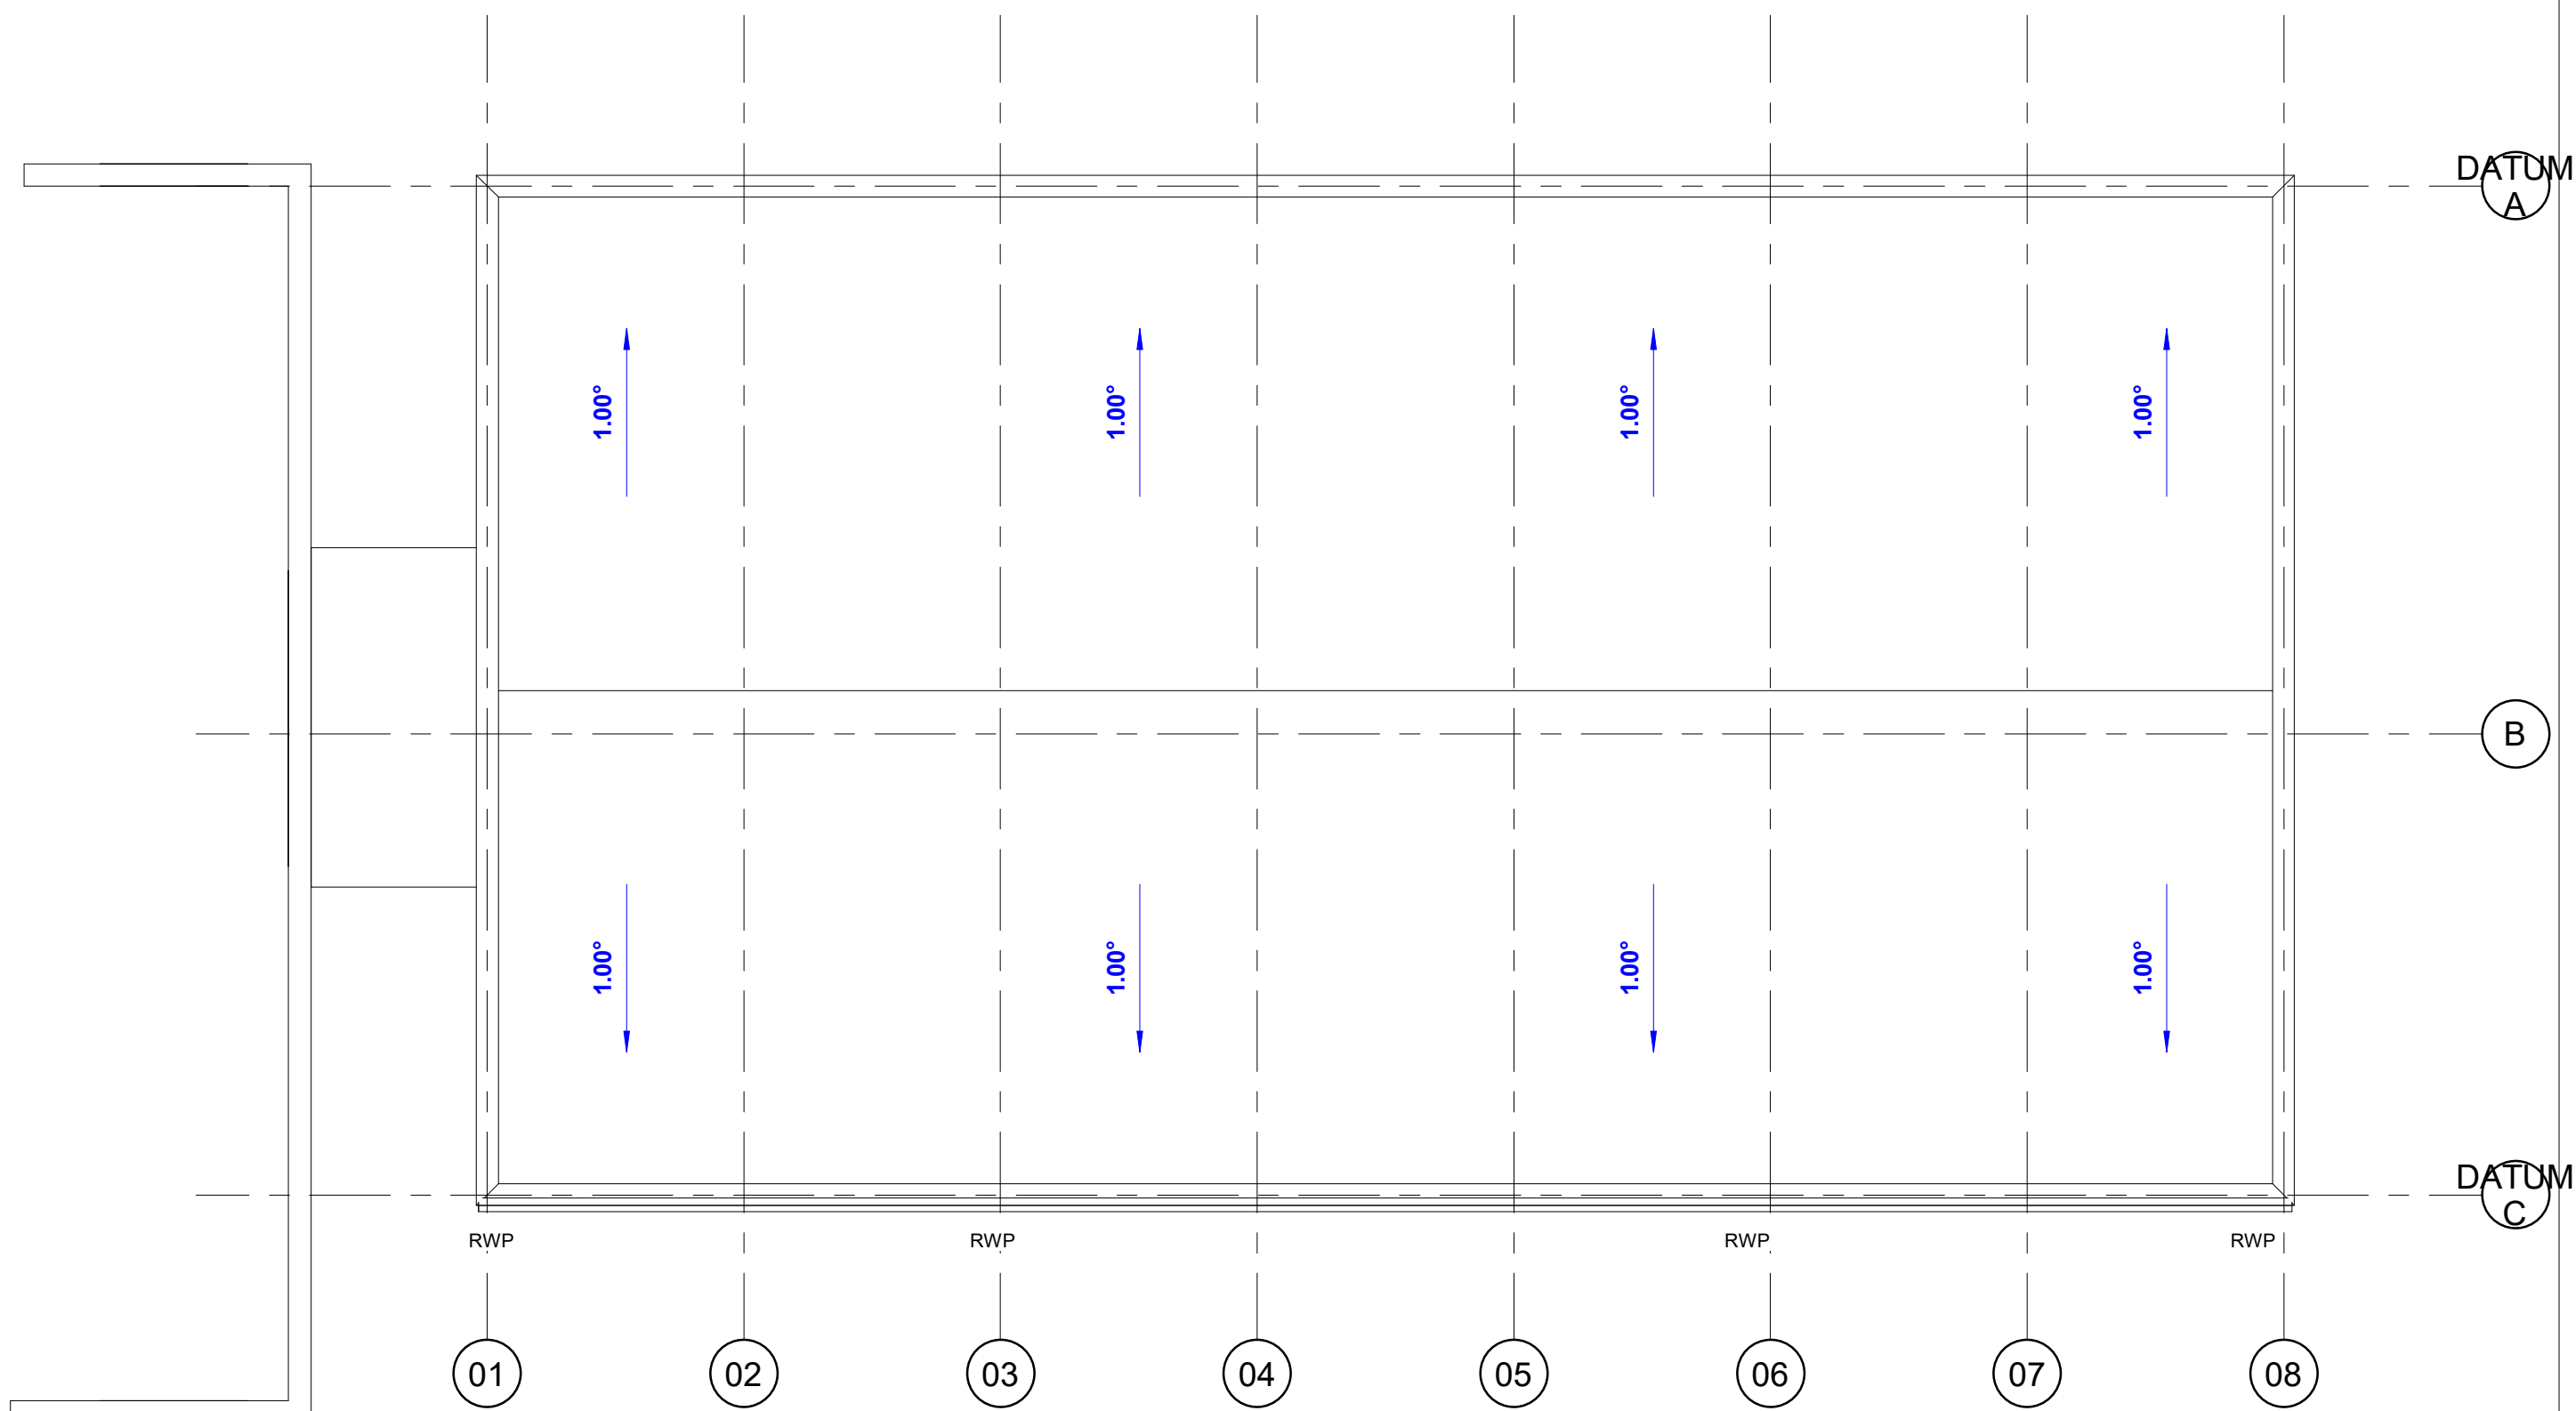

DRAWING STATUS			
DRAWN BY:	DRP	SCALE: 1 : 100 @A1	DATE: 21.01.22
REF	SCOPE	DATE	DRAWN / APPROVED
A	GROUND FLOOR WC REVISED, WALL BETWEEN VANITY UNITS REVISED TO 1.8m	26.01.22	DRP / DB
B	GRID / MODULE DEPTHS REVISED	27.01.22	DRP / DB
C	TOILET WINDOWS REMOVED	28.01.22	DRP / DB
D	BACK TO BACK PARTITION REVISED IN CONSTRUCTION	30.01.22	DRP / DB
E	NEW BUILDING RELOCATED CLOSER TO EXISTING	02.02.22	DRP / DB
F	STAIR GOINGS REVISED TO 280mm AND CLEANER STORE WALL REVISED	28.02.22	DRP / DB
G	DOOR 014 REVISED TO A DOUBLE DOOR	06.03.22	DRP / DB
H	WATER FOUNTAIN LOCATION ADDED	17.03.22	DRP / DB

PREMIER
MODULAR



Leicester Office: Vaughan Architecture Ltd
Rutland House
23-25 Friar Lane
Leicester
LE1 5QQ
0116 326 8905

CLIENT: PREMIER MODULAR
PROJECT TITLE: St PHILLIP HOWARD CATHOLIC SCHOOL
DRAWING TITLE: PROPOSED GA FLOOR PLANS - VANITY UNITS OPTION
PROJECT NO.: VAD.22.02
DRAWING NO.: 20-002
REVISION: H
STATUS: PLANNING



Vaughan Architecture Ltd
No 2 Infirmary Street
Leeds
LS1 2JP
0113 493 1055
www.vaughanarchitecture.co.uk